

PROJECT REF 21109

DRAWING REF 201

SCALE 1:50 @ A1


DATE NOV '21

CLIENT
MR & MRS ROY
6 MANLEY ROAD
WHALLEY RANGE
MANCHESTER
M16 8PN

PROJECT
SINGLE STOREY REAR EXTENSION
SINGLE STOREY SIDE EXTENSION
INTERNAL REMODELLING

DRAWING TITLE
PROPOSED FLOOR PLANS
PLANNING

ISSUED FOR PLANNING APPROVAL 21.01.22

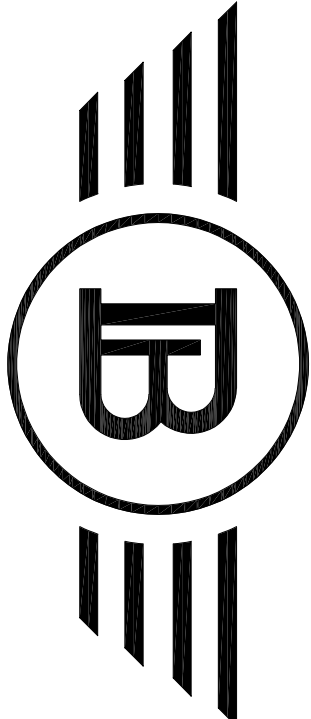


BLUECHIP ARCHITECTS


07999 294 675

DESIGN@BLUECHIP-ARCHITECTURE.CO.UK
WWW.BLUECHIP-ARCHITECTURE.CO.UK

LOWRY MILL | LEE ST. | SWINTON | MANCHESTER | M27 6DB
DO NOT SCALE FROM THE DRAWING. COPYRIGHT PROTECTED & ISSUED
UNDER LICENCE TO THE CLIENT NAMED BELOW. ALL INFORMATION
CONTAINED HEREIN IS NON-TRANSFERABLE WITHOUT APPROVAL FROM
BLUECHIP ARCHITECTS.

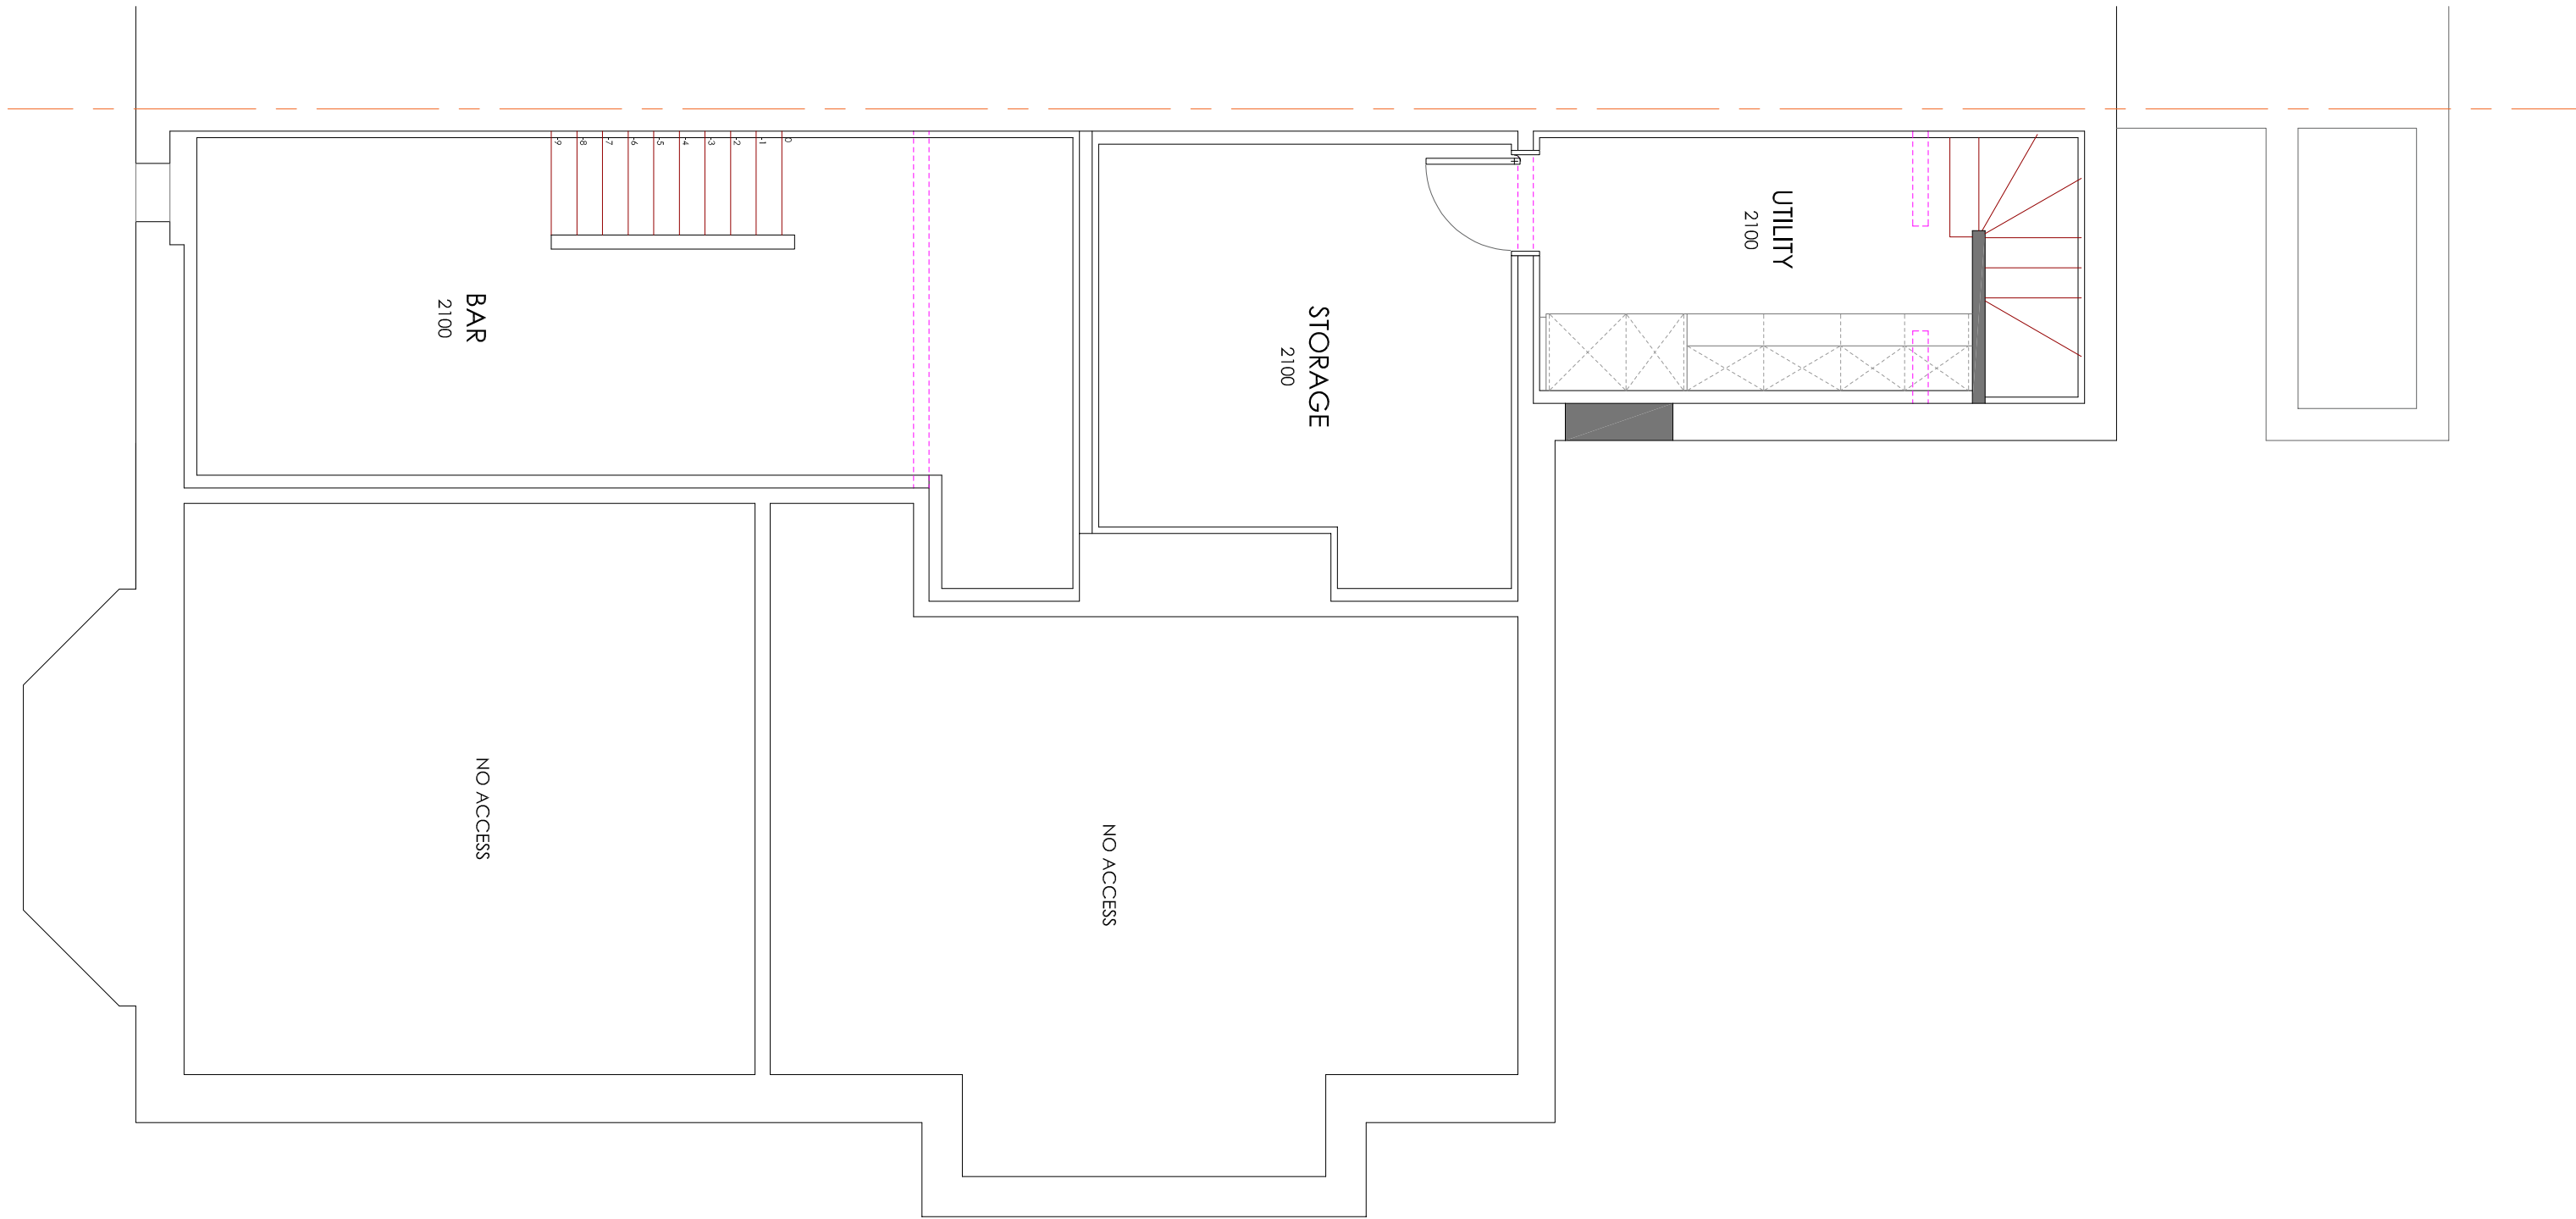

BASEMENT

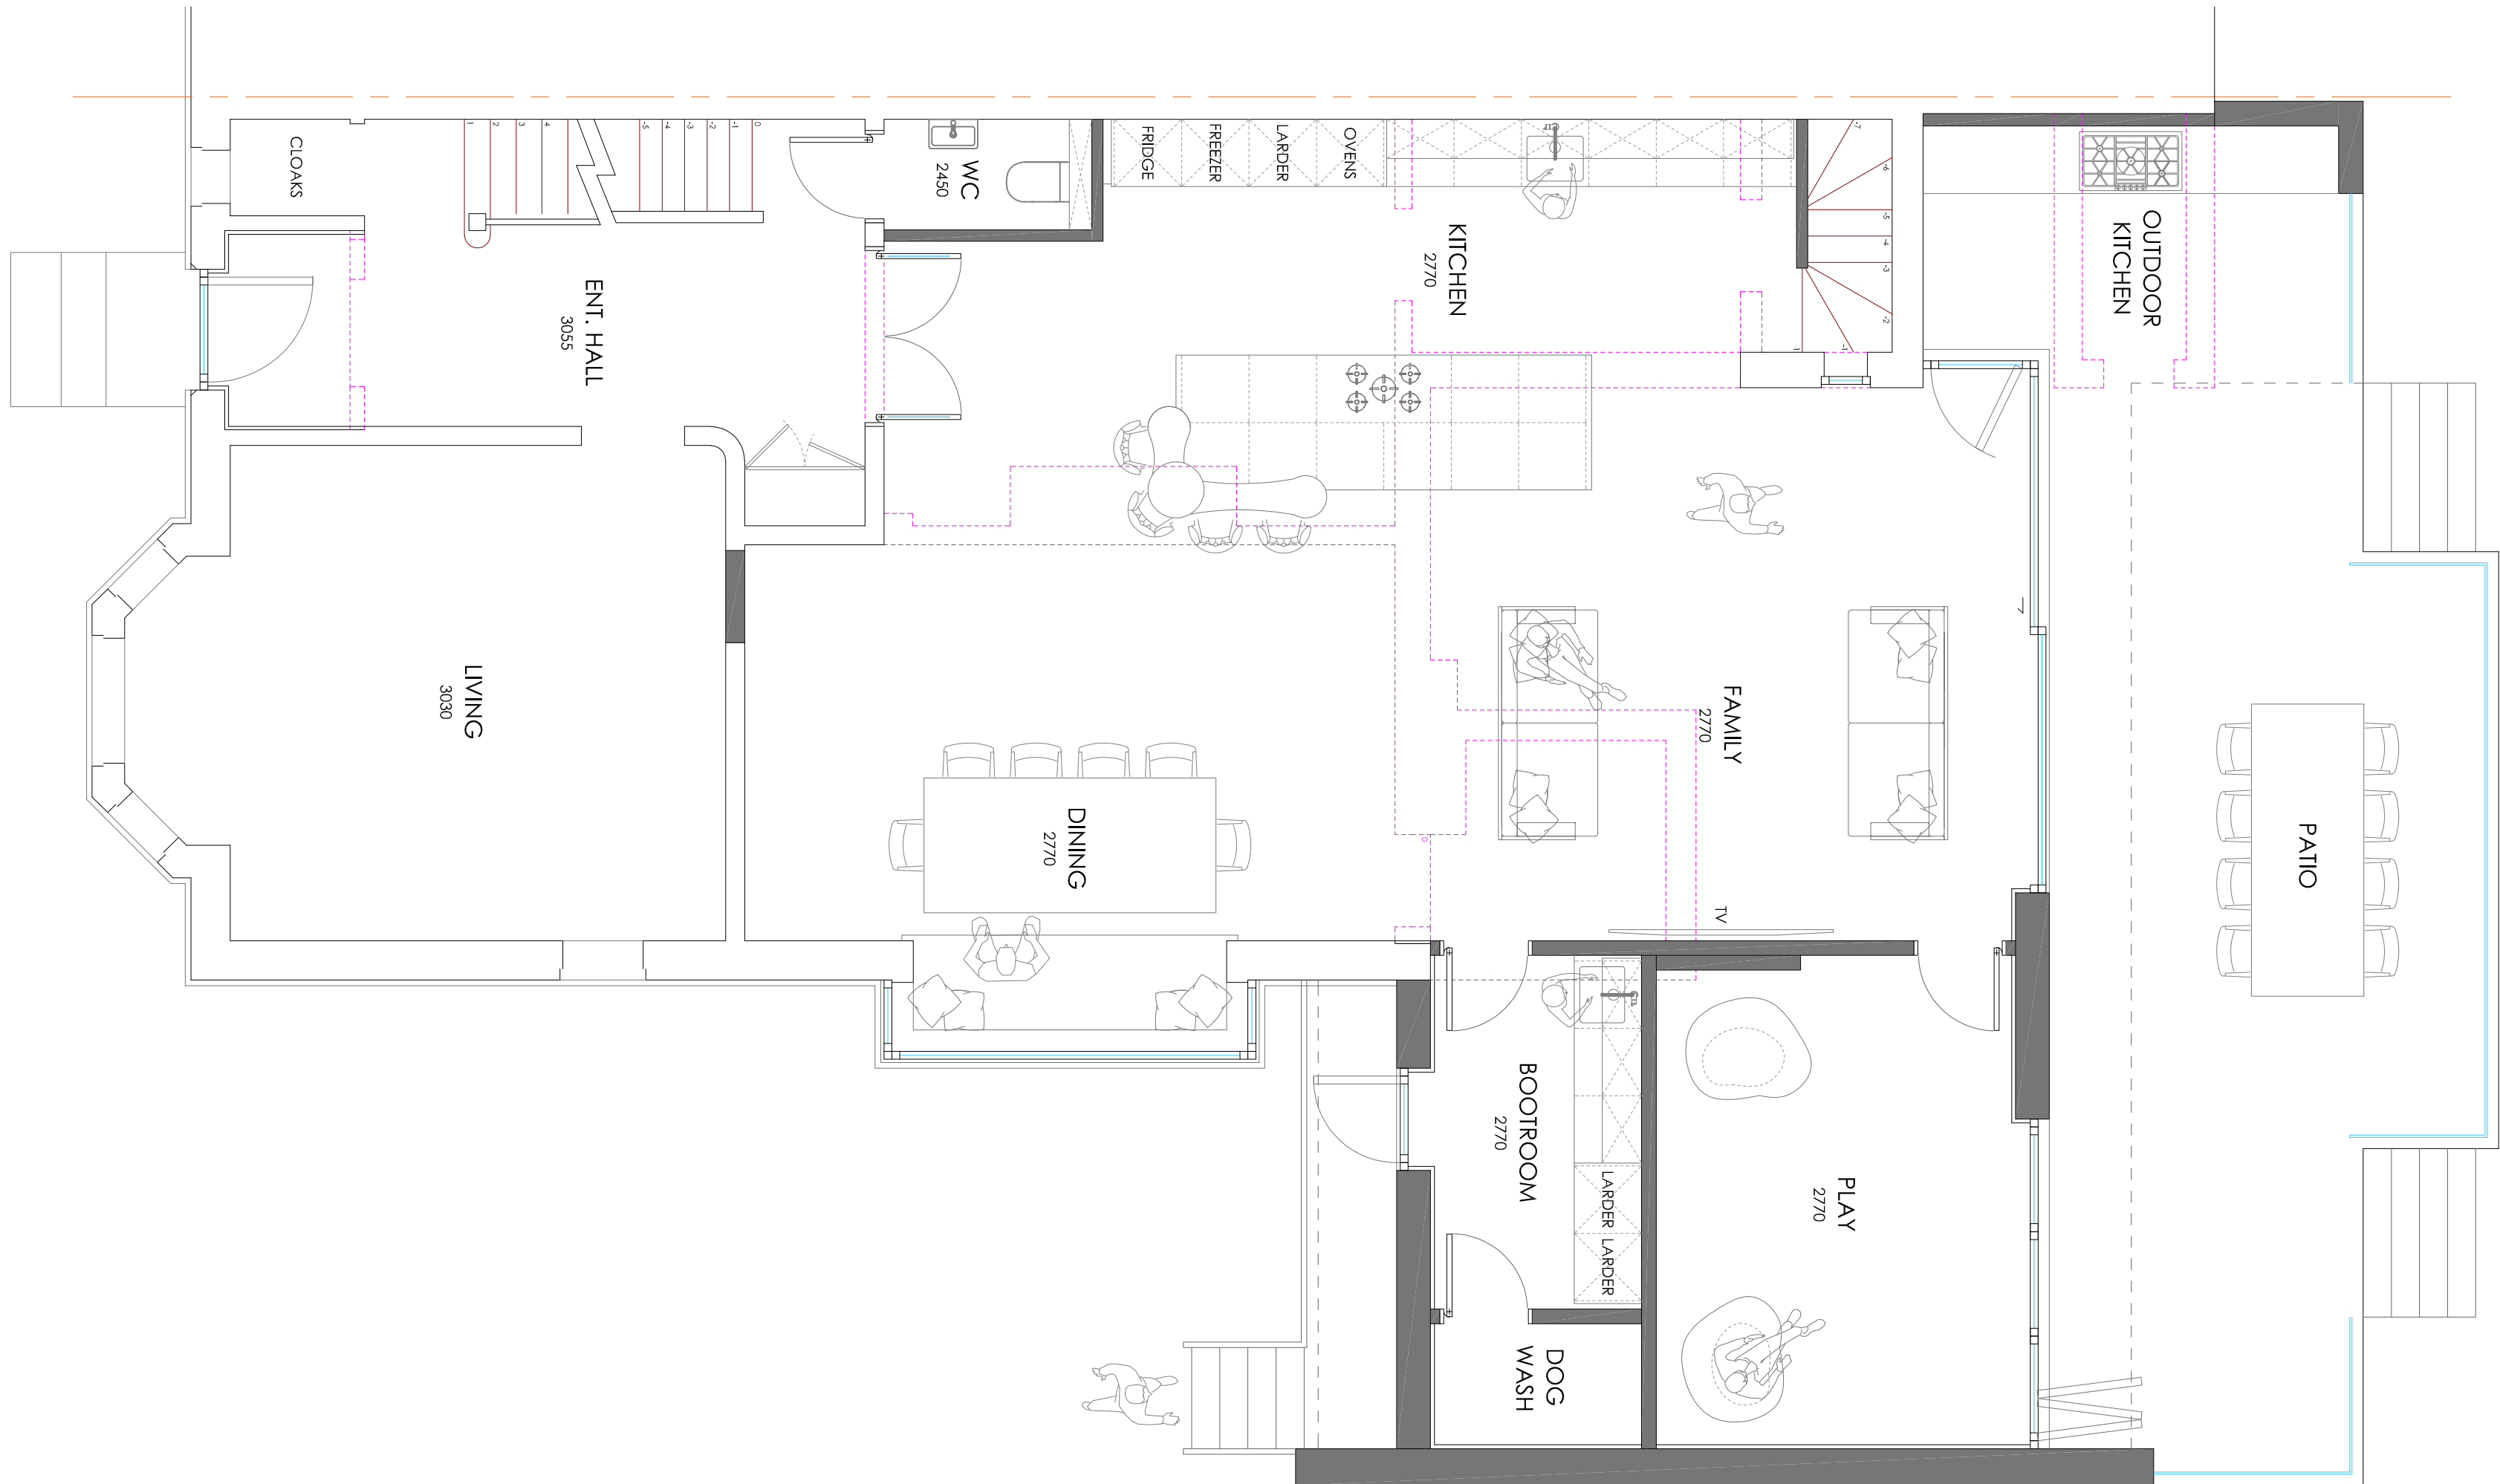

GROUND FLOOR