


[illegible]

FILE DRAWING NUMBER 20200-AFL-MSCP-ZZ-DR-A-2022	REV. P01
--	-------------

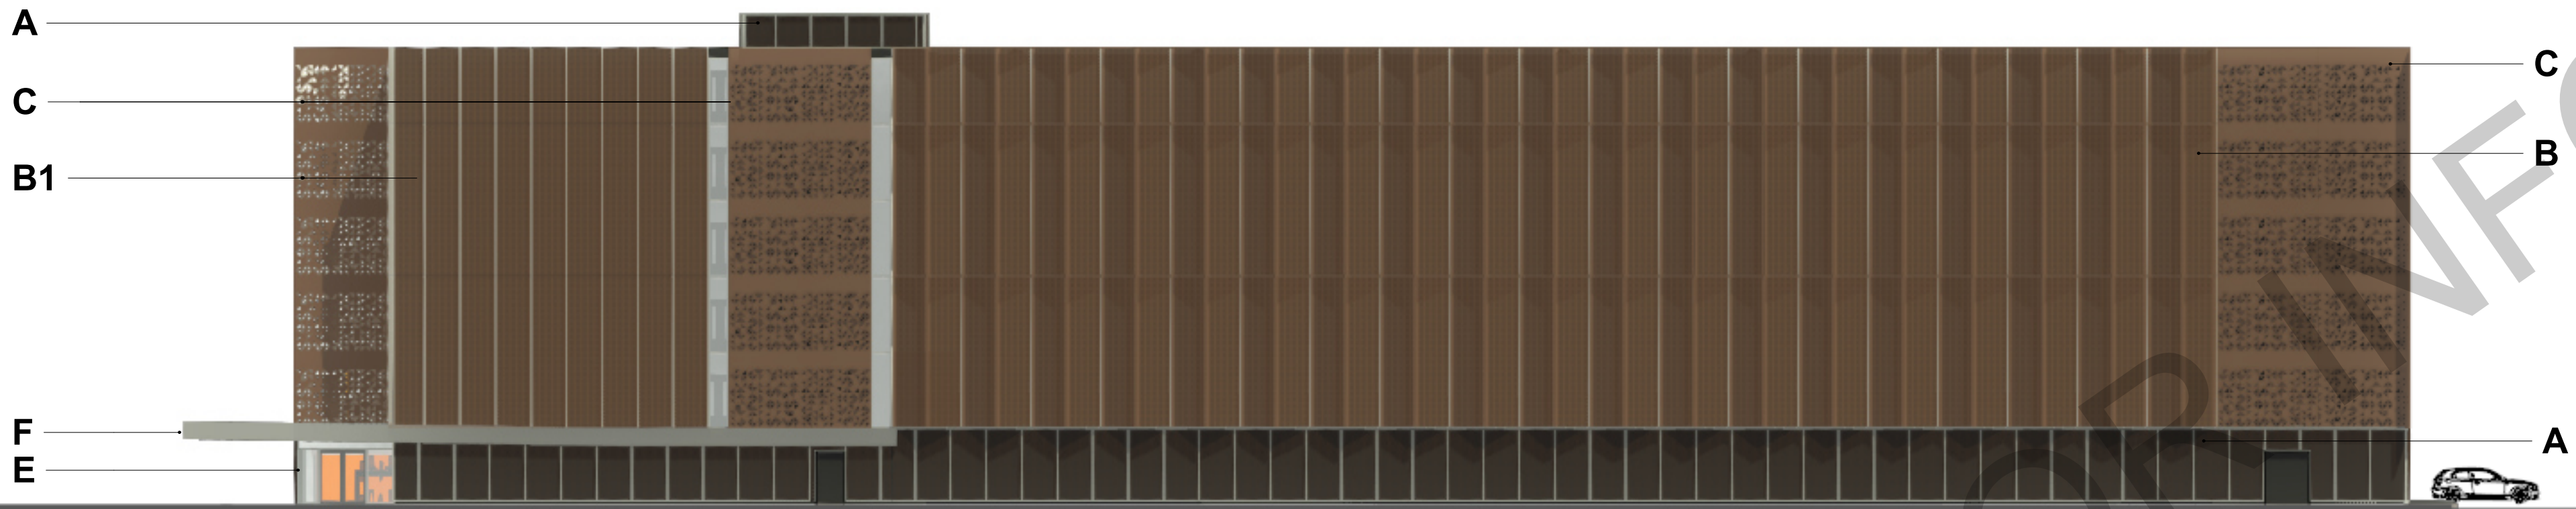

1 Presentation, South Elevation
1 : 200



2 Presentation, West Elevation
1 : 200