
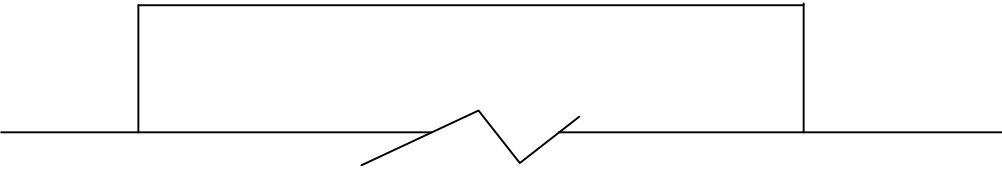


THE BUILDER MUST CHECK THE SITE AND THE APPROVED DRAWINGS BEFORE COMMENCING THE WORKS AND MUST TAKE ANY WORKING MEASUREMENTS AS NECESSARY. ANY DISCREPANCY IN THE DRAWING MUST BE REPORTED TO THE CLIENT .

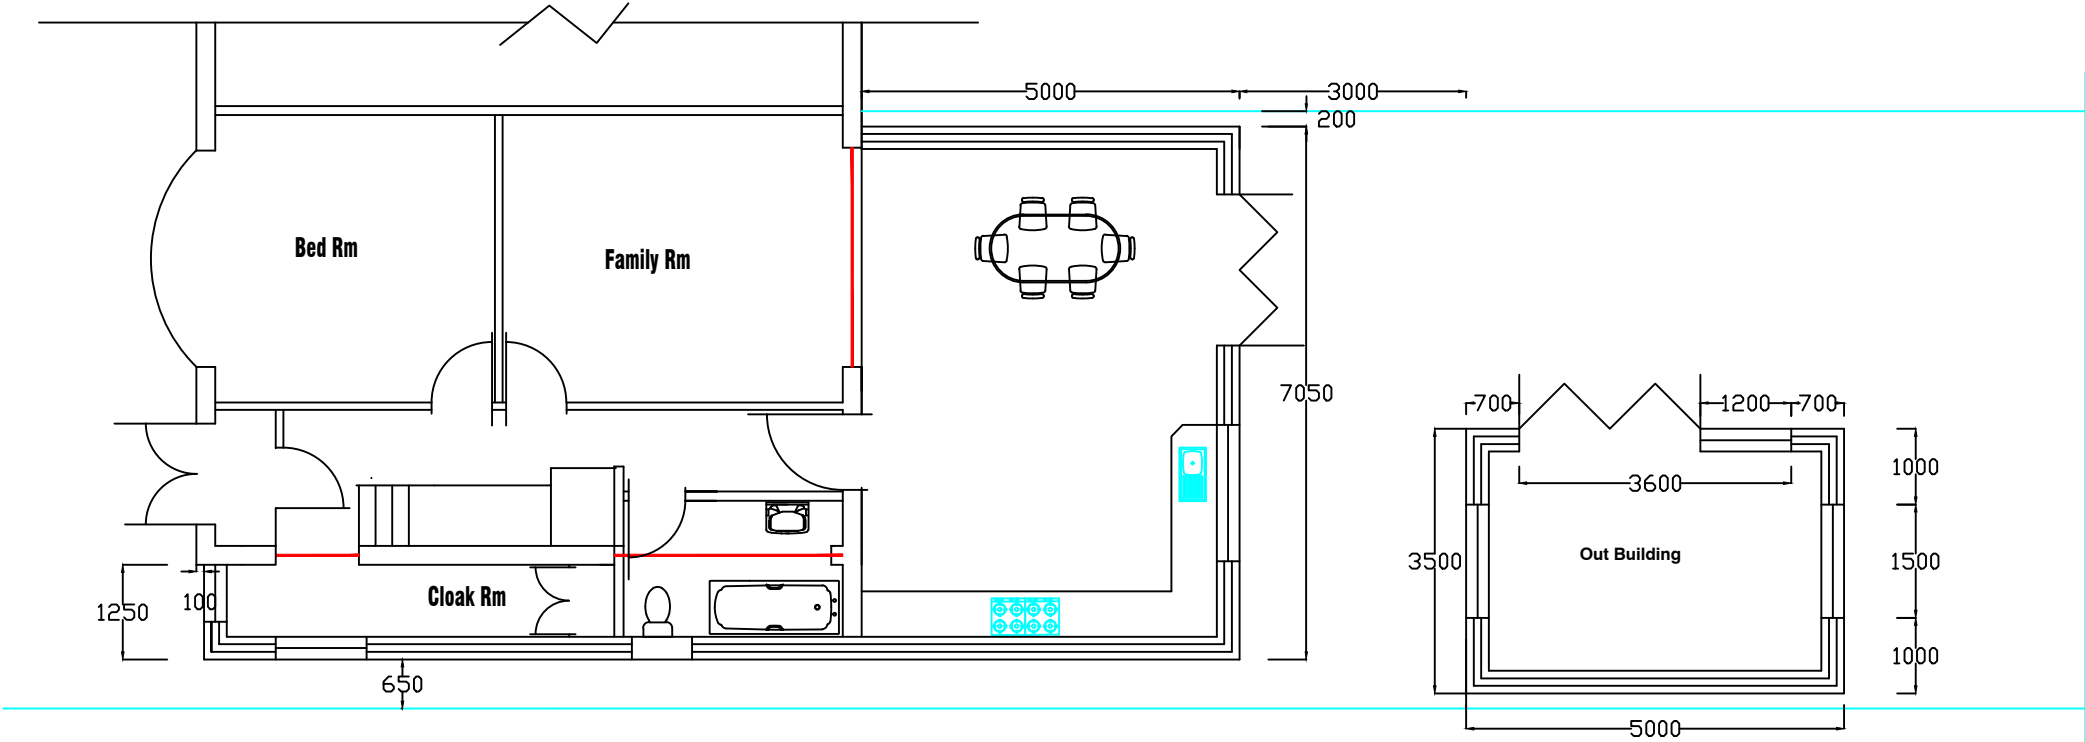

Ground Floor Plan

H S H Engineering Design Services 428 Cheetham Hill Road Cheetham Manchester M8 9LE, UK 01617956385, 07940197333			
project title	Proposed ground floor extension including an out building to create an additional living space.		
client	Mrs Anjum Adam		
dwg. title	Proposed Ground Floor Plan		
dwg. no.	sheet no.	scale	job no.
03		1:100 @ A3	
164 Brantingham Road Chorlton M21 0TS			
drawn by.	checked by.	approved by.	date
TZ			March 22