



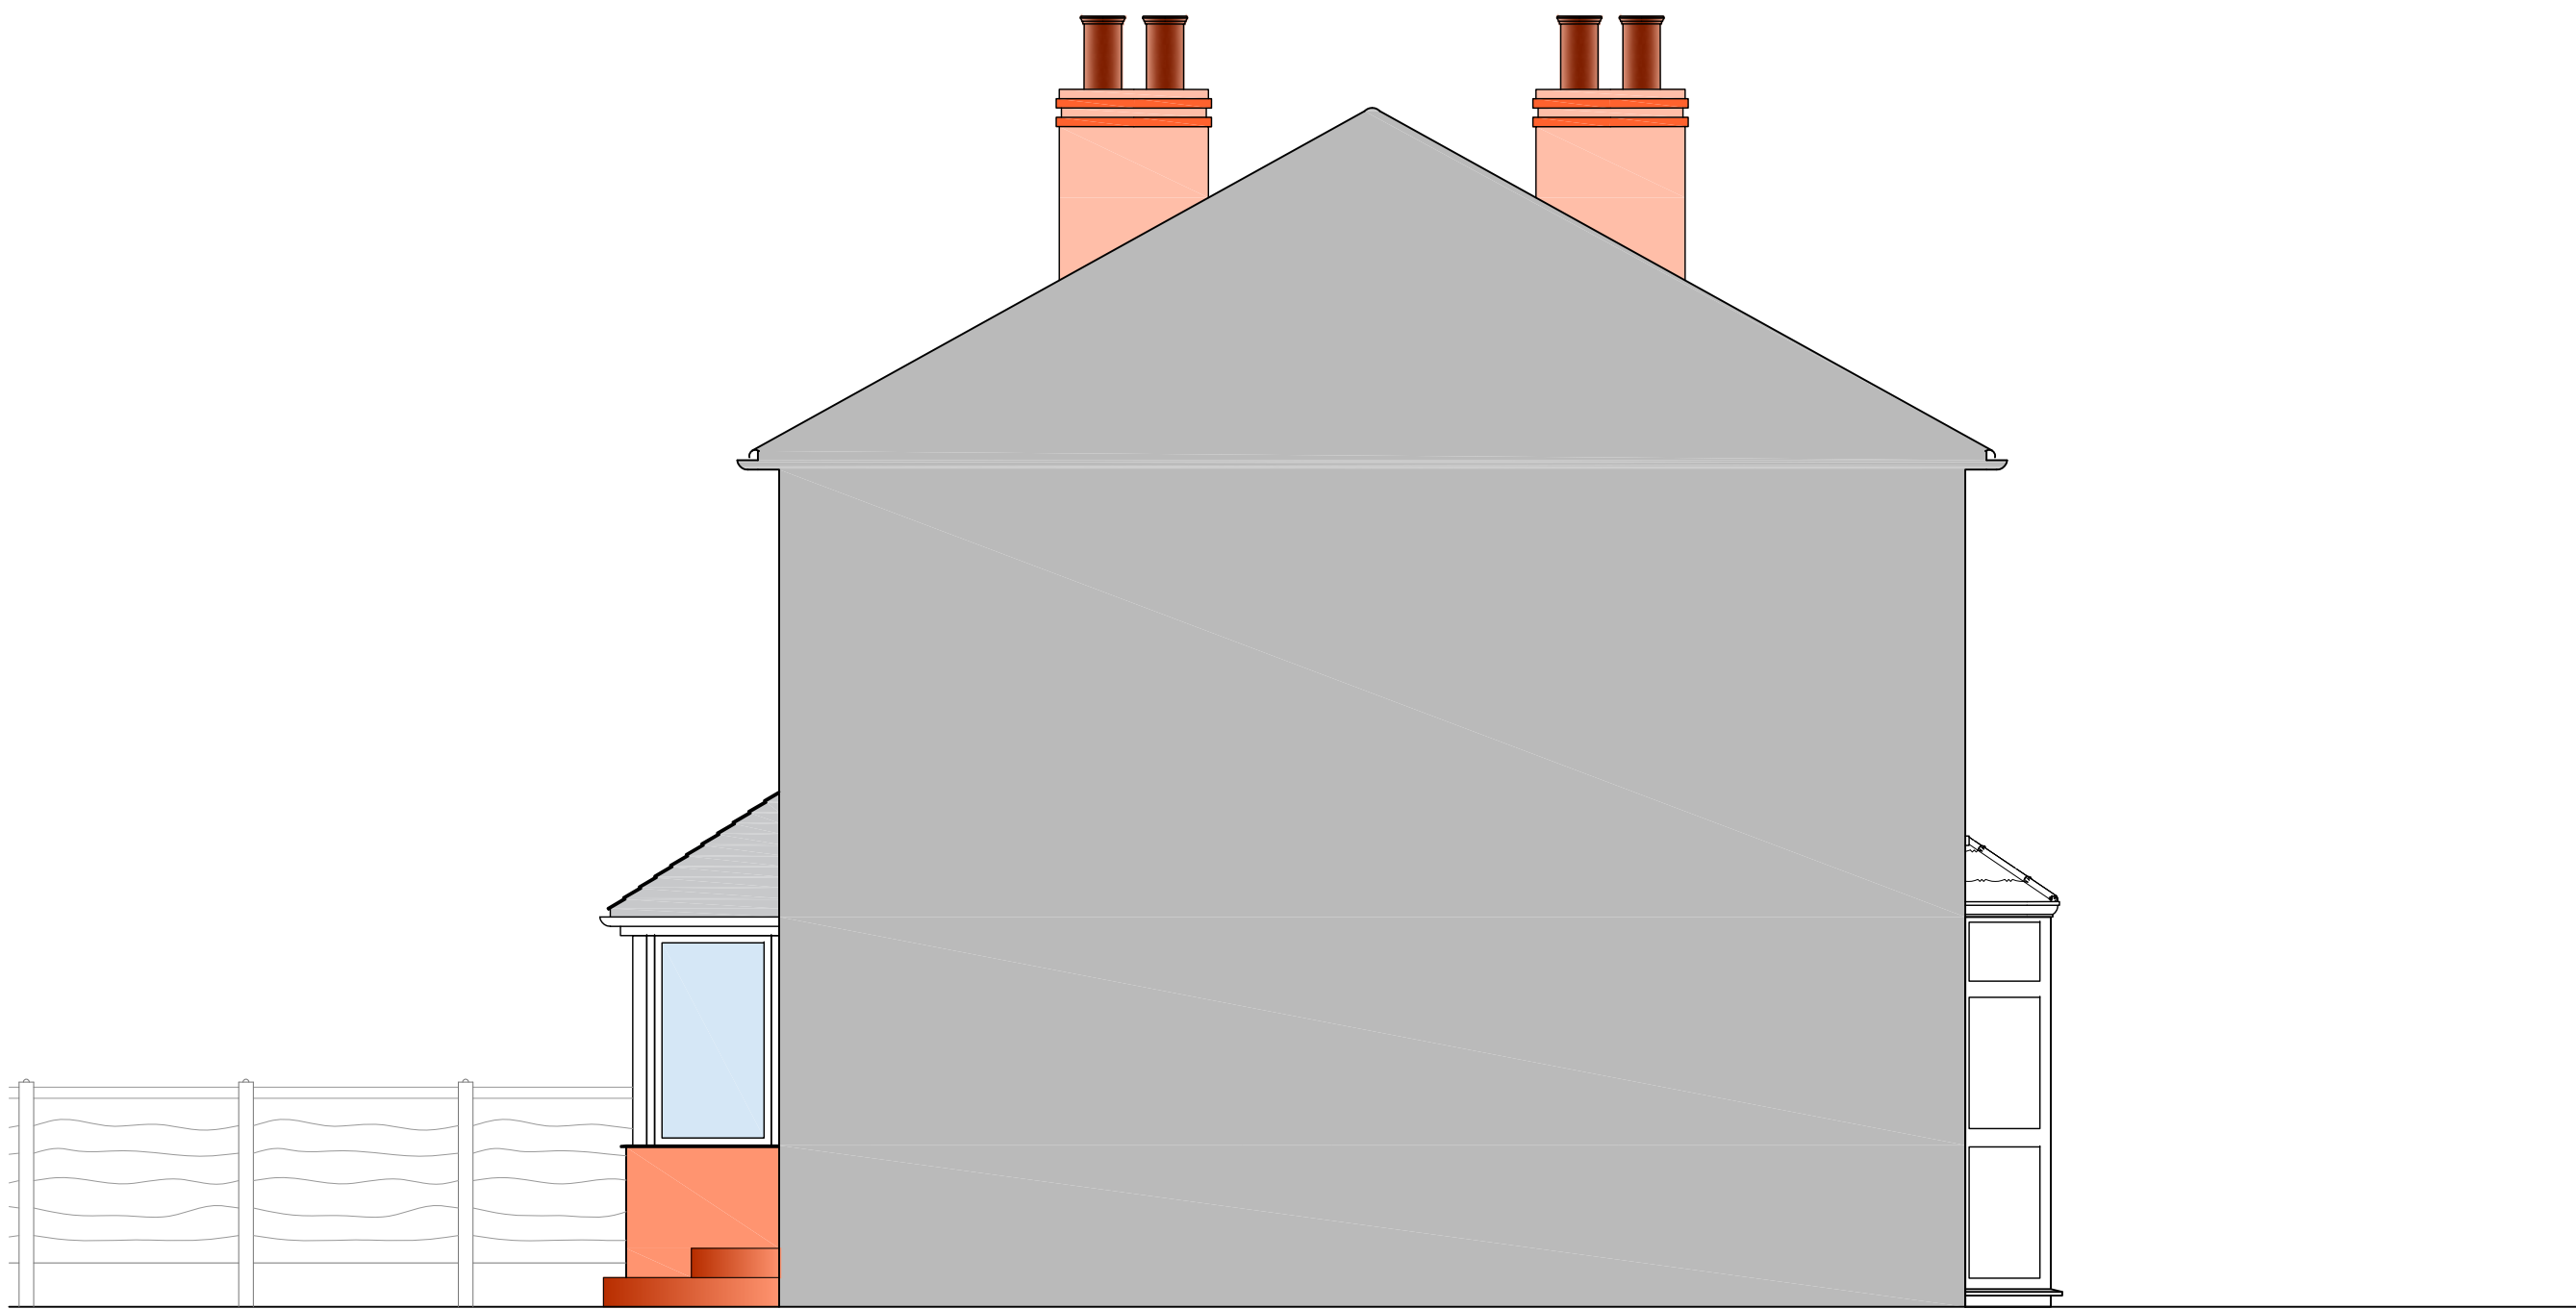

EXISTING ELEVATION
Scale 1:50 @ A1 / 1:100 @ A3

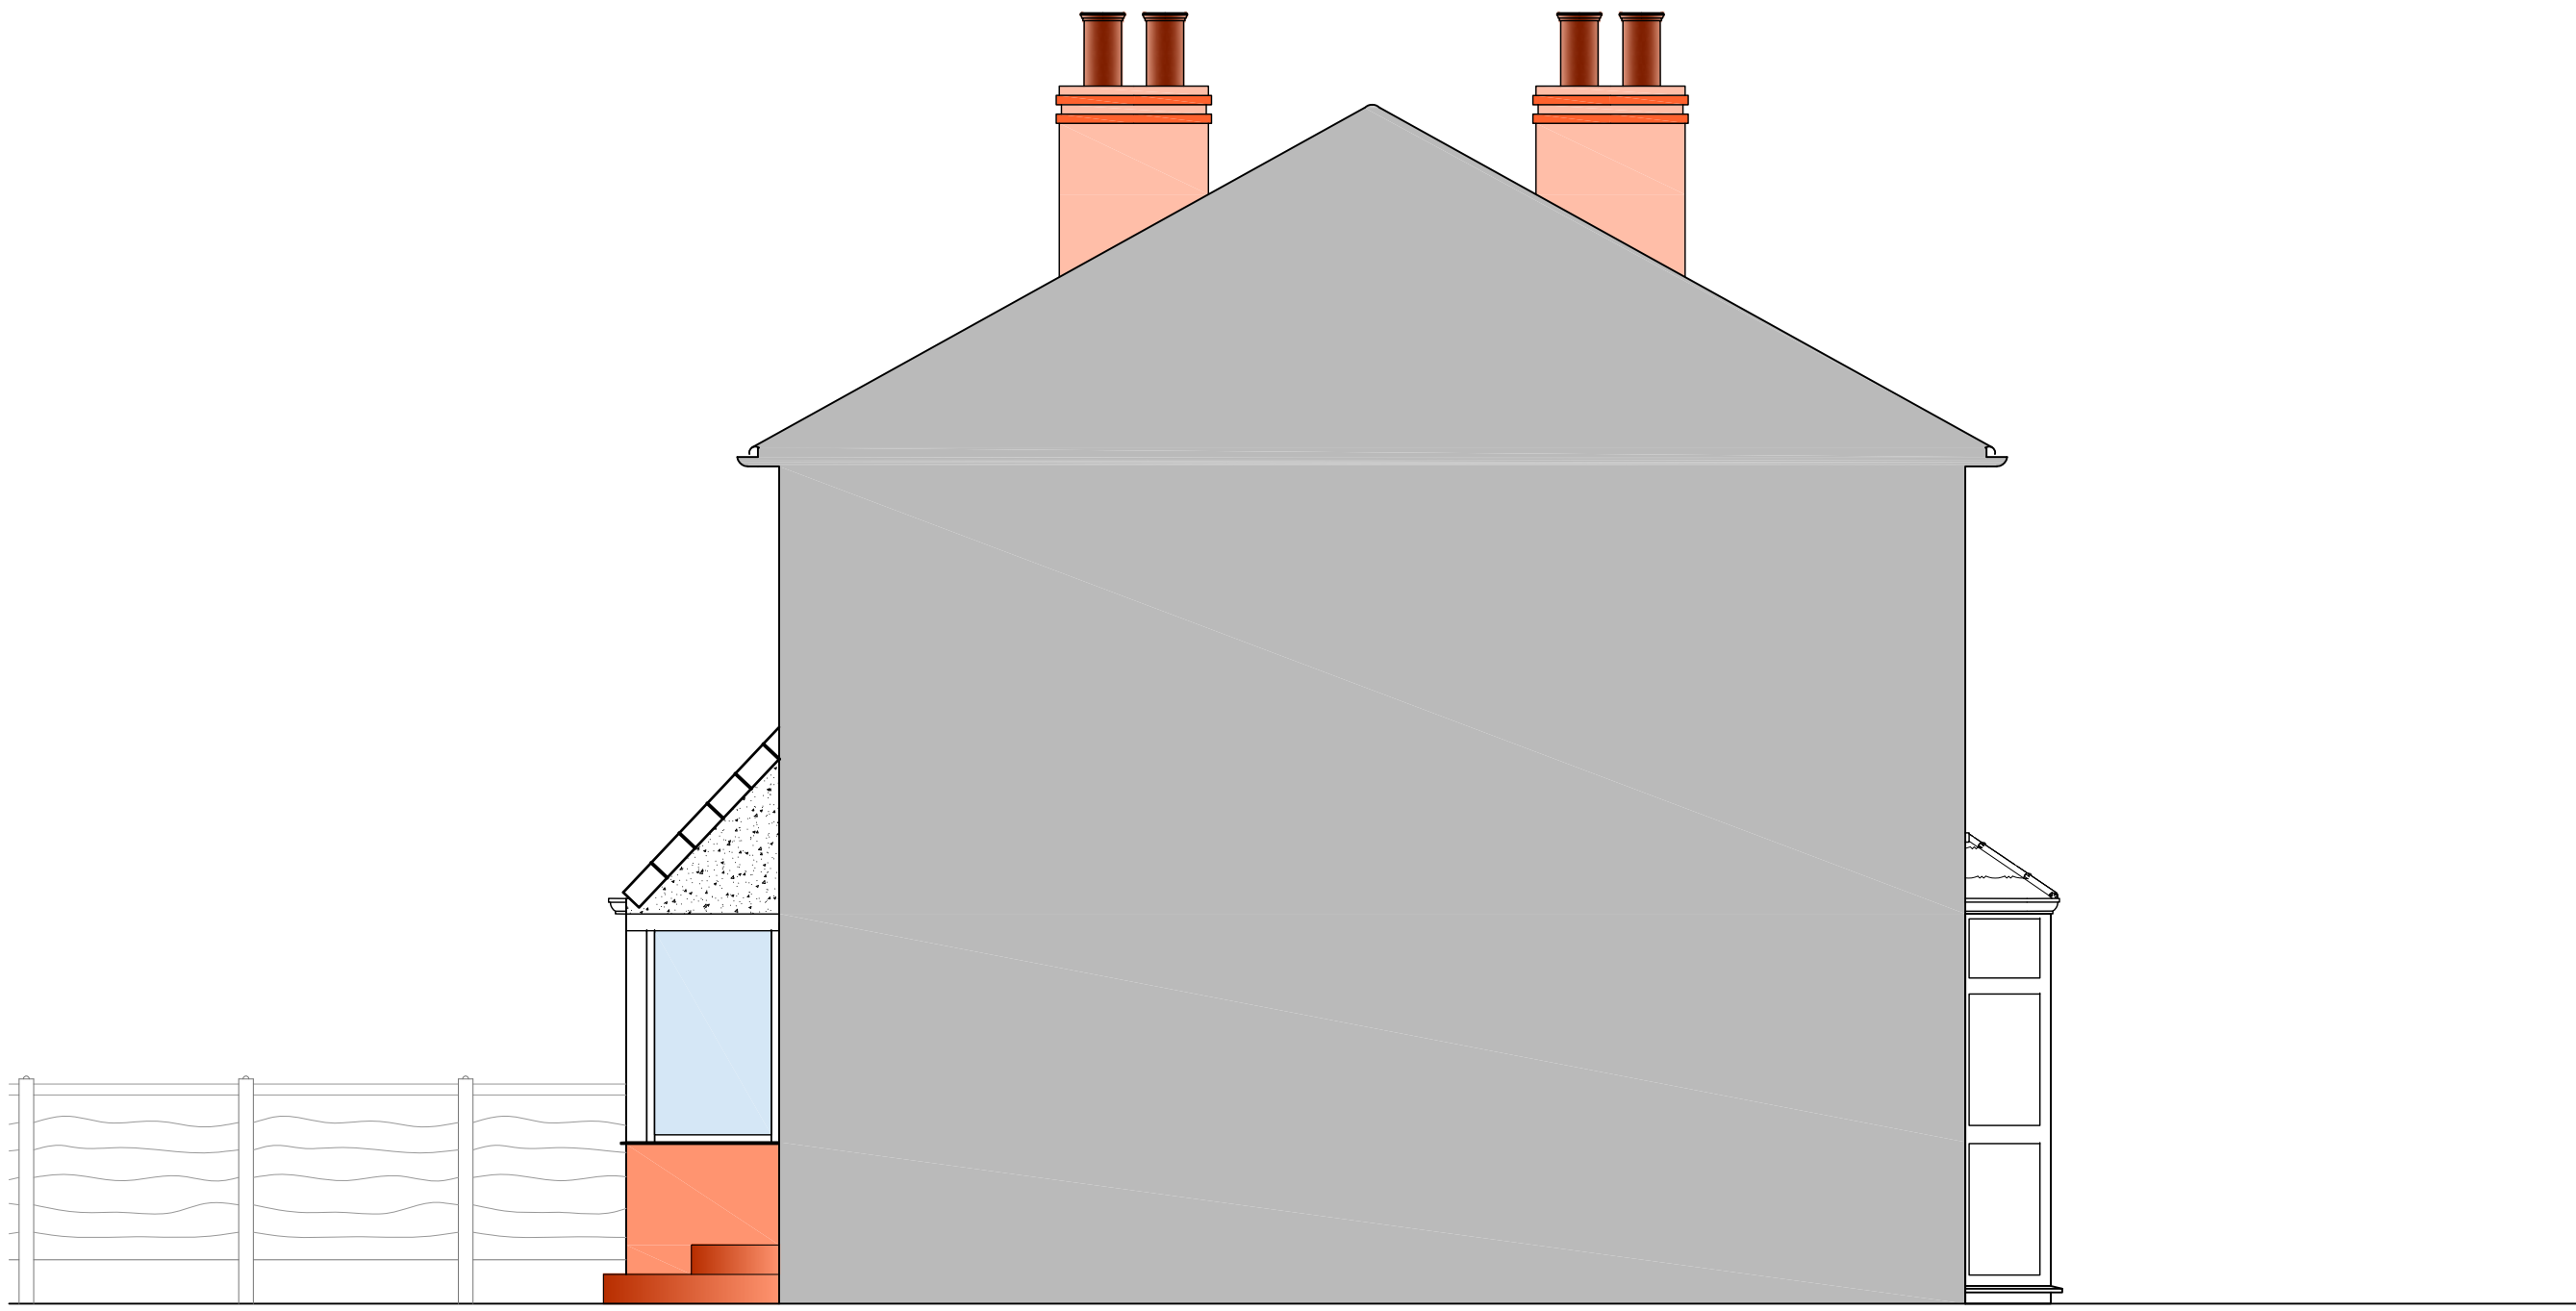

PROPOSED ELEVATION
Scale 1:50 @ A1 / 1:100 @ A3

EXISTING & PROPOSED SOUTH ELEVATION
Scale 1:25 @ A1 / 1:50 @ A3

©
DO NOT SCALE. Use figured dimensions only. Contractor is to check all dimensions before commencement of works. This drawing is copyright. This data to be used as x-ref file only - not as live data. This drawing must only be used for the purpose for which it is supplied.

STATUS
For Information

NOTES:

I.	12.03.22	For Information	HD
no.	date	revision details	by
 Brightside Design Planning & Architectural Services 07856573810 info@brightsidedesign.co.uk			
client			
Mr & Mrs Babington			
job title			
9 Patterson Ave Chorlton Manchester			
drawing title			
EXISTING & PROPOSED SOUTH ELEVATION			
scale	1:50 @ A1	drawn by	date
		HD	12/03/22
job no.	drawing no.	revision no.	
0035	104	/.	