

NOTES:

This drawing is not a working drawing, and is only for the purpose of the following:-

A - Planning Submission
B - Building Regulations Submission

The main contractor is responsible for informing the lead designer of any discrepancy on, or between, this drawing and any other relevant documents.

All existing walls, foundations and details or other structural items are to be confirmed load bearing and adequate for increased loading where relevant prior to work commencing.


Any existing walls to be removed are to be confirmed non-loadbearing prior to removal.

Boundaries, angles, and dimensions are to be checked by the main contractor prior to work commencing.



Written dimensions only to be used from this drawing. If in doubt consult the lead designer for clarification.

Proposed Rear Single Storey Extension, roof tiles and gutters to match existing.

2 Existing Roof Plan
1 : 50

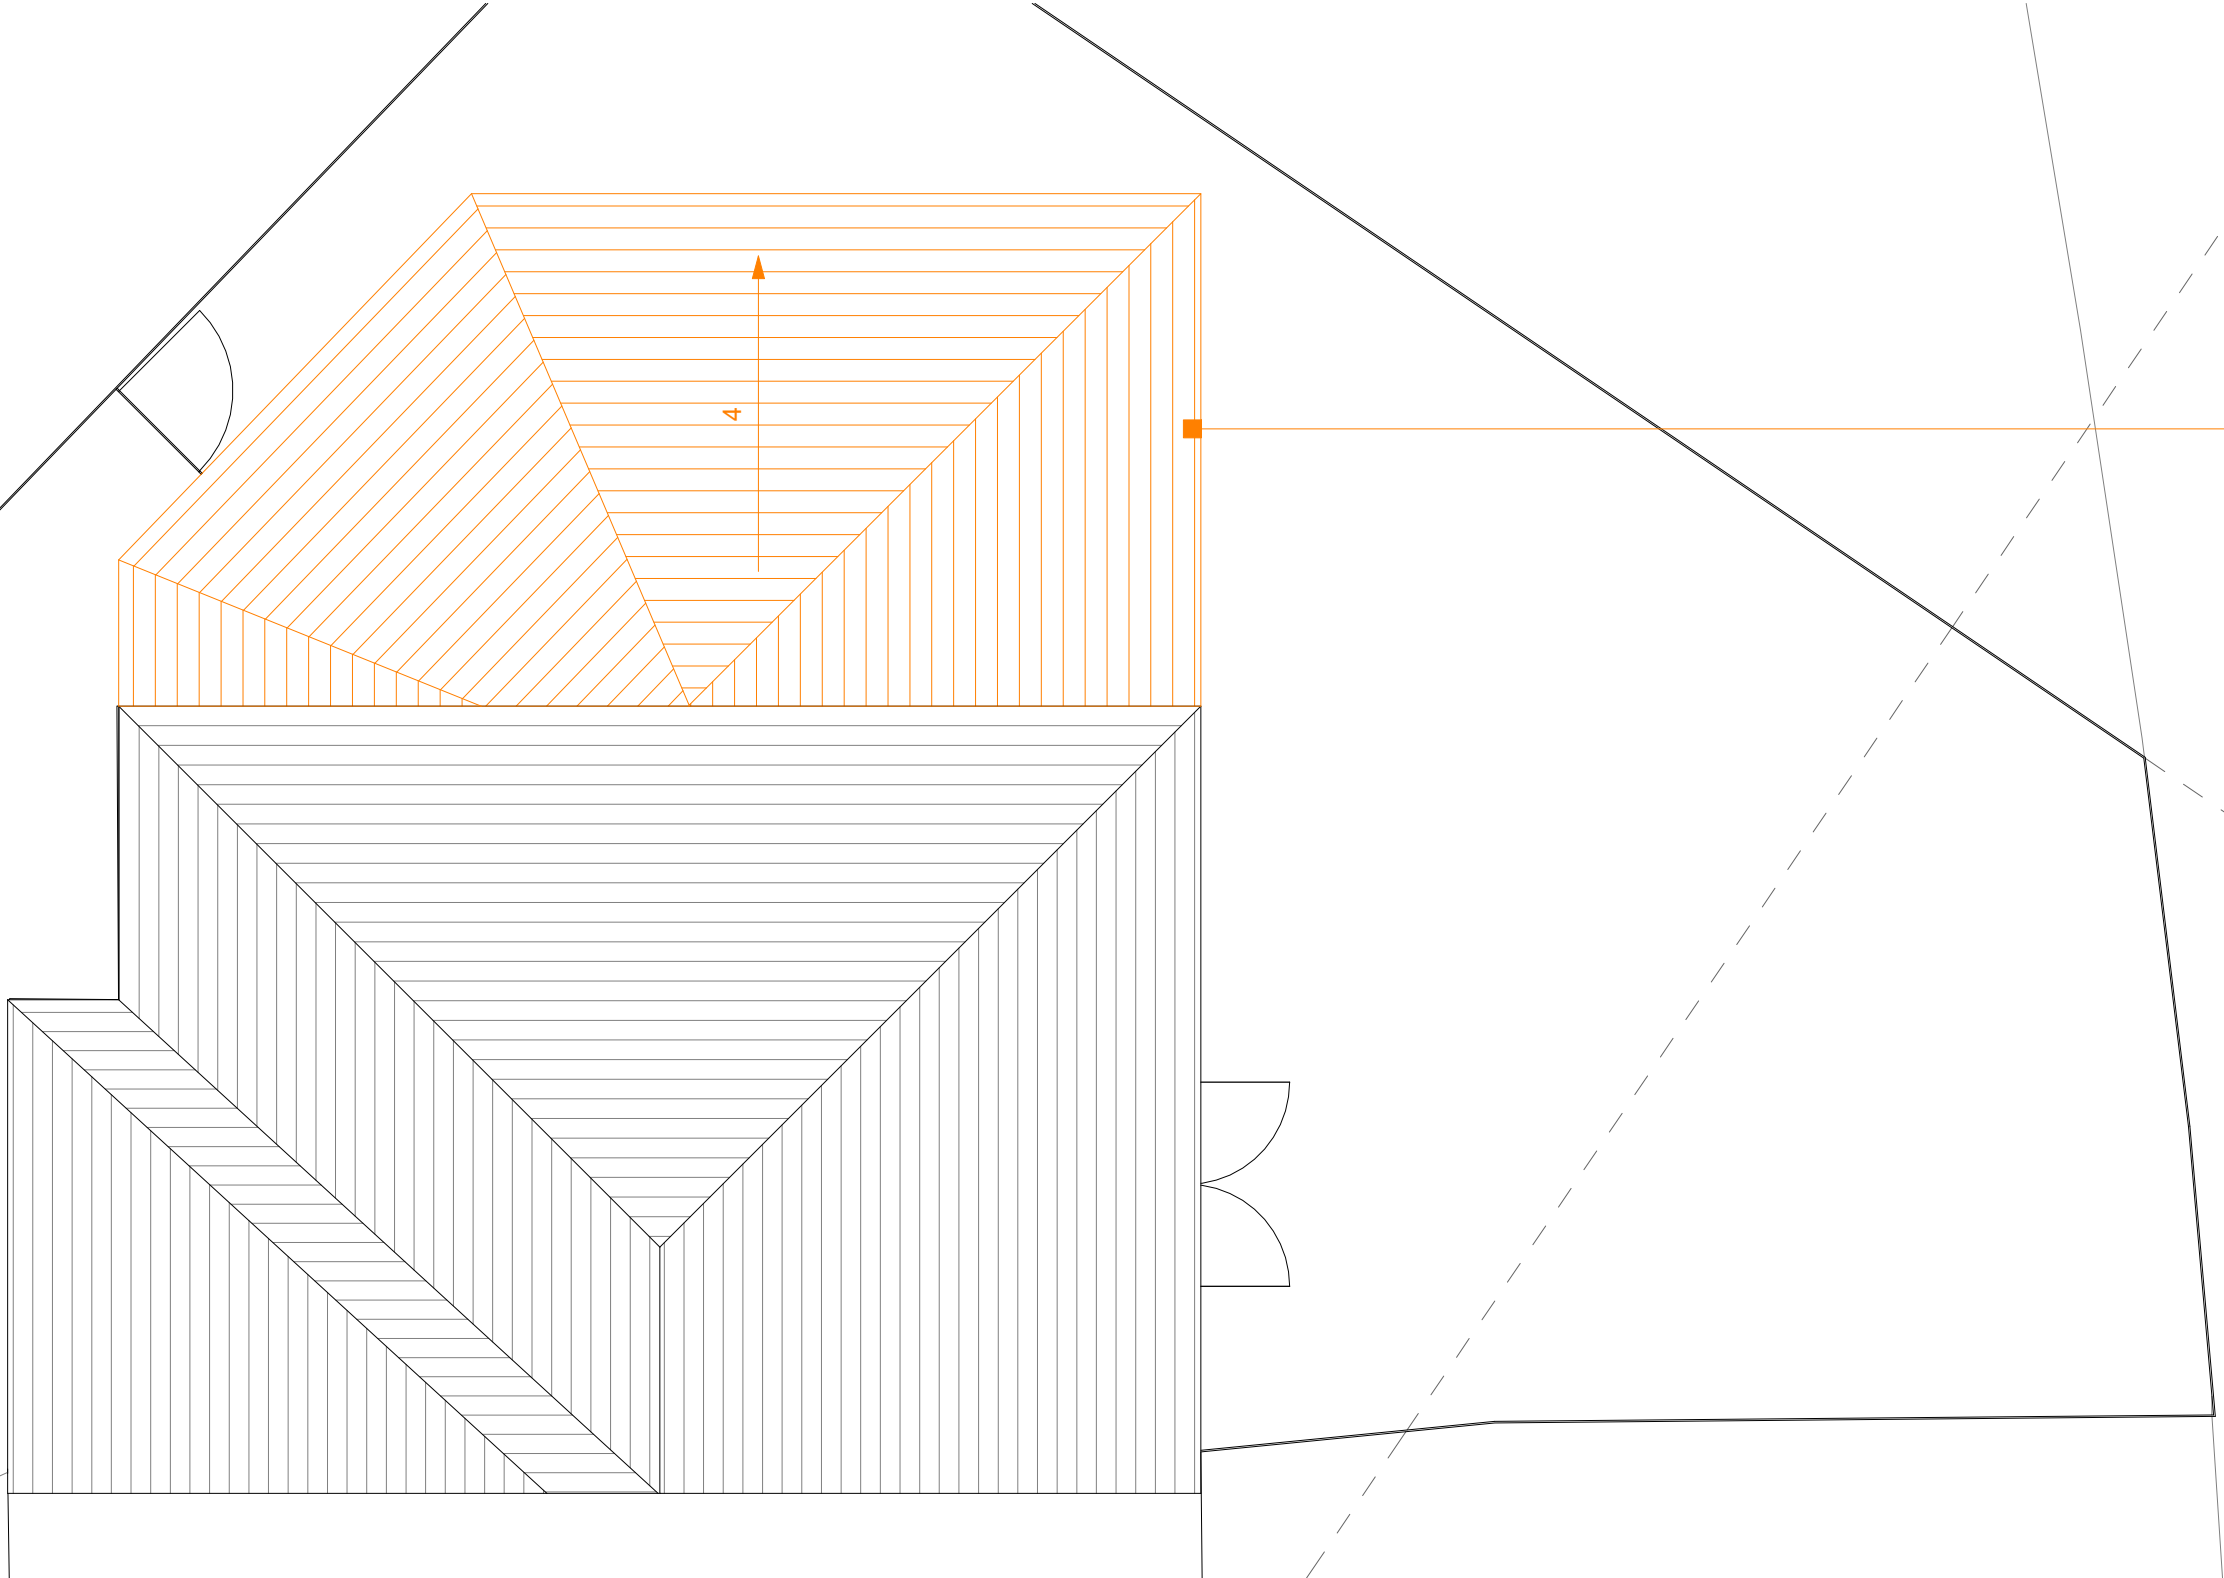

1 Existing Roof Plan
1 : 50

 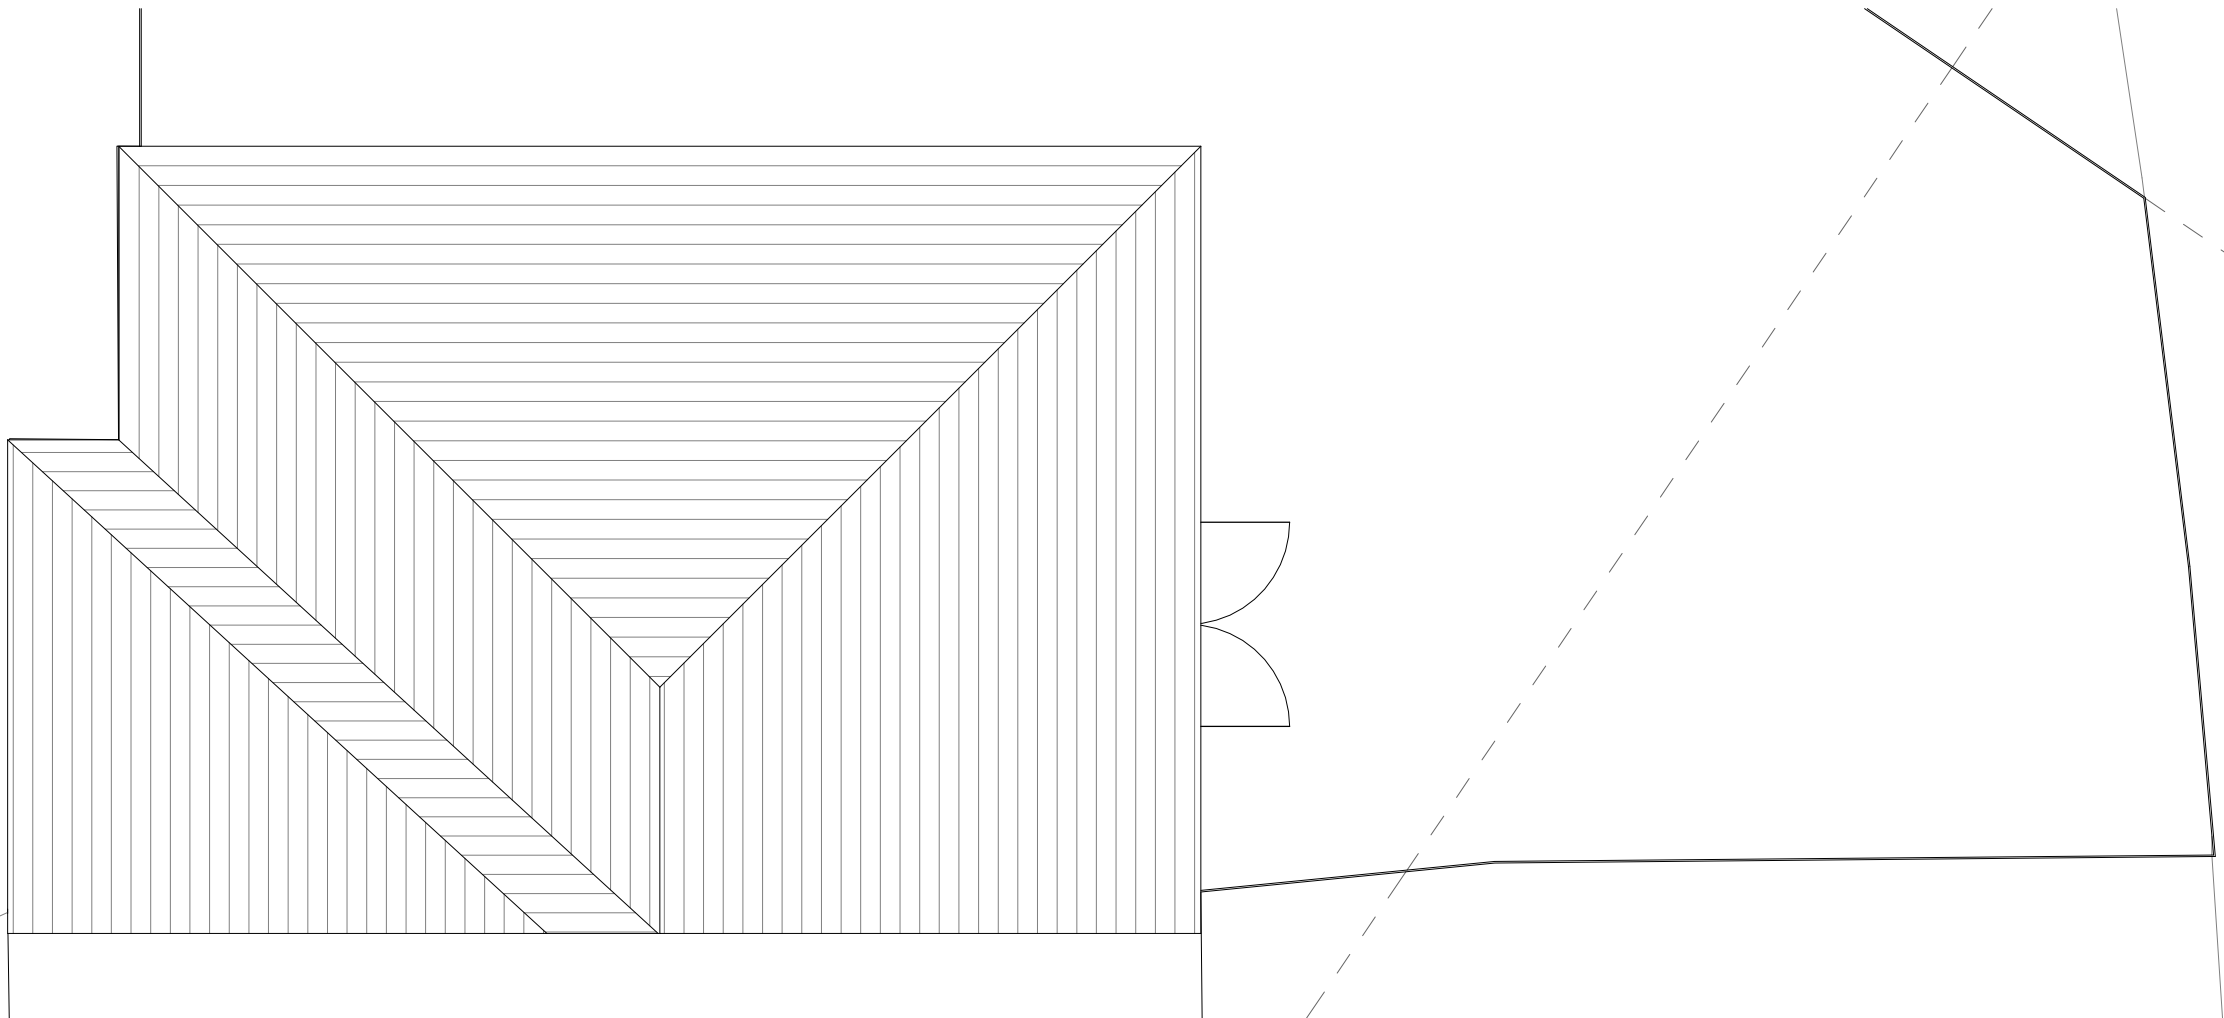

VISUAL SCALE 1:50 @ A2



M83

Client
Faisal Abdullah

Project Title
7 SAXELBY DRIVE CHEETHAM HILL
MANCHESTER M8 8DU

Drawing Title
Existing and Proposed Roof A2

Drawing No.
P2

Scale @ A2
1 : 50

Created By
JAB

Check By
JAB

Rev

1

1

1

1

1

This drawing and its contents, including design rights and all other intellectual property rights, are the sole property of M83 and shall remain the property of M83. No part of this drawing may be reproduced, stored in a retrieval system, or transmitted in any form or by any means, electronic, mechanical, photocopying, recording, or by any information storage or retrieval system, without prior written permission from M83.