



SITE NGR
E388143/ N396188

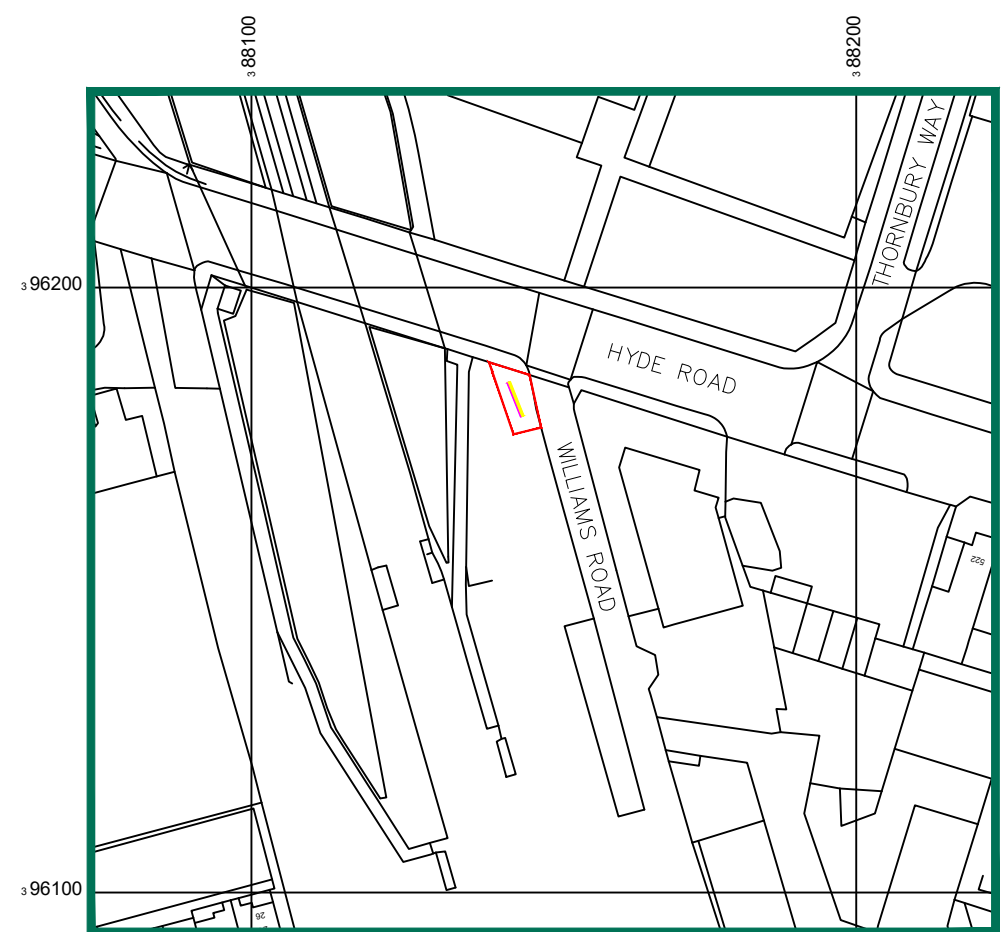


LOCATION PLAN

 


SITE PHOTOGRAPH

STREETVIEW LINK – <https://goo.gl/maps/SiNu2xBSMgf7h7HZ6>

EXISTING/PROPOSED SIGN
LOCATION

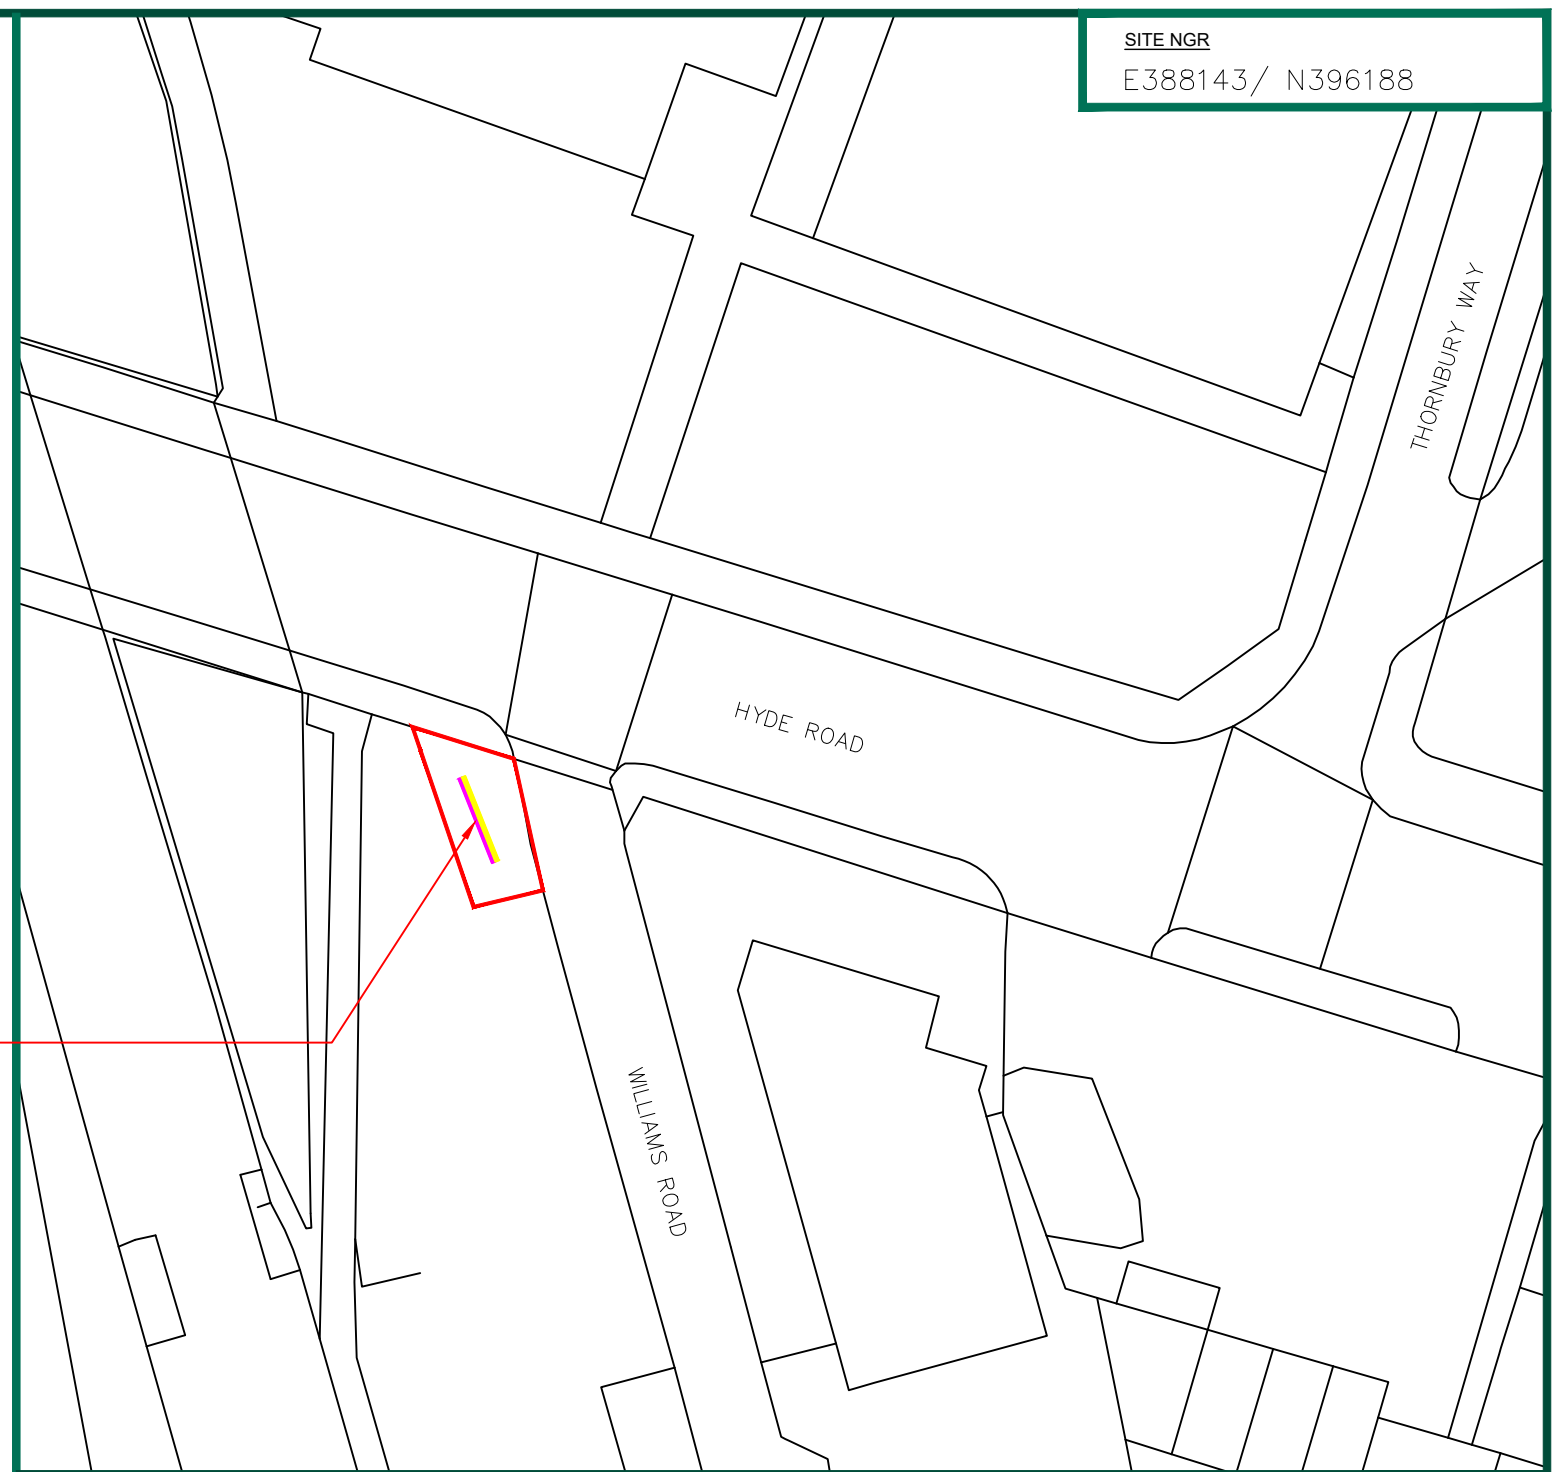

SITE PLAN

 


- SITE DEMISE LINE
- EXISTING 48-SHEET ADVERTISING HOARDING
- UPGRADE OF 1No. 48-SHEET ADVERTISING HOARDING TO DIGITAL LED DISPLAY



CLIENT



					ADDRESS SIGNAGE REPLACEMENT AT HYDE ROAD NR OXFORD ROAD STATION, MANCHESTER, M18 7BN	
A	FIRST ISSUE		PH	24.01.22	DCC	TITLE
REV	DESCRIPTION		BY	DATE	CHKD	SITE LOCATION PLAN
SCALE AS SHOWN		DRAWN PH	CHECKED DCC		APPROVED PC	DRAWING NUMBER YZ020301359001_001_A
		DATE 24.01.22	DATE 24.01.22		DATE 24.01.22	

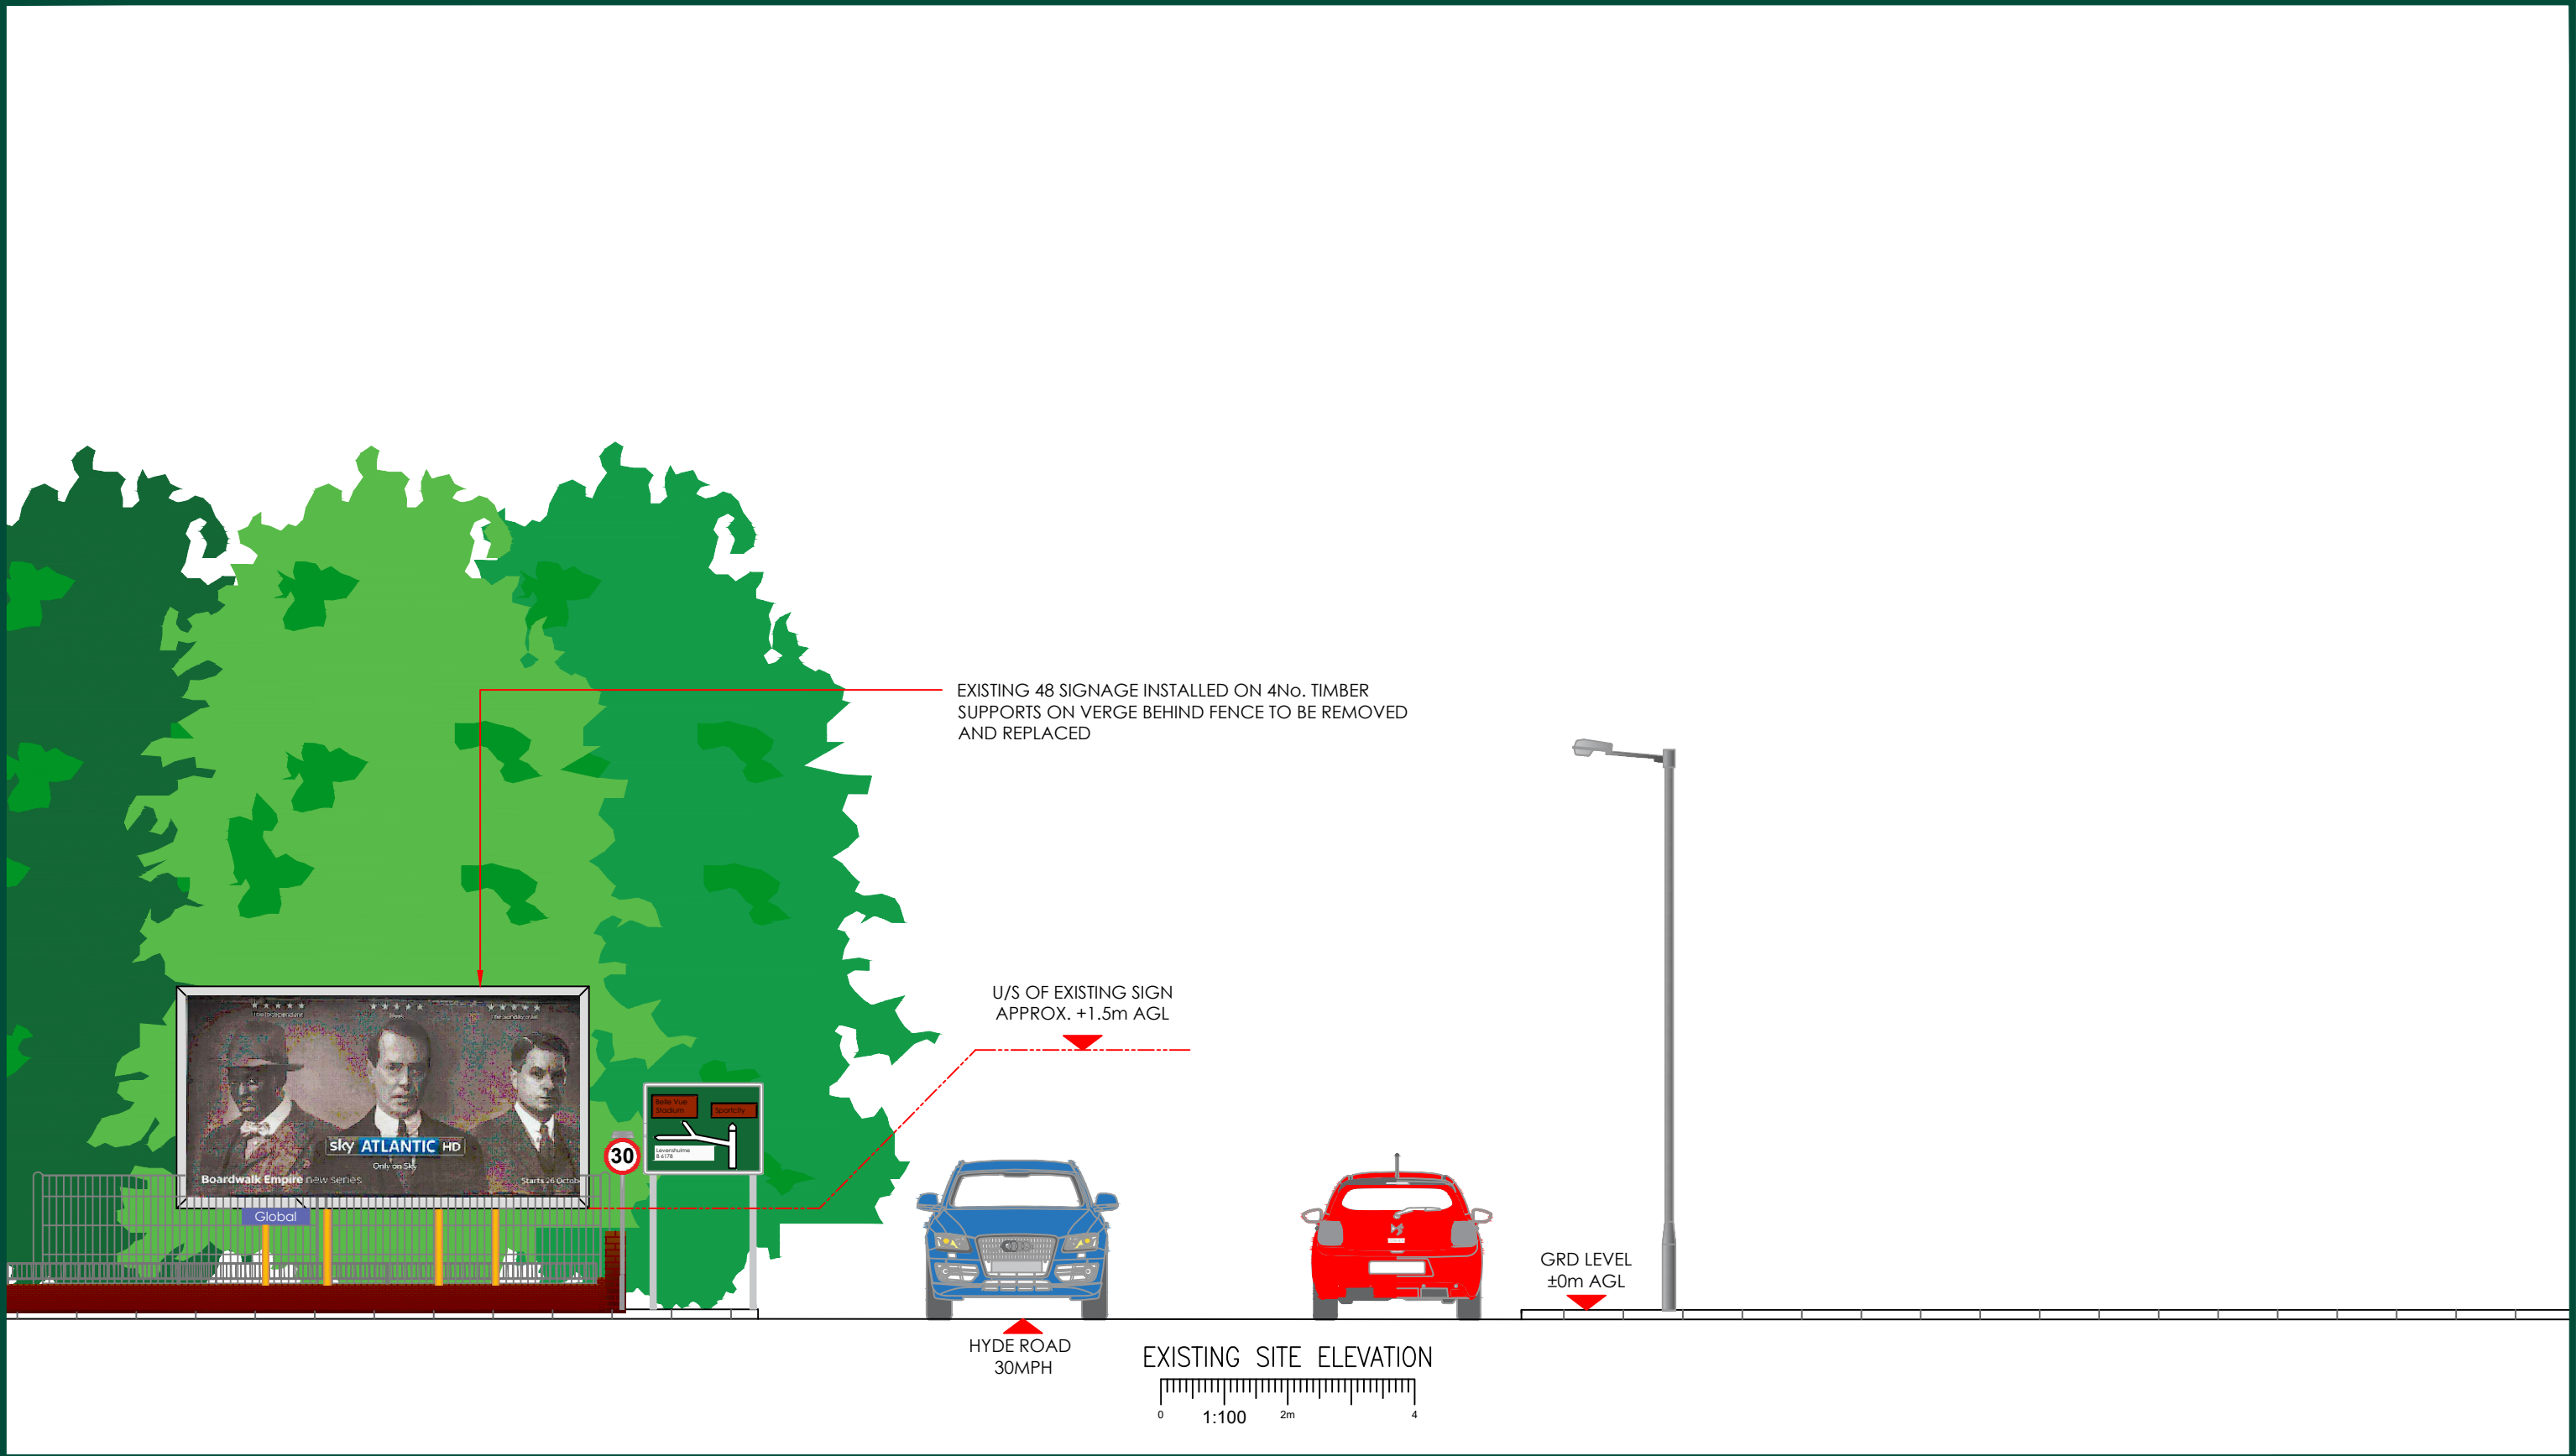


CLIENT




					ADDRESS SIGNAGE REPLACEMENT AT HYDE ROAD NR OXFORD ROAD STATION, MANCHESTER, M18 7BN
A	FIRST ISSUE	PH	24.01.22	DCC	TITLE EXISTING SITE ELEVATION
REV	DESCRIPTION	BY	DATE	CHKD	
SCALE 1:100	DRAWN PH DATE 24.01.22	CHECKED DCC DATE 24.01.22	APPROVED PC DATE 24.01.22		DRAWING NUMBER YZ020301359001_002_A

DESKTOP SURVEY CAVEAT
SITE INFORMATION HAS BEEN DERIVED FROM 3rd PARTY SOURCES
AS NECESSARY, ALTHOUGH BEST EFFORTS HAVE BEEN MADE TO
ENSURE THE DRAWING REPRESENT THE SITE FROM INFORMATION
AVAILABLE IT MUST BE UNDERSTOOD THAT THE FINAL SETTING OUT
ON SITE MAY VARY

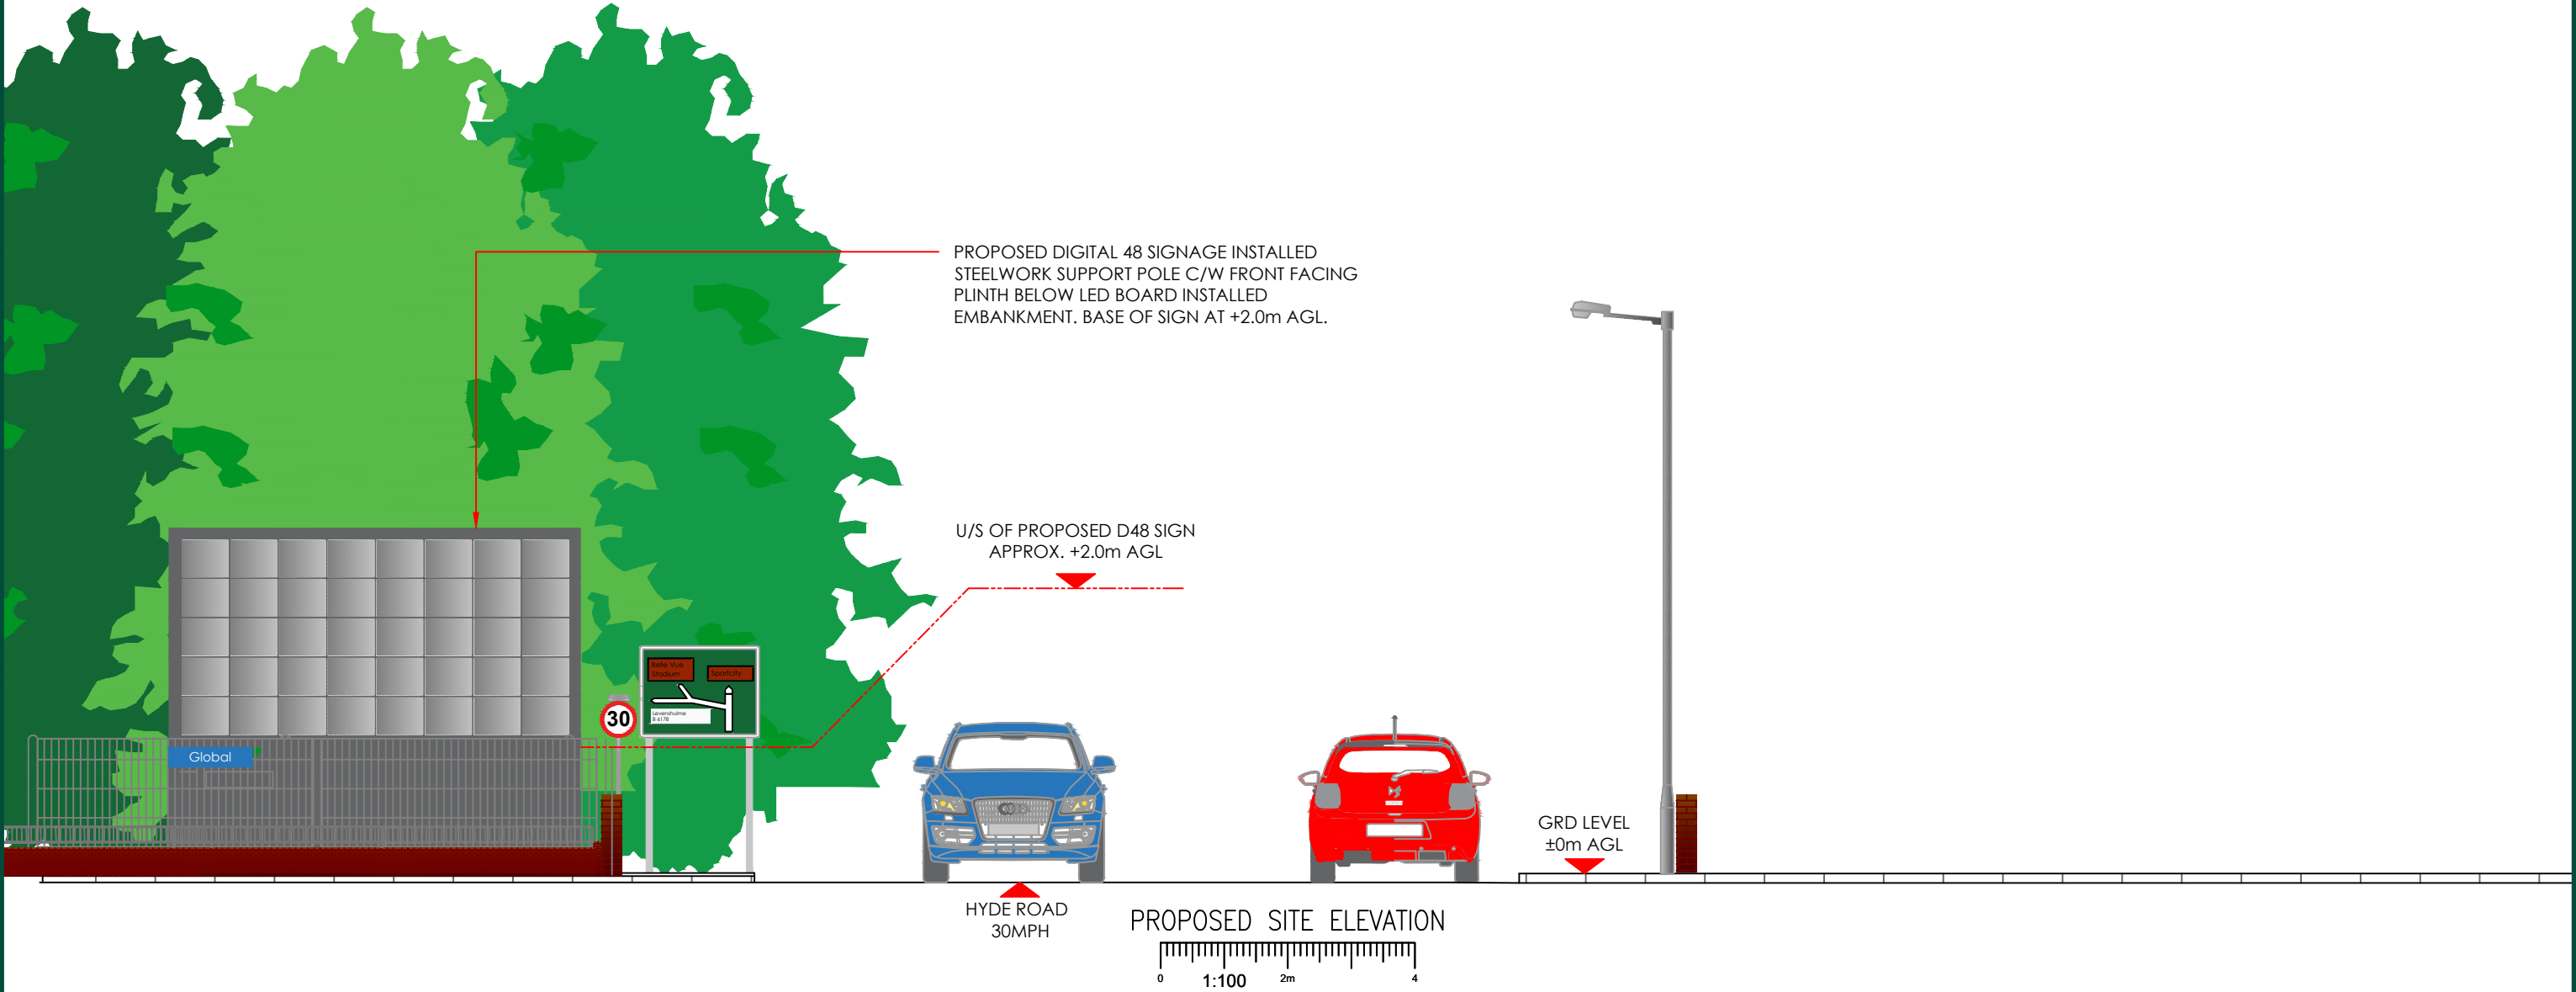


		CLIENT								ADDRESS SIGNAGE REPLACEMENT AT HYDE ROAD NR OXFORD ROAD STATION, MANCHESTER, M18 7BN				
						A		FIRST ISSUE		PH	24.01.22	DCC	TITLE PROPOSED SITE ELEVATION	
						REV		DESCRIPTION		BY	DATE	CHKD		
						SCALE 1:100		DRAWN PH DATE 24.01.22		CHECKED DCC DATE 24.01.22		APPROVED PC DATE 24.01.22		DRAWING NUMBER YZ020301359001_003_A


DESKTOP SURVEY CAVEAT
SITE INFORMATION HAS BEEN DERIVED FROM GOOGLE STREETVIEW
AND OTHER SOURCES AS NECESSARY, ALTHOUGH BEST EFFORTS
HAVE BEEN MADE TO ENSURE THE DRAWING REPRESENT THE SITE
FROM INFORMATION AVAILABLE IT MUST BE UNDERSTOOD THAT
THE FINAL SETTING OUT ON SITE MAY VARY

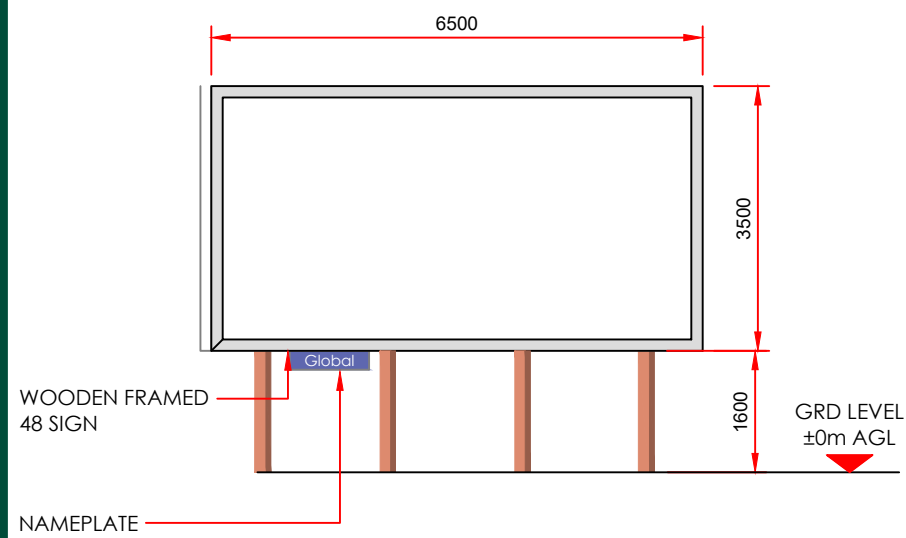


ELEVATION

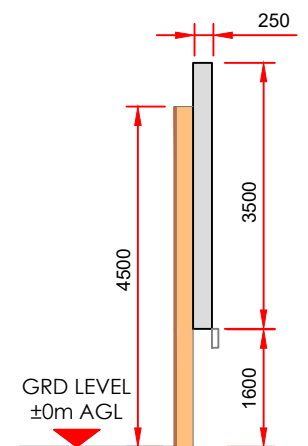


SECTION A-A

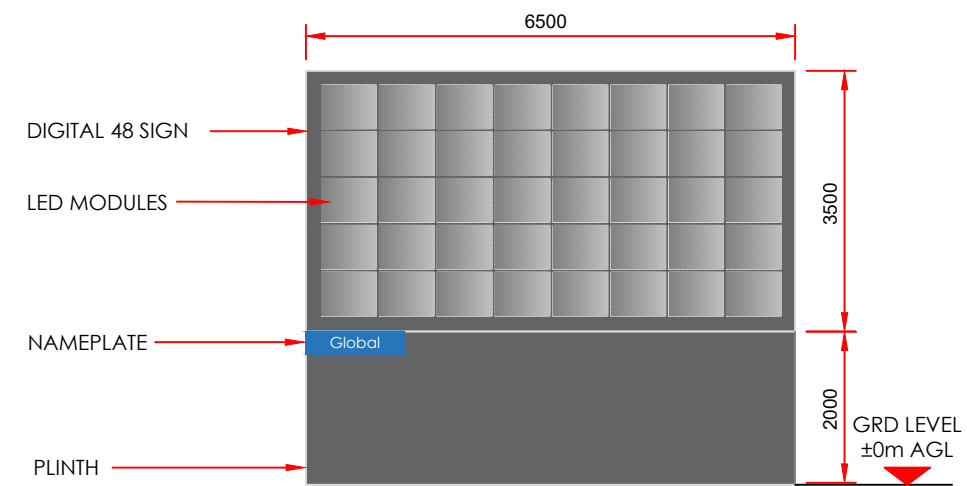


ELEVATION

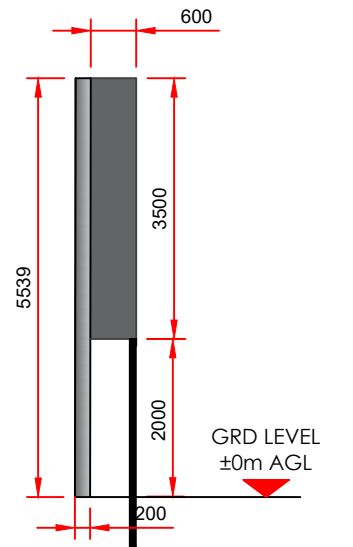

SECTION A-A

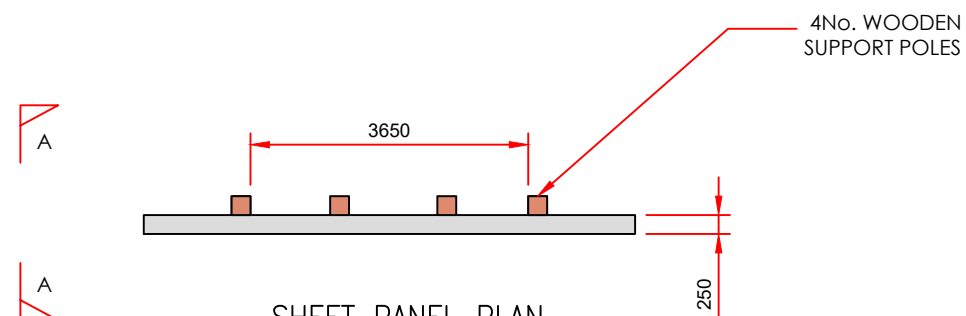


SHEET PANEL PLAN

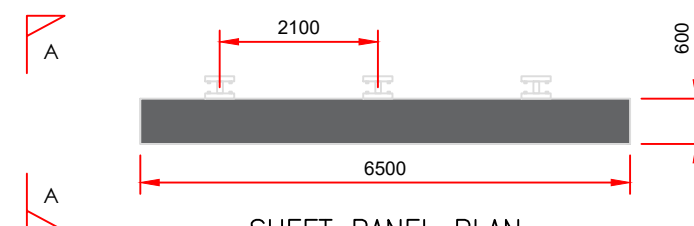


SHEET PANEL PLAN

EXISTING SPECIFICATION – 48 SHEET PANEL

 

PROPOSED SPECIFICATION – DIGITAL 48 SHEET PANEL

 

CLIENT



					ADDRESS SIGNAGE REPLACEMENT AT HYDE ROAD NR OXFORD ROAD STATION, MANCHESTER, M18 7BN
A	FIRST ISSUE	PH	24.01.22	DCC	TITLE EXISTING & PROPOSED SIGN SPECIFICATION
REV	DESCRIPTION	BY	DATE	CHKD	
SCALE 1:100	DRAWN PH DATE 24.01.22	CHECKED DCC DATE 24.01.22	APPROVED PC DATE 24.01.22		DRAWING NUMBER YZ020301359001_004_A



EXISTING SITE VIEW



PROPOSED SITE VIEW

		CLIENT								ADDRESS SIGNAGE REPLACEMENT AT HYDE ROAD NR OXFORD ROAD STATION, MANCHESTER, M18 7BN			
						A		FIRST ISSUE		PH	24.01.22	DCC	TITLE PHOTO MONTAGE
						REV		DESCRIPTION		BY	DATE	CHKD	
						SCALE N.T.S		DRAWN PH DATE 24.01.22		CHECKED DCC DATE 24.01.22		APPROVED PC DATE 24.01.22	