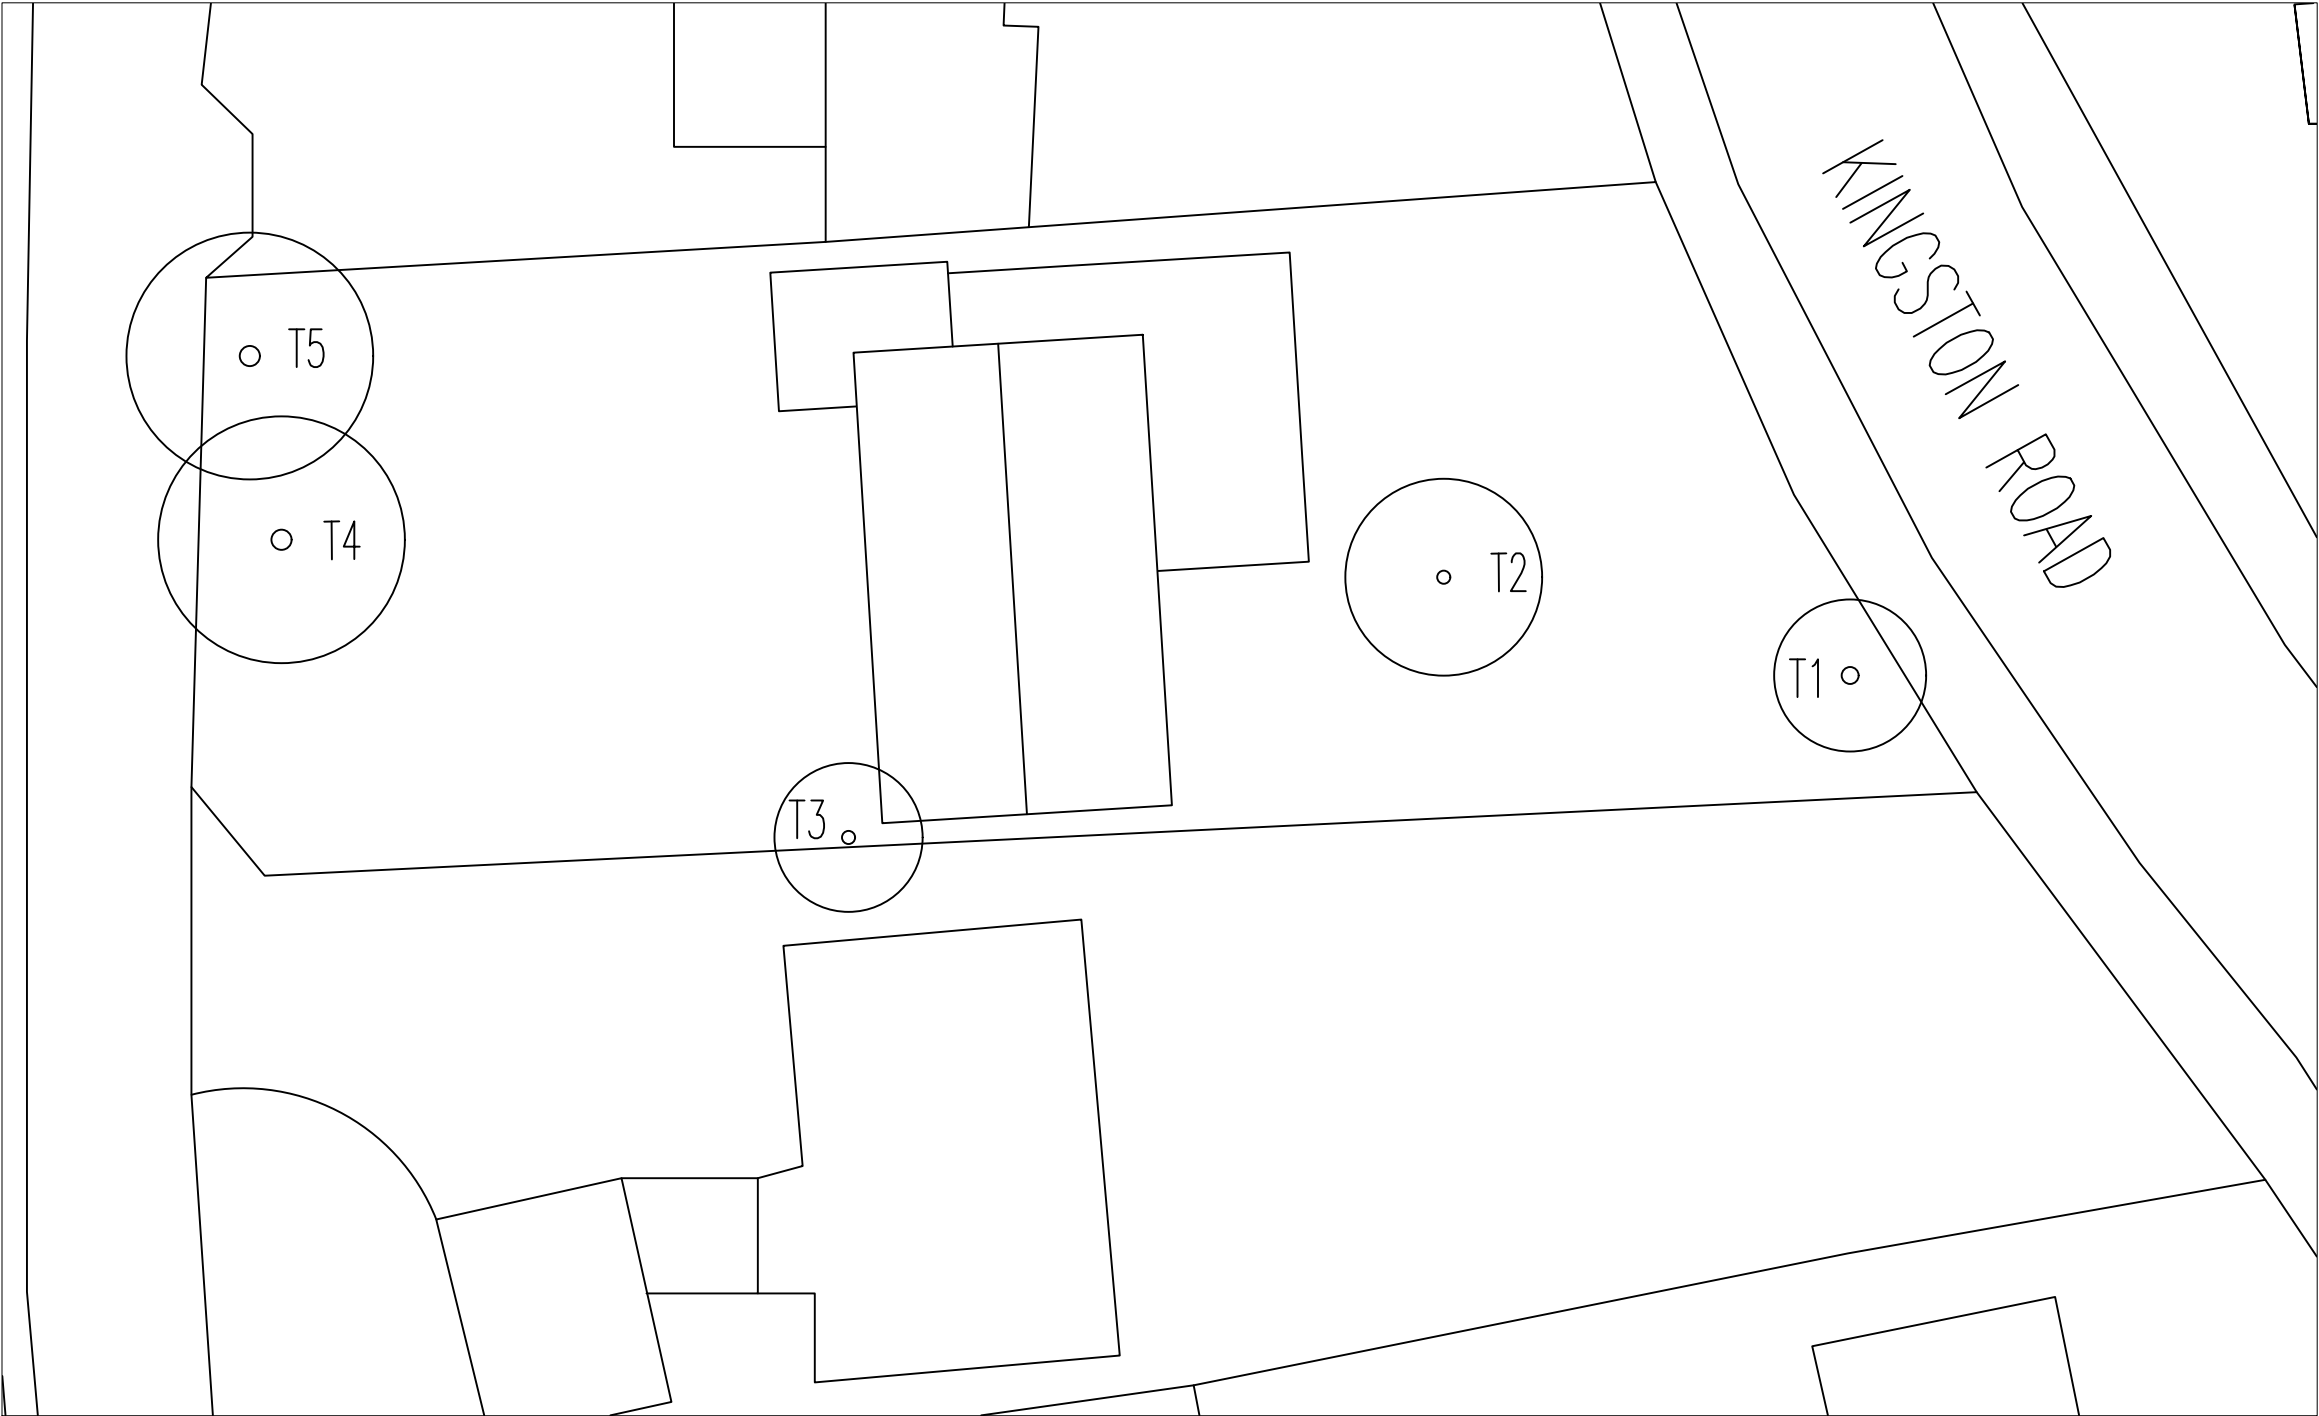


01 Existing Site Plan

Scale 1:200

- T1 – Holly. Trunk 450mm dia. canopy 3400mm dia.
T2 – Japanese Maple. Trunk 340mm dia. canopy 1880mm dia.
T3 – Himalayan Birch. Trunk 360mm dia. canopy 2400mm dia.
T4 – Elm. Trunk 520mm dia. canopy 4000mm dia.
T5 – Midland Hawthorne. Trunk 430mm Dia. canopy 3700mm dia.

Notes

Copyright in all documents and drawings prepared by the architect and any works executed from these documents and drawings shall, unless otherwise agreed, remain the property of the designer and must not be reproduced by, lent or disclosed to, a third party without the written consent of Zach Thorp.

Do not scale off this drawing

All dimensions are to be checked on site and any discrepancies to be referred to the designer before proceeding.

All levels to be checked on site

All discrepancies between information shown on the drawings and the information in the specification to be referred to the designer prior to proceeding.

All component sizes and references to be checked before ordering



SURVEY ORIENTATED TO MAGNETIC NORTH

Rev	Description	Date	By	Chk
-----	-------------	------	----	-----

Status		Purpose for Issue		
Planning	☐	Tender	☐	PLANNING
Construction	☒	As Built	☐	

Client
Mr & Mrs Weinstock

Contract
Proposed Property Regeneration - Kingston Road, Didsbury

Drawing
Existing Site Plan with Tree Locations

Drawing No.	ZT22-196-09	Revision	/
Scales	1:200 @ A3	Date	Jan '22
Drawn	ZTT	Checked	