

0 1km 2km  
Scale


SITE LOCATION  
(Scale 1:50000)



SITE PHOTOGRAPH

The drawings comply with TEF & Vodafone Standard ICNIRP guidelines.  
Designed in accordance with CTIL document: SDN0008

← = Right of Access  
← = Public Access Route

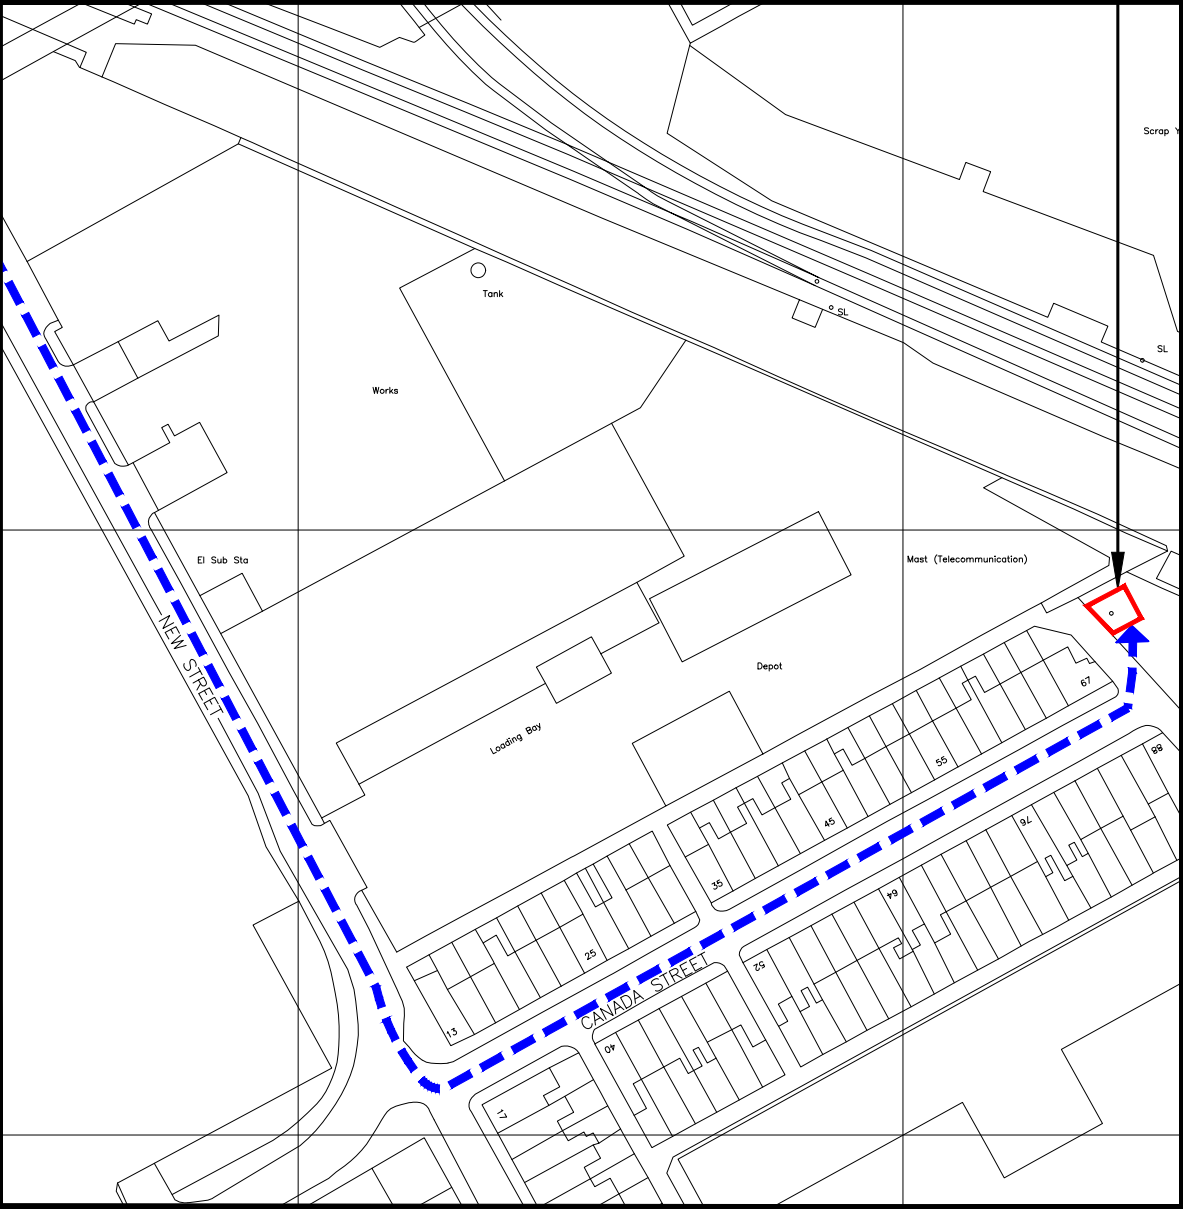

DETAILED SITE LOCATION  
(Scale 1:1250)

Based upon Ordnance Survey map extract  
with the permission of the Controller of  
Her Majesty's Stationery Office.  
Crown copyright.  
Licence No. 100022432

0 10 20 30 40 50m  
SCALE 1:1250

50 0 50 100 150  
ORIGINAL SCALE AT A3 - 1:1250  
ALL DIMENSIONS IN METRES

ALL DIMENSIONS ARE IN mm UNLESS NOTED OTHERWISE

N.G.R. E: 386430 N: 399890

DIRECTIONS  
EXIT THE M60 AT JUNCTION 22, TURN LEFT  
ONTO THE A62 OLDHAM ROAD. HEAD  
TOWARDS MANCHESTER. TURN LEFT AFTER  
PASSING UNDER TWO RAILWAY BRIDGES ONTO  
NEW STREET. TURN FIRST LEFT INTO CANADA  
STREET. THE SITE IS AT THE BOTTOM OF THE  
STREET ON THE LEFT HAND SIDE.

NOTES:

|   |                     |    |     |          |
|---|---------------------|----|-----|----------|
| B | E Ref. No. added    | GJ | -   | 23.12.20 |
| A | Issued for Approval | GJ | SSB | 26.11.20 |

|     |              |    |    |      |
|-----|--------------|----|----|------|
| REV | MODIFICATION | BY | CH | DATE |
|-----|--------------|----|----|------|

**CLARKE**  
**telecom**  
Unit E, Madison Place, Northampton Road,  
Manchester, M40 5AG  
Tel: 0161 785 4500  
Fax: 0161 785 4501  
Web: www.clarke-telecom.com

**O<sub>2</sub>**  
CTIL - BEACON 3

|           |      |
|-----------|------|
| Cell Name | Opt. |
|-----------|------|

|                       |   |
|-----------------------|---|
| MANCHESTER CABINS LTD | - |
|-----------------------|---|

|            |  |
|------------|--|
| Cell ID No |  |
|------------|--|

|      |     |    |
|------|-----|----|
| CTIL | TEF | VF |
|------|-----|----|

|                      |        |       |
|----------------------|--------|-------|
| E301193<br>132903_27 | 092688 | 79758 |
|----------------------|--------|-------|

Site Address / Contact Details

MANCHESTER CABINS LTD  
HARDEN WORKS  
CANADA STREET  
OFF OLDHAM ROAD (A62)  
MANCHESTER M40 8AG


Drawing Title:  
SITE LOCATION MAPS

|                   |          |          |
|-------------------|----------|----------|
| Purpose of issue: | PLANNING | Dwg Rev: |
|-------------------|----------|----------|

|                 |     |   |
|-----------------|-----|---|
| Drawing Number: | 100 | B |
|-----------------|-----|---|

|              |     |                      |    |             |
|--------------|-----|----------------------|----|-------------|
| Surveyed By: | SSB | Original Sheet Size: | A3 | Pack Issue: |
|--------------|-----|----------------------|----|-------------|

|        |    |       |          |          |     |       |          |   |
|--------|----|-------|----------|----------|-----|-------|----------|---|
| Drawn: | GJ | Date: | 26.11.20 | Checked: | SSB | Date: | 26.11.20 | D |
|--------|----|-------|----------|----------|-----|-------|----------|---|

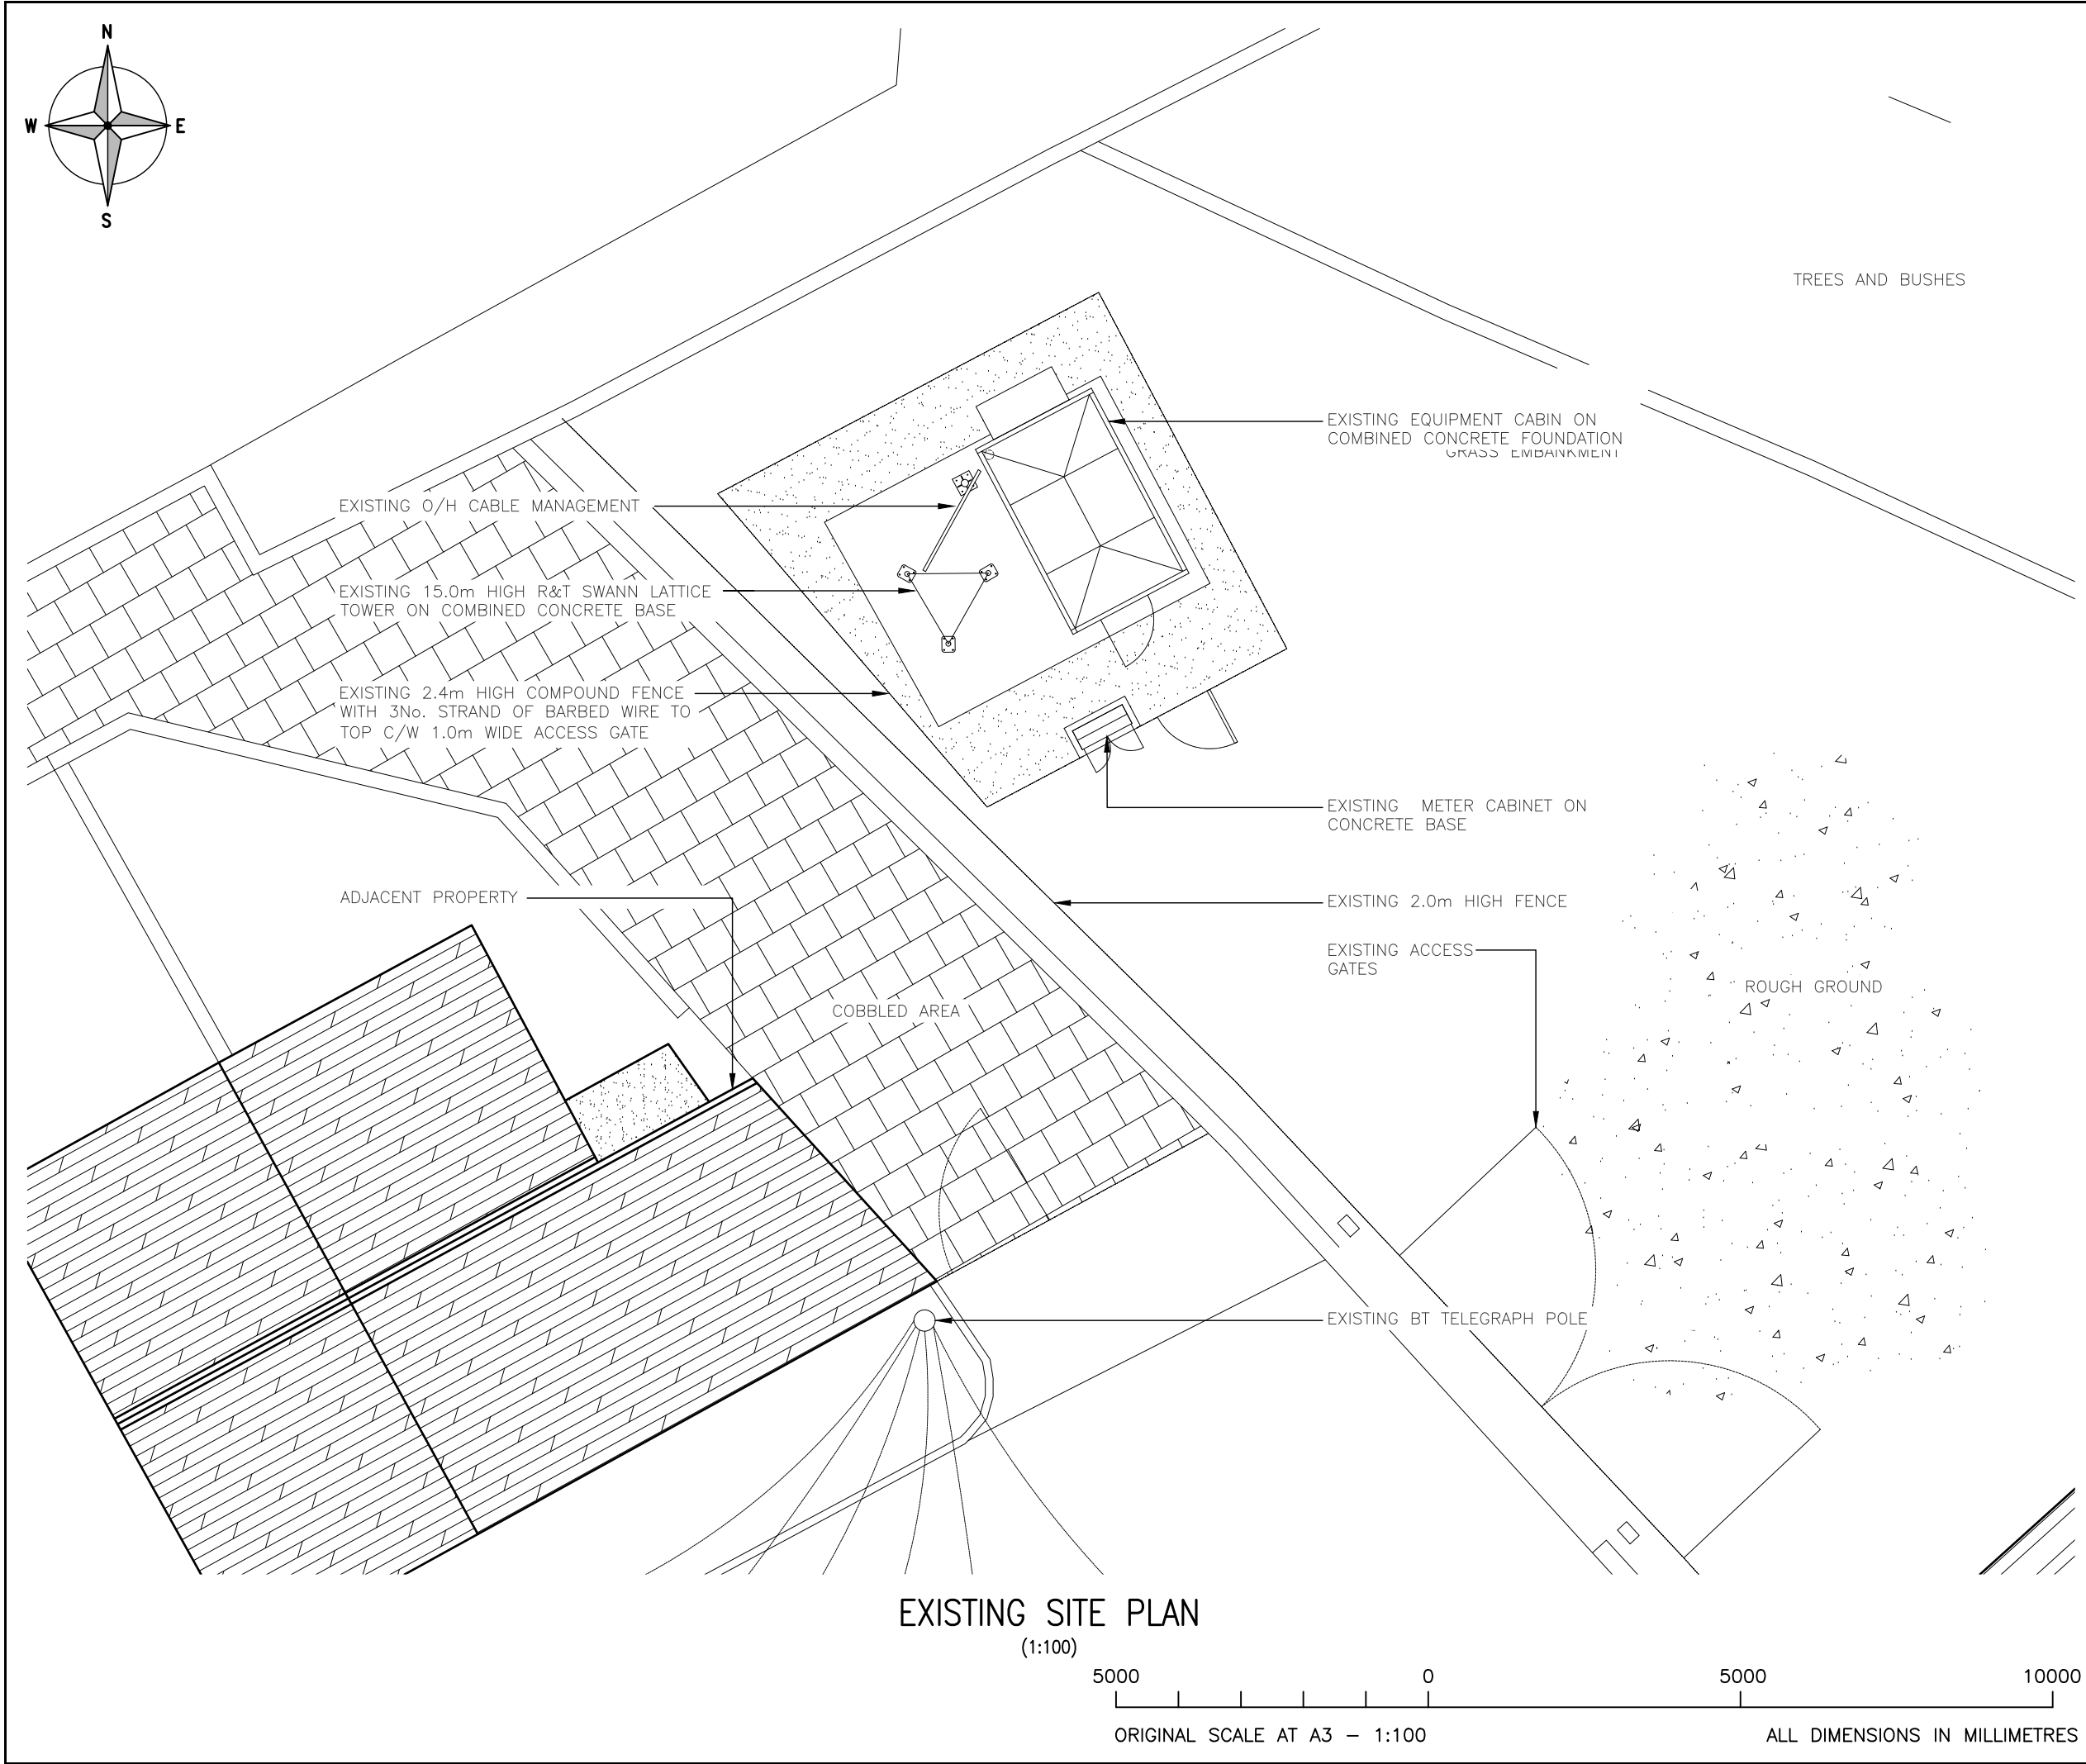

ALL DIMENSIONS ARE IN mm UNLESS NOTED OTHERWISE

N.G.R

E: 386430

N: 399890

NOTES:


|     |                     |    |     |          |
|-----|---------------------|----|-----|----------|
|     |                     |    |     |          |
|     |                     |    |     |          |
|     |                     |    |     |          |
|     |                     |    |     |          |
| A   | Issued for Approval | GJ | SSB | 26.11.20 |
| REV | MODIFICATION        | BY | CH  | DATE     |


Unit E, Madison Place, Northampton Road,  
Manchester, M40 5AG  
Tel: 0161 785 4500  
Fax: 0161 785 4501  
Web: www.clarke-telecom.com

CTIL - BEACON 3


|   |          |                      |             |
|---|----------|----------------------|-------------|
| Cell Name                                                                                             |          |                      | Opt.        |
| MANCHESTER CABINS LTD                                                                                 |          |                      | -           |
| Cell ID No                                                                                            |          |                      |             |
| CTIL                                                                                                  | TEF      | VF                   |             |
| E301193<br>132903_27                                                                                  | 092688   | 79758                |             |
| Site Address / Contact Details                                                                        |          |                      |             |
| MANCHESTER CABINS LTD<br>HARDEN WORKS<br>CANADA STREET<br>OFF OLDHAM ROAD (A62)<br>MANCHESTER M40 8AG |          |                      |             |
| Drawing Title:<br>EXISTING SITE PLAN                                                                  |          |                      |             |
| Purpose of issue:                                                                                     |          |                      | Dwg Rev:    |
| PLANNING                                                                                              |          |                      |             |
| Drawing Number:                                                                                       |          |                      | A           |
| 200                                                                                                   |          |                      |             |
| Surveyed By:                                                                                          |          | Original Sheet Size: | Pack Issue: |
| SSB                                                                                                   |          | A3                   |             |
| Drawn:                                                                                                | Date:    | Checked:             | Date:       |
| GJ   | 26.11.20 | SSB                  | 26.11.20    |
|   |          |                      | D           |

EXISTING SITE PLAN  
(1:100)

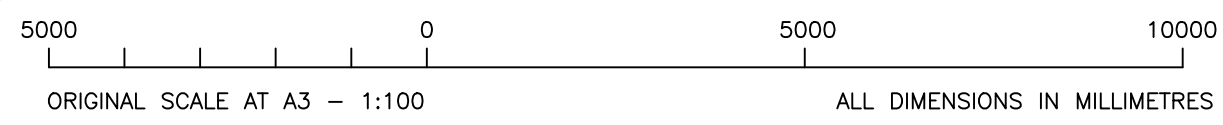

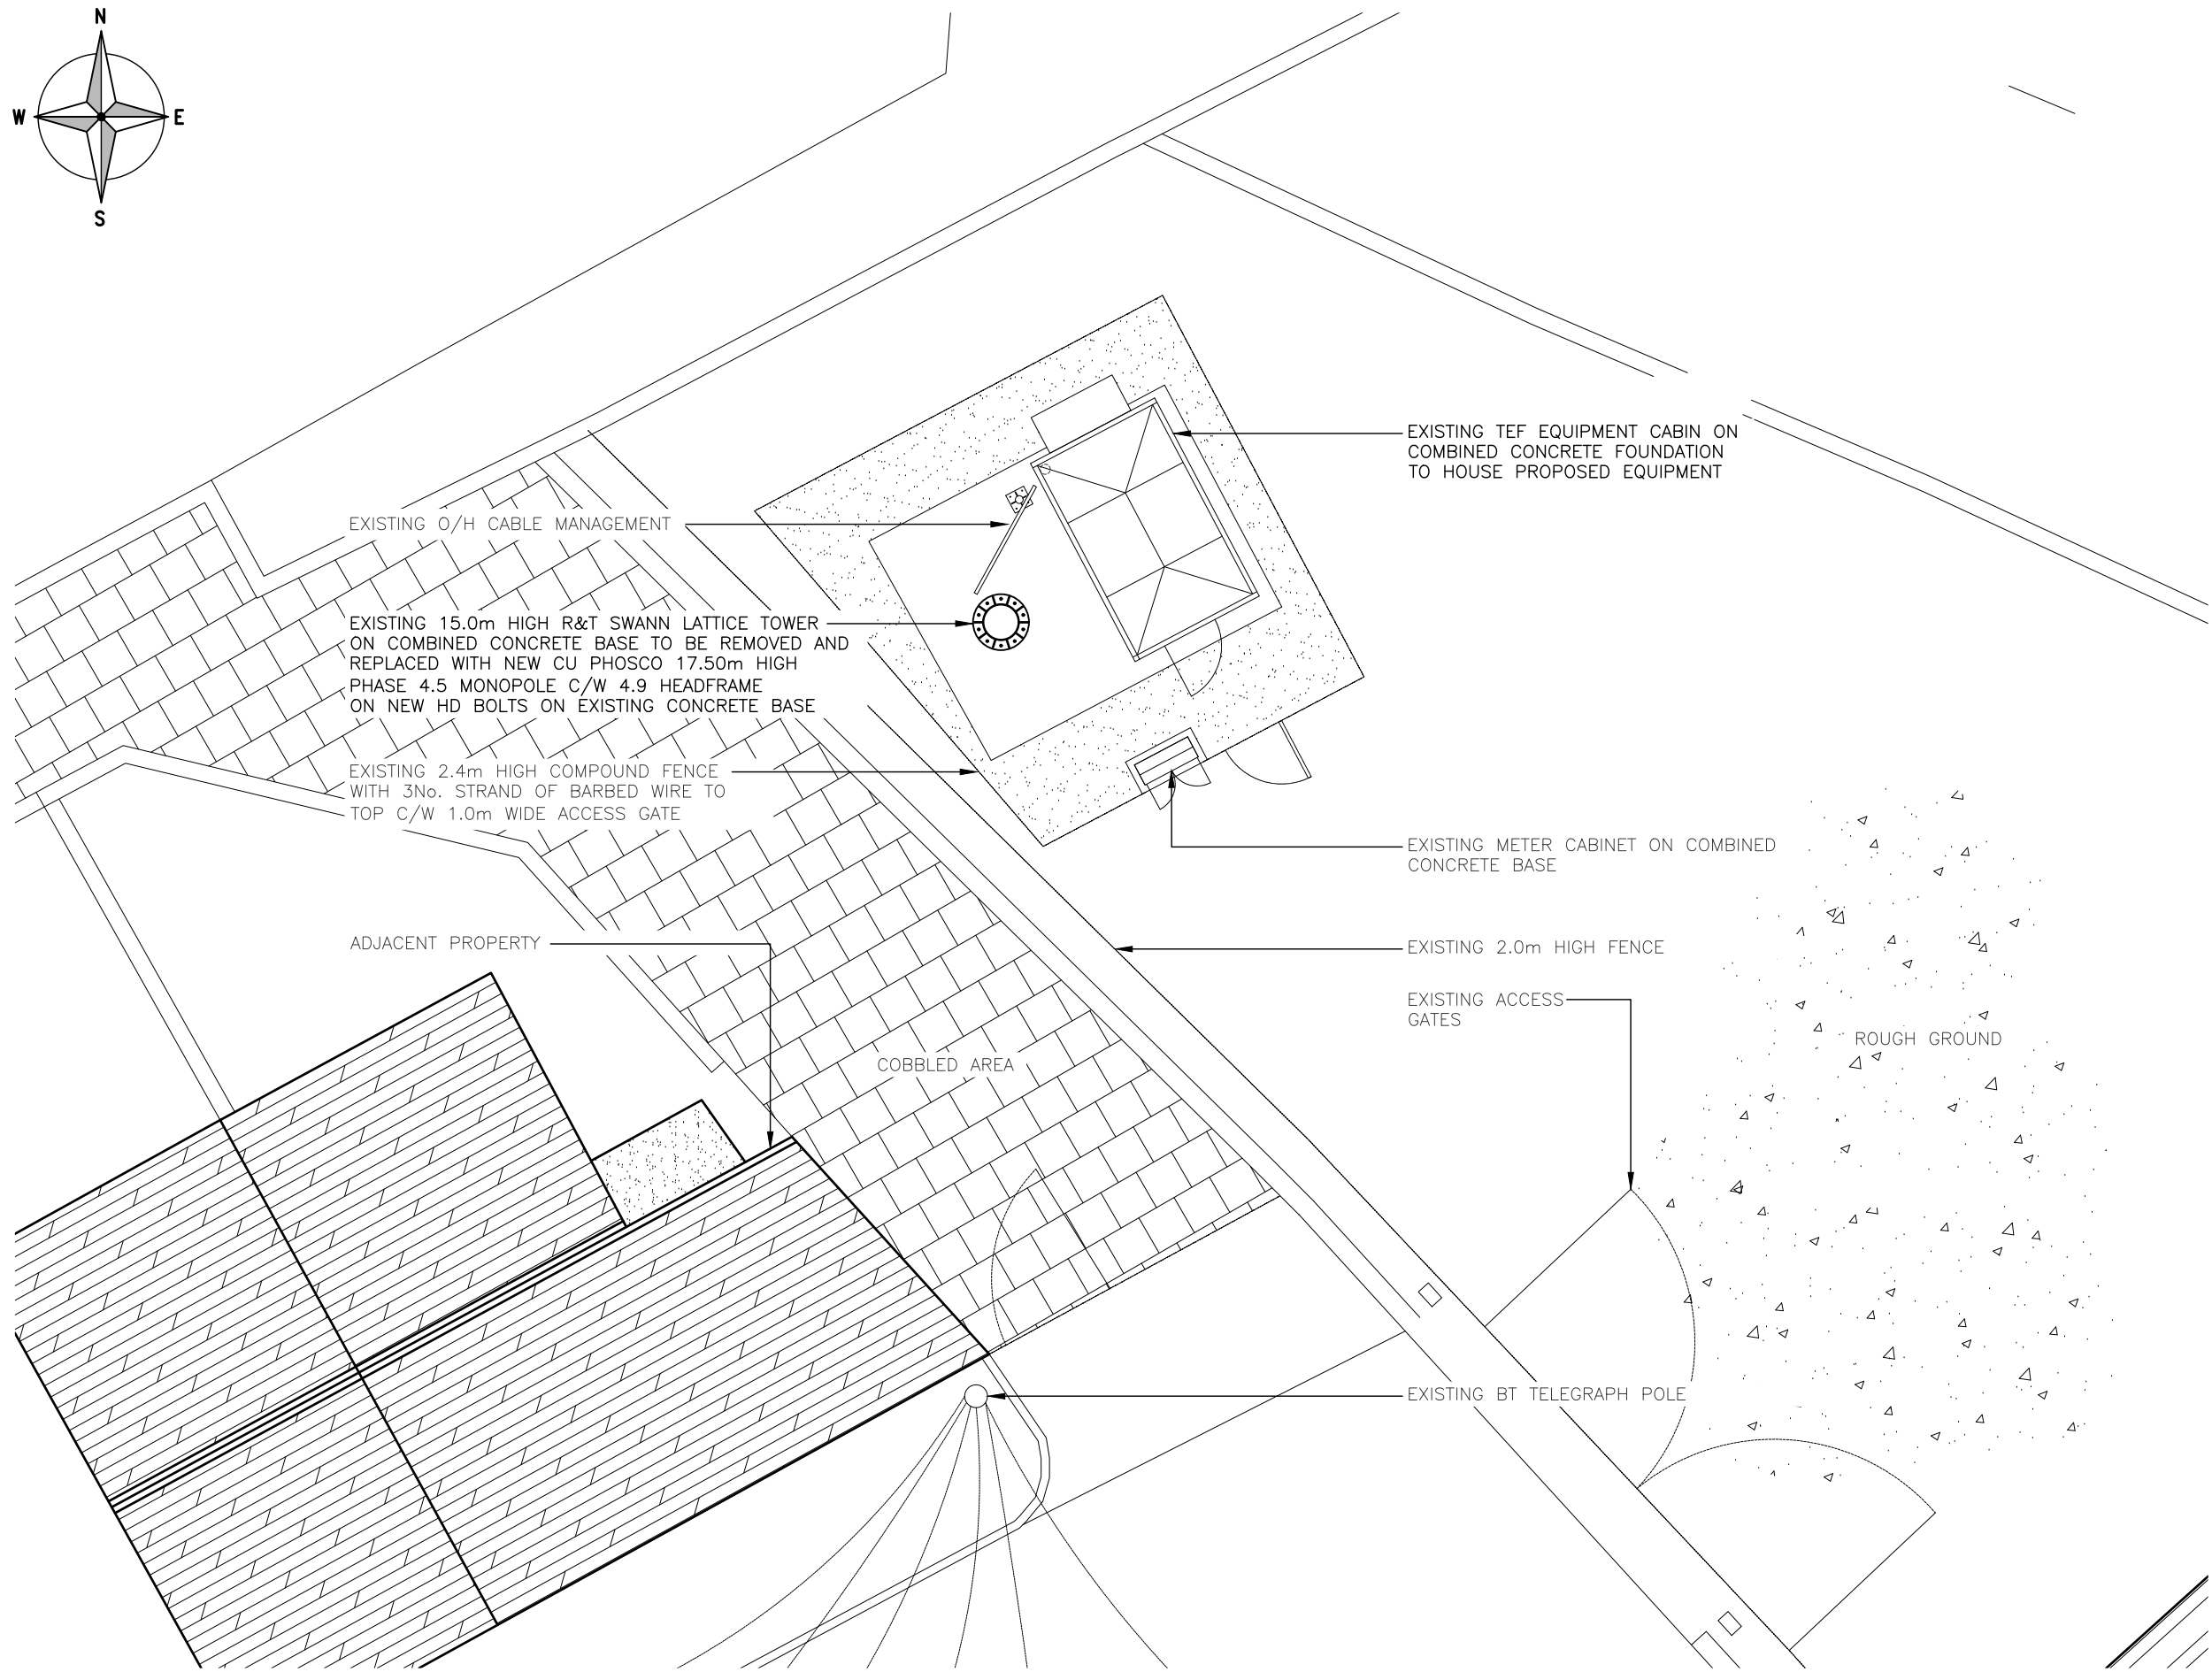

PROPOSED SITE PLAN  
(1:100)

 

The drawings comply with TEF & Vodafone Standard ICNIRP guidelines.  
Designed in accordance with CTIL document: SDN0008

ALL DIMENSIONS ARE IN mm UNLESS NOTED OTHERWISE

N.G.R | E: 386430 N: 399890

NOTES:

|   |                               |    |     |          |
|---|-------------------------------|----|-----|----------|
| B | Tower replaced with CU Phosco | GJ | MC  | 26.03.21 |
| A | Issued for Approval           | GJ | SSB | 26.11.20 |

| REV | MODIFICATION | BY | CH | DATE |
|-----|--------------|----|----|------|
|-----|--------------|----|----|------|



Unit E, Madison Place, Northampton Road,  
Manchester, M40 5AG  
Tel: 0161 785 4500  
Fax: 0161 785 4501  
Web: www.clarke-telecom.com



CTIL - BEACON 3

|                       |      |
|-----------------------|------|
| Cell Name             | Opt. |
| MANCHESTER CABINS LTD | -    |

| Cell ID No           |        |       |
|----------------------|--------|-------|
| CTIL                 | TEF    | VF    |
| E301193<br>132903_27 | 092688 | 79758 |

| Site Address / Contact Details                                                                        |  |
|---|--|
| MANCHESTER CABINS LTD<br>HARDEN WORKS<br>CANADA STREET<br>OFF OLDHAM ROAD (A62)<br>MANCHESTER M40 8AG |  |

|                |                    |
|----------------|--------------------|
| Drawing Title: | PROPOSED SITE PLAN |
|----------------|--------------------|


|                   |          |          |
|-------------------|----------|----------|
| Purpose of issue: | PLANNING | Dwg Rev: |
|-------------------|----------|----------|

|                 |     |   |
|-----------------|-----|---|
| Drawing Number: | 201 | B |
|-----------------|-----|---|


|              |     |                      |    |             |
|--------------|-----|----------------------|----|-------------|
| Surveyed By: | SSB | Original Sheet Size: | A3 | Pack Issue: |
|--------------|-----|----------------------|----|-------------|

|        |    |       |          |          |     |       |          |   |
|--------|----|-------|----------|----------|-----|-------|----------|---|
| Drawn: | GJ | Date: | 26.11.20 | Checked: | SSB | Date: | 26.11.20 | D |
|--------|----|-------|----------|----------|-----|-------|----------|---|



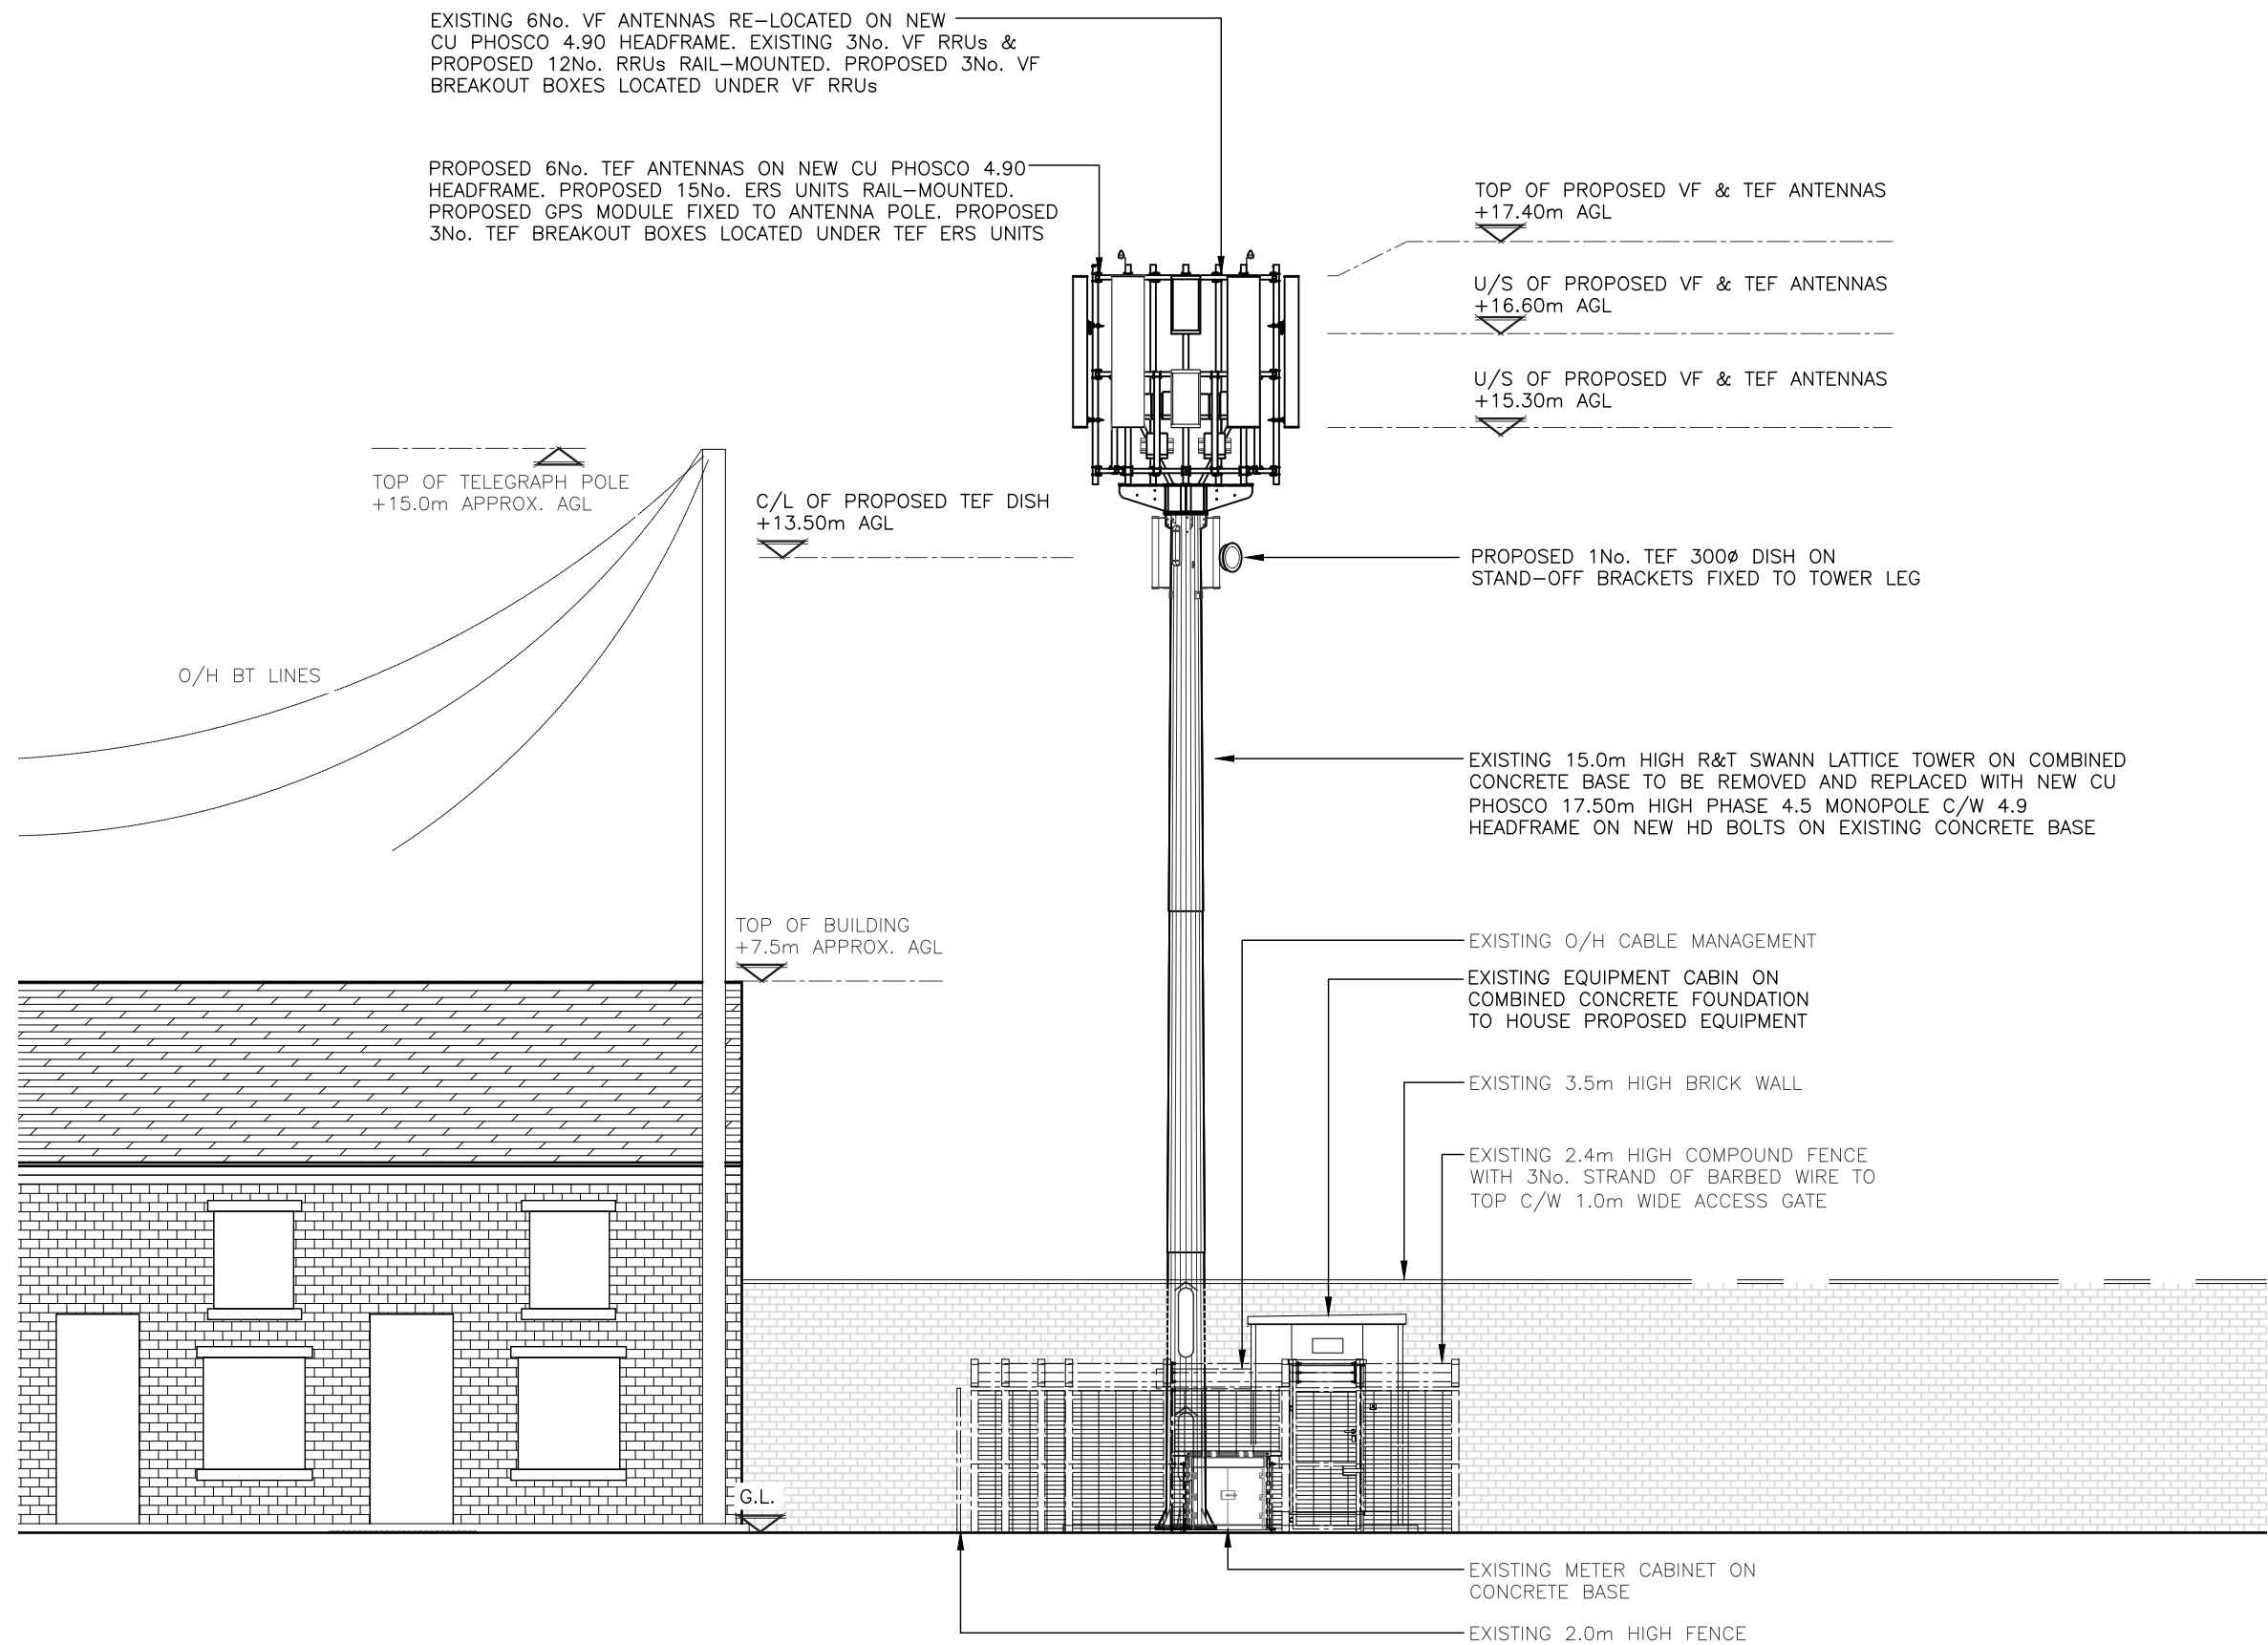

PROPOSED SOUTH WEST ELEVATION  
(1:100)

 

The drawings comply with TEF & Vodafone Standard ICNIRP guidelines.  
Designed in accordance with CTIL document: SDN0008

ALL DIMENSIONS ARE IN mm UNLESS NOTED OTHERWISE

N.G.R | E: 386430 N: 399890

NOTES:

| REV | MODIFICATION                  | BY | CH  | DATE     |
|-----|-------------------------------|----|-----|----------|
| C   | Tower replaced with CU Phosco | GJ | MC  | 26.03.21 |
| B   | Config revised                | GJ | MC  | 11.01.21 |
| A   | Issued for Approval           | GJ | SSB | 26.11.20 |



Unit E, Madison Place, Northampton Road,  
Manchester, M40 5AG  
Tel: 0161 785 4500  
Fax: 0161 785 4501  
Web: www.clarke-telecom.com



CTIL - BEACON 3

| Cell Name             | Opt. |
|-----------------------|------|
| MANCHESTER CABINS LTD | -    |

| Cell ID No           |        |       |
|----------------------|--------|-------|
| CTIL                 | TEF    | VF    |
| E301193<br>132903_27 | 092688 | 79758 |

| Site Address / Contact Details                                                                        |  |
|---|--|
| MANCHESTER CABINS LTD<br>HARDEN WORKS<br>CANADA STREET<br>OFF OLDHAM ROAD (A62)<br>MANCHESTER M40 8AG |  |

|                                           |                            |
|-------------------------------------------|----------------------------|
| Drawing Title:<br>PROPOSED SITE ELEVATION |                            |
| Purpose of issue:<br>PLANNING             | Dwg Rev:                   |
| Drawing Number:<br>301                    | C                          |
| Surveyed By:<br>SSB                       | Original Sheet Size:<br>A3 |
| Drawn:<br>GJ                              | Date:<br>26.11.20          |
| Checked:<br>SSB                           | Date:<br>26.11.20          |
| Pack Issue:<br>D                          |                            |