


AS PROPOSED SITE PLAN

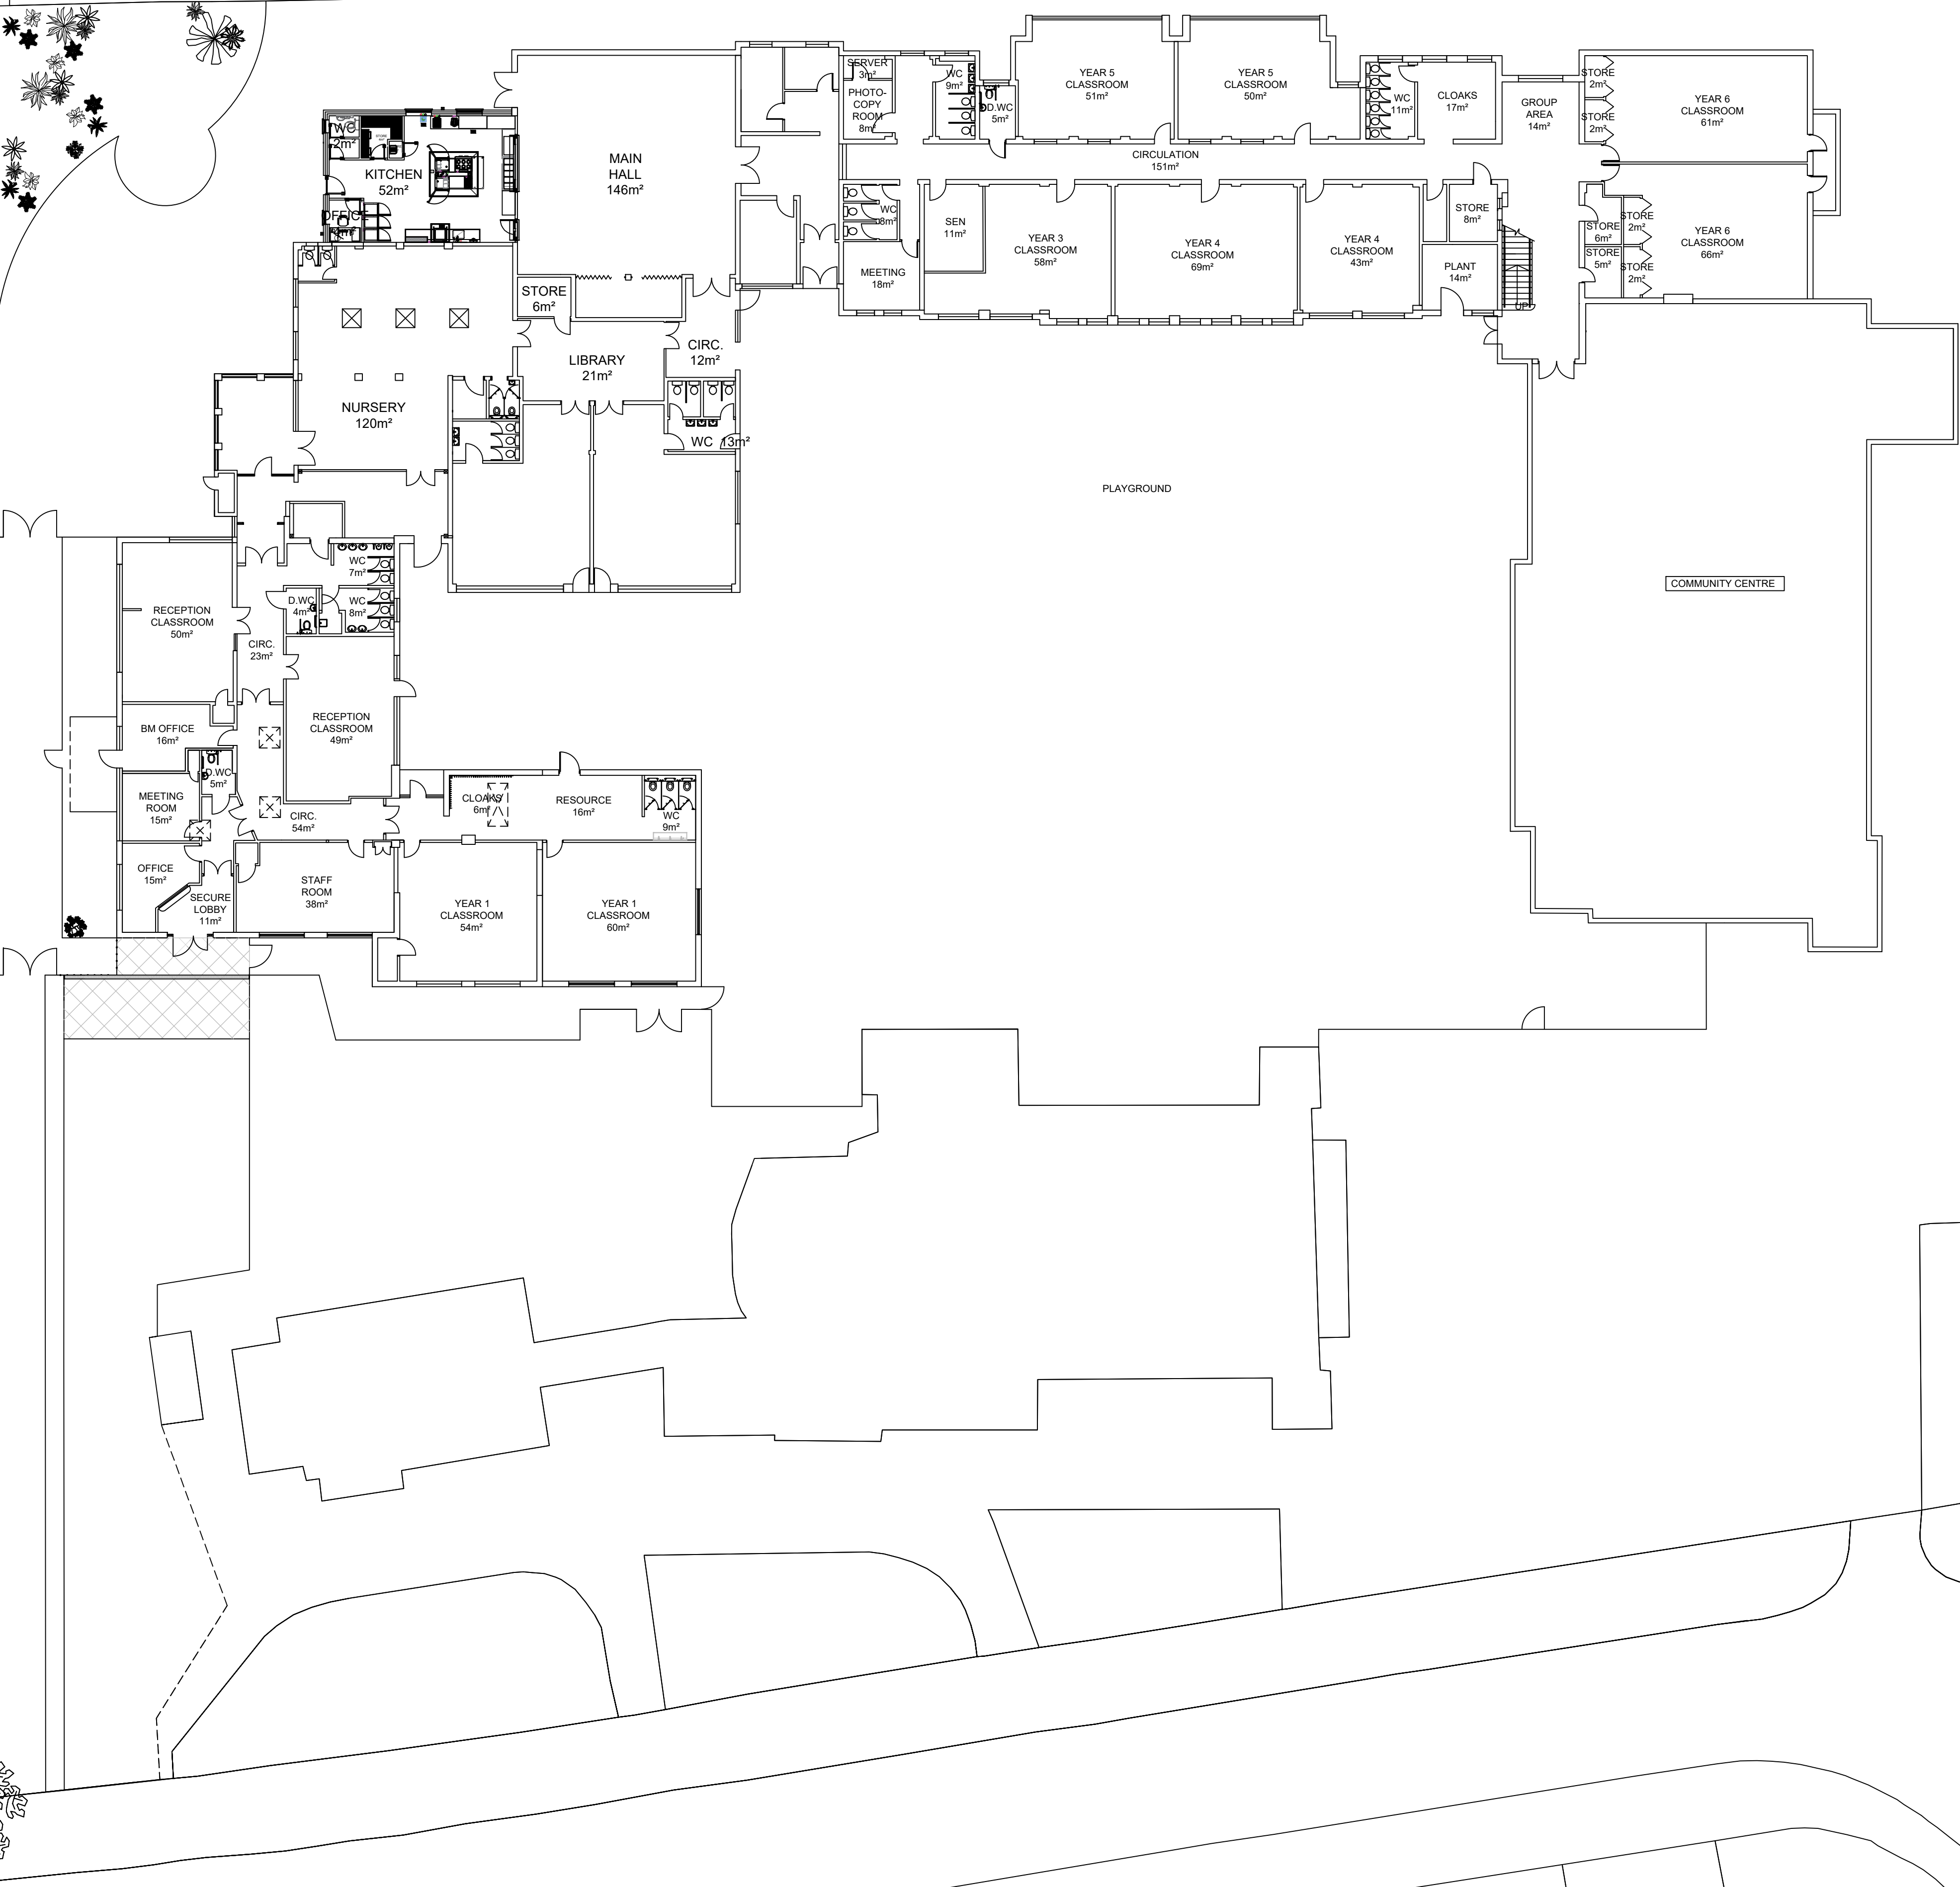

Note:
Contractor is to verify all dimensions and levels on site prior to site works commencement. Under no circumstances are any dimensions or levels to be scaled from this drawing number for the purpose of manufacturing components. Contractor to report any discrepancies to the Designer.

REVISION	DESCRIPTION			DATE
--	PLANNING			DEC 21
SCALE	1:200 A1		SIGNATURE	DATE
ORIGINAL SIZE		DRAWN	LP	DEC 21
		CHECKED	MAB	DEC 21
		APPROVED	MAB	DEC 21
This drawing is copyright and may not be reproduced or made use of unless expressly agreed by M Bradbury Consulting Ltd				
CLIENT	The Board of Governors St Catherine's RC Primary School School Lane Didsbury Manchester M20 6HS			
PROJECT	Kitchen Extension			
 Bradbury CONSULTING CHARTERED SURVEYORS 59 Wilmslow Road, Handforth, Cheshire, SK9 3EN WEB: www.bradbury-consulting.co.uk TEL: 01625 522 209				
TITLE	AS PROPOSED SITE PLAN			
JOB NUMBER	2021.041			
DRAWING NUMBER	PL05			