


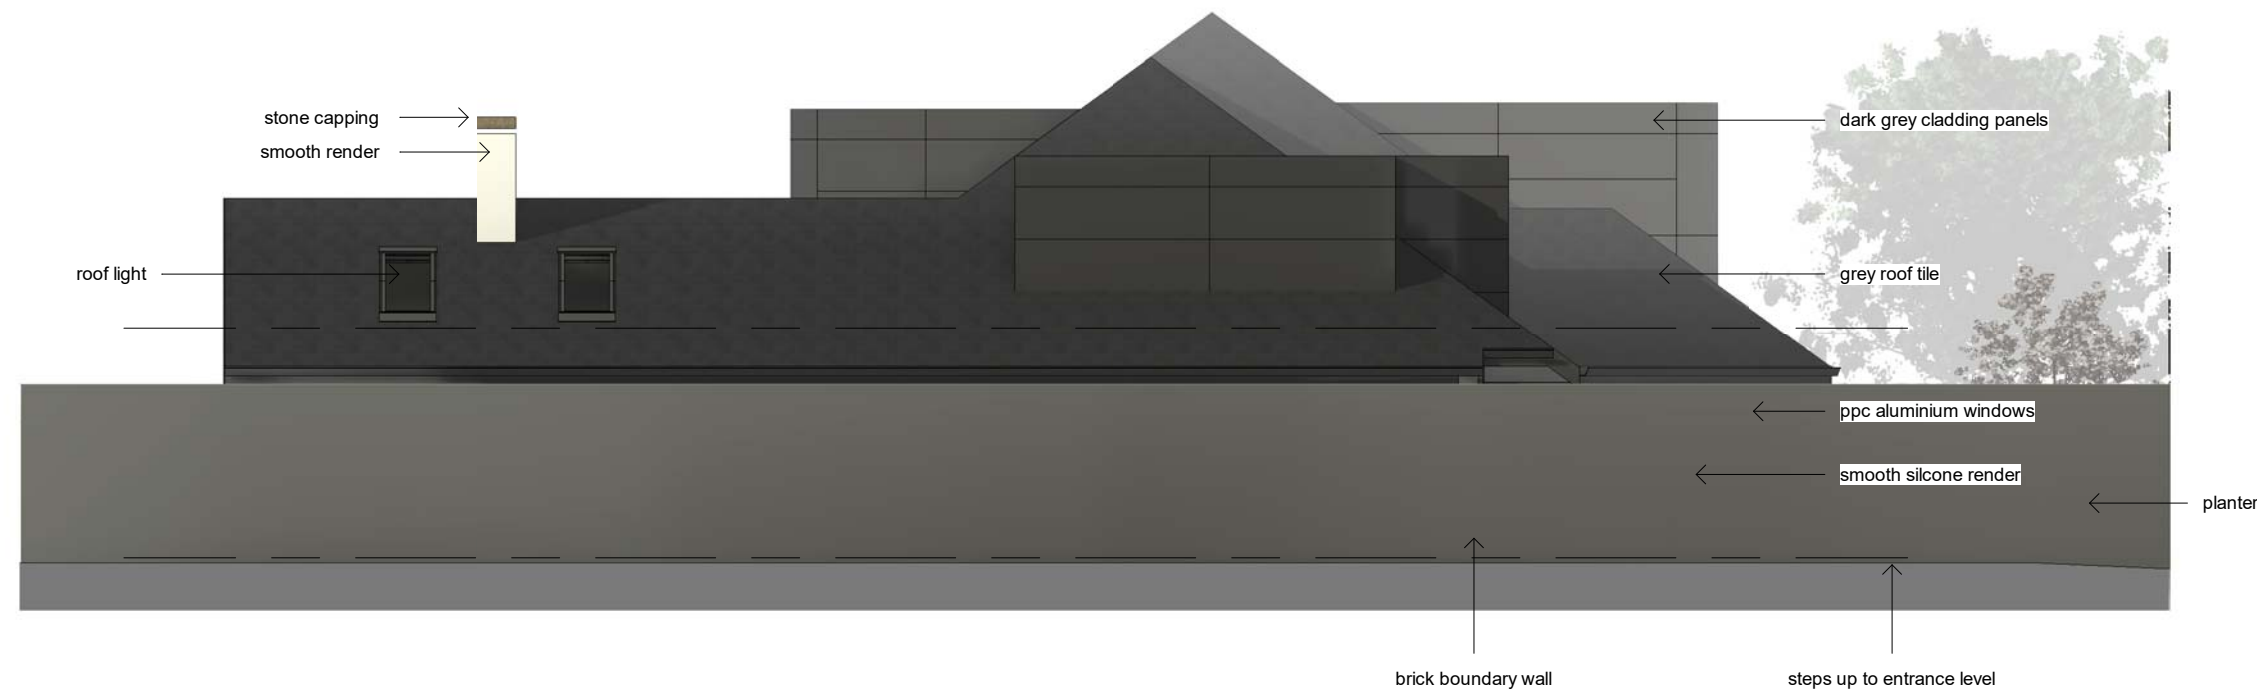

1 North - front elevation
1 : 50



2 South - rear elevation
1 : 50



4 East - side elevation
1 : 100



3 West - side elevation
1 : 100

SCALE 1:100
0 5 10 m

PLANNING

job no

2112

drawing number

P 04

title

Proposed Elevations

scale

As indicated

notes:

project

House Remodelling
Mr +Mrs Hammond
No 8 Spath Rd, Didsbury

SSHARC ltd

beech house
21 heath lane
cheshire wa3 7th
t - 0161 236 5190
e - info@ssharc.co.uk

date

08/13/21

do not scale this drawing

this drawing is the property of
SSHARC LTD and
copyright is reserved by them
the drawing is not to be copied or
disclosed to any unauthorized
person without express
and prior written consent