
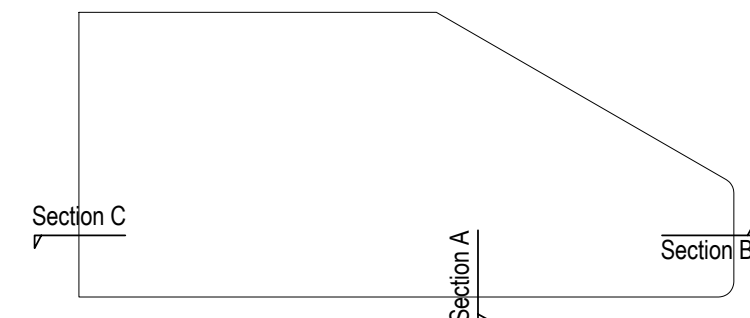


General Notes

All dimensions are to be checked on site prior to construction, manufacture of any components and ordering of materials and equipment.

Any discrepancies are to be reported to the architect for clarification.

All materials and workmanship to be in accordance with the current British Standards and codes of practice.

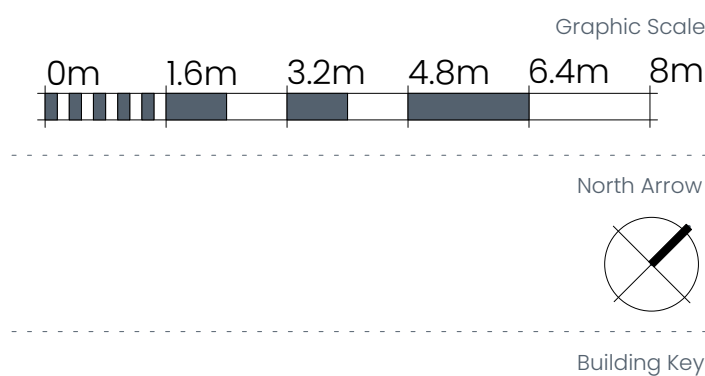


Sections key plan

1: 500


Proposed Materials Key

1. Facing Brickwork
2. Capped Stick-Built aluminium or composite aluminium Curtain Wall or Window system, bronze finish
3. Aluminium or composite aluminium Glazed Doors to Capped Stick-Built Curtain wall system , bronze finish
4. Brick Faced Concrete Upstand
5. Soffit, metal panels with bronze finish
6. Louvre System, bronze finish
7. Perforated metal panels infill (antibomb - anti-trap), bronze finish

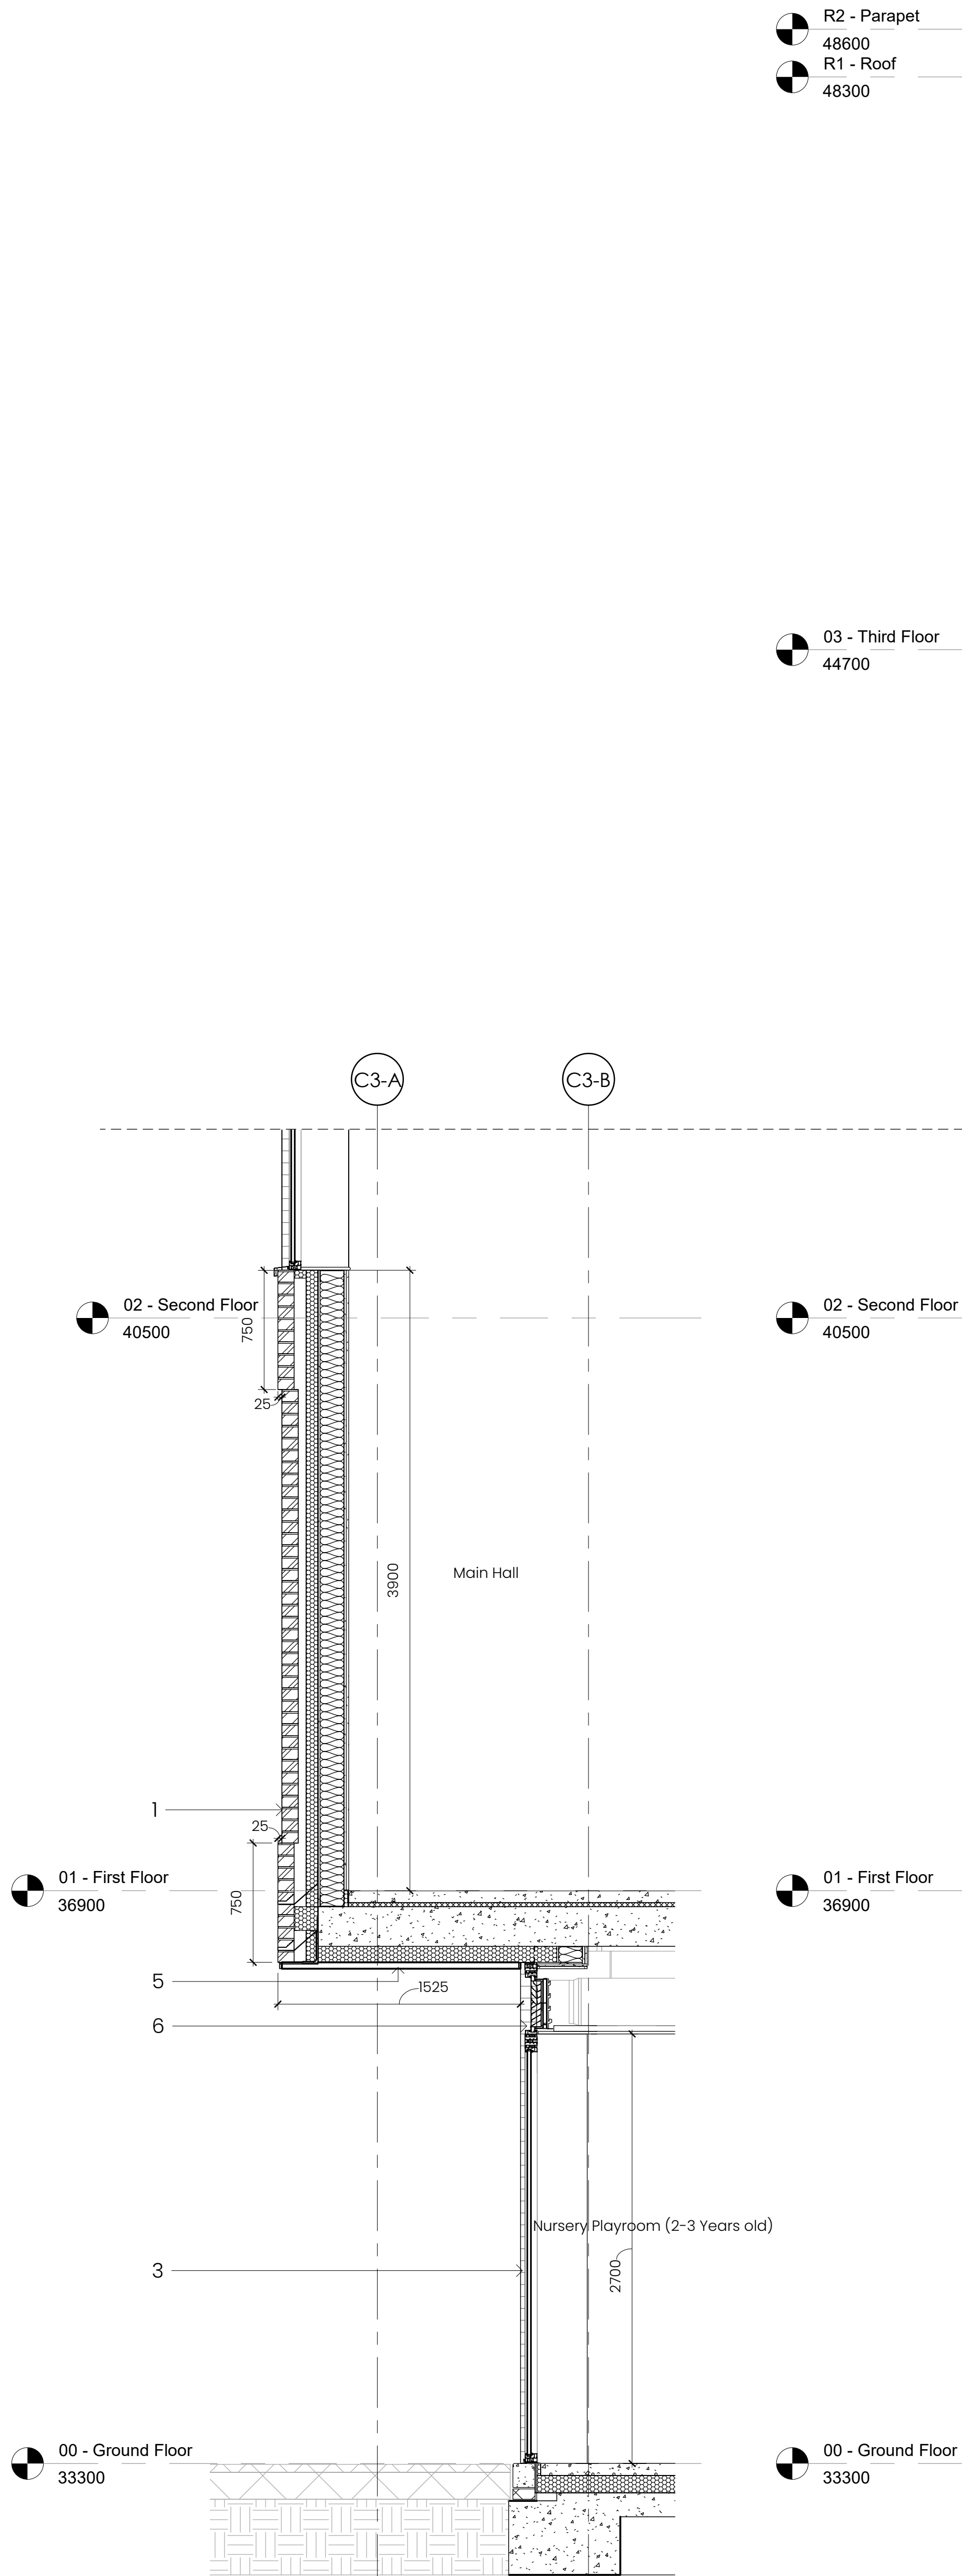

Section C

1: 25

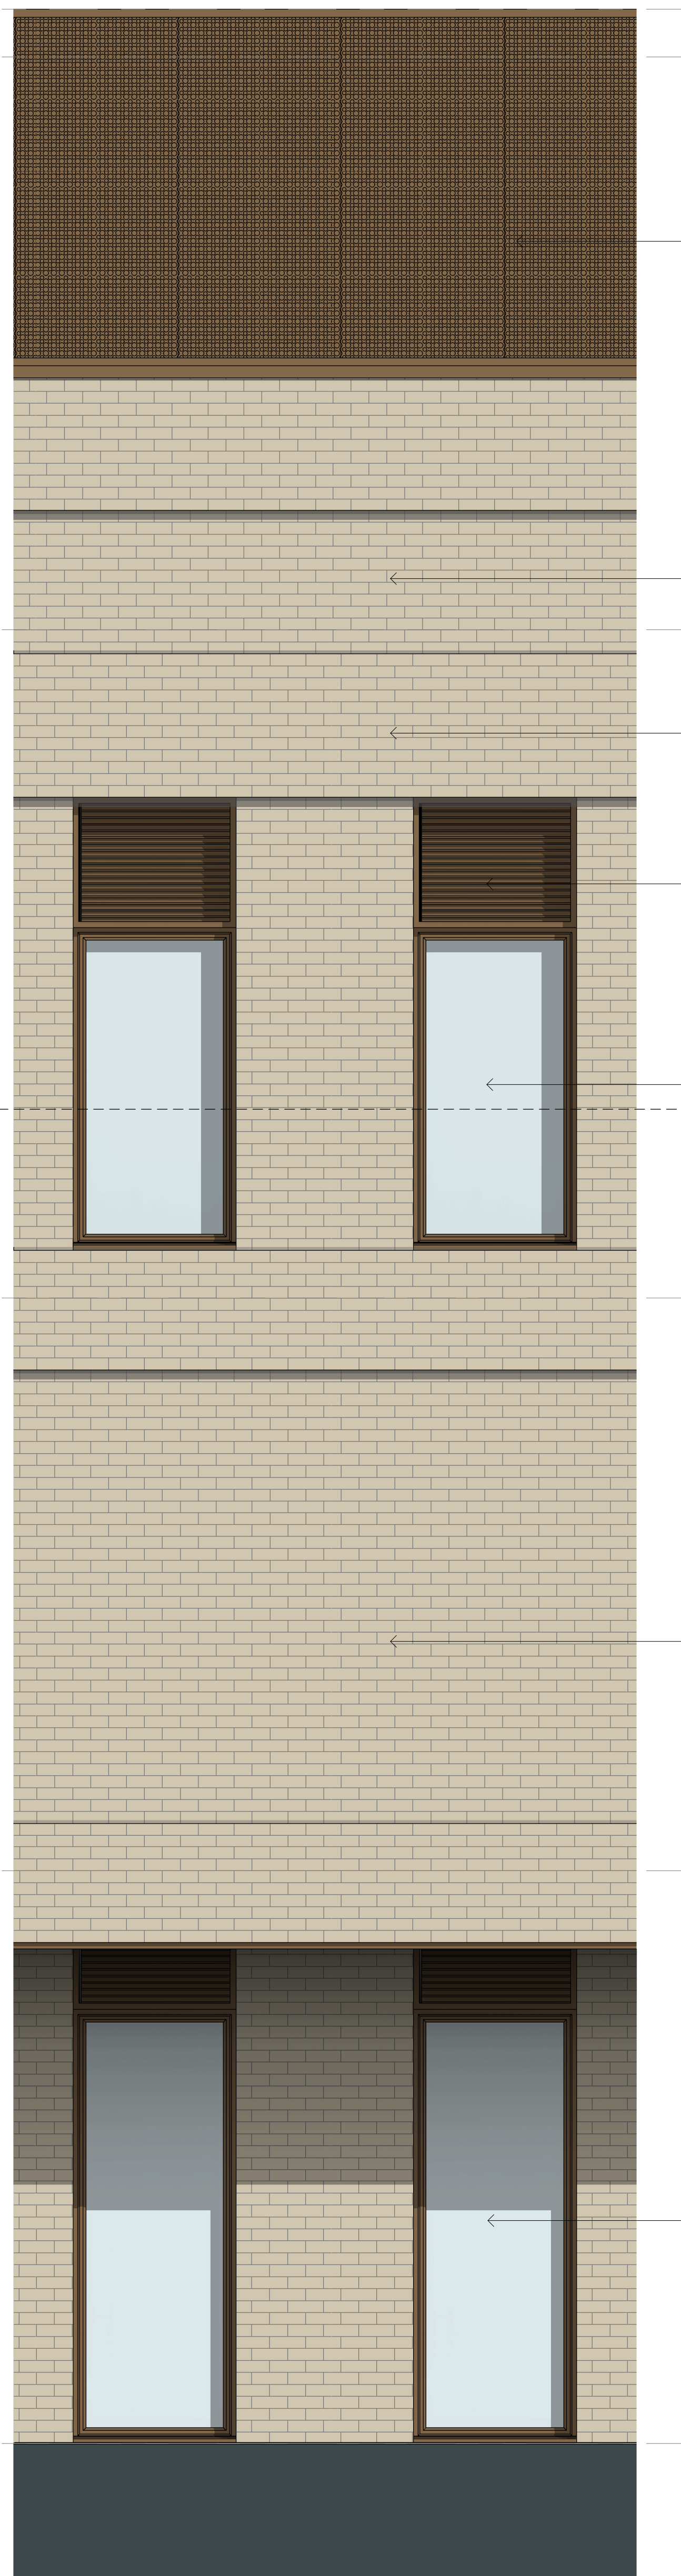

South Elevation Detail - Detail C

1: 25

X01	31/03/22	KK	Reserved Matters Application Submission
Rev	Date	By	Description
arkilab DESIGN STUDIO			
www.arkilab.co.uk info@arkilab.design			
Client			
Renaker Build, MCC			
Project			
Crown Street Primary School			
Drawing			
External Facade Details - Section C			
Drawing Number		Revision	
zone - originator - class - type - level - number			
C3 - AKL - G251 - SE - XX - 0019		- X01	
Suitability		Suitability Description	
S5		For Client Approval	
Stage		Purpose	
RIBA 03		Planning	
AKL Job Number		Scale	Date
21018		As Indicated @A1	March 22
Drawn By		Checked By	
GS		KK	

Copyright of Arkilab Ltd 2022. All rights reserved. This drawing is not to be copied or disclosed by or to any unauthorised persons without the prior written consent of Arkilab Ltd.