

General Notes

The Architect shall have no responsibility for any use made of this document other than for that which it was prepared and issued.
All dimensions should be checked on site. Do not scale from this drawing. To be read in conjunction with all other Consultant's drawings. The Architect to be immediately notified of any discrepancies.

Copyright on this drawing retained by the Architect.

LEGEND

Site Boundary

P2 08.02.22 HG SH First floor reconfigured
P1 02.02.22 HG SH Initial Issue
No. Date Dwn Chk App Revision or reason for issue

Client

Mrs. Fatema

createitstudios
Architects & Designers

Create It Studios (NW) Ltd
Universal Square
Devonshire Street North
Manchester M12 6JH
0161 974 6165
www.createitstudios.co.uk
info@createitstudios.co.uk

Project Title

3 Brayside Road, Manchester, M19 1ST


Scale / North Point

1 : 200

Drawing Title

Proposed Site Plan and Views

Drawing Number
A1357(02)001
Drawing Status
Preliminary
Revision
P2

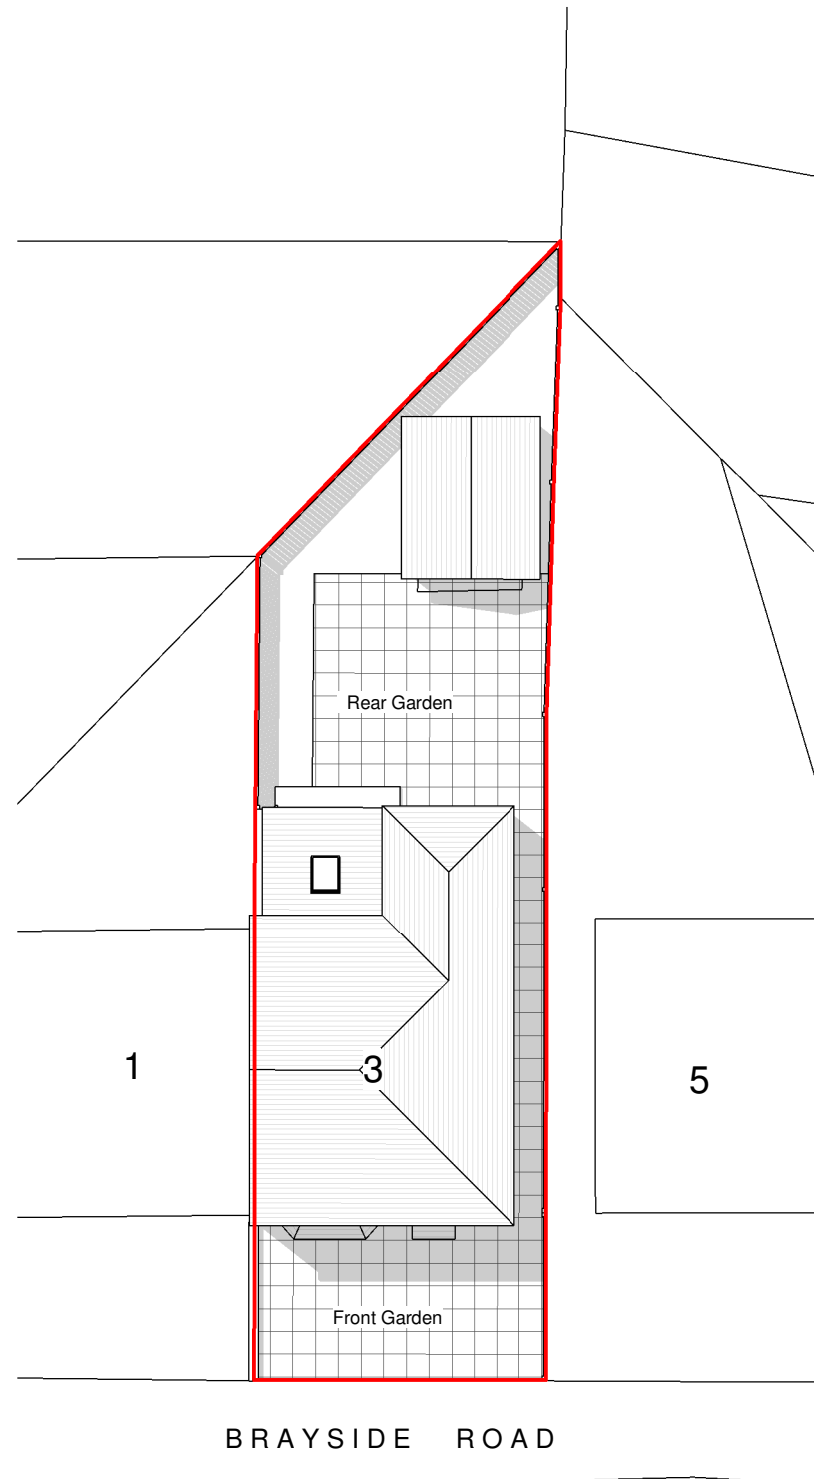

1

Proposed Site Plan

1 : 200



2

Rear View



3

Front View

0 2 4 6 8m
1:200

