

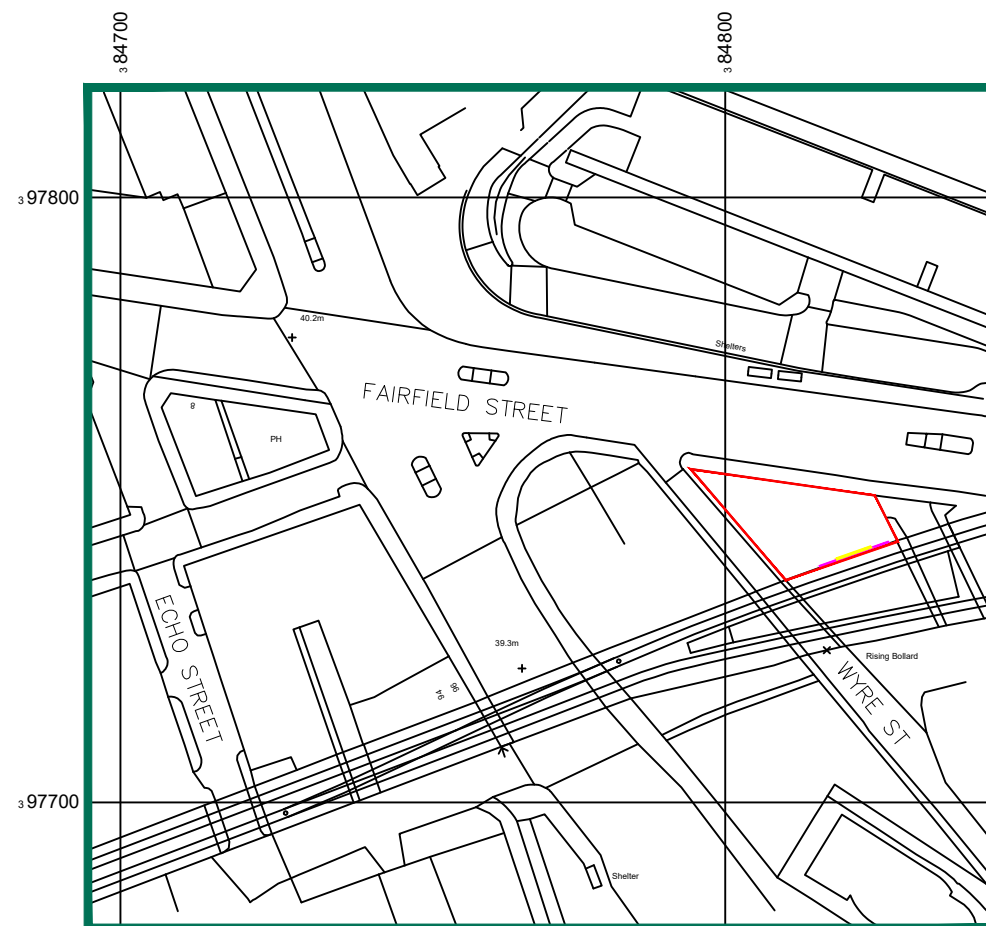


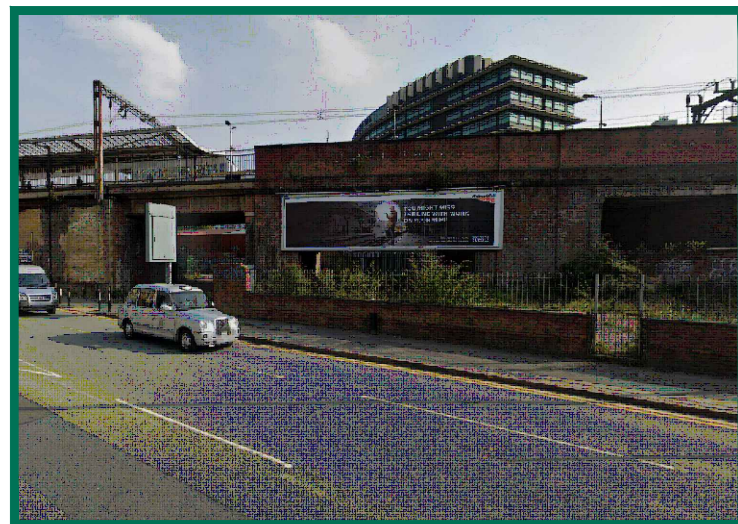


LOCATION PLAN

 


SITE PHOTOGRAPH

STREETVIEW LINK – <https://goo.gl/maps/L658Ad5f6qxnWUz5>

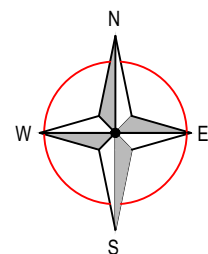


EXISTING/PROPOSED SIGN
LOCATION

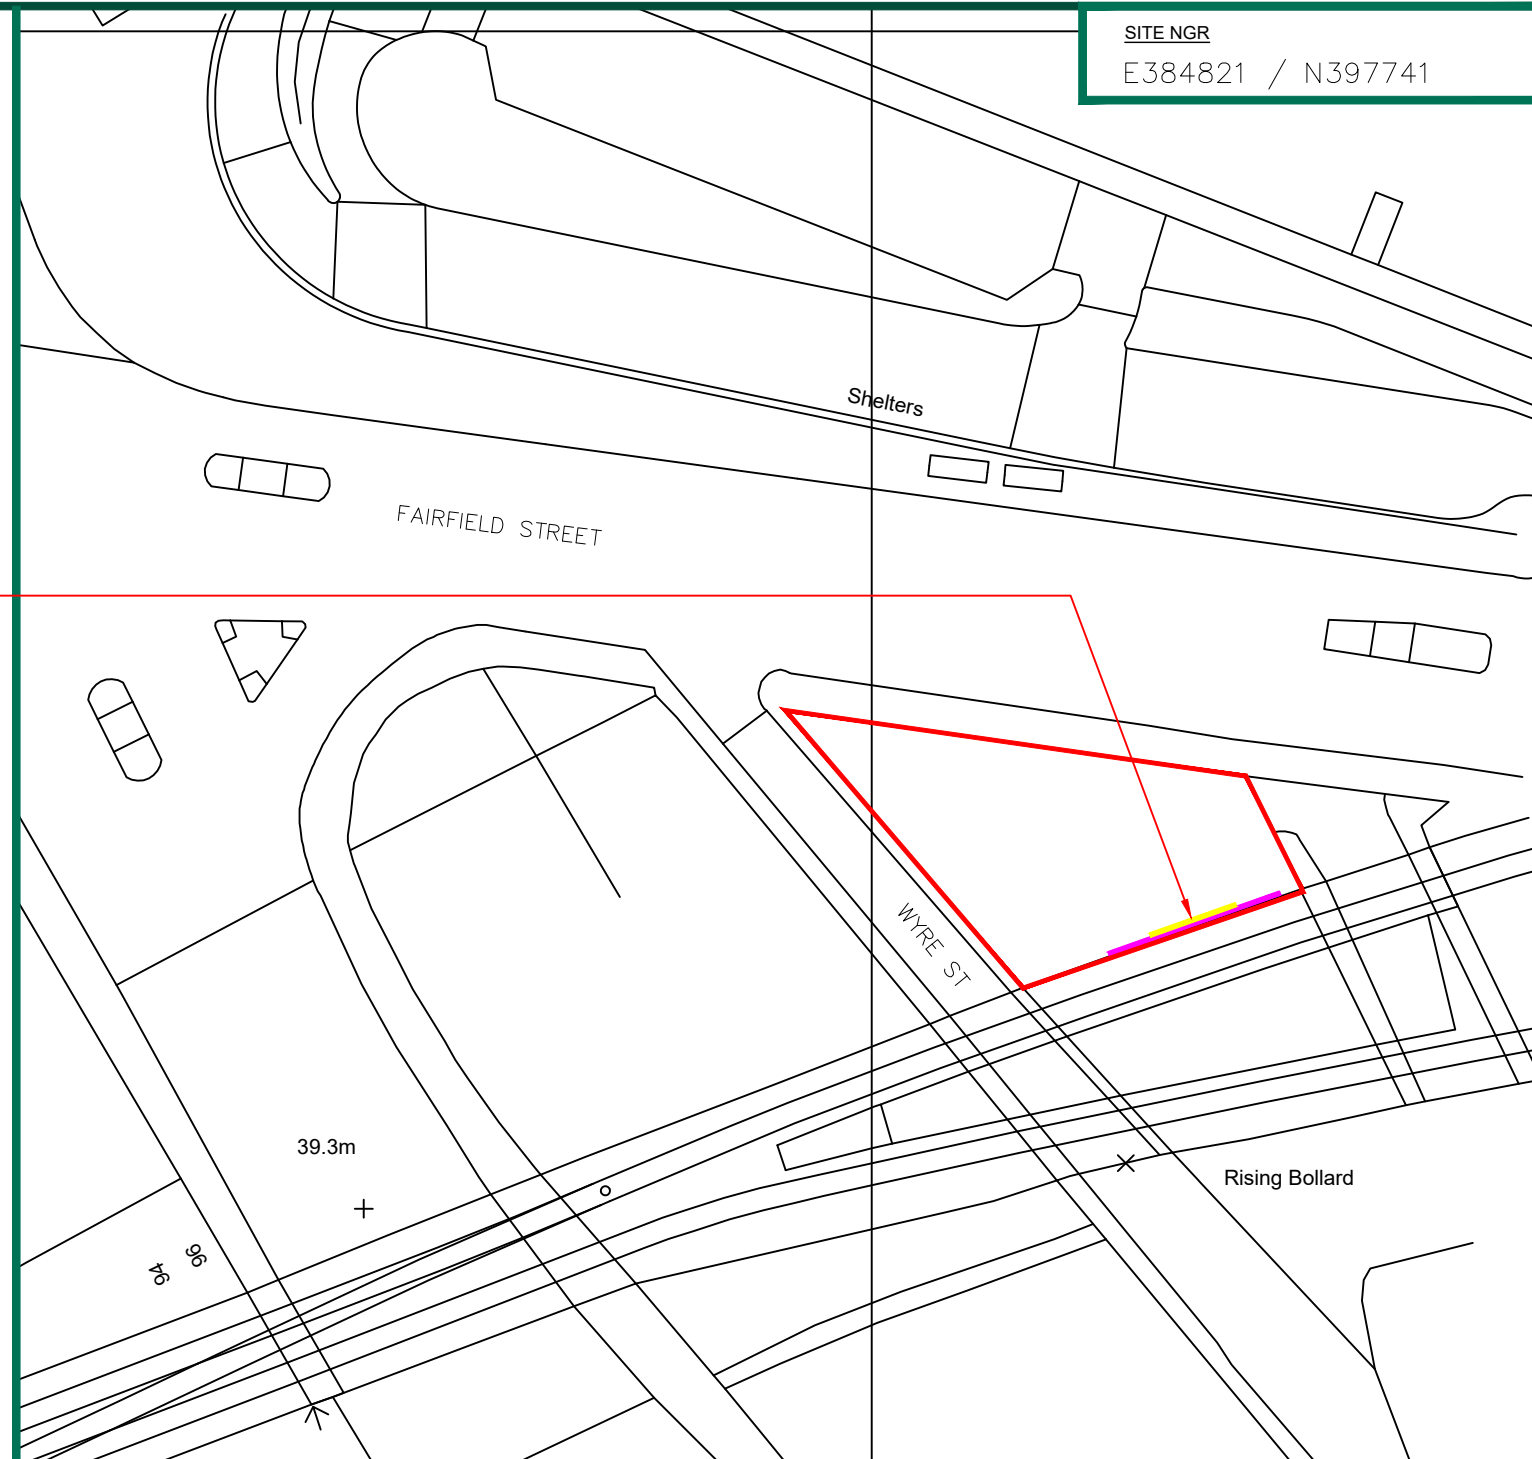

SITE NGR
E384821 / N397741

SITE PLAN

 

— SITE DEMISE LINE

— EXISTING 96-SHEET ADVERTISING HOARDING

— UPGRADE OF 1No. 48-SHEET ADVERTISING HOARDING TO DIGITAL LED DISPLAY



CLIENT




ADDRESS
SIGNAGE REPLACEMENT AT FAIRFIELD STREET &
WYRE STREET, MANCHESTER PICCADILLY,
M1 2PW

TITLE
SITE LOCATION PLAN


DRAWING NUMBER
YZ020301231201_001_A

A	FIRST ISSUE	PH	25.01.22	DCC
REV	DESCRIPTION	BY	DATE	CHKD
SCALE	DRAWN	CHECKED	APPROVED	
AS SHOWN	PH	DCC	PC	
	DATE 25.01.22	DATE 25.01.22	DATE 25.01.22	

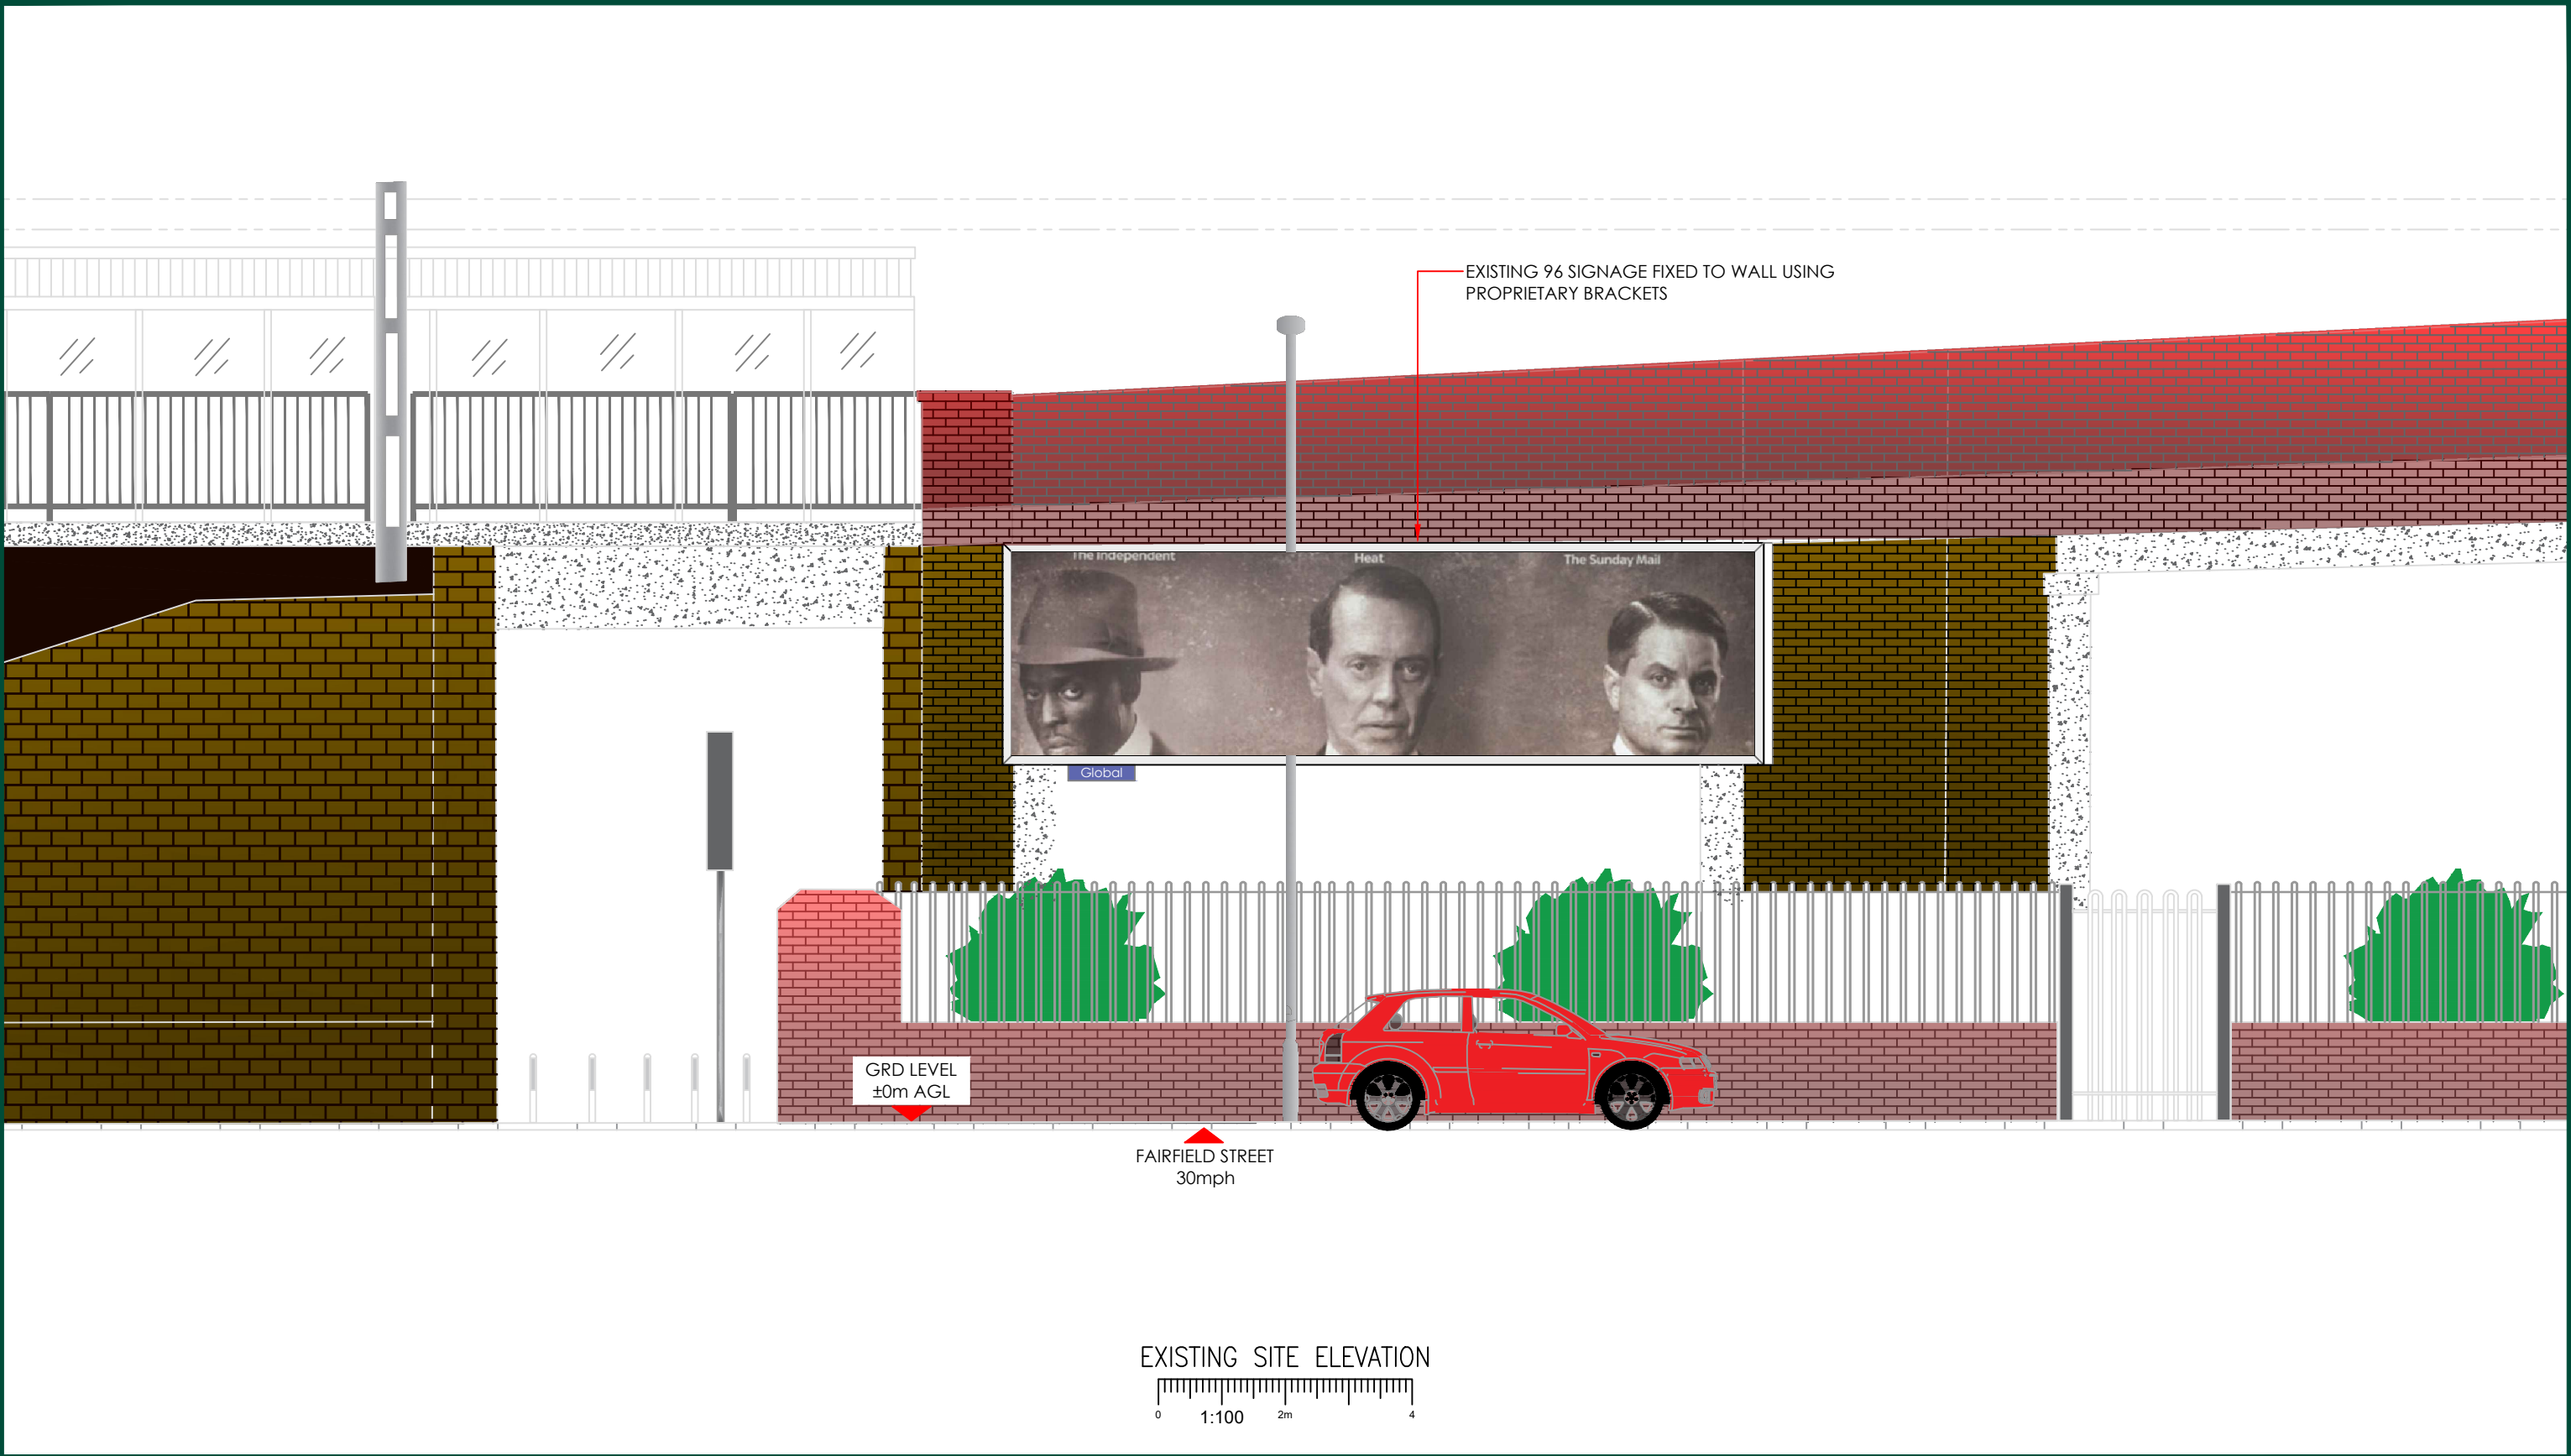

		CLIENT								ADDRESS SIGNAGE REPLACEMENT AT FAIRFIELD STREET & WYRE STREET, MANCHESTER PICCADILLY, M1 2PW			
						A		FIRST ISSUE		PH 25.01.22 DCC		TITLE EXISTING SITE ELEVATION	
						REV		DESCRIPTION		BY DATE CHKD			
				SCALE 1:100		DRAWN PH DATE 25.01.22		CHECKED DCC DATE 25.01.22		APPROVED PC DATE 25.01.22		DRAWING NUMBER YZ020301231201_002_A	

DESKTOP SURVEY CAVEAT
SITE INFORMATION HAS BEEN DERIVED FROM GOOGLE STREETVIEW
AND OTHER SOURCES AS NECESSARY, ALTHOUGH BEST EFFORTS
HAVE BEEN MADE TO ENSURE THE DRAWING REPRESENT THE SITE
FROM INFORMATION AVAILABLE IT MUST BE UNDERSTOOD THAT
THE FINAL SETTING OUT ON SITE MAY VARY

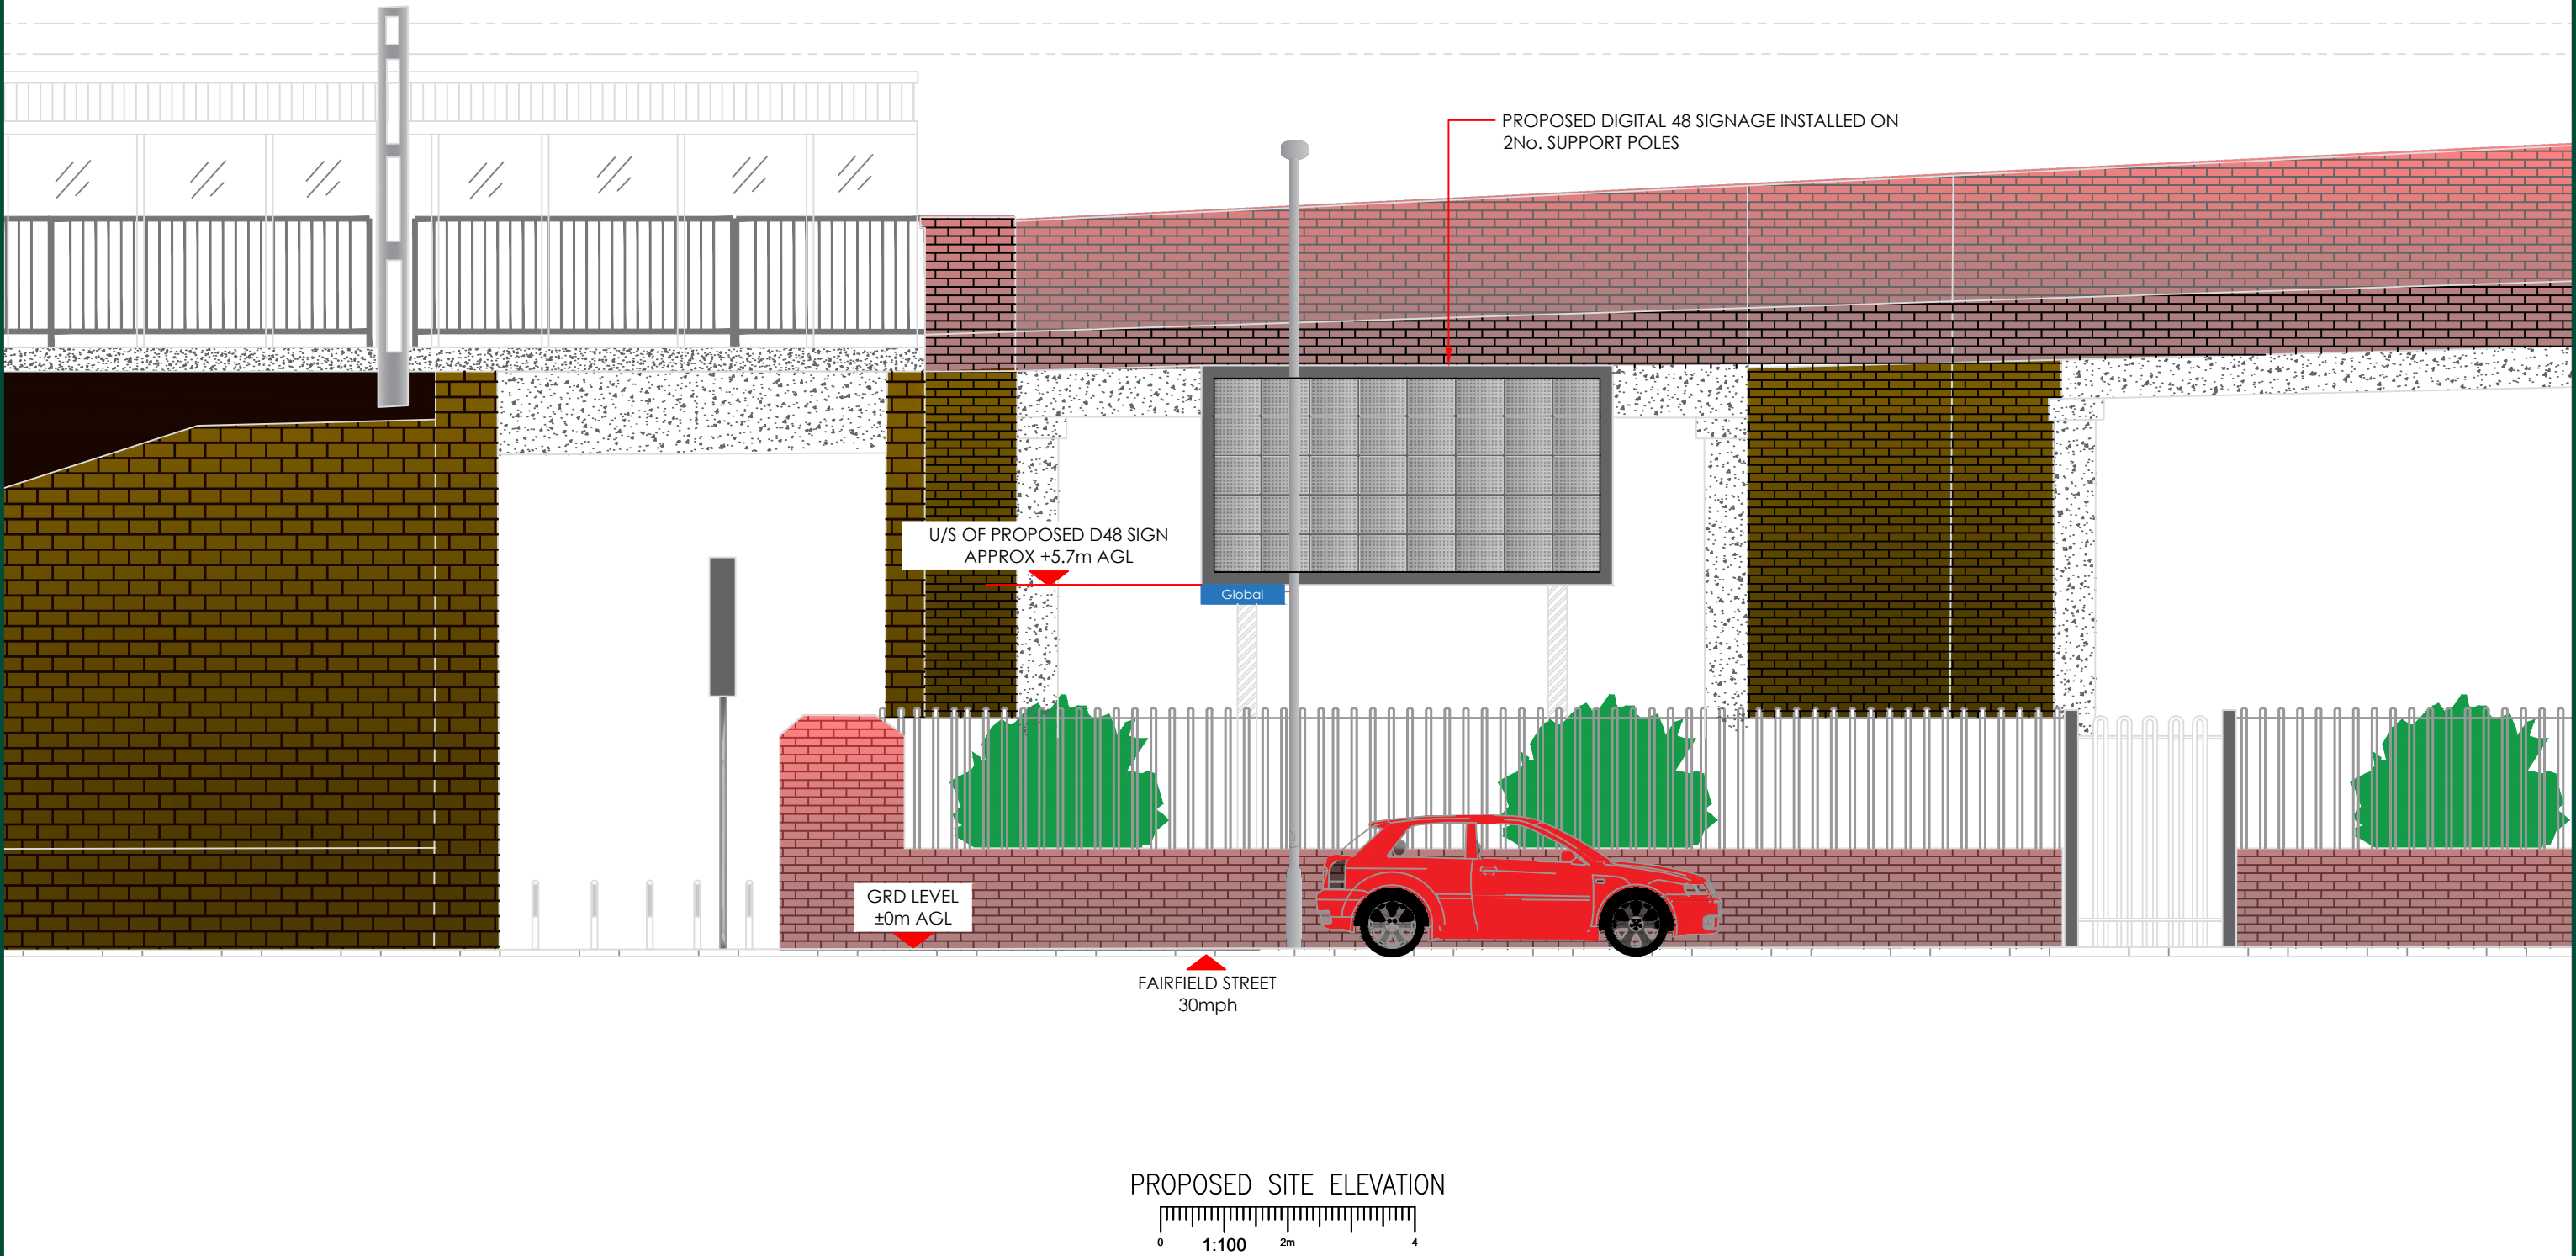

CLIENT









A	FIRST ISSUE	PH	25.01.22	DCC
REV	DESCRIPTION	BY	DATE	CHKD
SCALE	DRAWN	CHECKED	APPROVED	
1:100	PH	DCC	PC	
	DATE	DATE	DATE	
	25.01.22	25.01.22	25.01.22	

ADDRESS
SIGNAGE REPLACEMENT AT FAIRFIELD STREET &
WYRE STREET, MANCHESTER PICCADILLY,
M1 2PW

TITLE
PROPOSED SITE ELEVATION

DRAWING NUMBER
YZ020301231201_003_A

DESKTOP SURVEY CAVEAT
SITE INFORMATION HAS BEEN DERIVED FROM GOOGLE STREETVIEW
AND OTHER SOURCES AS NECESSARY, ALTHOUGH BEST EFFORTS
HAVE BEEN MADE TO ENSURE THE DRAWING REPRESENT THE SITE
FROM INFORMATION AVAILABLE IT MUST BE UNDERSTOOD THAT
THE FINAL SETTING OUT ON SITE MAY VARY

 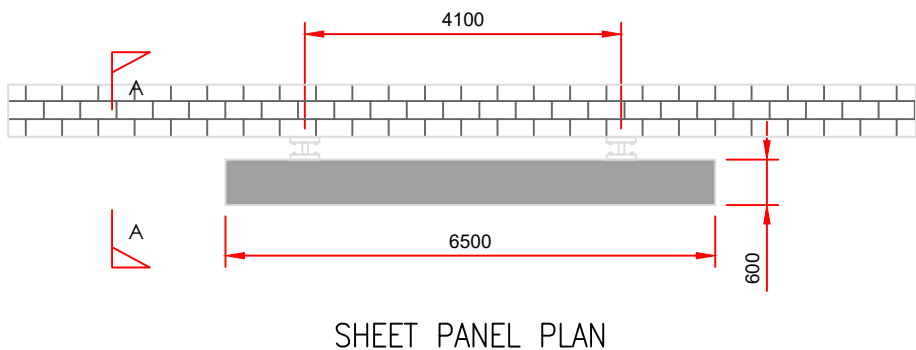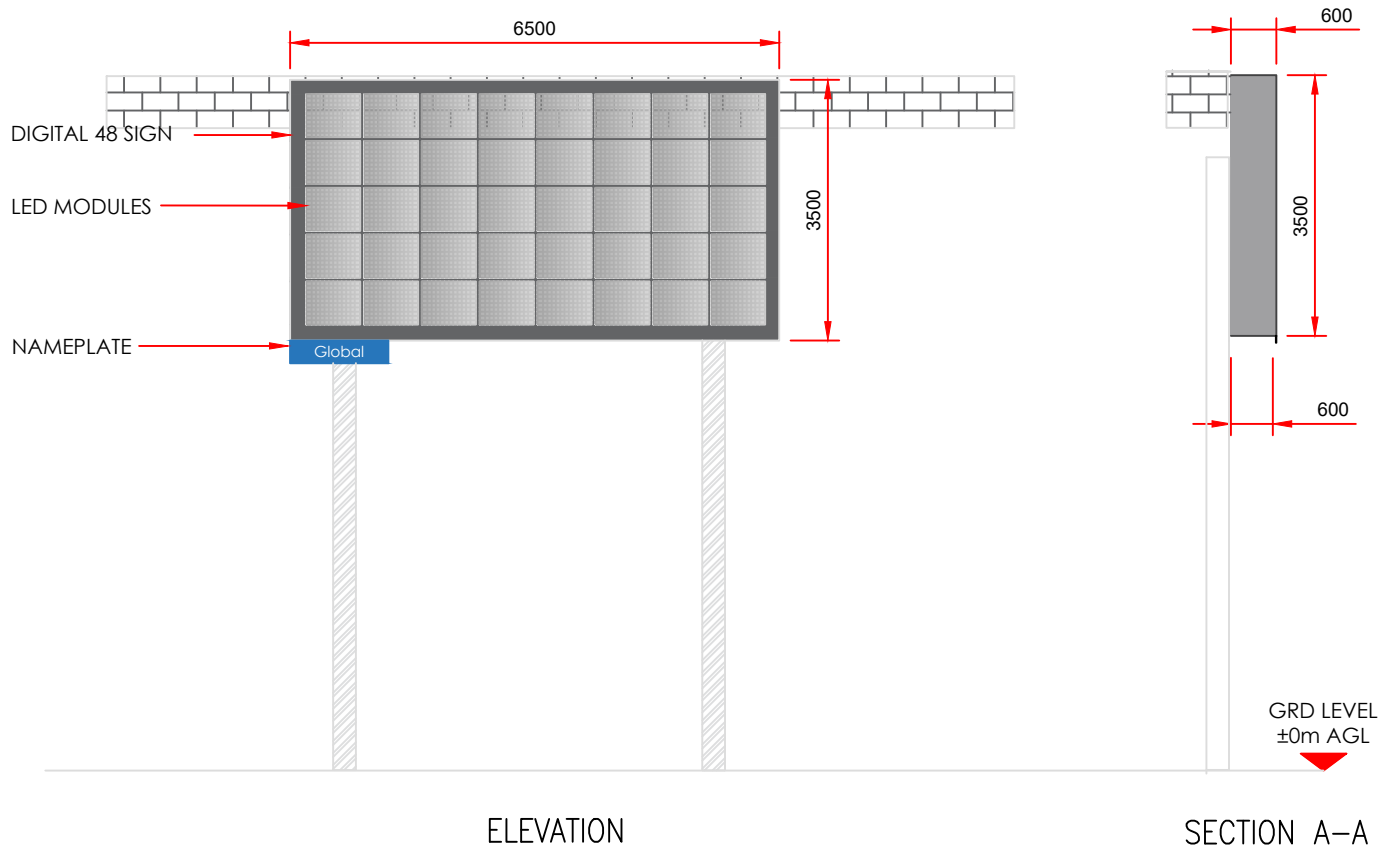 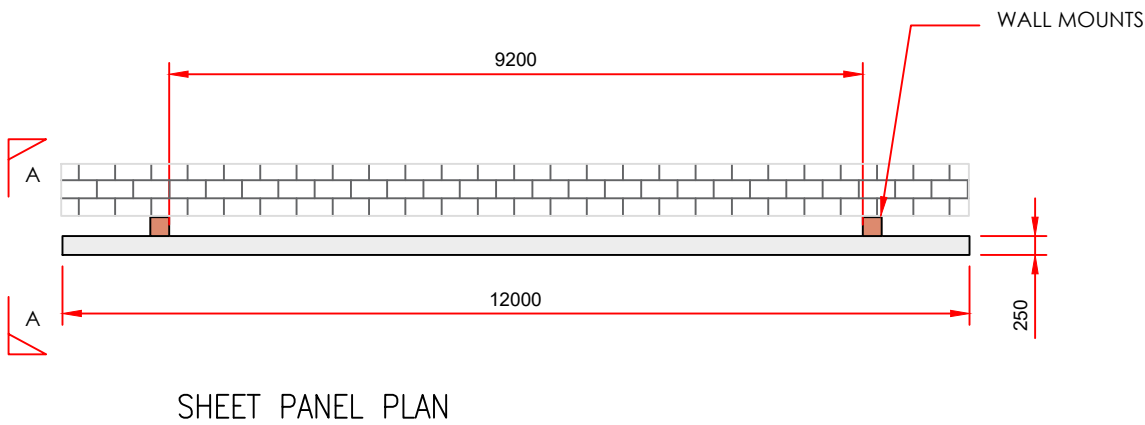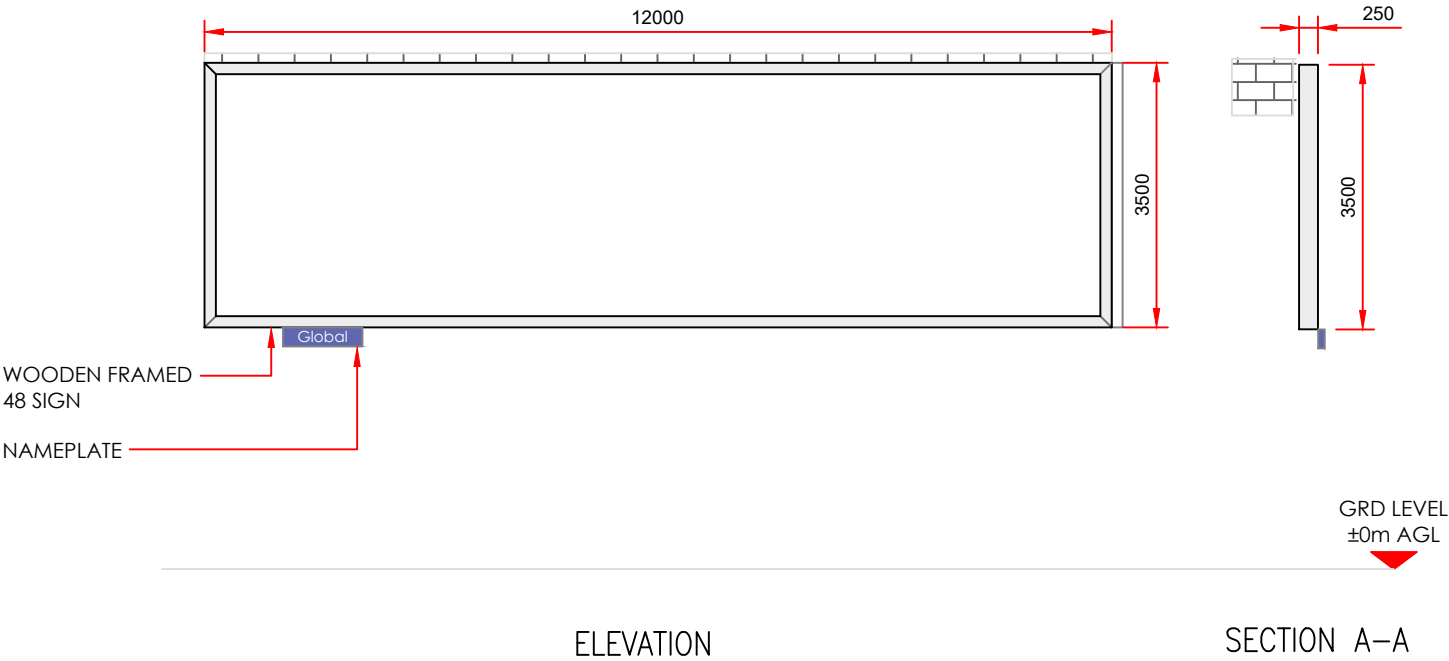

CLIENT




A	FIRST ISSUE	PH	25.01.22	DCC
REV	DESCRIPTION	BY	DATE	CHKD
SCALE	DRAWN	CHECKED	APPROVED	
1:100	PH	DCC	PC	
	DATE	DATE	DATE	
	25.01.22	25.01.22	25.01.22	


ADDRESS
SIGNAGE REPLACEMENT AT FAIRFIELD STREET &
WYRE STREET, MANCHESTER PICCADILLY,
M1 2PW

TITLE
EXISTING & PROPOSED SIGN SPECIFICATION

DRAWING NUMBER
YZ020301231201_004_A

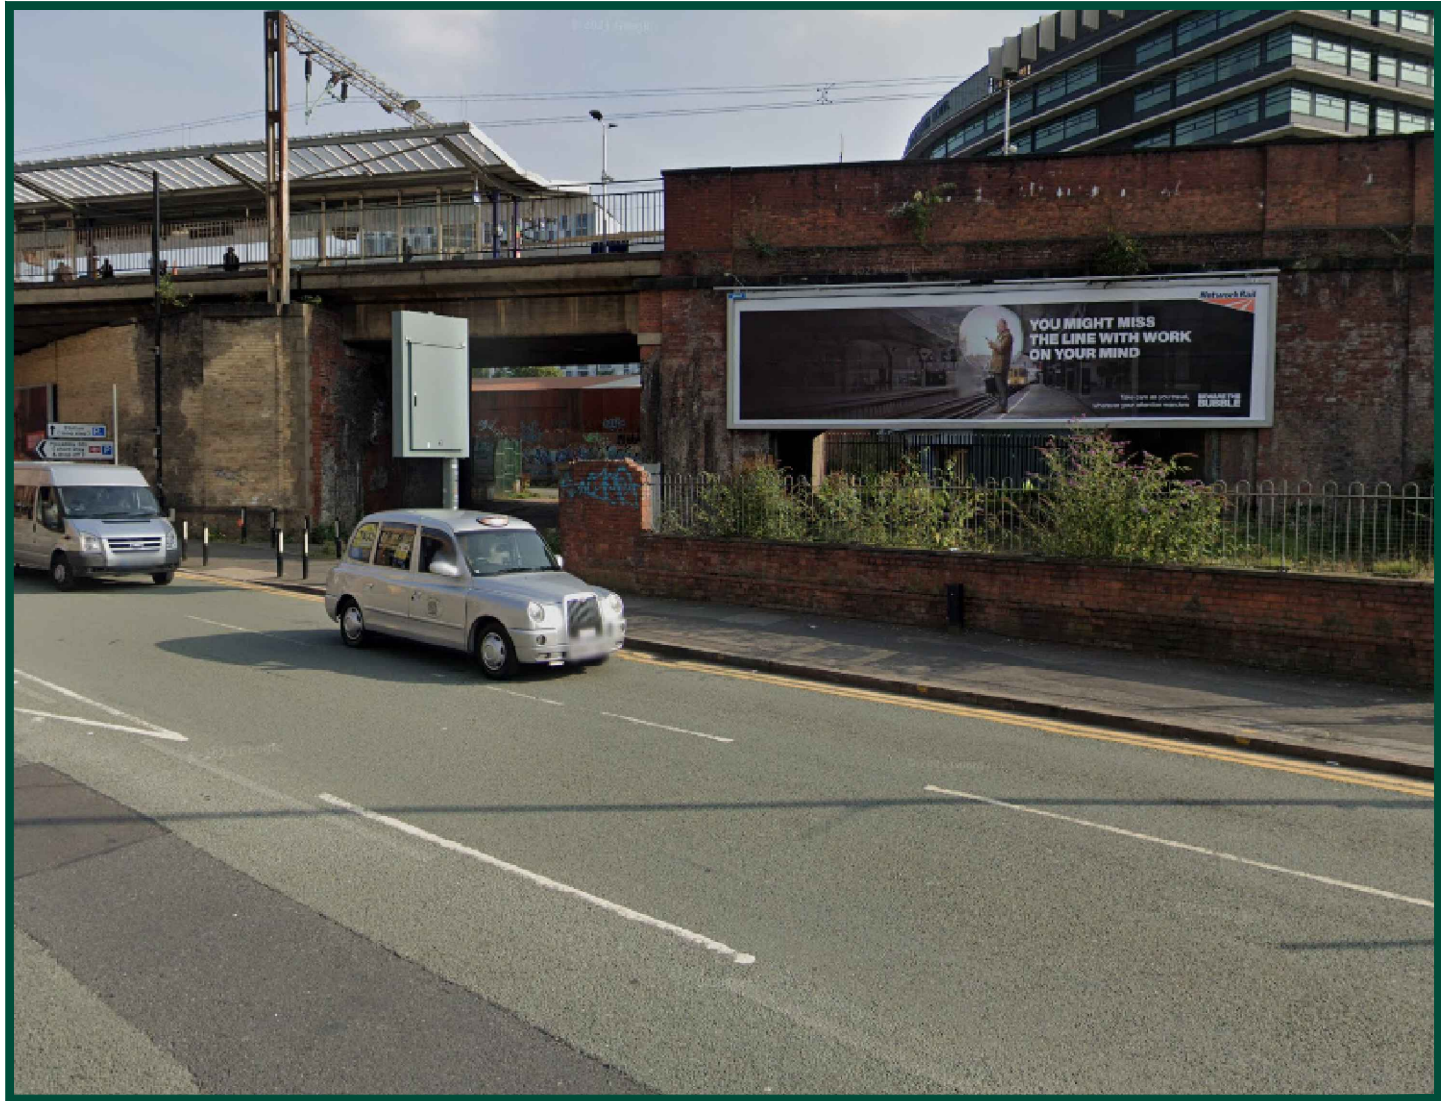

EXISTING SITE VIEW

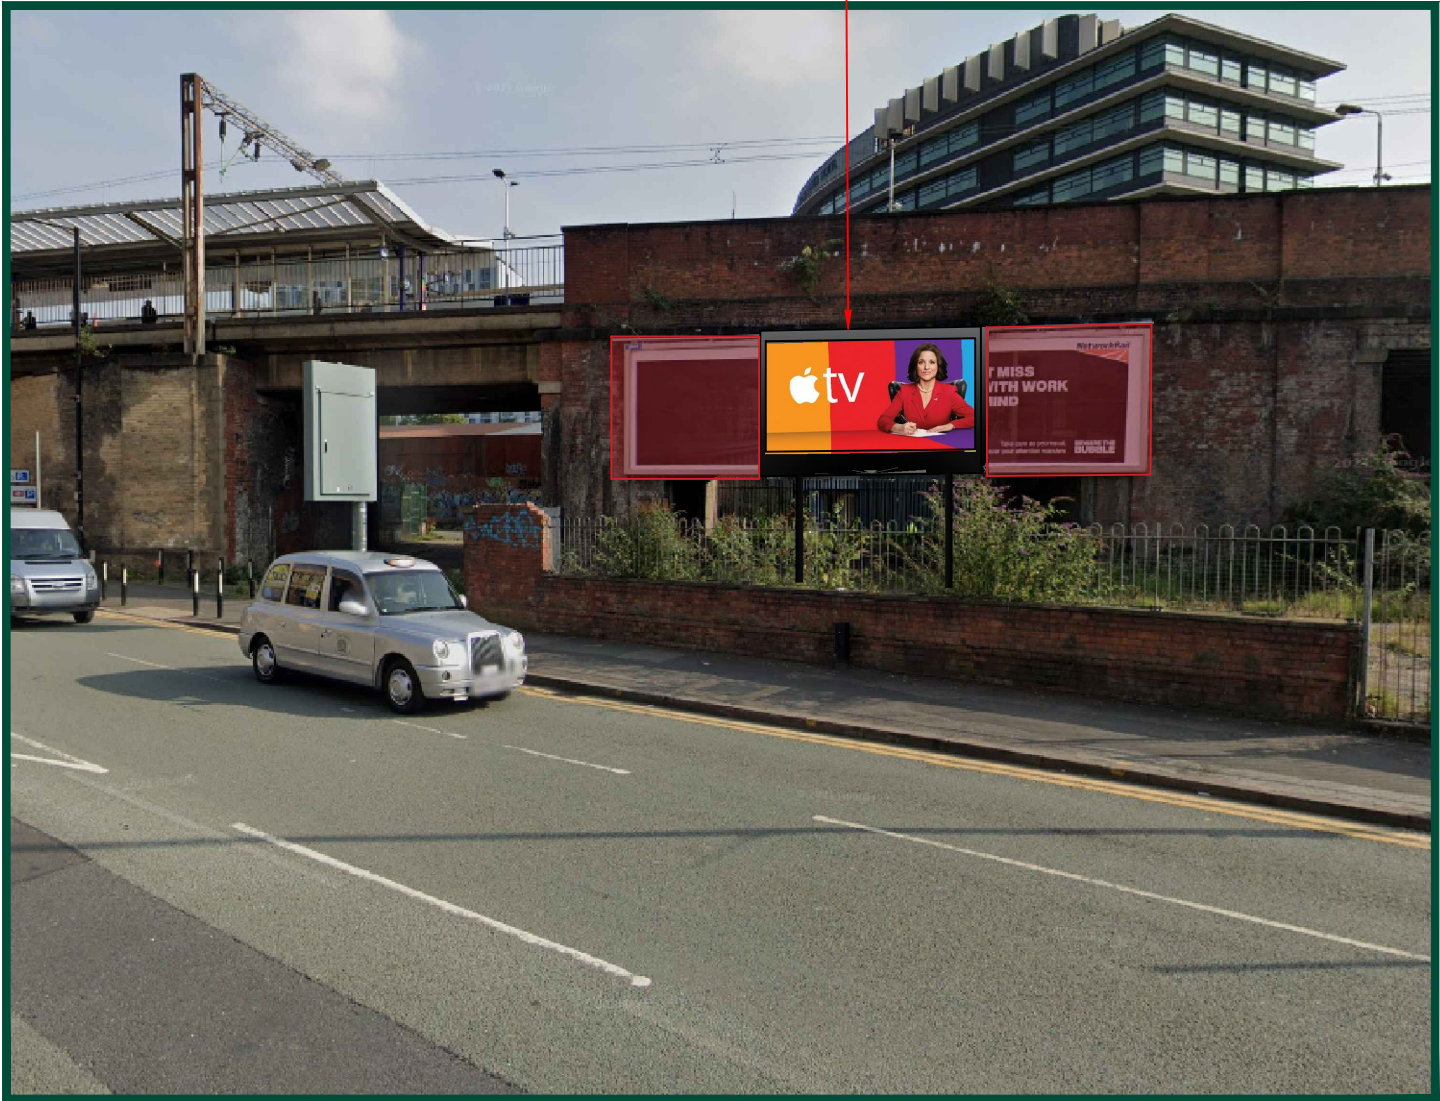

PROPOSED SITE VIEW



CLIENT



					ADDRESS SIGNAGE REPLACEMENT AT FAIRFIELD STREET & WYRE STREET, MANCHESTER PICCADILLY, M1 2PW
A	FIRST ISSUE	PH	25.01.22	DCC	TITLE PHOTO MONTAGE
REV	DESCRIPTION	BY	DATE	CHKD	
SCALE N.T.S	DRAWN PH DATE 25.01.22	CHECKED DCC DATE 25.01.22	APPROVED PC DATE 25.01.22	DRAWING NUMBER YZ020301231201_005_A	