


DRAWING NOTES


COPYRIGHT ©
This drawing and the details herein are the copyright of MBH Design Studio Ltd. and must not be reproduced, altered or passed to any third party without prior written consent.

This drawing has been produced for the project listed below, is submitted in support of this application to the Local Planning Authority and is not intended for use by any other person or for any other purpose.



Every effort has been made to ensure the accuracy of these drawings, however MBH Design Studio Ltd. accept no responsibility for any discrepancies arising from the reuse of survey information and preliminary drawings commissioned by the Applicant from others.

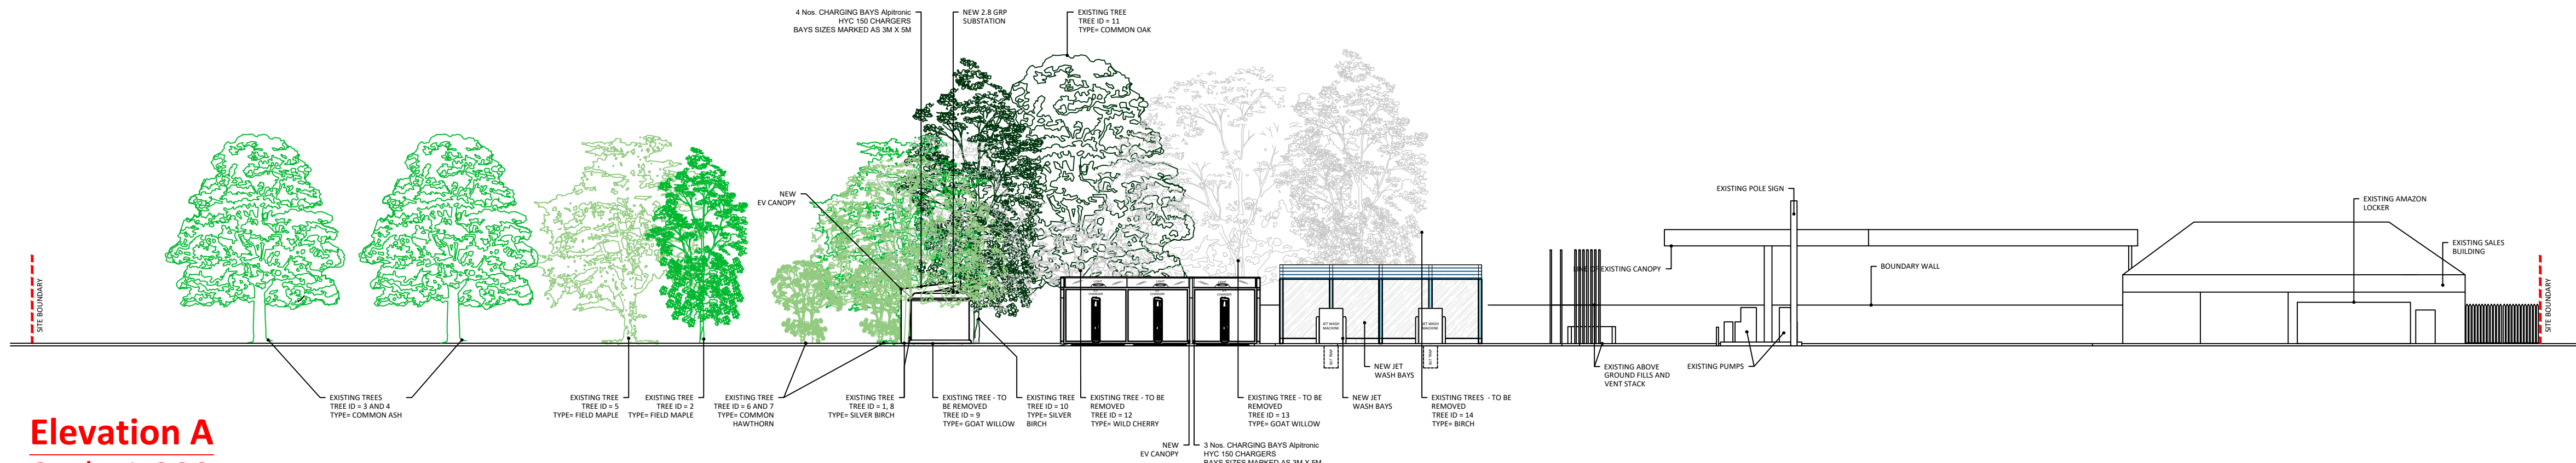


Elevation A
Scale 1:200

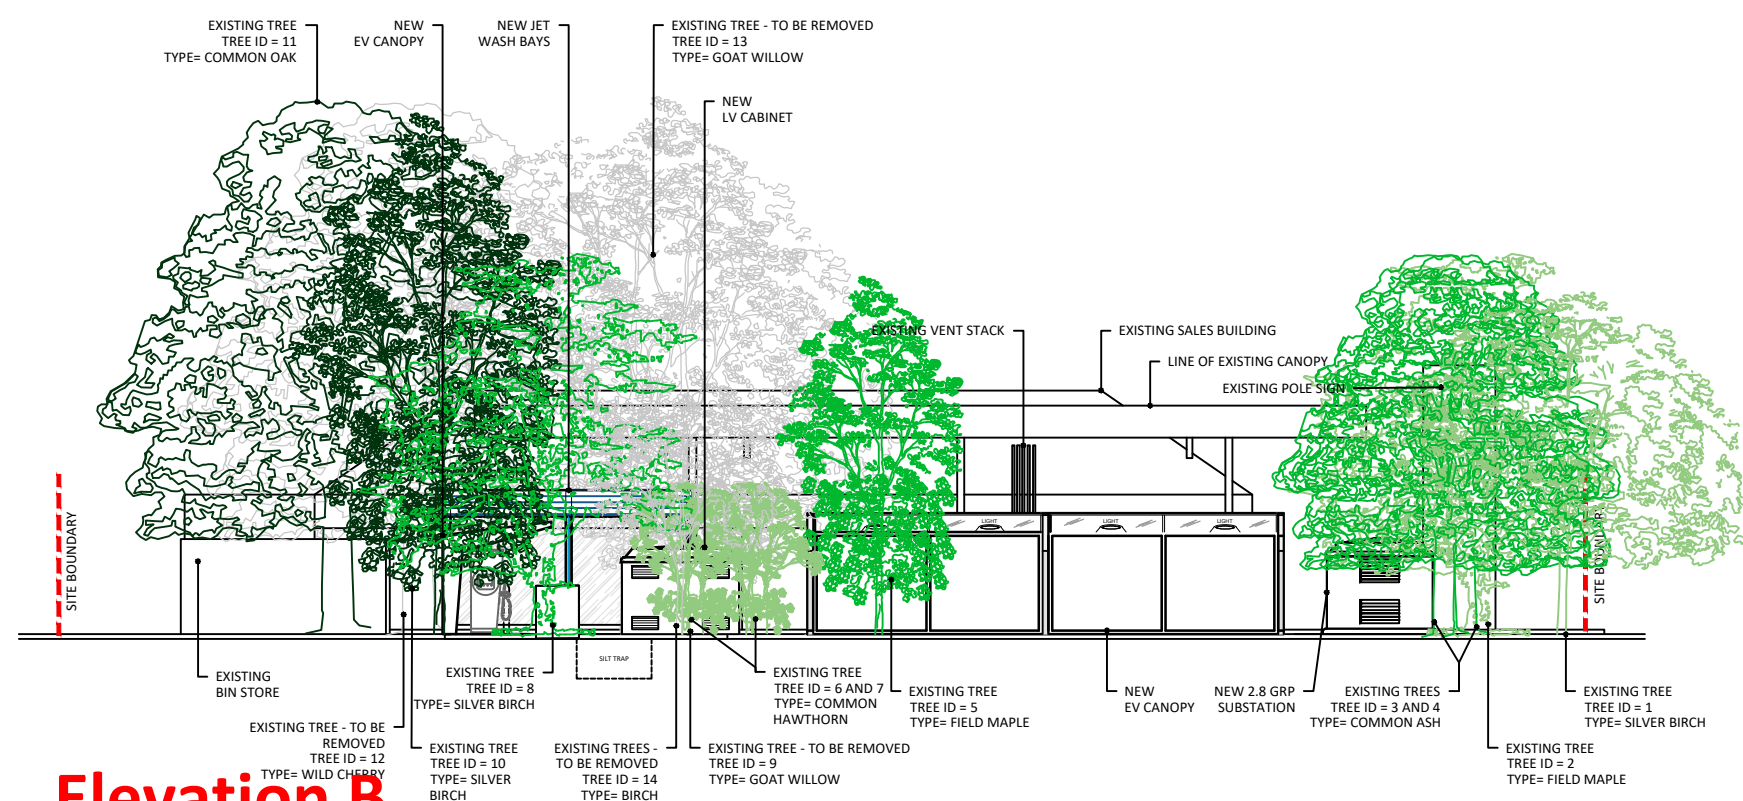

Elevation B
Scale 1:200

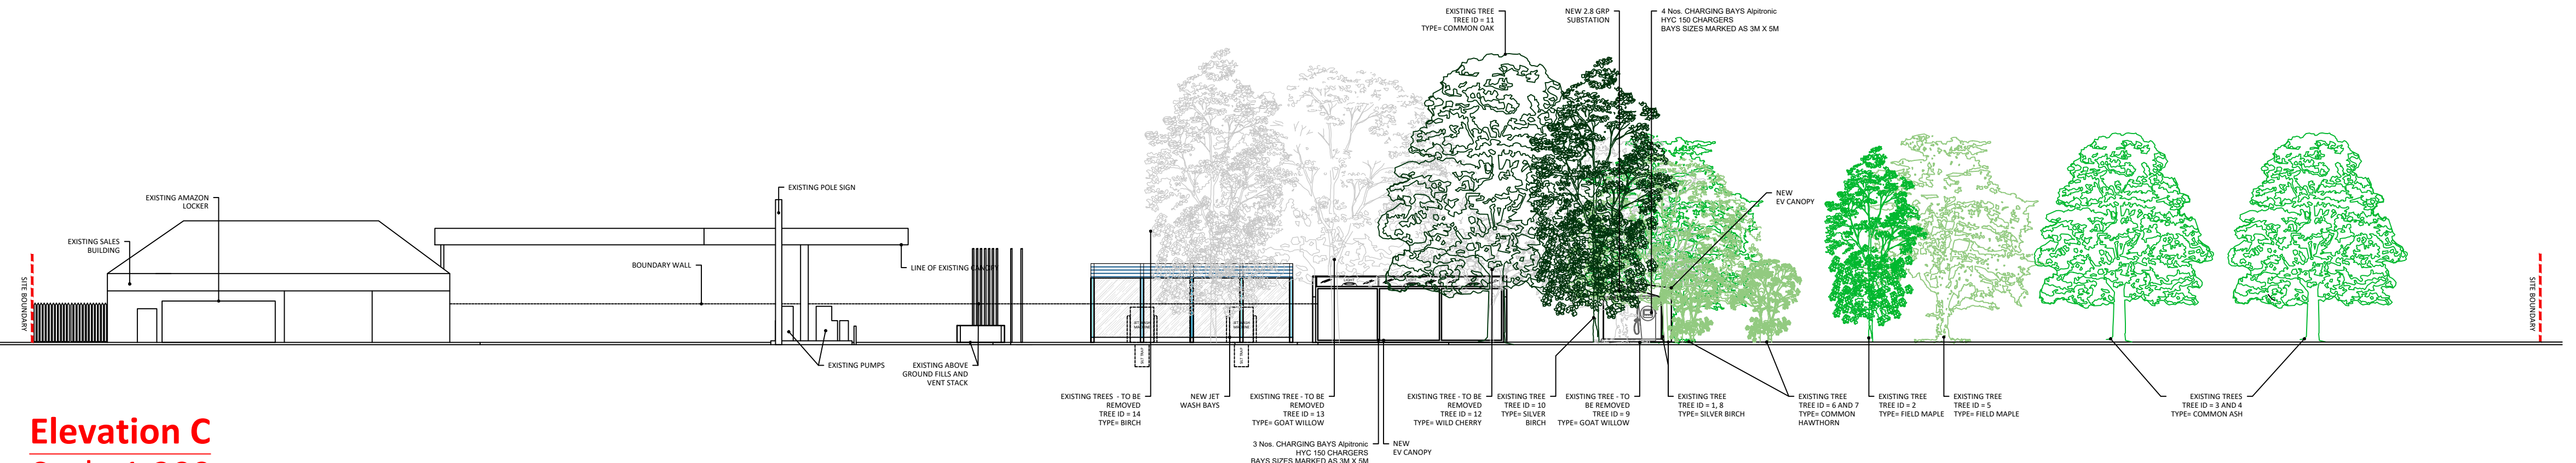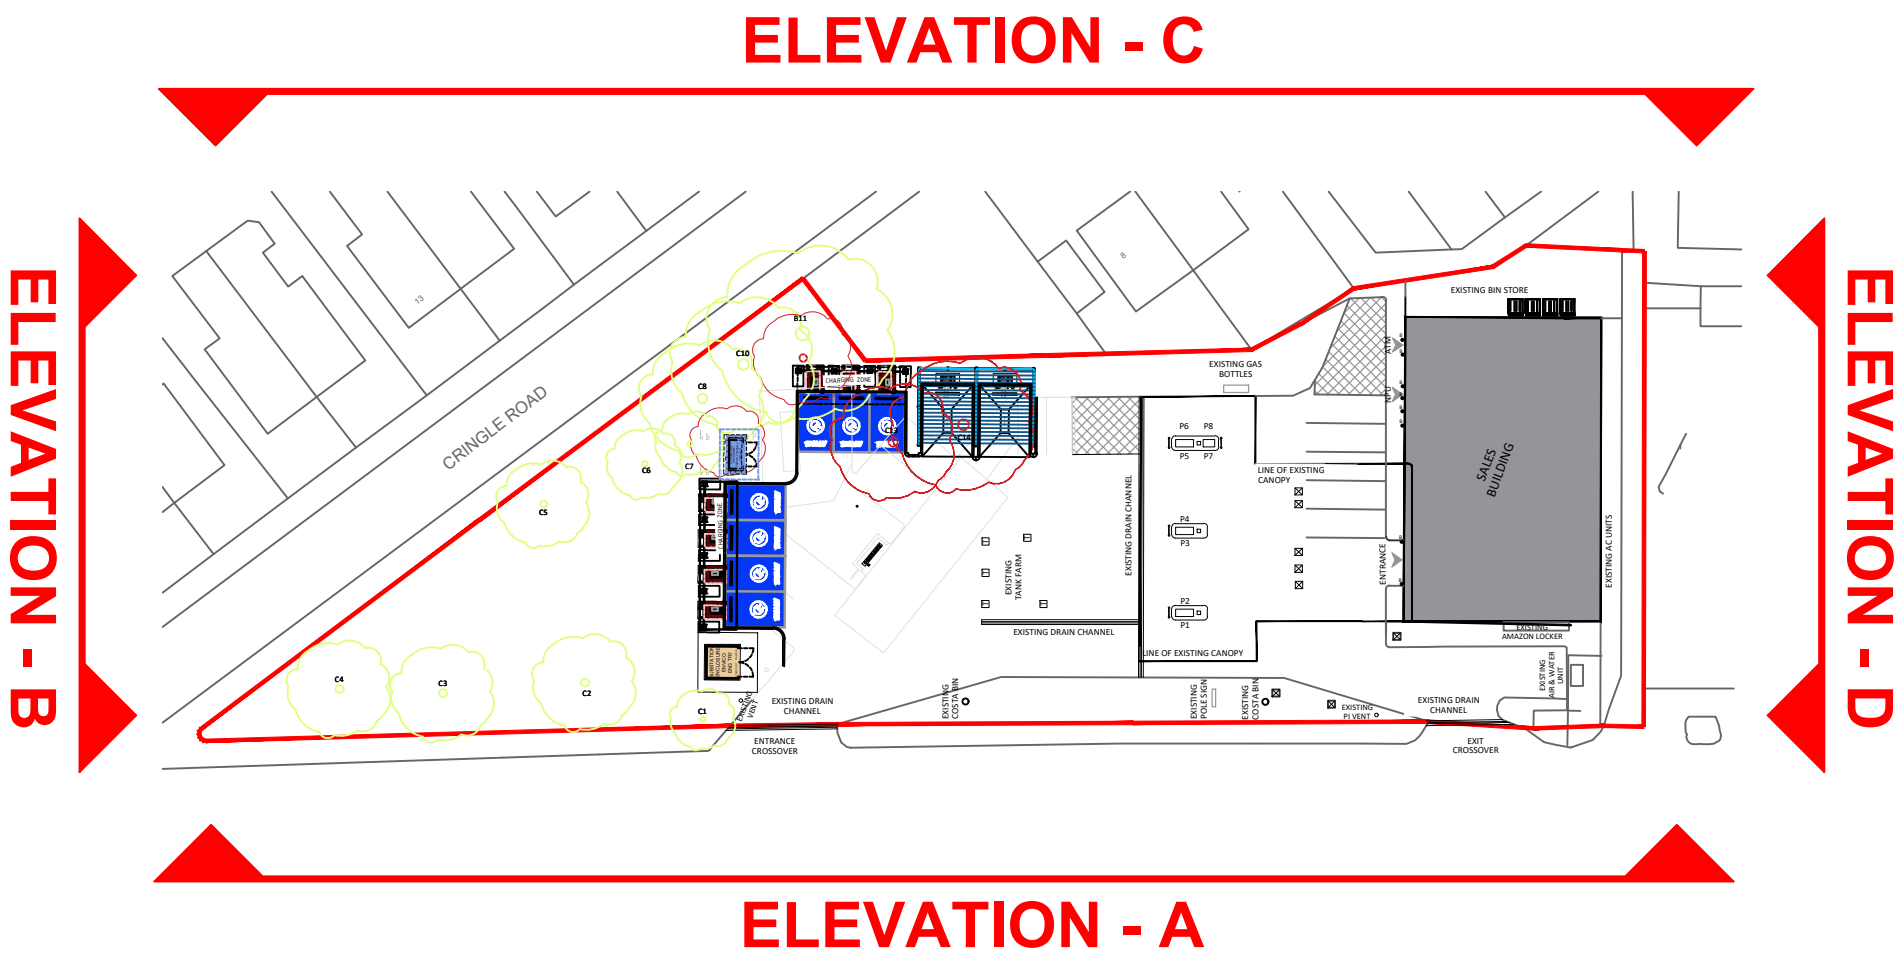


Elevation C
Scale 1:200

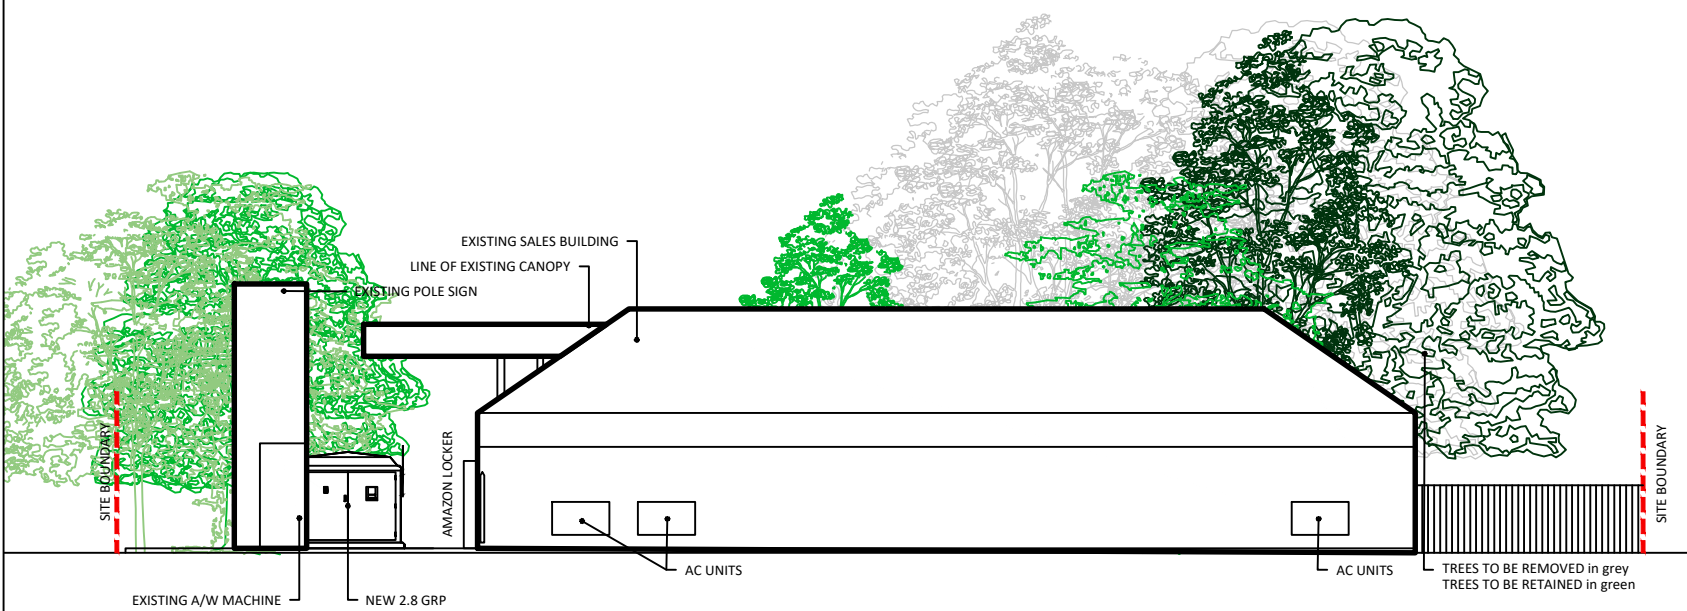

Elevation D
Scale 1:200

PLEASE REFER TO ARBORICULTURAL
REPORT FOR LOCATION AND REMOVAL
OF TREES. DATED 27/07/2021
'BS583780711'

PLEASE REFER TO LANDSCAPING
SCHEME FOR NEW PLANTING. DRG NO.
'J210704-GC-L-DR-3-001' DATED
AUGUST 2021

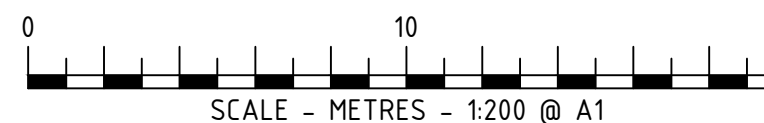

REV	DATE	DESCRIPTION	DRAWN/CHECKED
D	25/02/22	Updated to reflect new scheme	PJM/RRB
C	16/02/2022	Updated to suit Proposed site plan	ES/IN
B	14.01.2022	Key plan revised	EJ/RR
A	01.11.2021	Elevation A and C expanded to show the whole site	ES/IN

REVISION NOTES			
PLANNING			
MBH Design Studio Ltd. Rosemount House, Rosemount Avenue, West Byfleet, Surrey, KT14 6LB www.mbhstd.com t: 01932 352 727 f: 01932 351 545			
CLIENT			
PROJECT			
FS304 LEVENSHULME SERVICE STATION STOCKPORT ROAD, CRINGLE ROAD MANCHESTER M19 2RE			
DRAWING TITLE			
PROPOSED SITE ELEVATIONS			
DRAWN BY			
EJ	DATE	SCALE	PAPER SIZE
	23.06.2021	As shown	A1
CHECKED BY			
JN	DRAWING NUMBER	REV.	
	13664-P04-304	D	