


NO. 42


Boundary Line

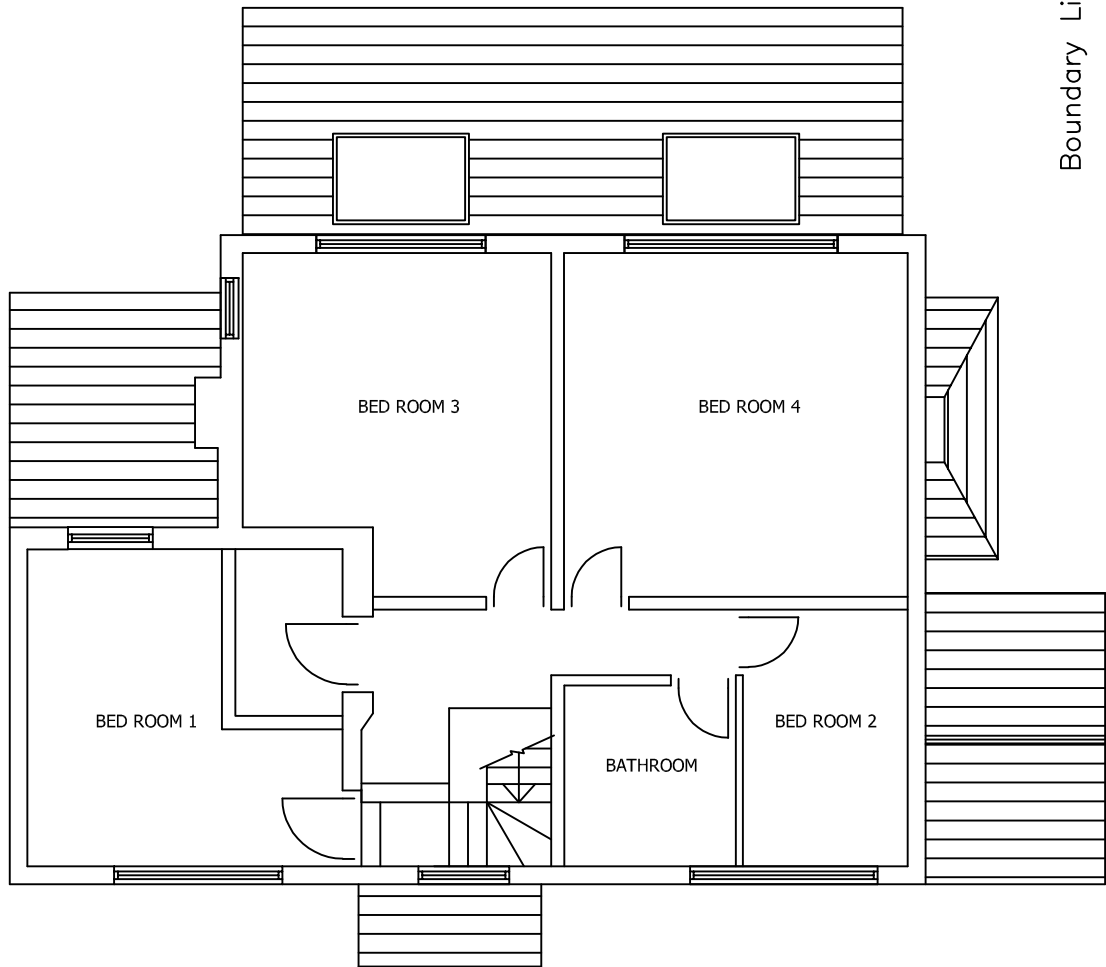



EXISTING FIRST FLOOR PLAN

NO. 38

Boundary Line

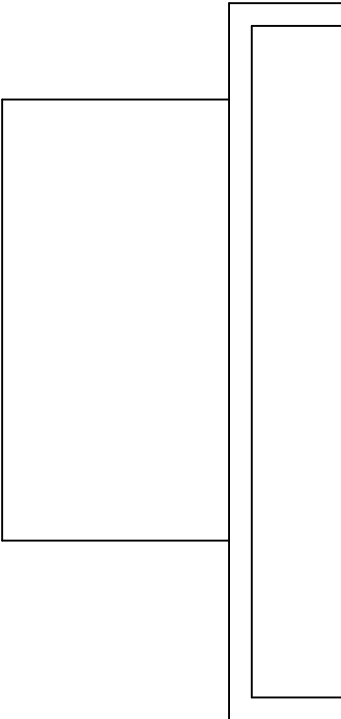

EXISTING ROOF

 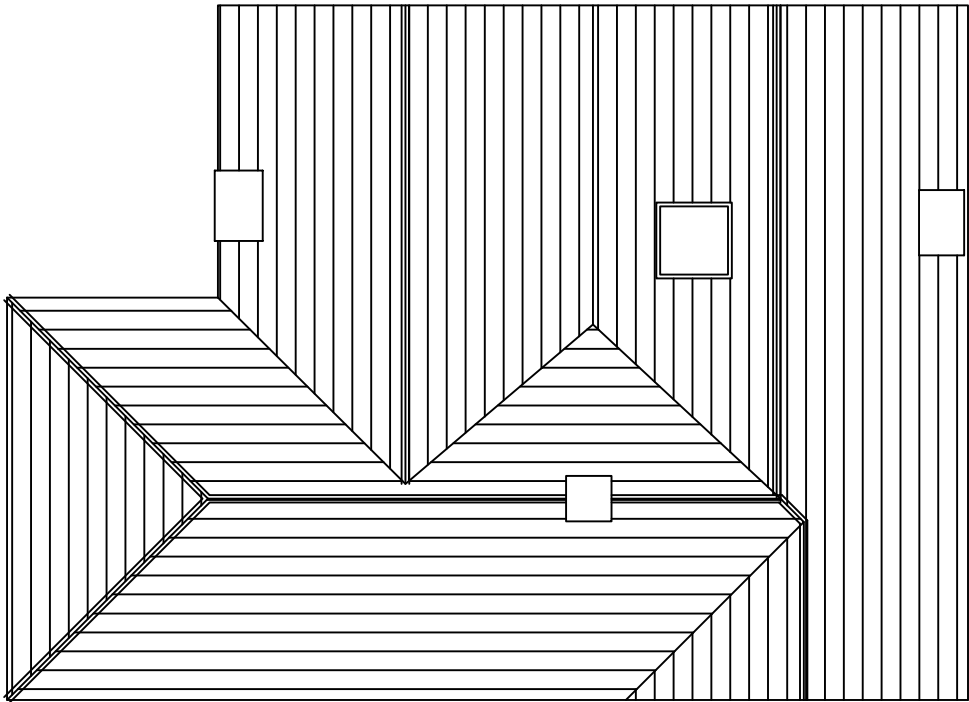

TITLE					
EXISTING FLOOR LAYOUTS					
PROJECT					
PROPOSED TWO STOREY SIDE AND REAR EXTENSION AT 40 GIBWOOD ROAD WYTHENSHAW, M22 4BS					
PLOT SCALE 1=1	SCALE 1:100	DRN F.A.	DATE 07/21	DRAWING No. 03	REV -