


BACK ON EDGE
CORNER

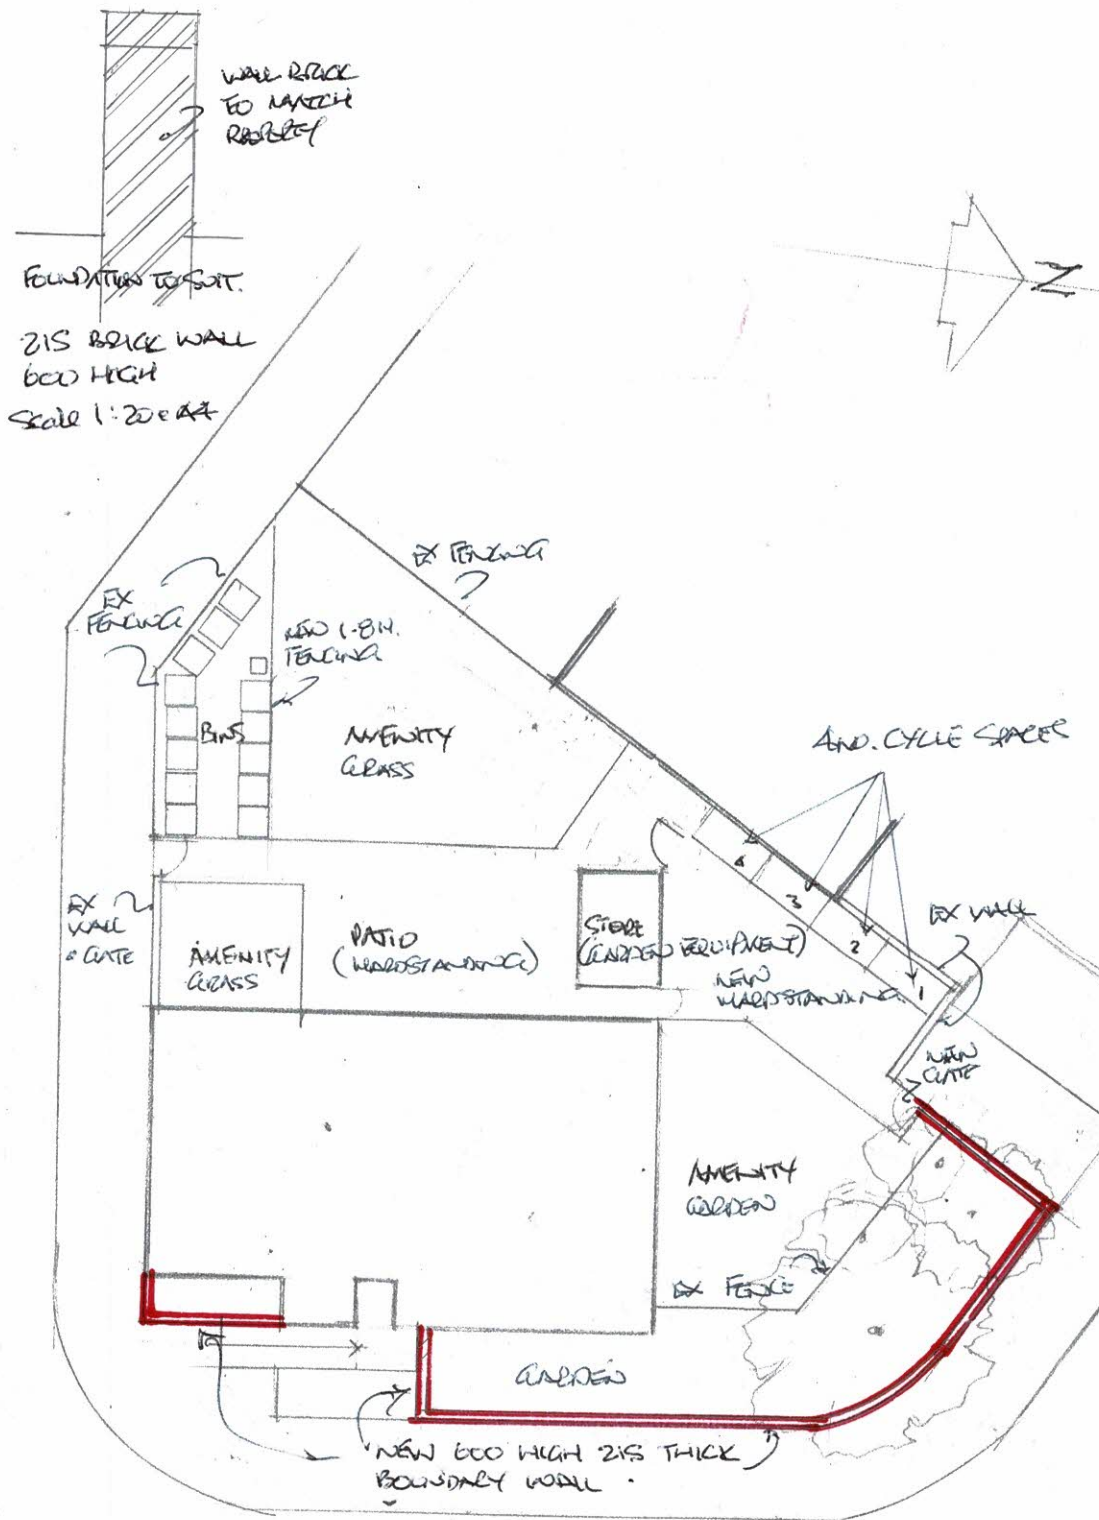

SITE PLAN AS PROPOSED
1 BORWELL STREET
GORTON MID BEL

Scale 1:200 AA,
REV A B C