

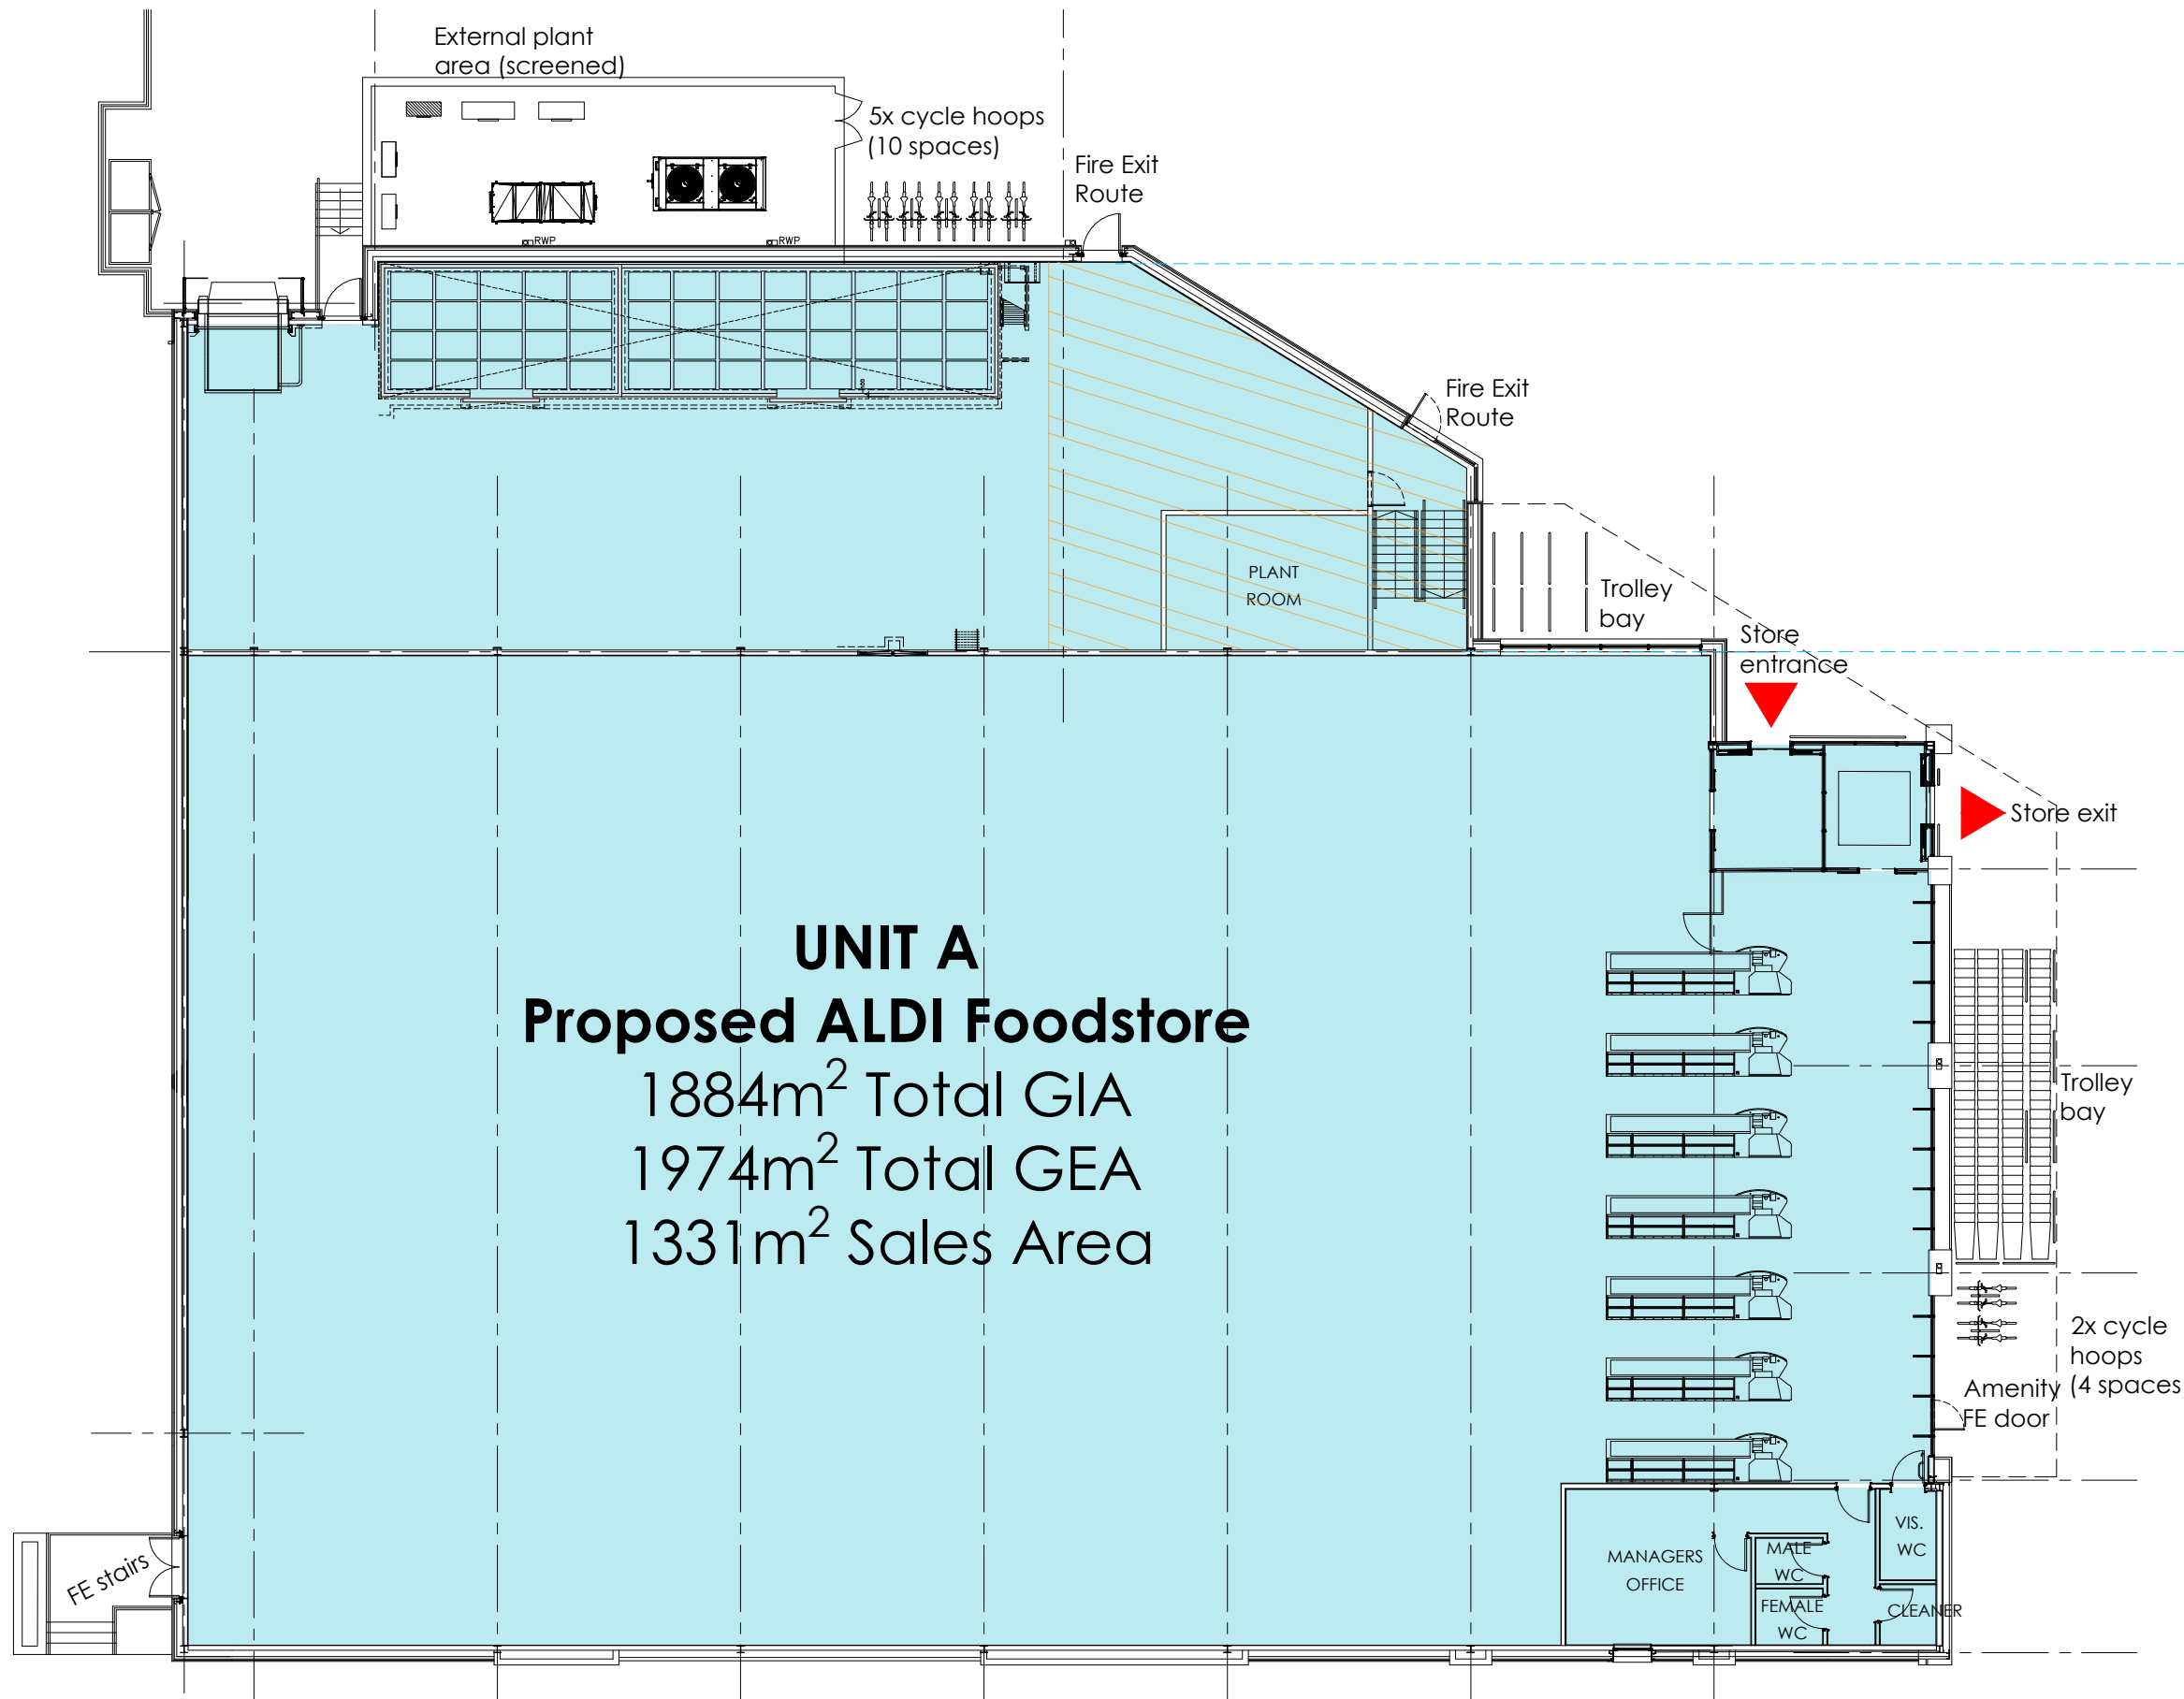


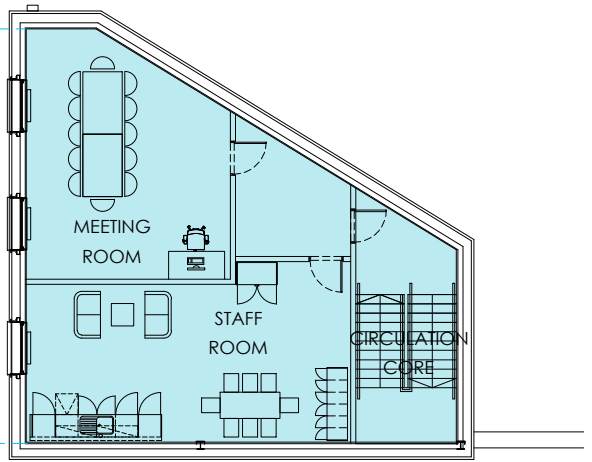

PROPOSED GROUND FLOOR PLAN
Scale 1:200

PROPOSED GA PLANS
SCALE 1:200 @ A3

 

PROPOSED FIRST FLOOR PLAN
Scale 1:200

Rev	Date	Description	Rev By	Chk'd By
-	-	-	*	*
Project Title		PROPOSED FOODSTORE		
Client		VICTORIA AVENUE EAST MANCHESTER M9 7HW		
Status		ALDI STORES LTD		
Scale		PLANNING		
Date		1:200		
Drawing Title		Drawing Size A3		
Job-Dwg No		16223BOL-102		
Rev		-		



2 St. Johns North, Wakefield, WF1 3QA t. 01924 291800	
Carvers Warehouse, 77 Dale Street, Manchester, M1 2HG t. 0161 2388555	
The Old Rectory, 79 High Street, Newport Pagnell, MK16 8AB t. 01908 211577	
101 London Road, Reading, RG1 5BY t. 0118 9507700	
10 Gees Court, St Christophers Place, London, W1U 1JJ t. 0207 4091215	