






Rear Elevation
As Existing

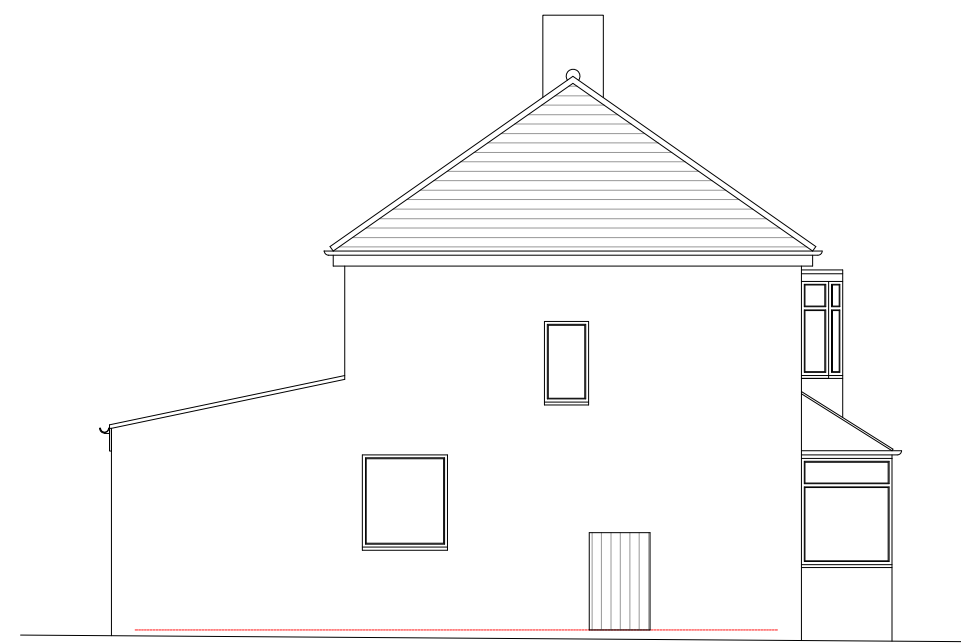


Side Elevation
As Existing

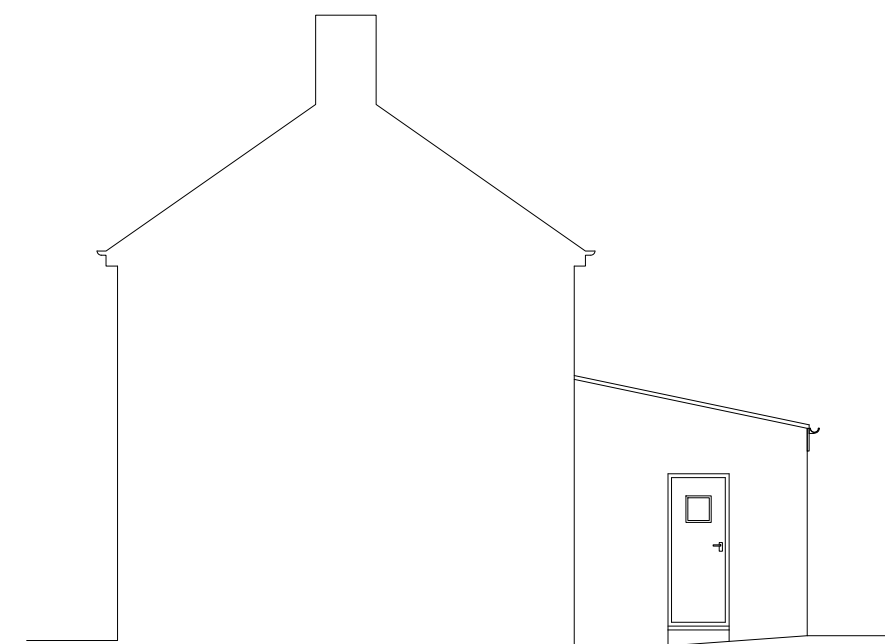


Side Elevation
As Existing

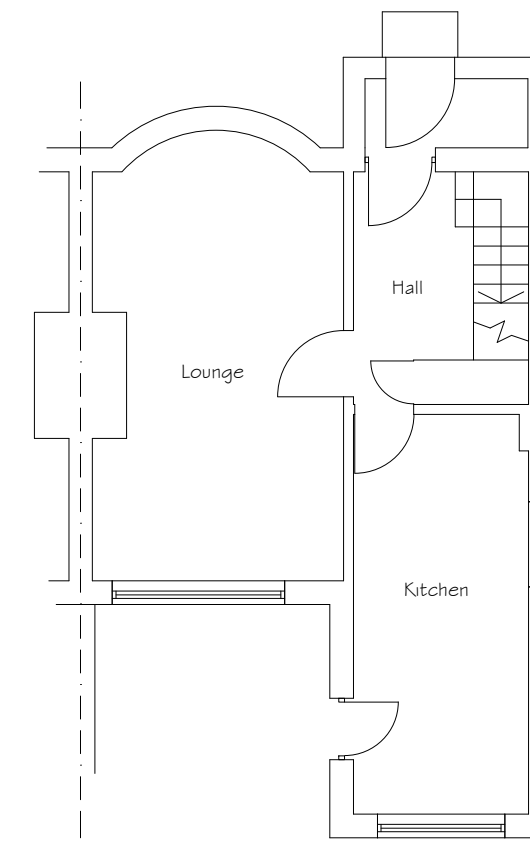

Ground Floor Plan
As Existing

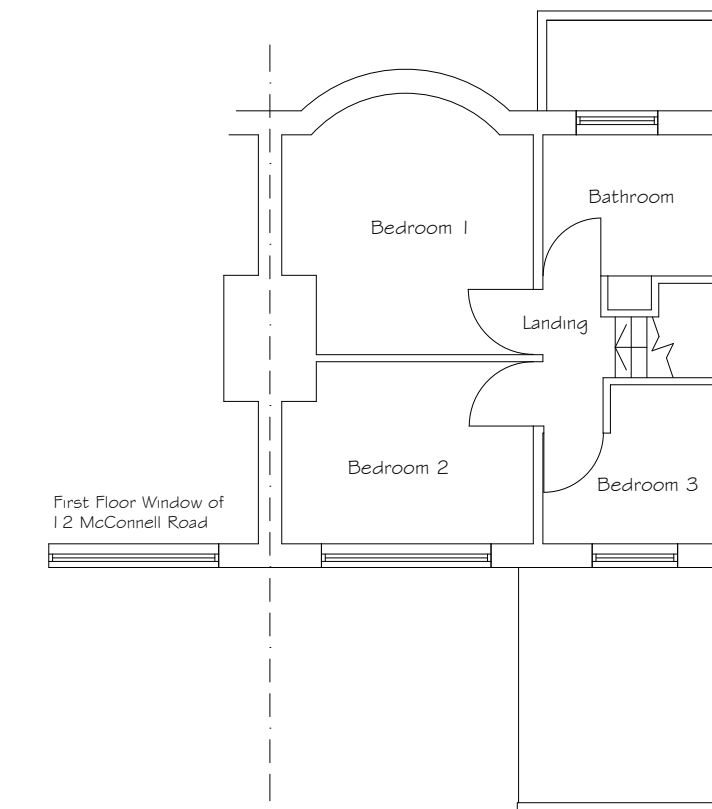


First Floor Plan
As Existing

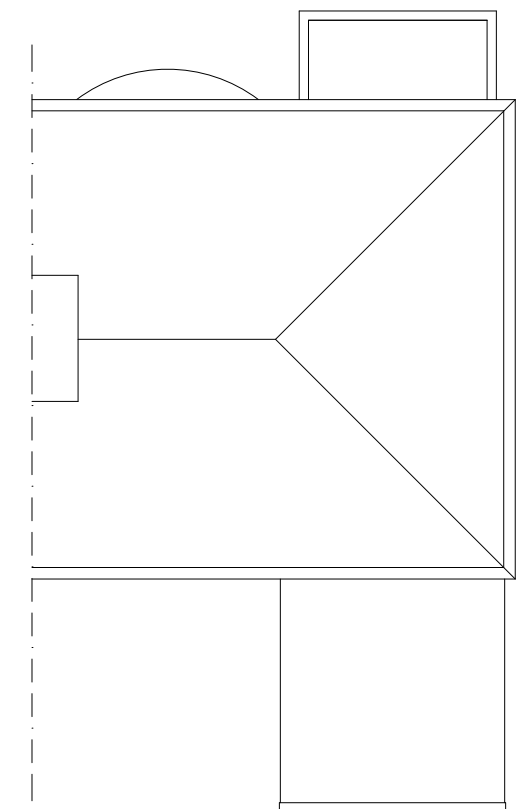


Roof Plan
As Existing




Rear Elevation
As Proposed

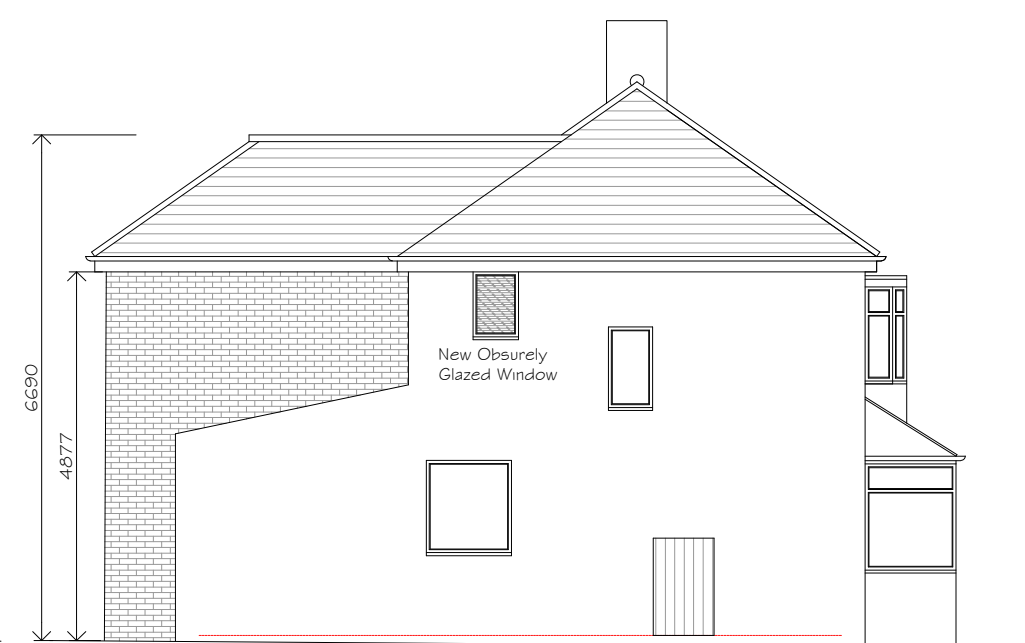


Side Elevation
As Proposed

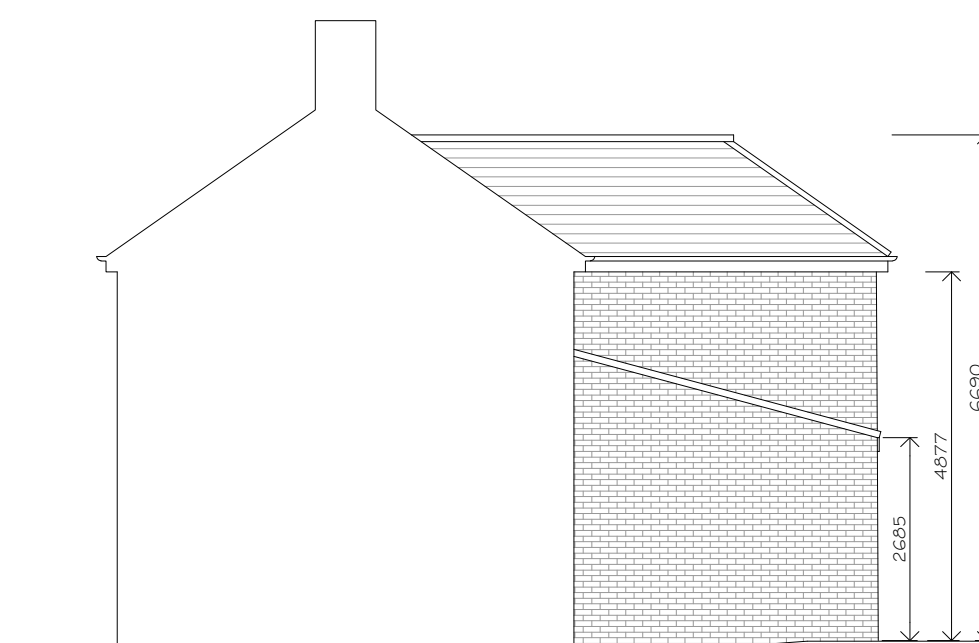


Side Elevation
As Proposed

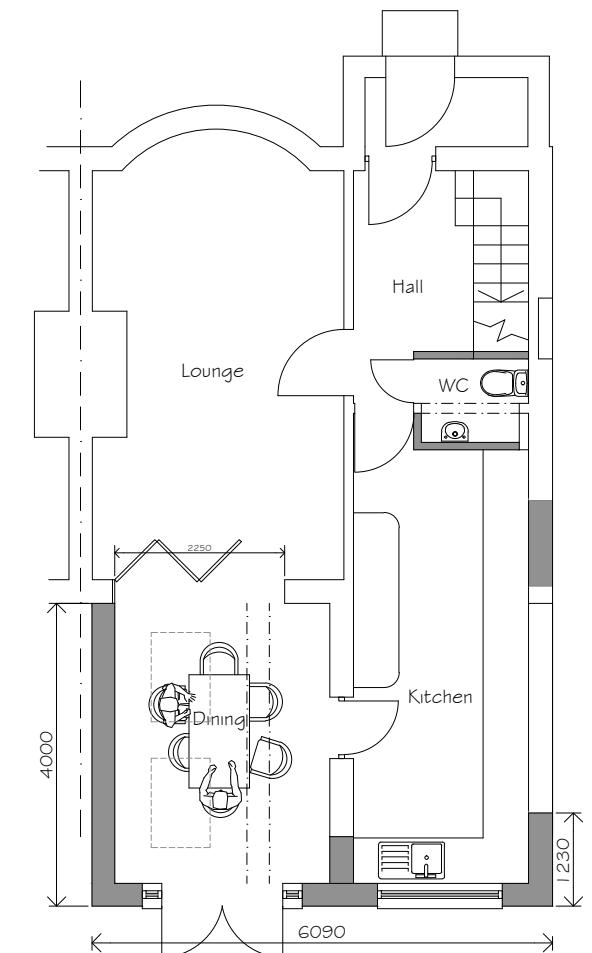

Ground Floor Plan
As Proposed

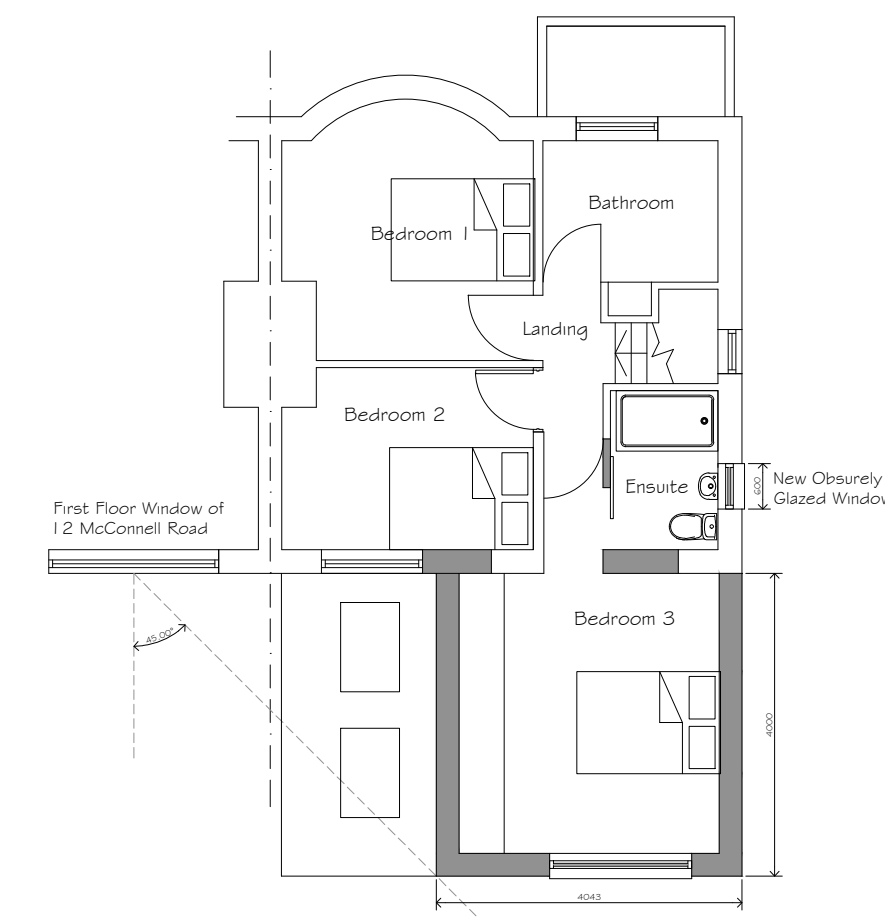

First Floor Plan
As Proposed

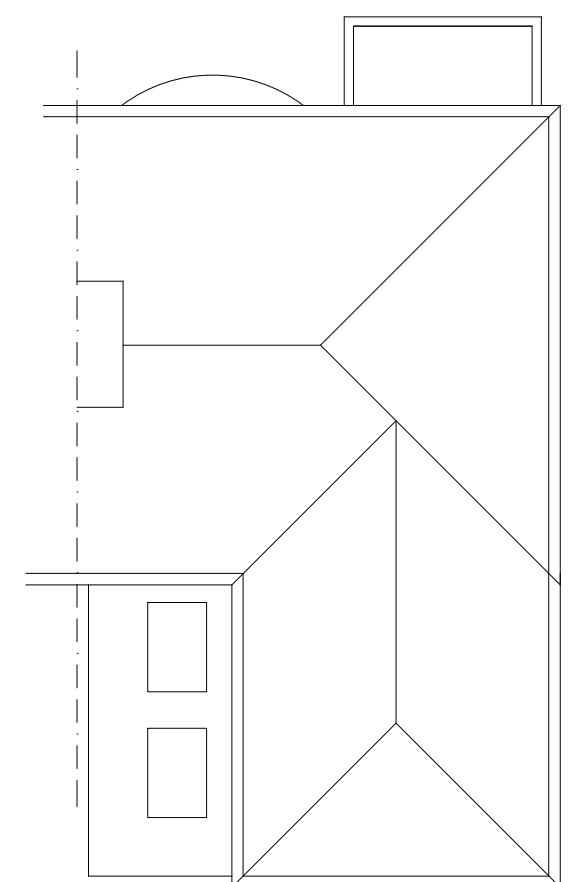


Roof Plan
As Proposed



Site Plan As Existing


0m 2m 4m 10m
1:200

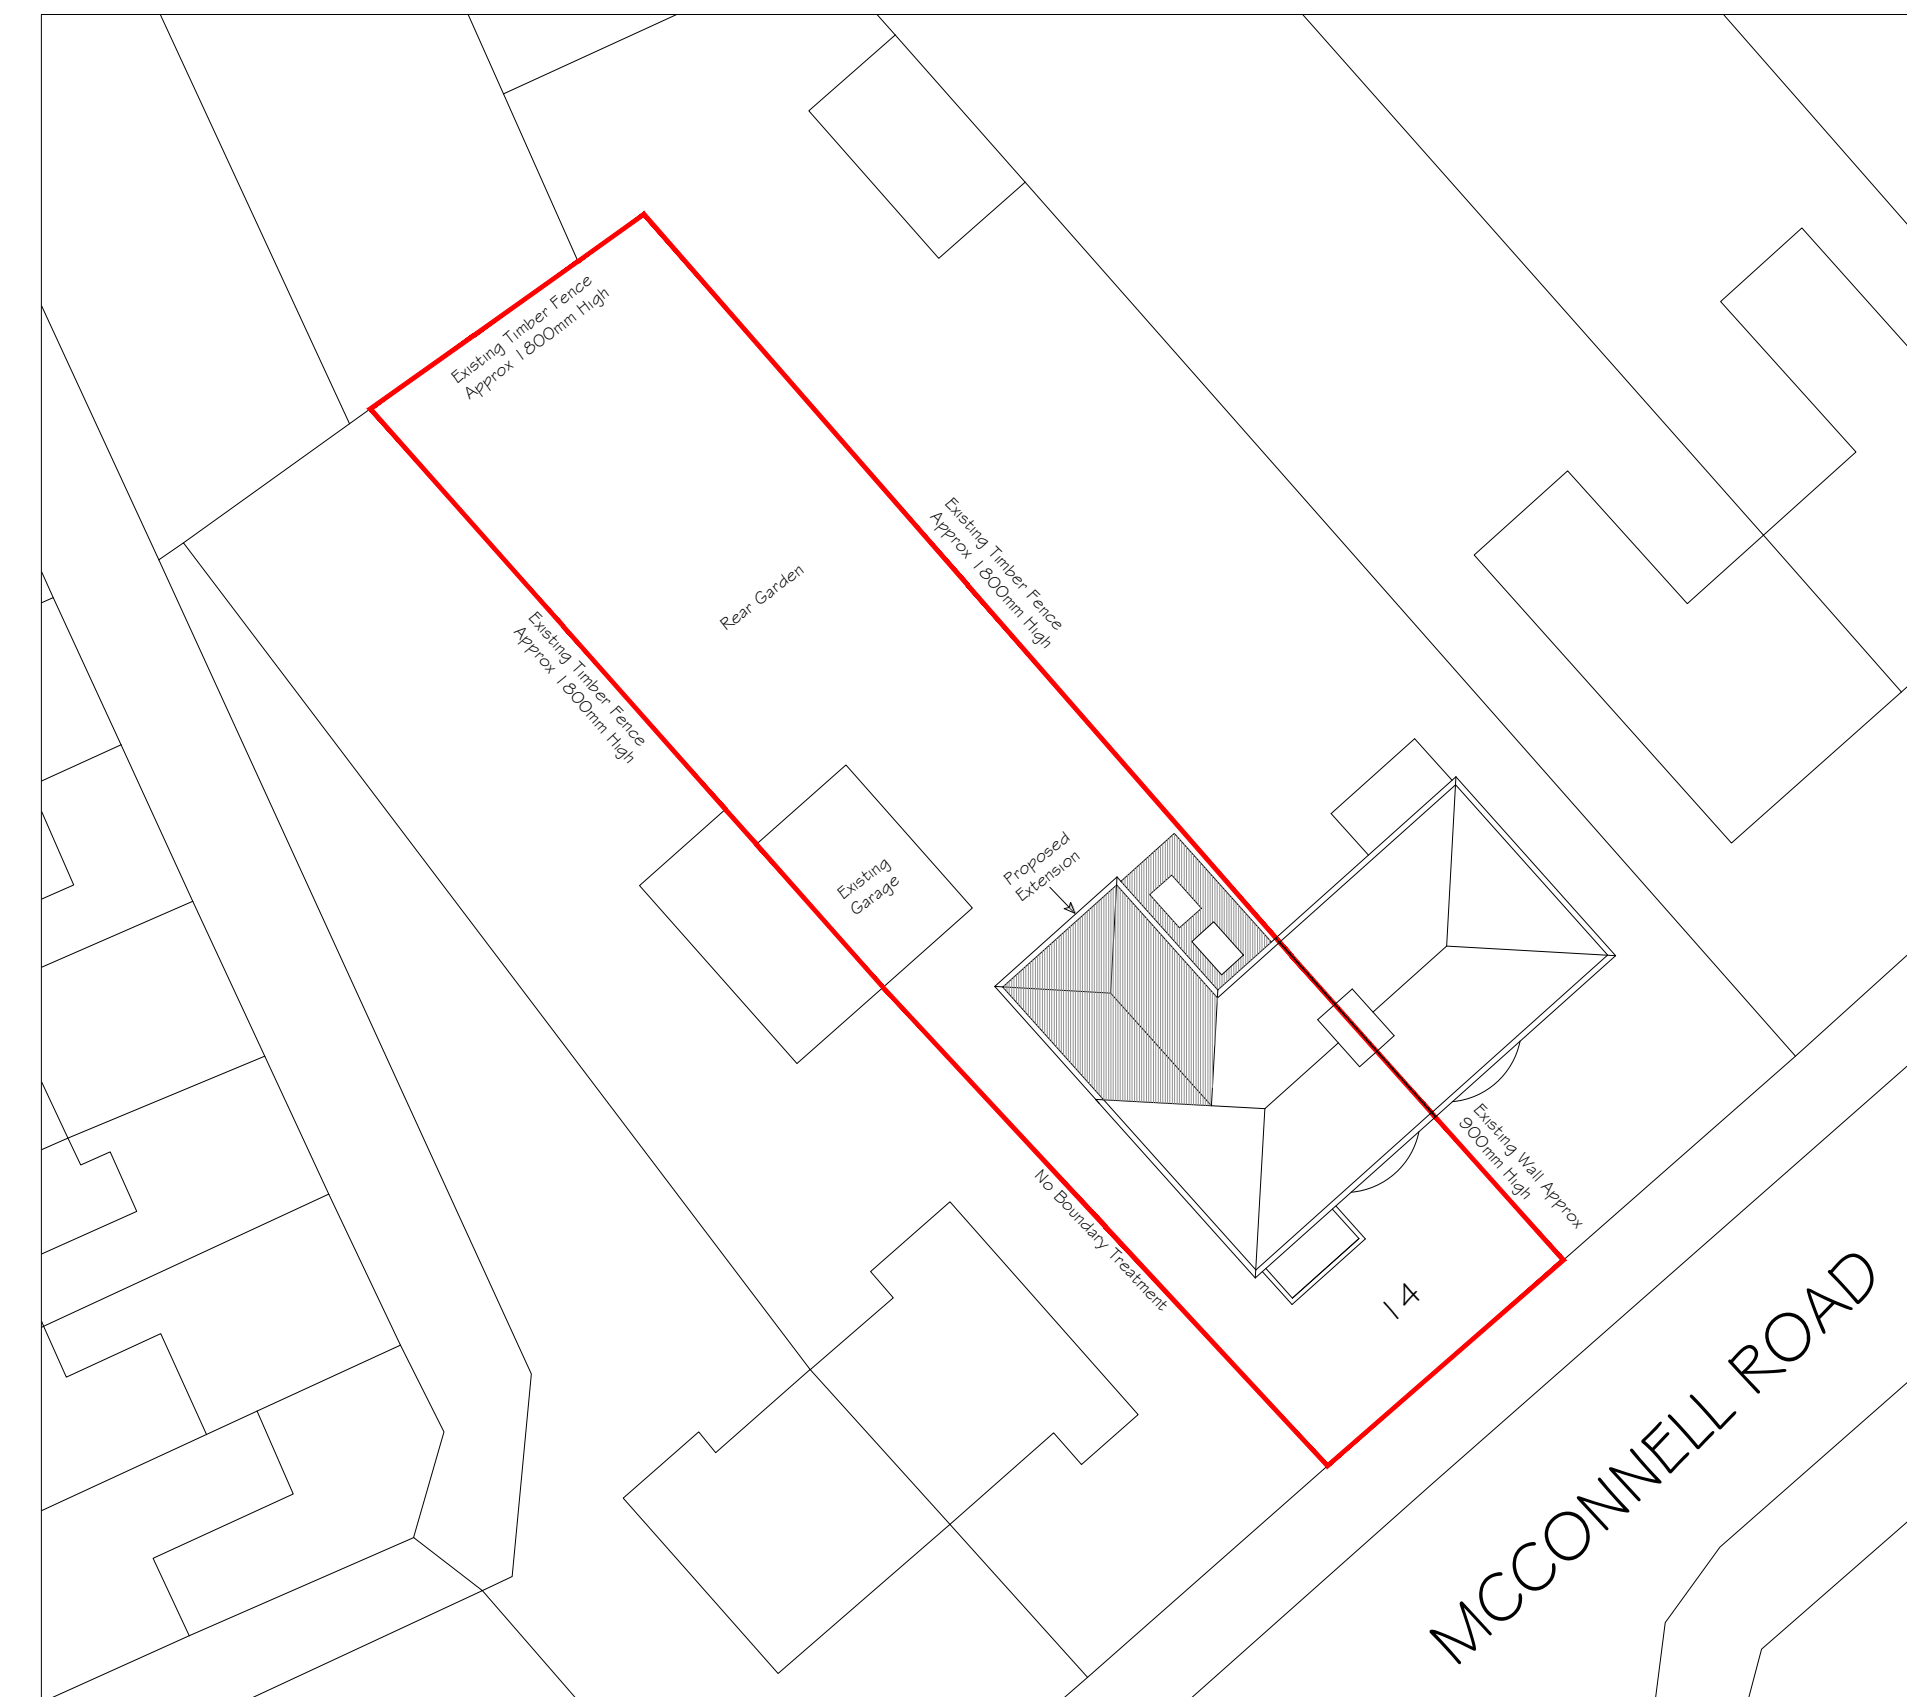

Site Plan As Existing

0m 2m 4m 10m
1:200

0 0.51m 2m 5m
1:100

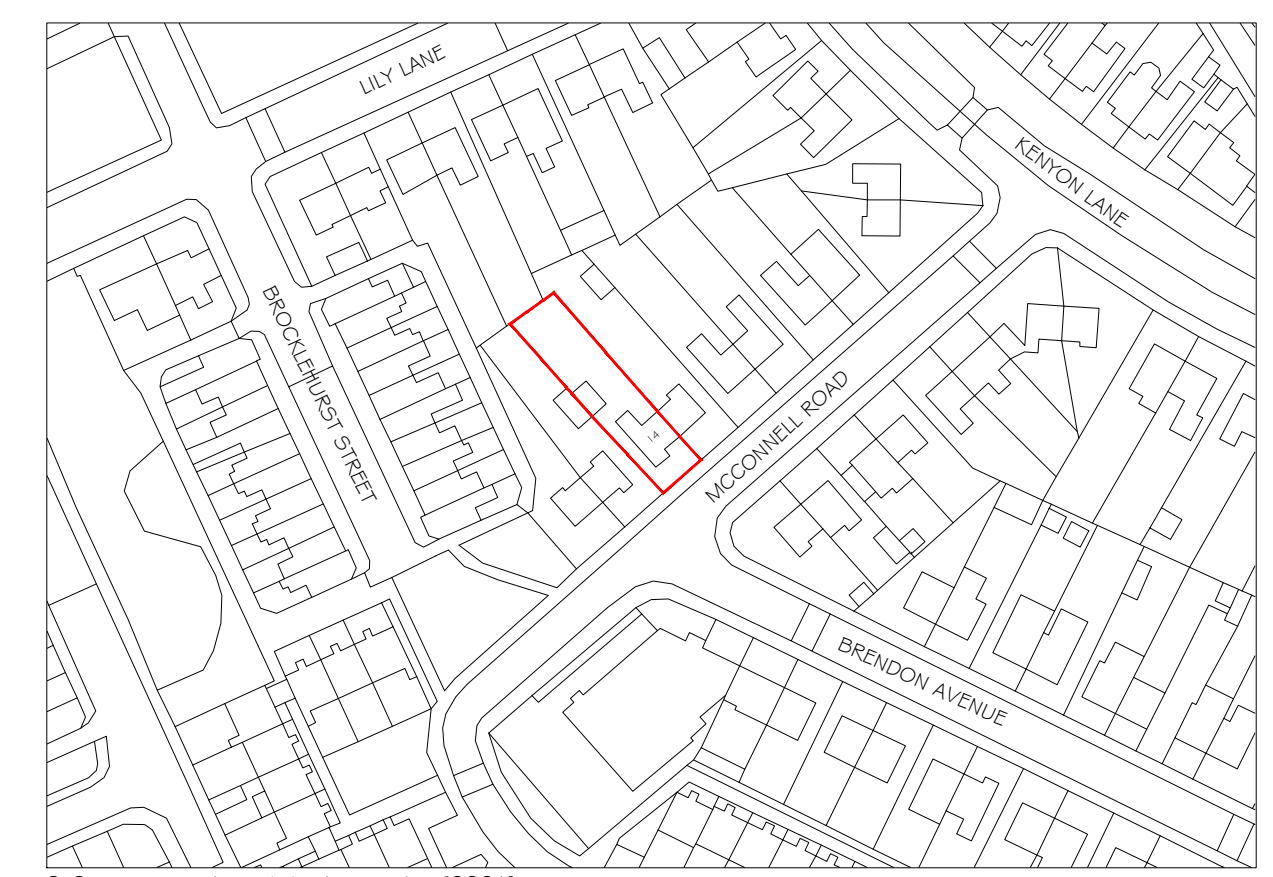

© Crown copyright and database rights (2021)
Ordnance Survey 0100031673
Site Location Plan
Land under client ownership
0 10m 20m 50m
1:1250



Phone: 0161 359 5016 Email: info@cka.design www.ckarchitecturalmanchester.co.uk

PROJECT TITLE Proposed Double Storey Extension	CLIENT Mr Busingye 14 McConnell Road, Greater Manchester, M40 9DP
DRAWING STAGE Planning	SCALE Various @ A1
SHEET TITLE Plans as Existing & Proposed	PROJECT NUMBER M40-2829
	CHK GC
	DRAWN BY L.O'Brien
	STAGE PLN
	REV B
	SHT 001