







ELEVATION TO COTTON HILL

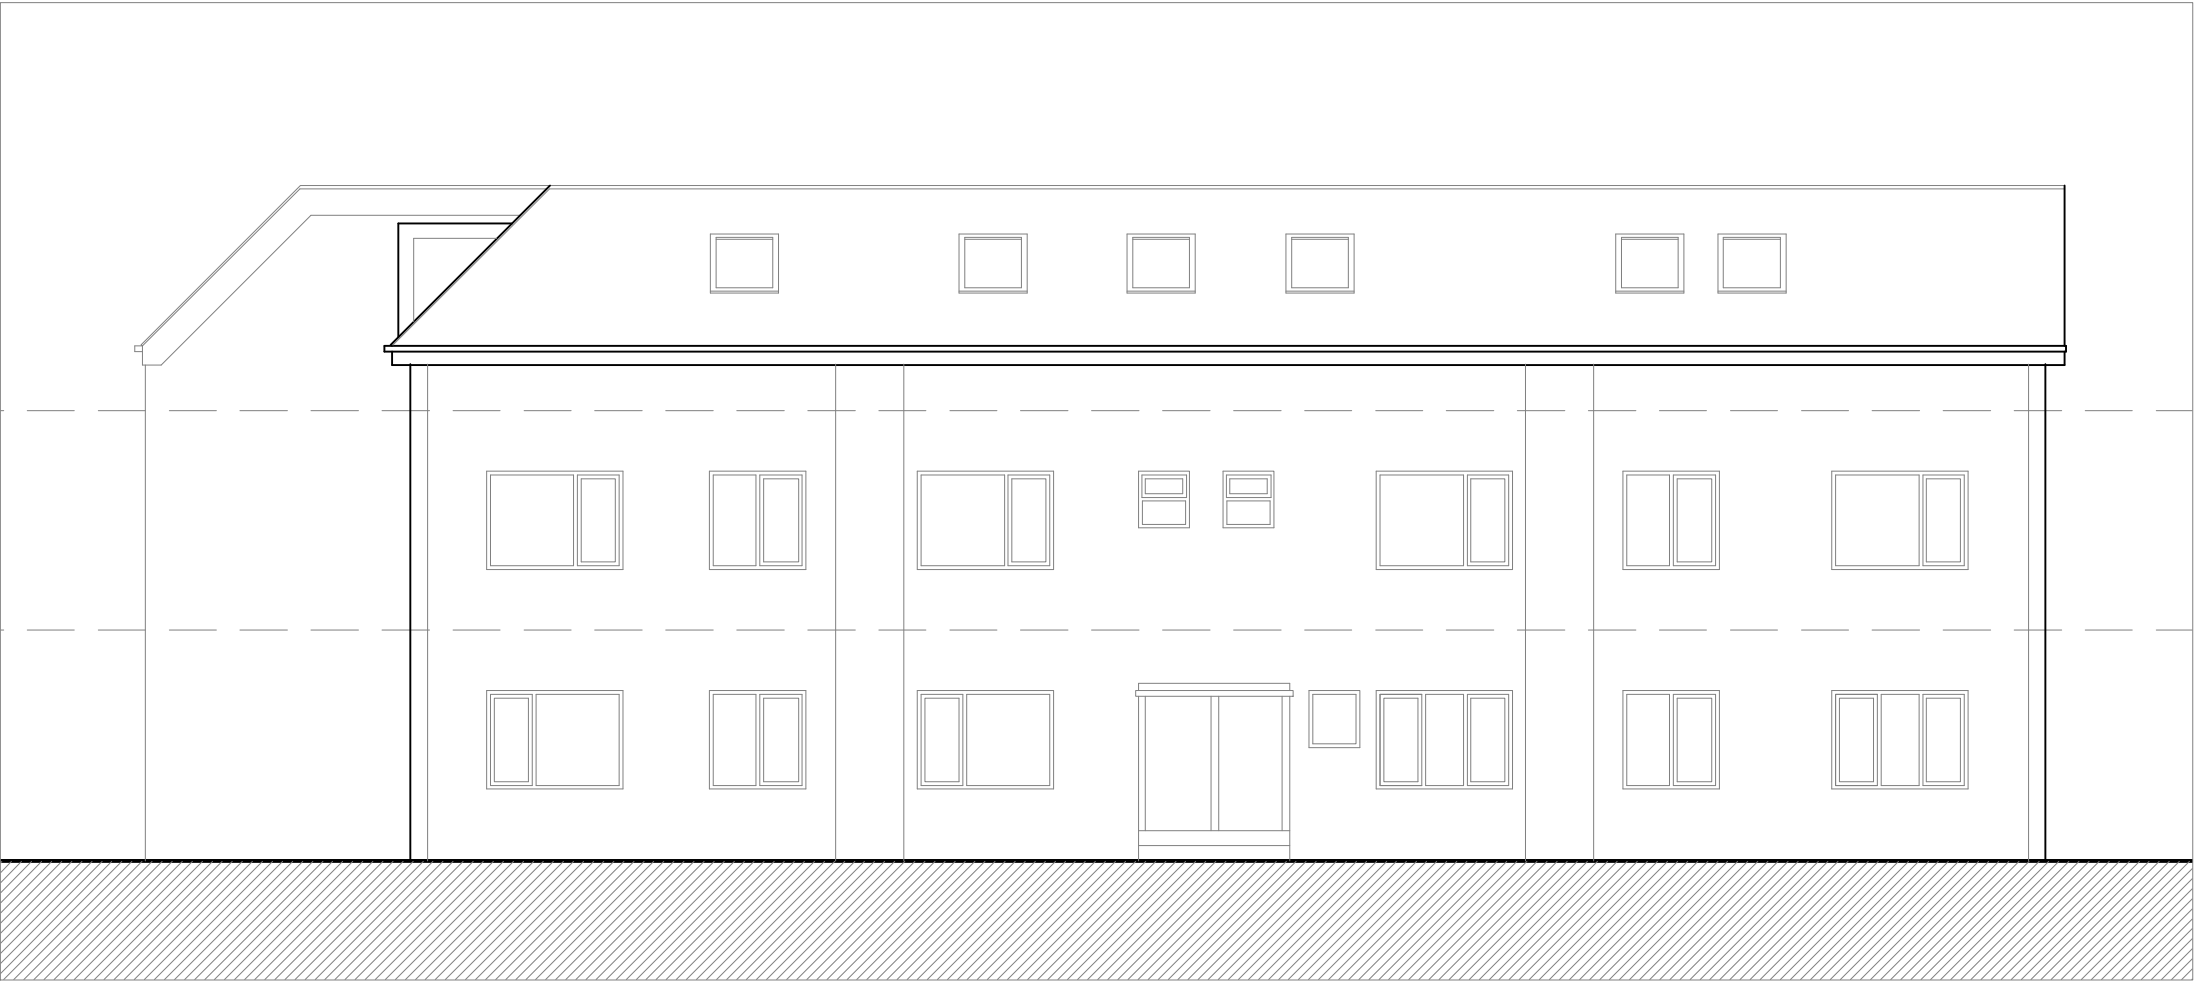

NORTH EAST ELEVATION

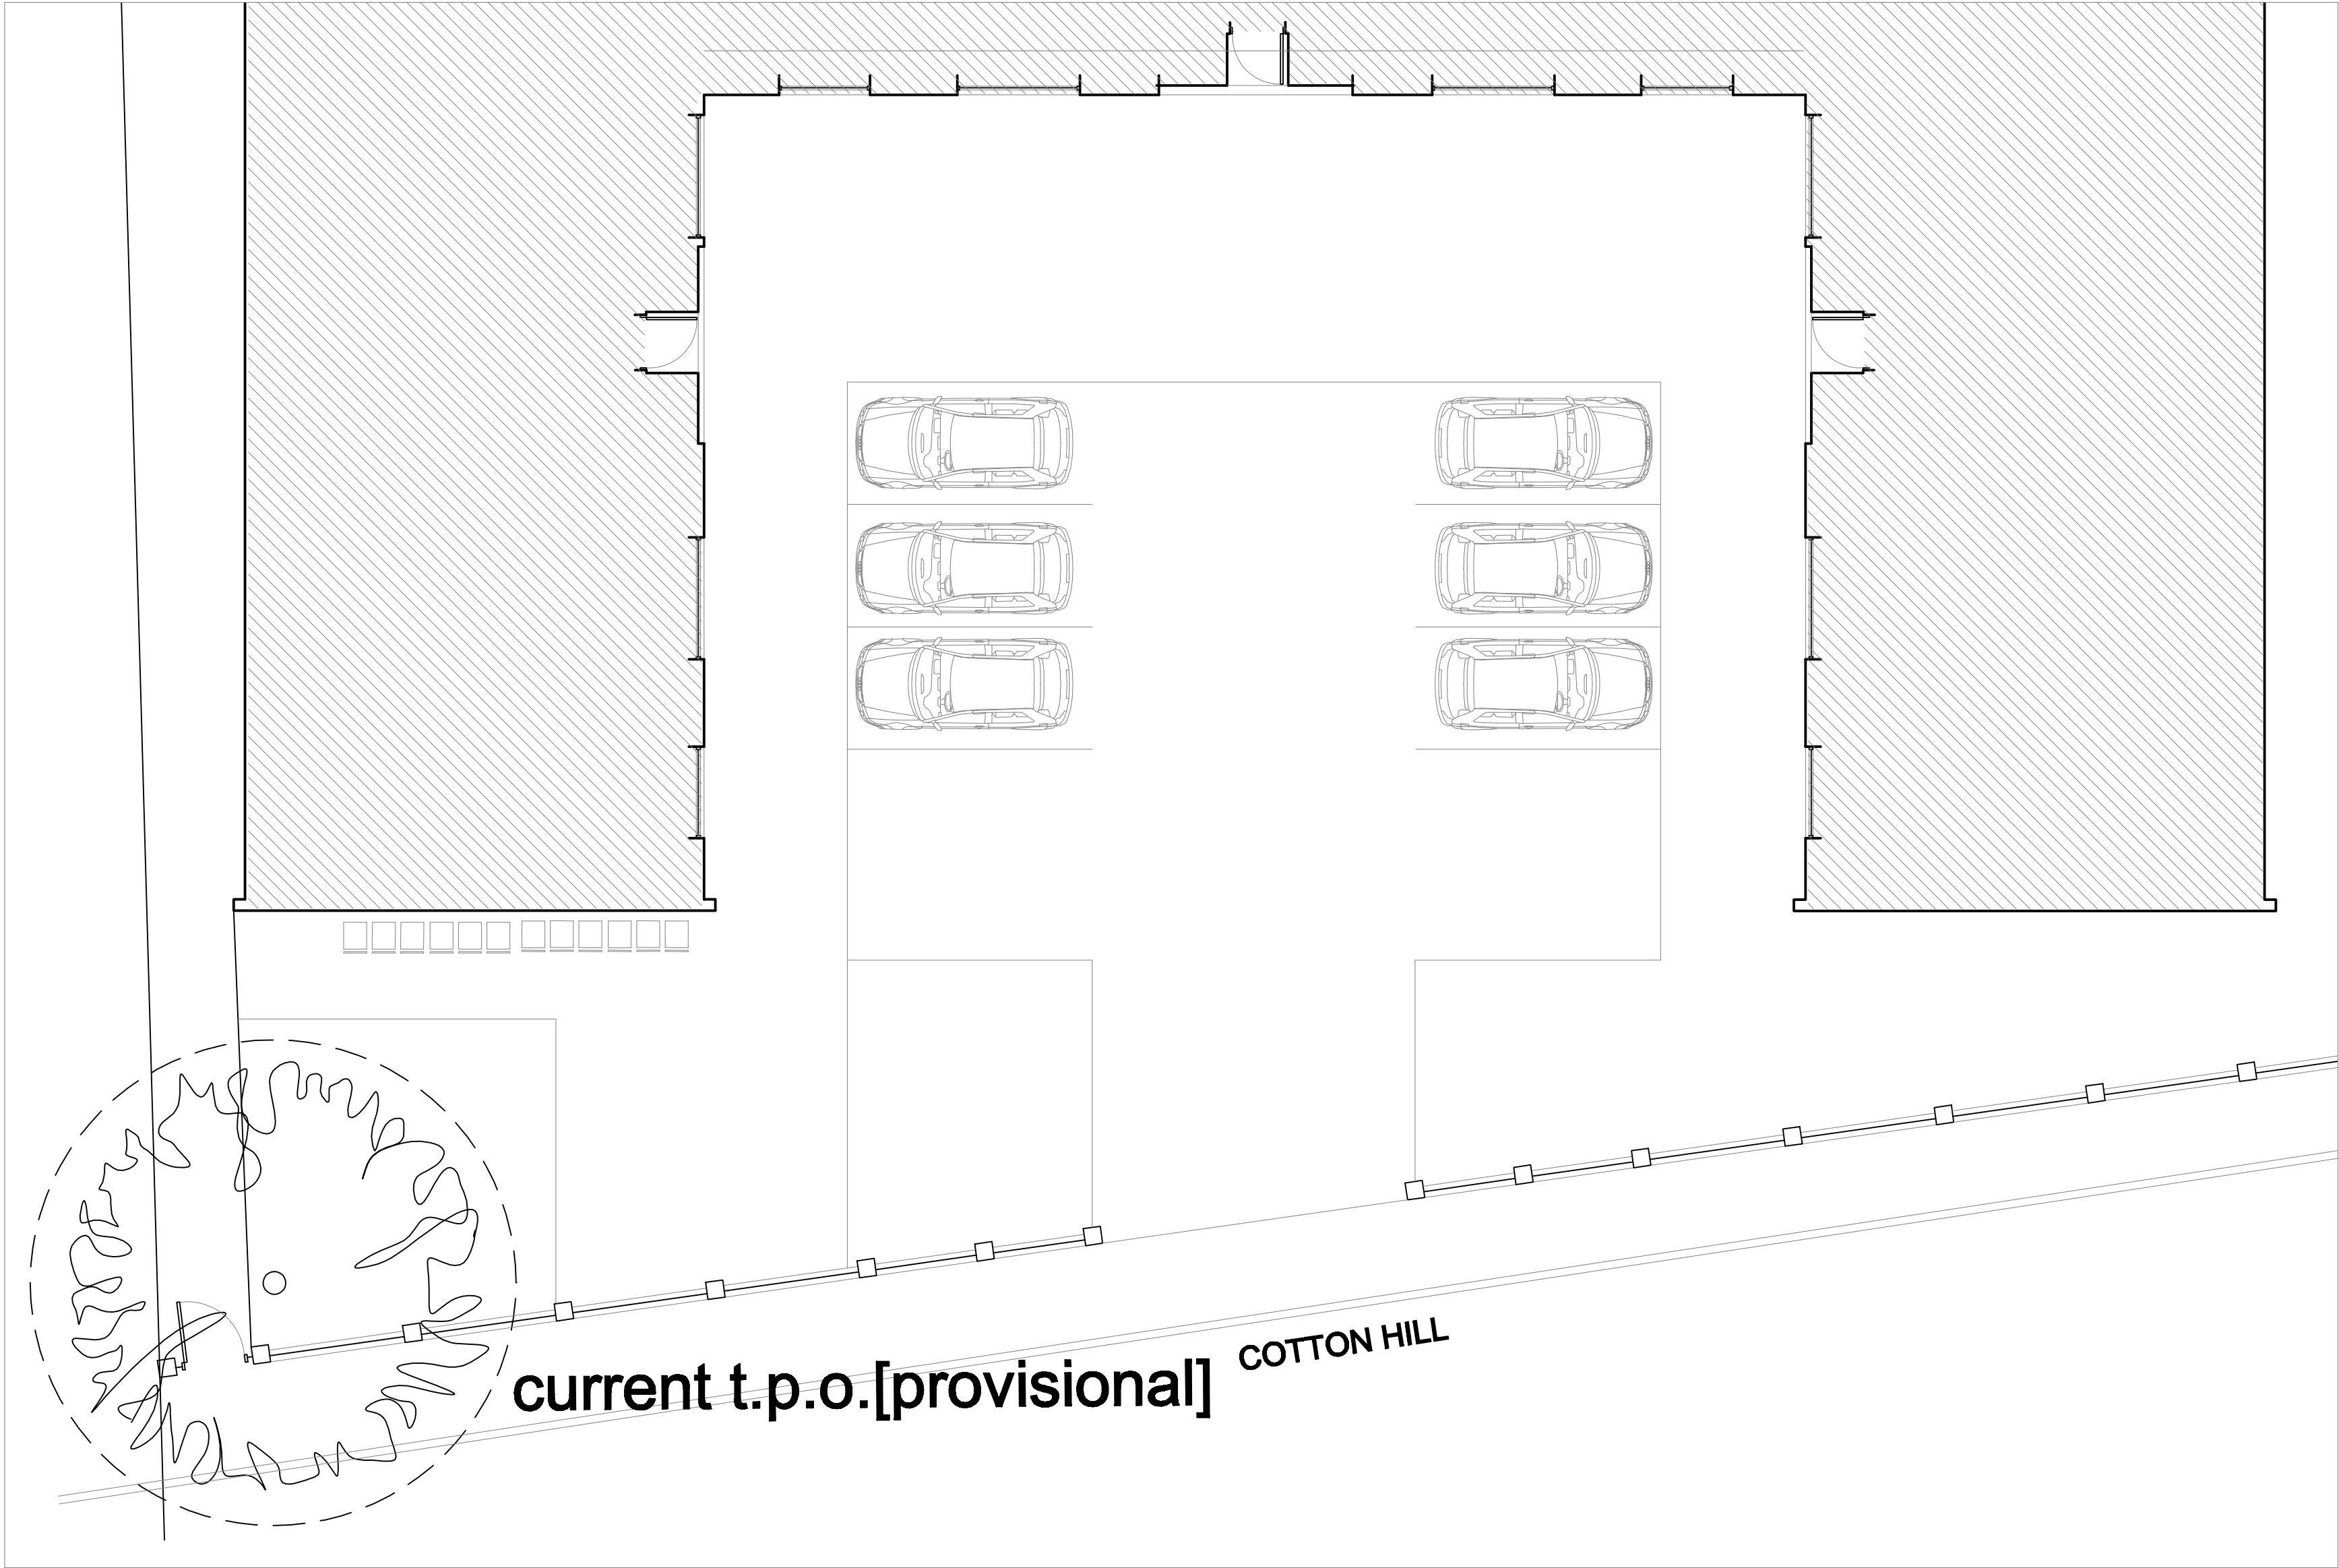

SITE PLAN

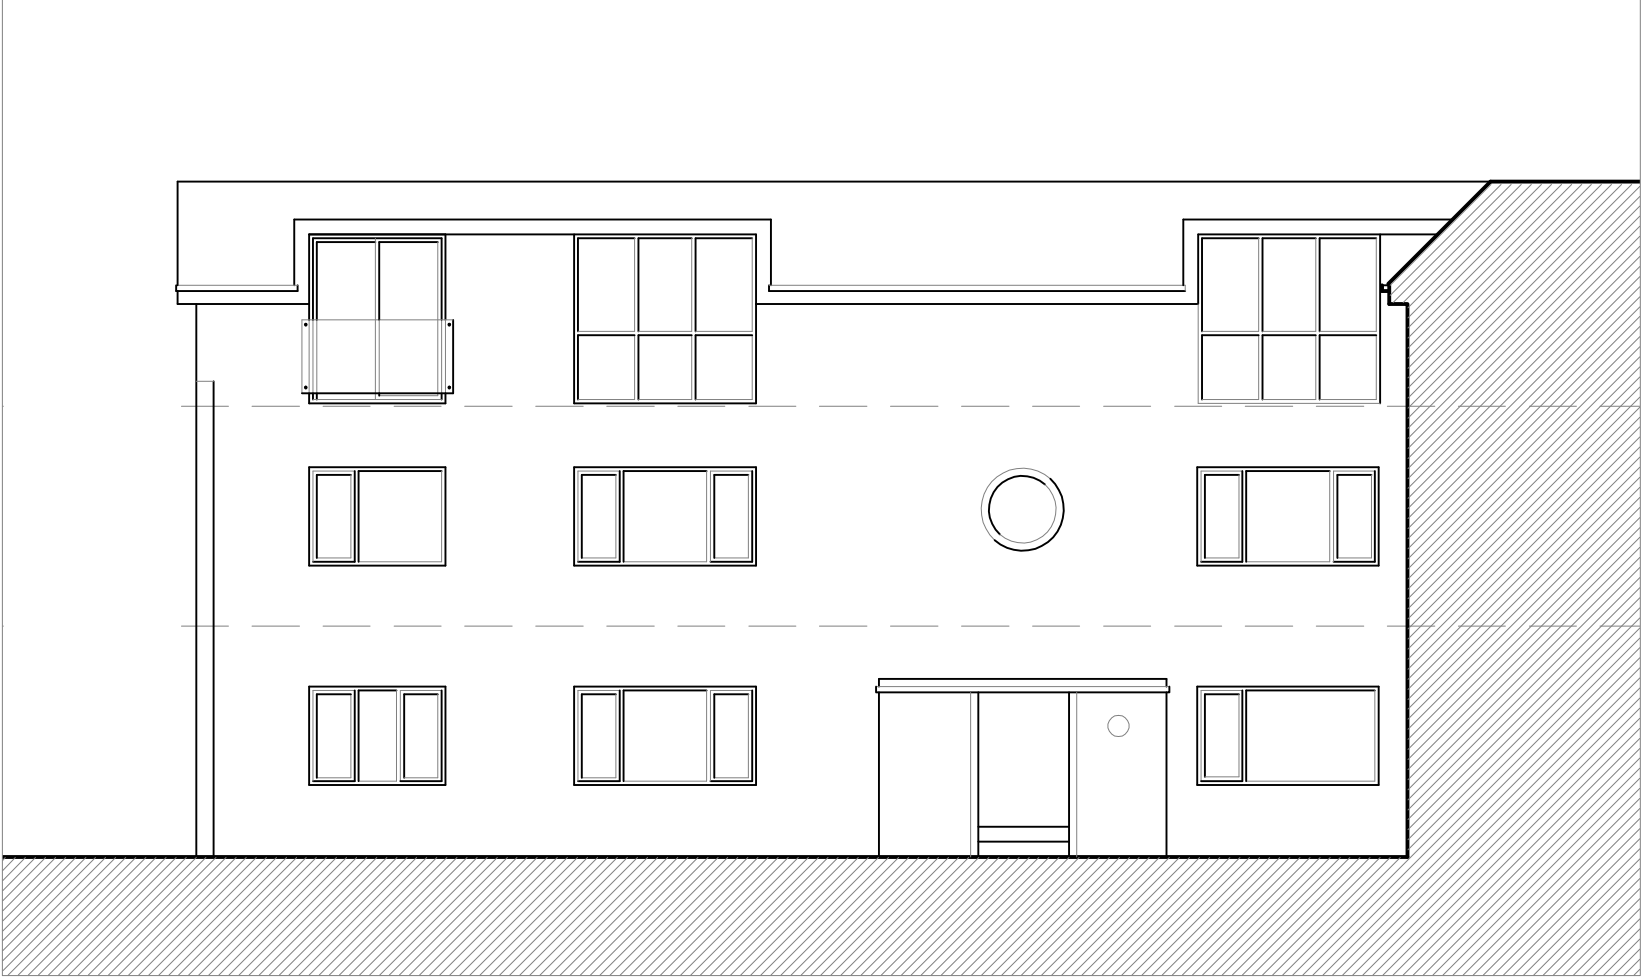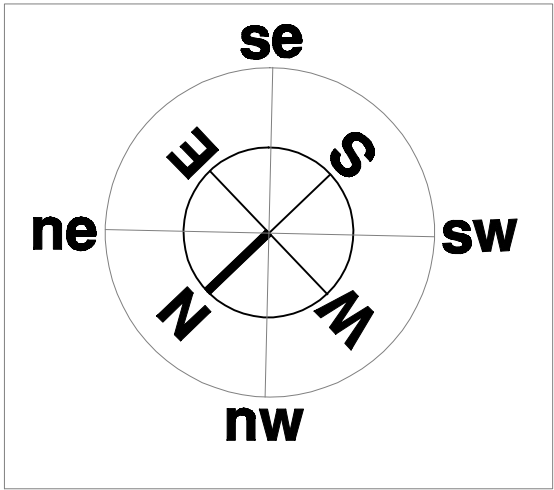

SOUTH WEST ELEVATION TO COURTYARD

REV :	DATE :	REVISION NOTE :
---	---	---
PROJECT NAME : COTTON HILL FLATS		
DRAWING TITLE : PROPERTY AS EXISTING		
DRAWING NUMBER : A22 03 P 05		
DRAWING ORIGIN : Mr. A. ROBERTS		
DATE : 23-02-2022		
SCALE : 1:100 @ A1		
DRAWN BY : T.R.		
CHECKED BY :		
CLIENT : THE CESTRIA PARTNERSHIP, CHARTERED ARCHITECTS,		
5 SPATH LANE, HANDFORTH, WILMSLOW, CHESHIRE, SK9 3QN.		
T / F : 01625 529594		
E: cestriarch@gmail.com		
COPYRIGHT : The copyright of this drawing belongs to The Cestria Partnership, Architects and cannot be reproduced in any way whatsoever without the Architects approval.		
PLEASE NOTE: The contractor must verify all dimensions on site before commencing any work or preparing manufacturing drawings, any discrepancies are to be verified with the Architect.		
The rest of the drawing is not to be used without the Architects approval.		