


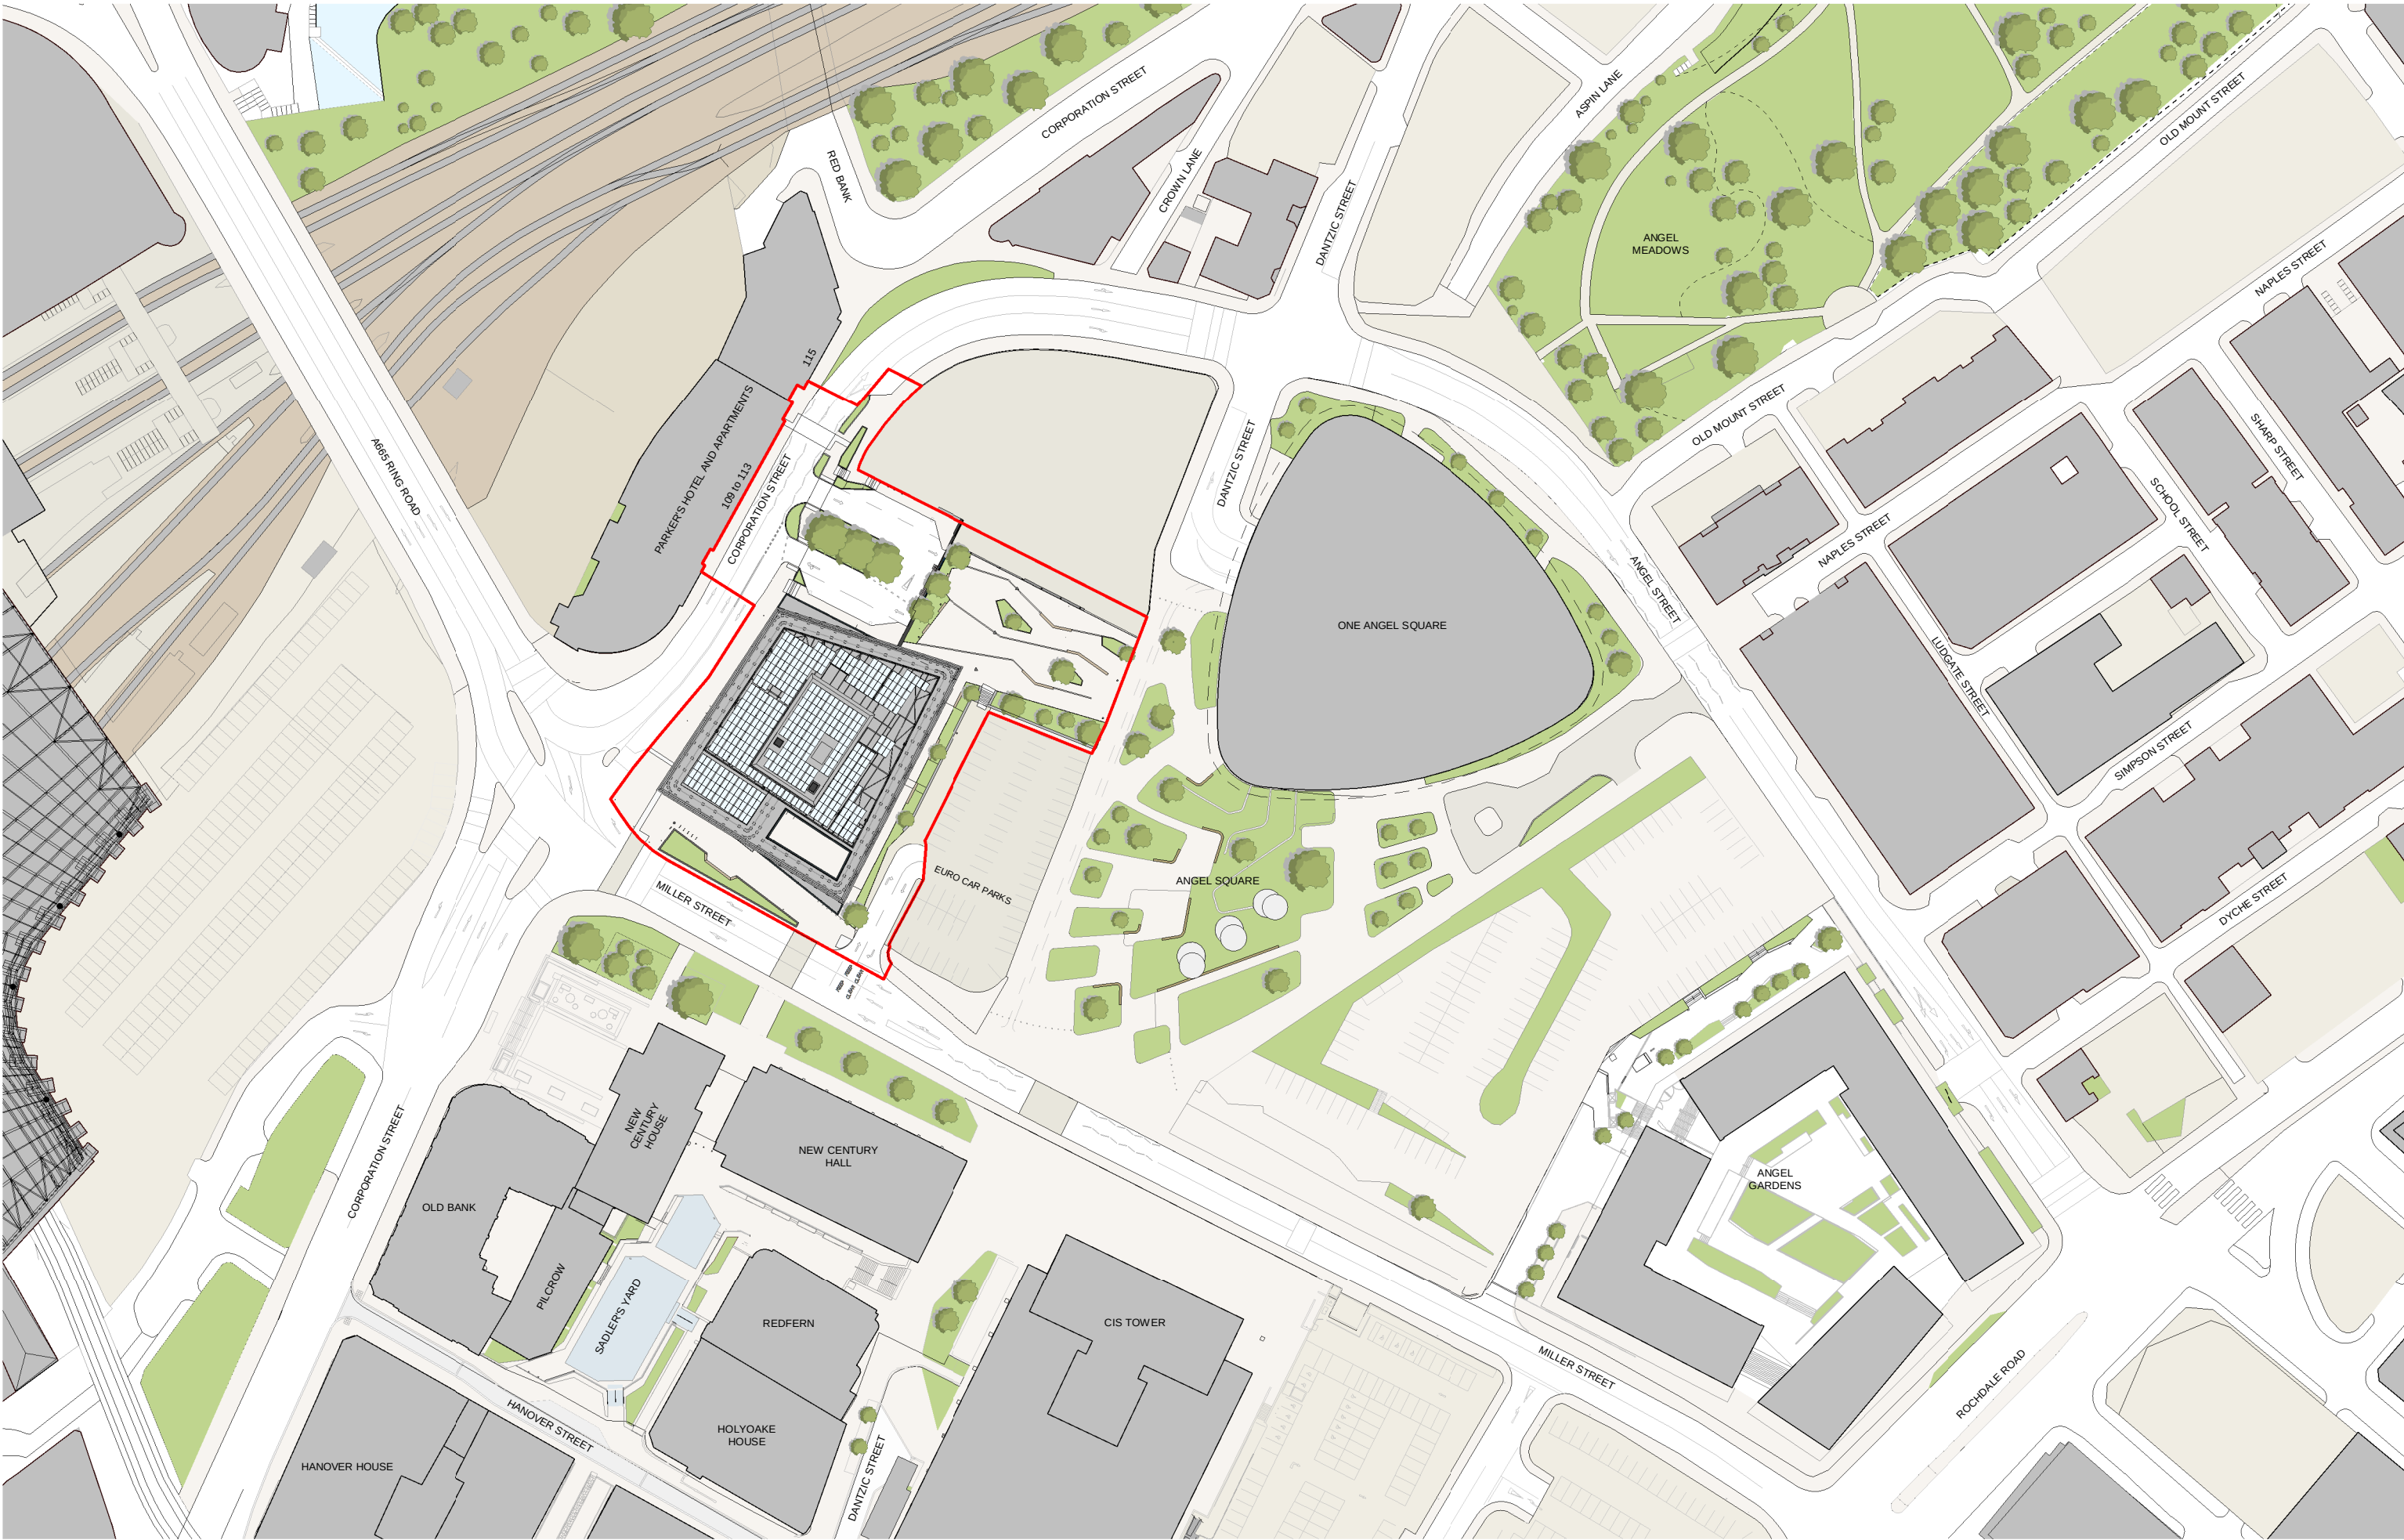

This drawing is copyright
Do not scale off dimensions.
All dimensions to be checked on
site by contractor.
Contractor to report any
dimensional discrepancies,
errors or omissions prior to
commencing on site.

Local Drawing No. 10257-SHP-Z1-XX-PL-A-B5D3-G100-001

Application Boundary

NORTH

Rev	Date	Description
00	24/04/2019	Planning Application Submission
01	23/09/2020	NMA Drawing Submission
02	28/03/2022	NMA Drawing Submission

Project Title
NOMA Primary Substation
Corporation Street, Manchester

Status
PLANNING

Drawing Title
Proposed Site Plan

Job No 10257	Scale 1 : 1250 @ A3
BSI Drawing Code 10257-SHP-Z1-XX-PL-A-B5D3-G100-001	Revision 02

simpsonhaugh

Manchester
+44 (0)161 835 2345

London
+44 (0)20 7549 4000

© SimpsonHaugh and Partners 2022