




REV	DATE	BY	CHK	DESCRIPTION
A	12/21	JA	CHCK	1st floor - name correction from Kitchen to Office, boundary wall note and line removed. Render note amended to brickwork to match existing. Extract hood vent added.

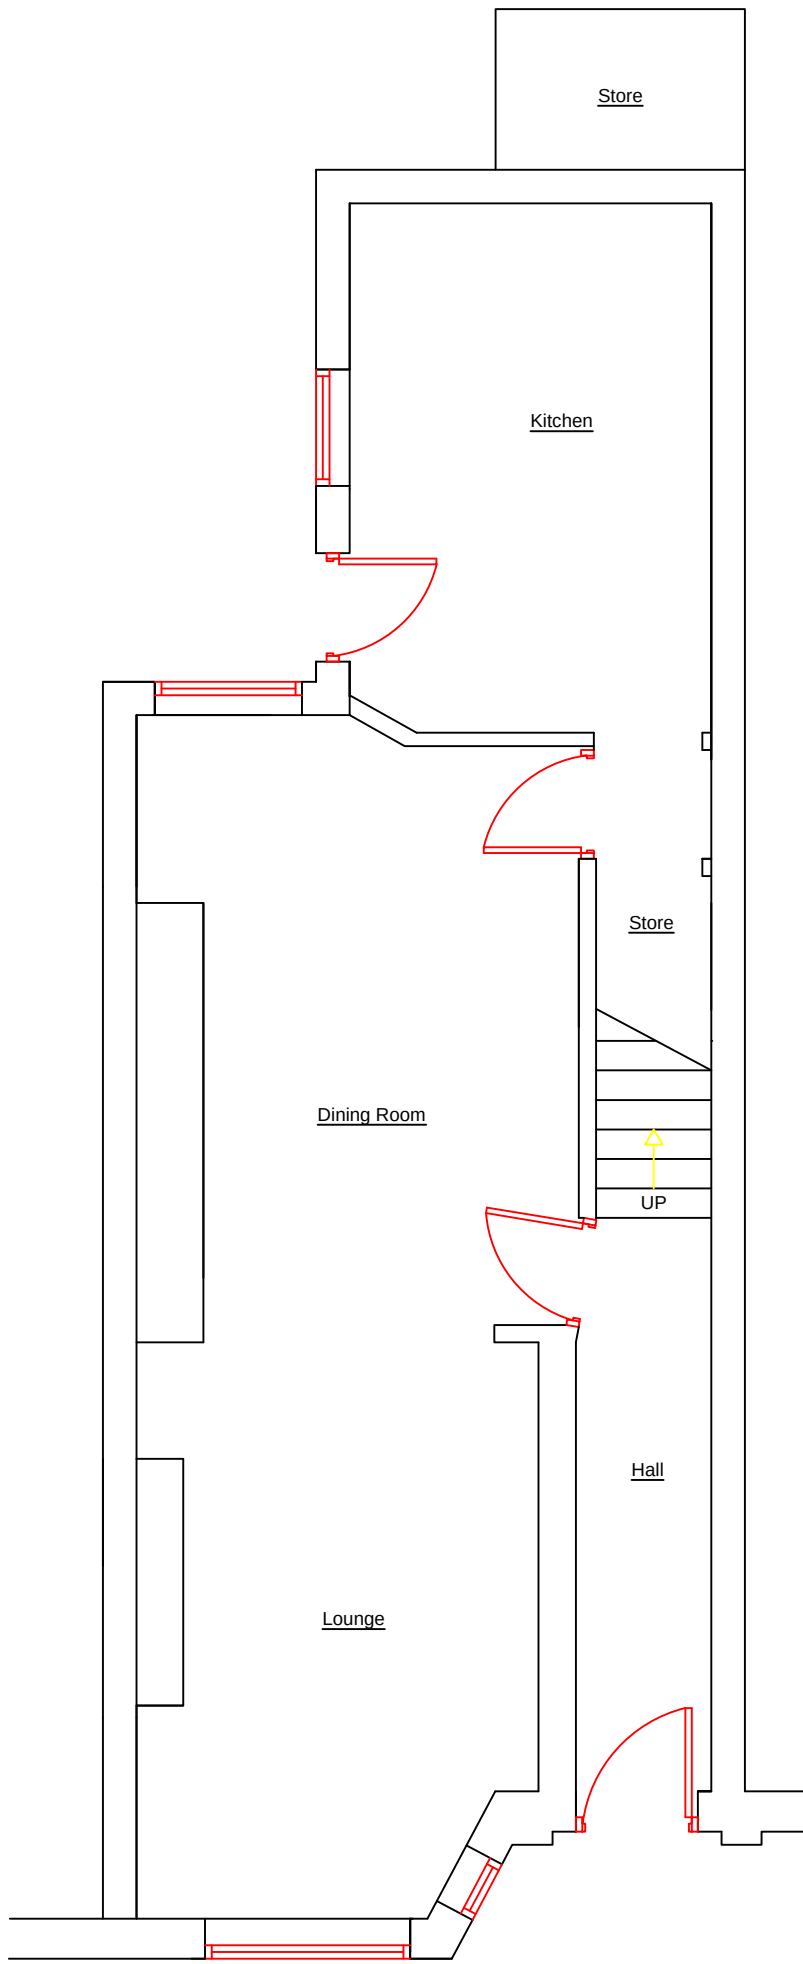

Existing Ground Floor Plan

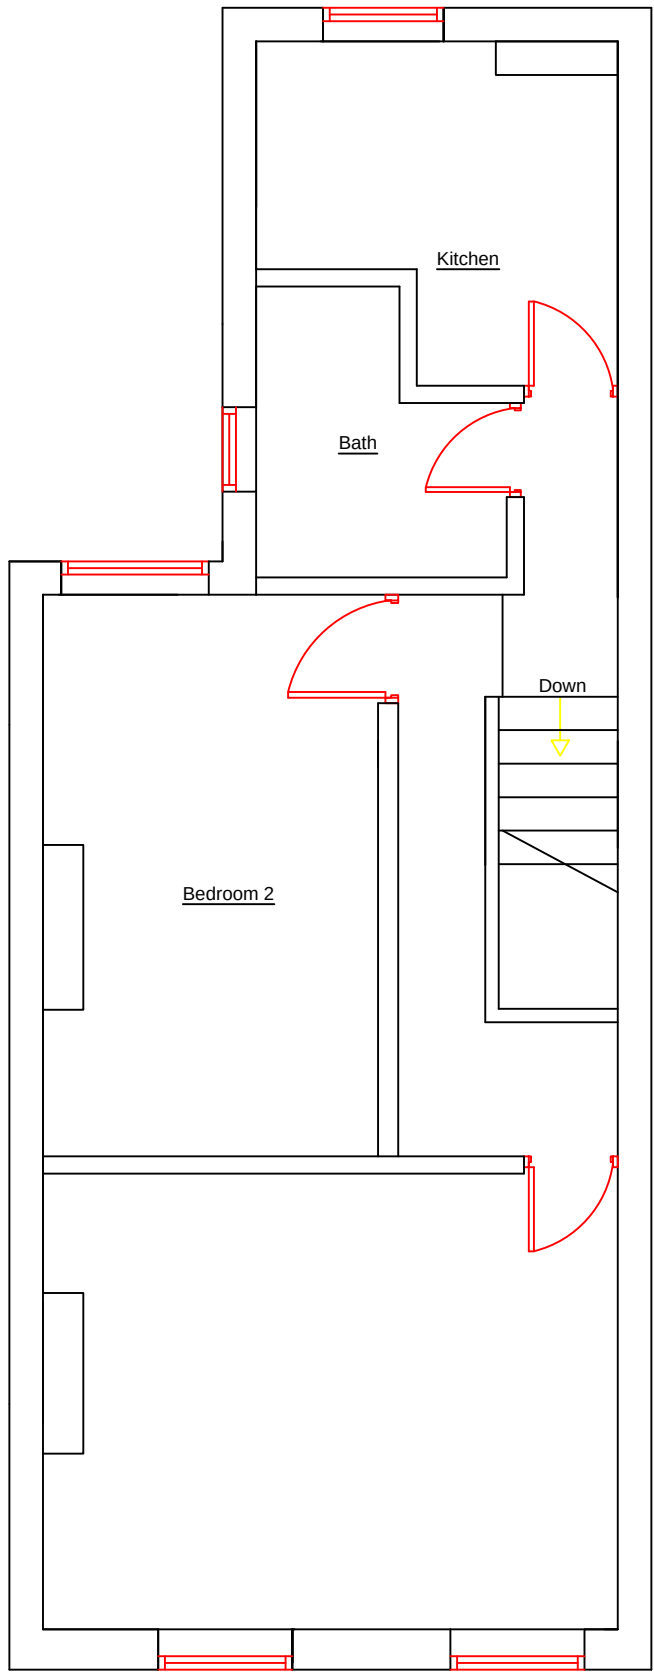


Existing First Floor Plan

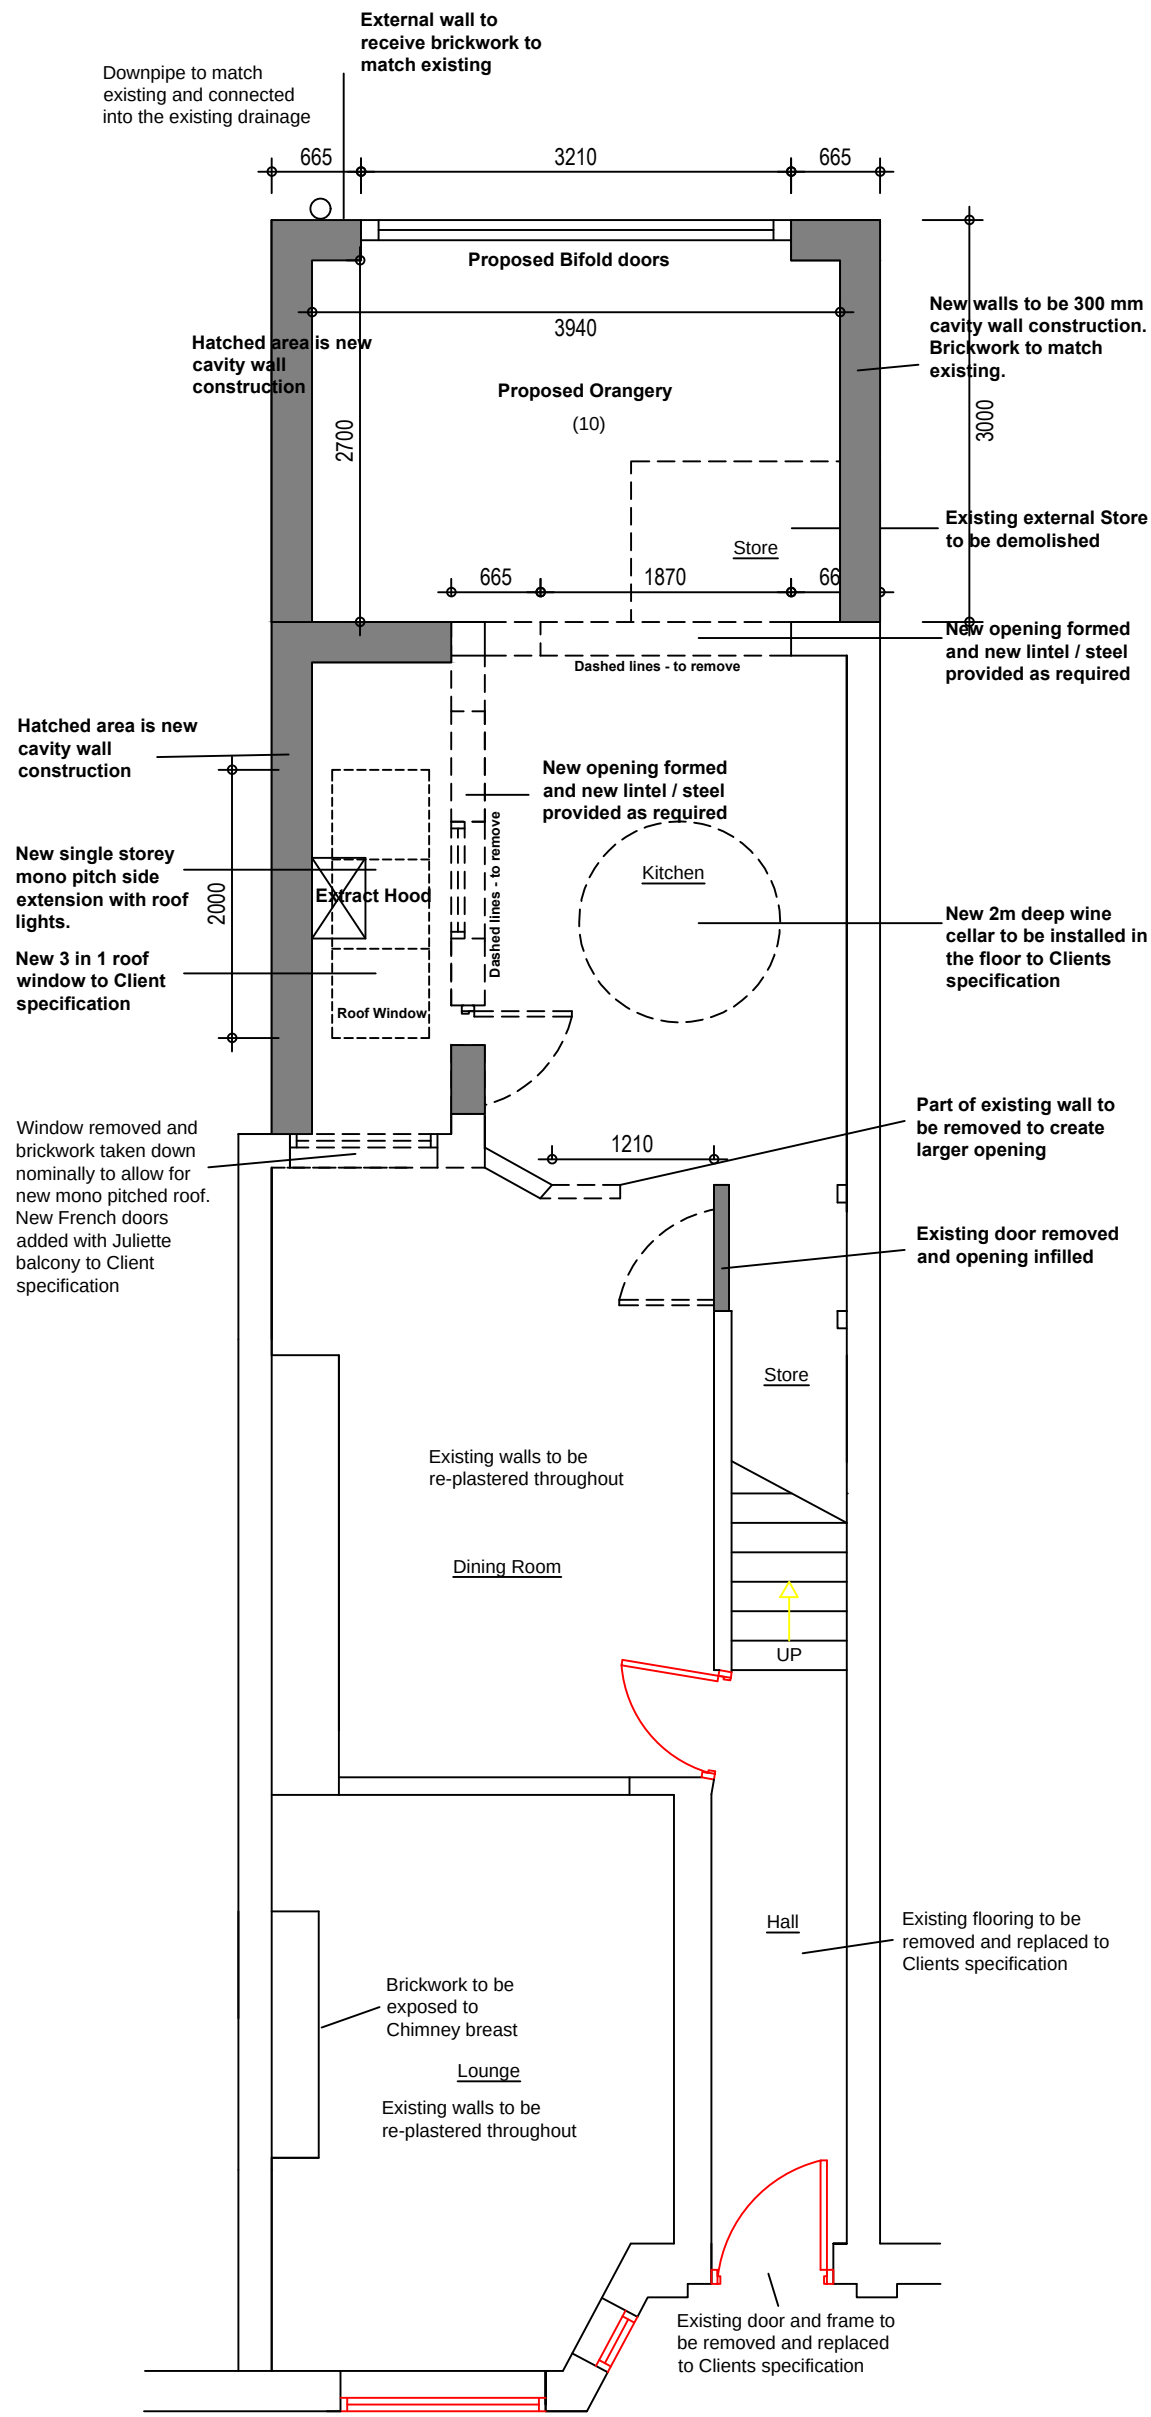

GENERAL NOTE:
Existing house to be re-wired throughout.

Proposed Ground Floor Plan

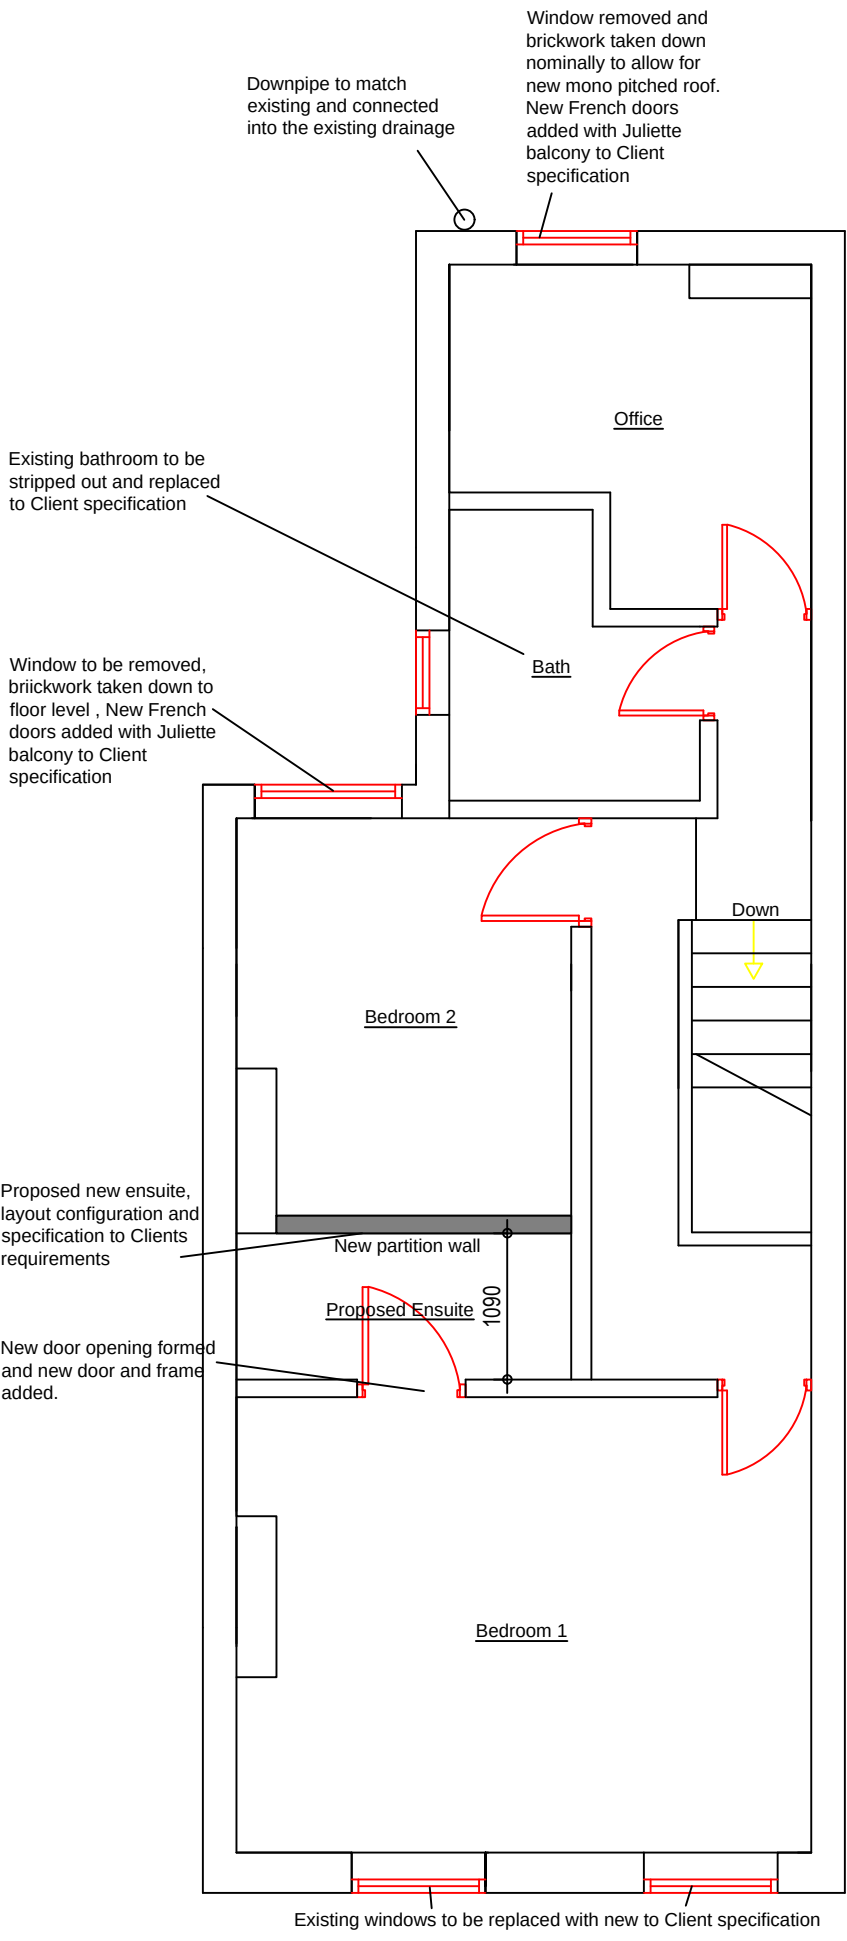

Proposed First Floor Plan



CLIENT:
Imran Hussain
JOB TITLE:
3 Langdale Avenue, Manchester, M19 3NT
DRAWING TITLE:
Existing and Proposed Draft Ground & First Floor Plan

JOB NO: 100048	DRAWING NO: 100048.04	REVISION: A	SCALE(S): 1:50 @ A1
DRAWN: JJA	CHECKED: X	APPR: XX	DATE: June 21
DRAWING STATUS: P DO NOT SCALE FROM THIS DRAWING: CHECK ALL DIMENSIONS ON SITE			