




PARK STREET 495 - Containers

ARCHITECTURAL EMPORIUM Ltd
EMAIL: mail@architectural-emporium.co.uk
WEB: www.architectural-emporium.co.uk
ADDRESS: 13 Hope St, Liverpool, L1 9BQ
PHONE: +44 (0)151 363 0000

 

- North Point

Key:

Proposed items




Removed items



New planting bed to the south-east corner for a fast-growing ivy to cover both sides as shown in the elevations. It would be supported on a wire framework fixed to the containers.

New recessed gate to form entry point. New fence and gate to match existing Palisade fencing (1.8m height approx.). Electronic pad either via a code or intercom system to provide secured access to the site.

Lamp post to support LED exterior car park flood lighting and CCTVs

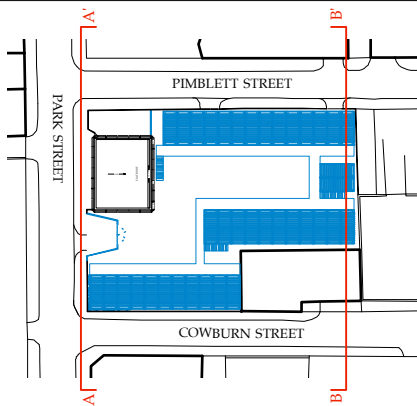

RevA: 08.04.22
Fence & gate height specified

FOR: PLANNING

CHECKED BY: TW | DRAWN BY: AK

SCALE: 1:200


PAPER SIZE: A3

JOB: PARK STREET 495 - Containers


C-2.201_RevA

FIRST ISSUE: 15.02.22

PROPOSED ELEVATIONS - 01

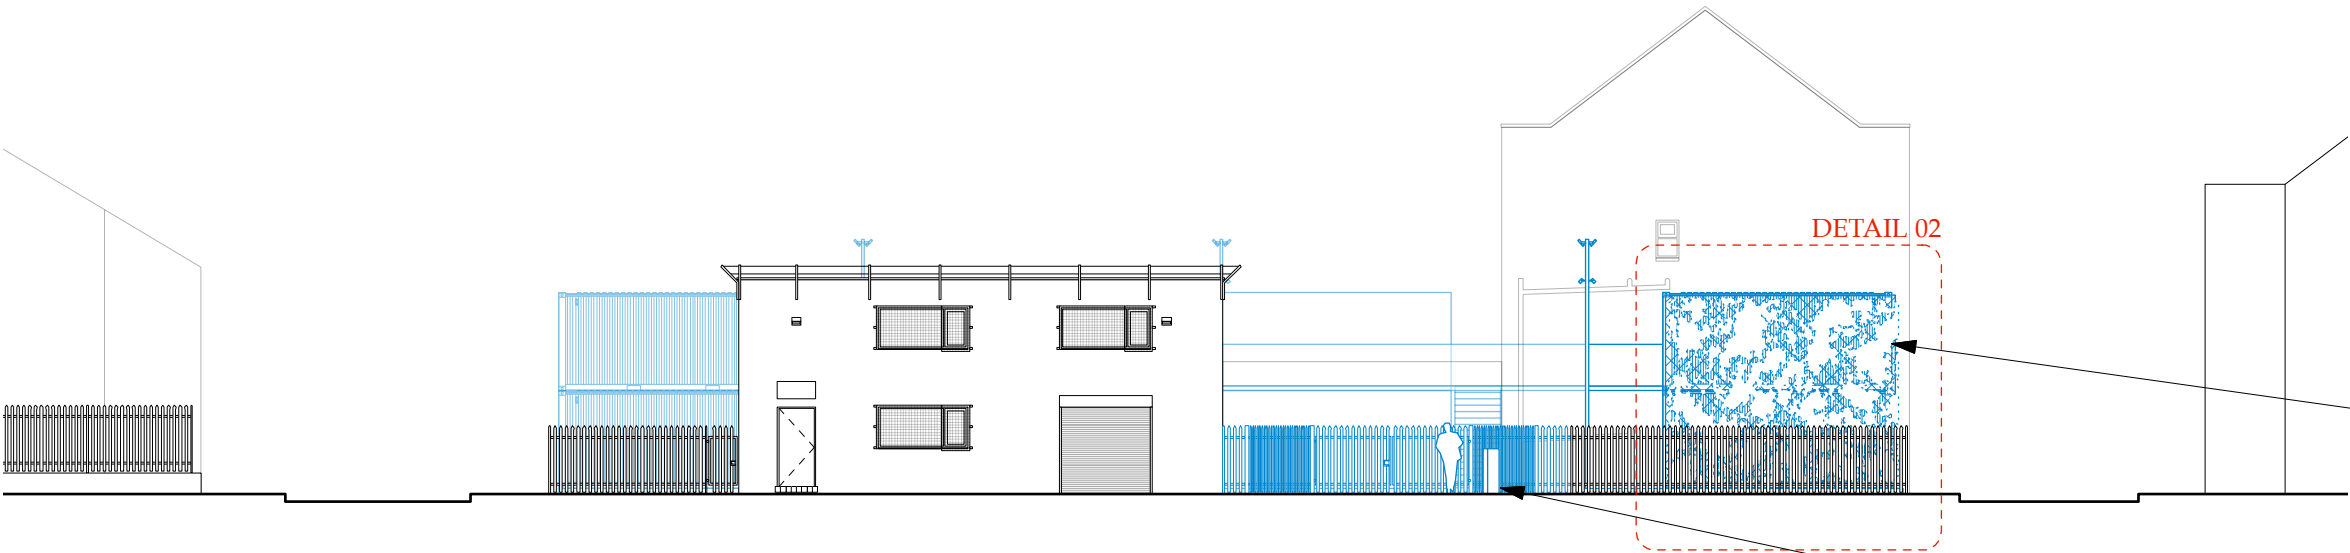

FRONT ELEVATION A-A'

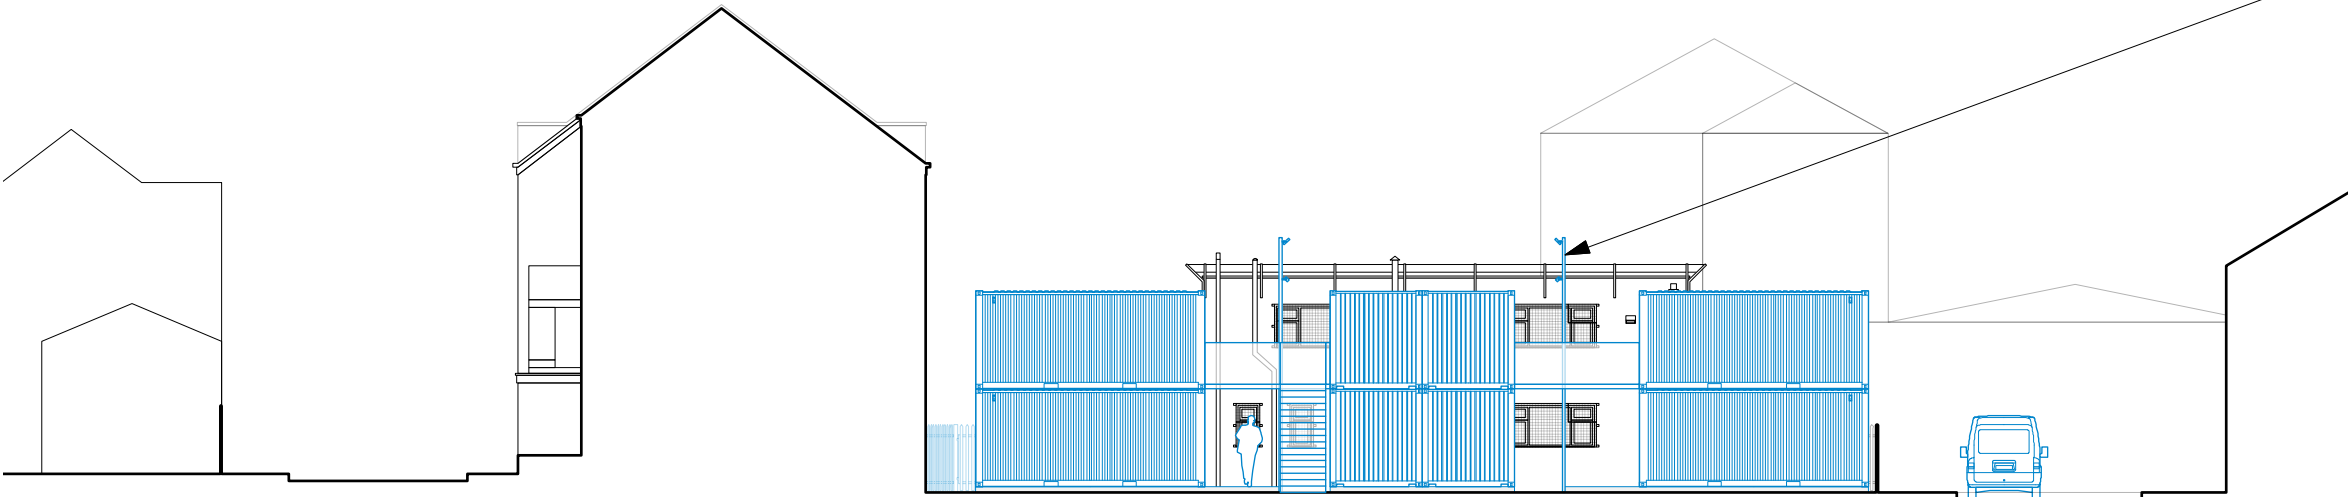

FRONT ELEVATION B-B'