



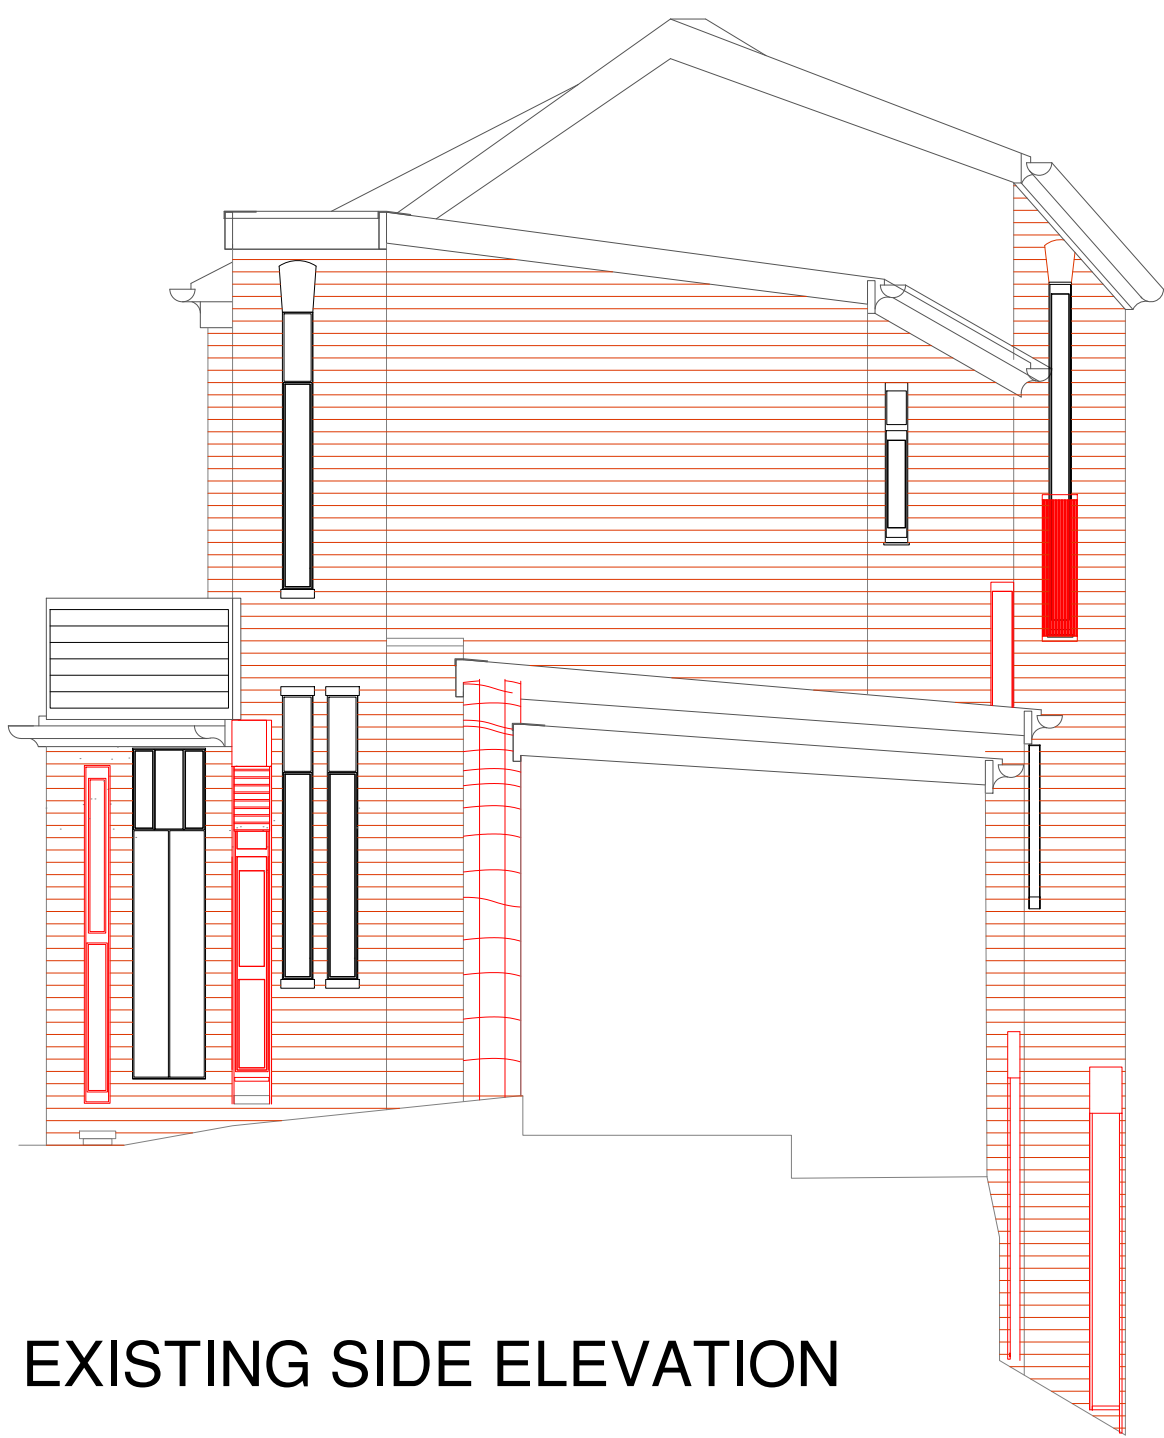

EXISTING SIDE ELEVATION



EXISTING FRONT ELEVATION

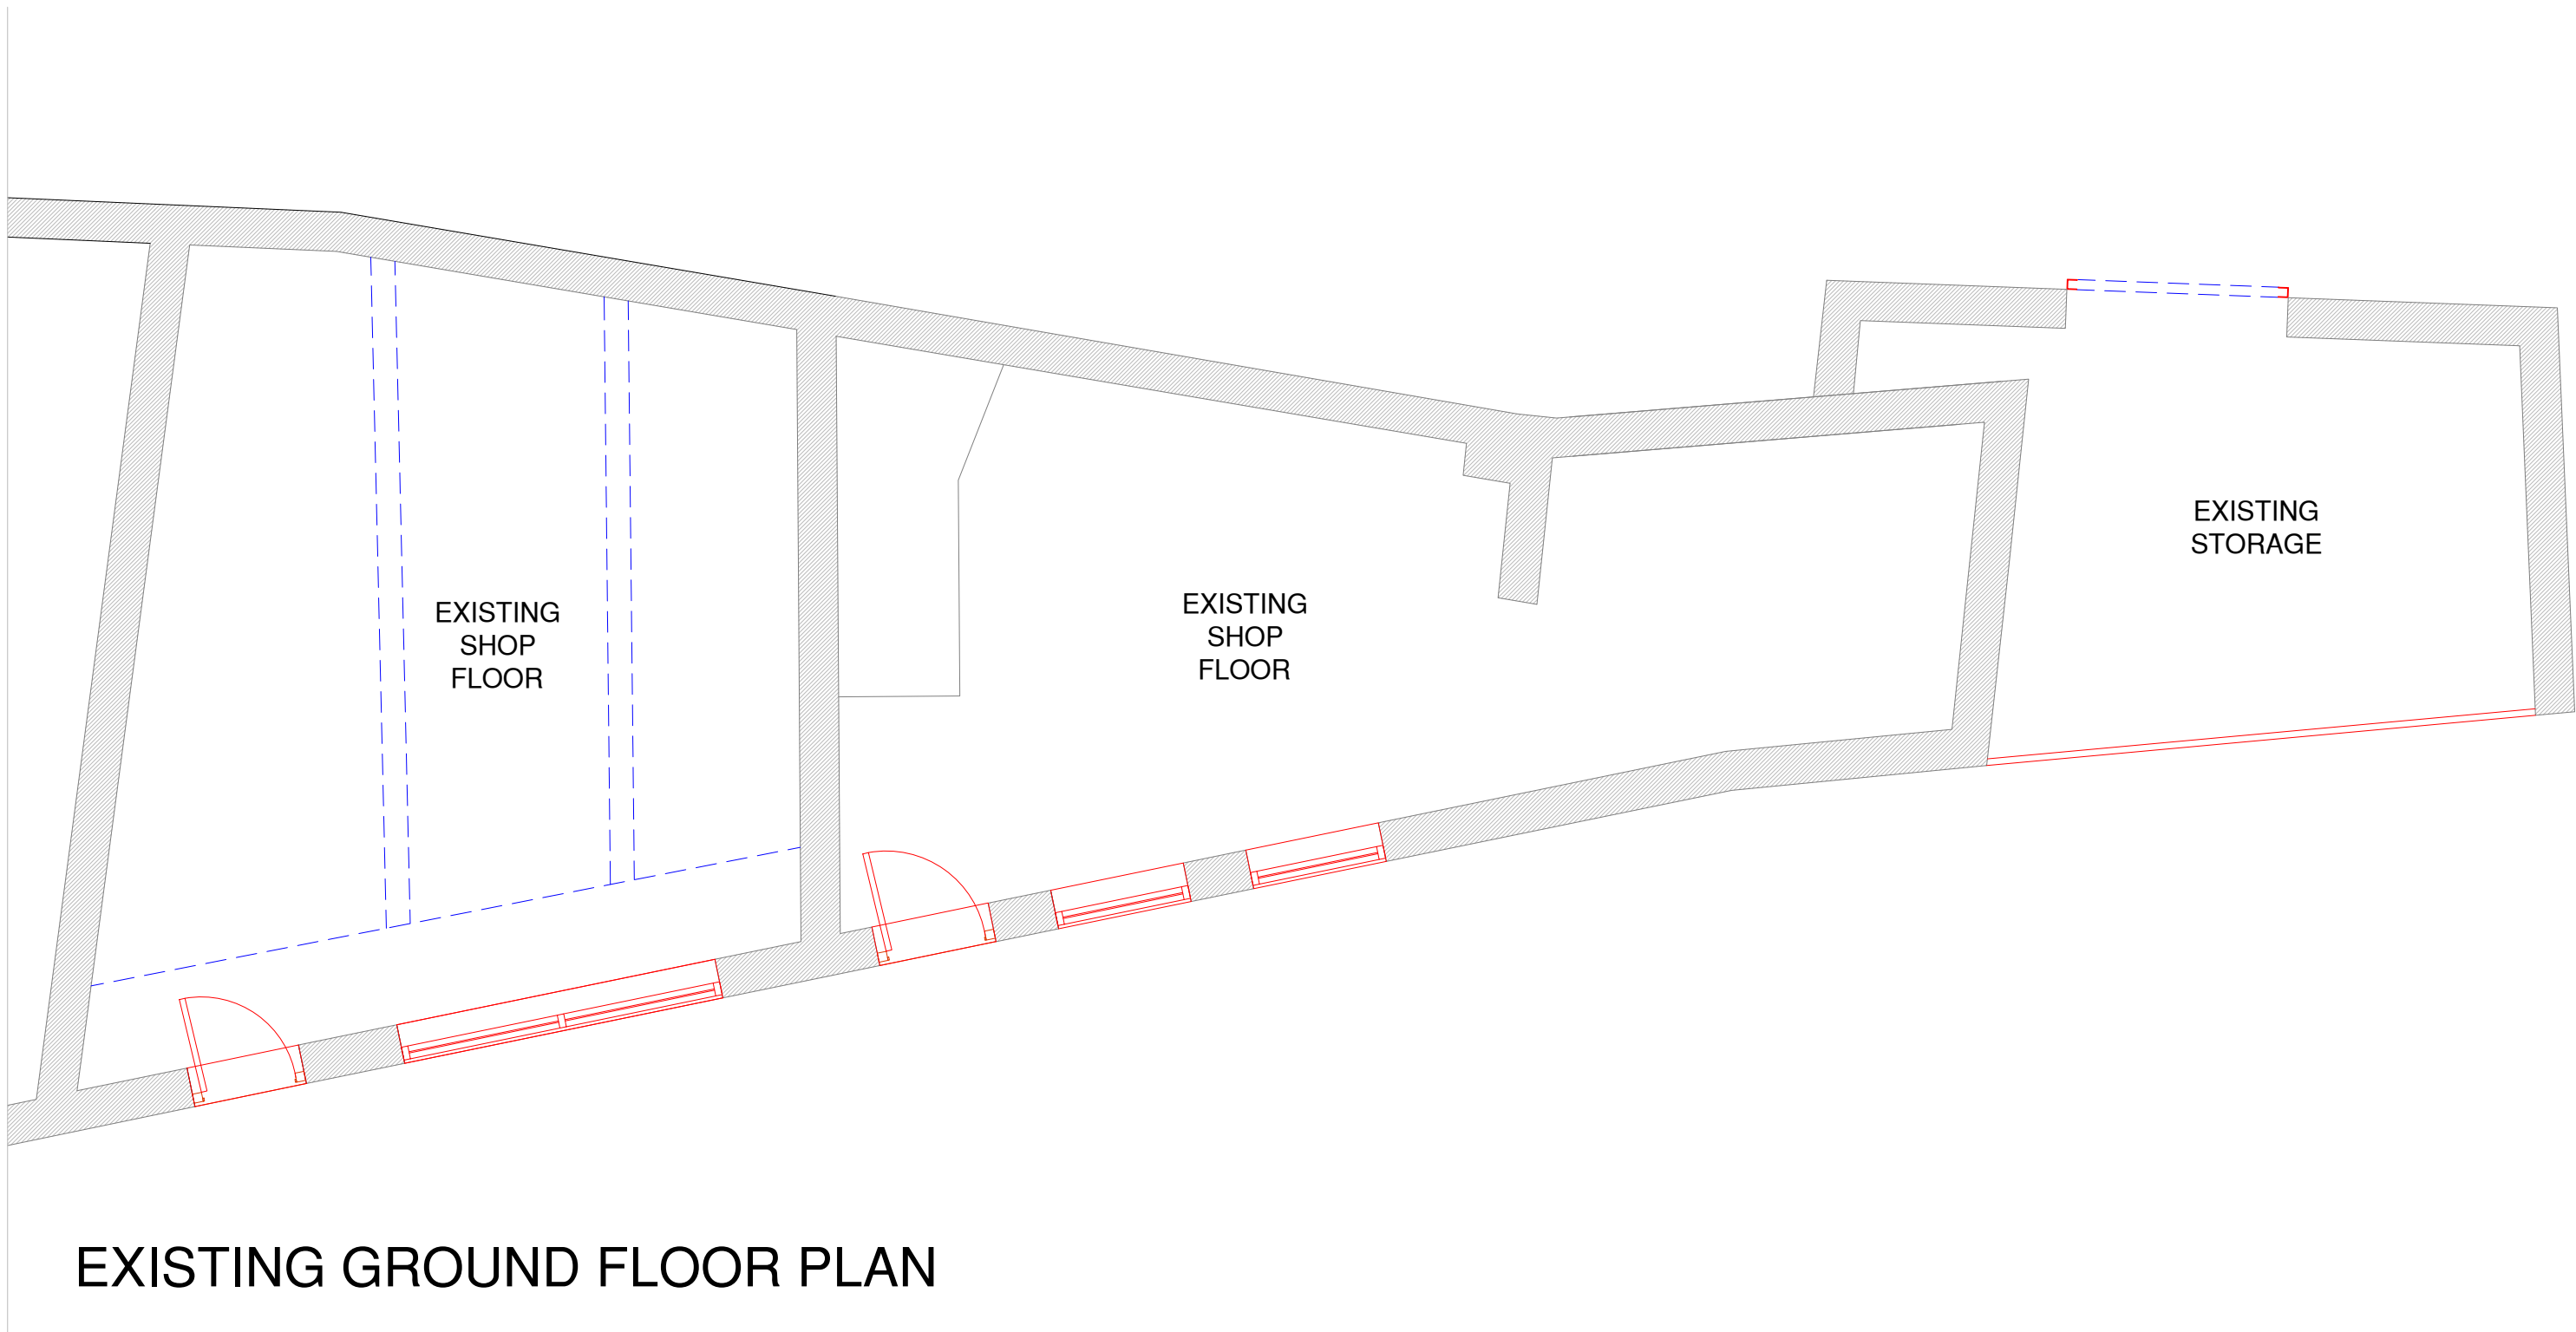

EXISTING GROUND FLOOR PLAN

Notes:

NOTES

REV:	DESCRIPTION:	BY:	DATE:

Arch Designs

Don't just dream it,
let us design it!
www.archdesigns.co.uk

CLIENT:

Mr LEE PLATT
1145 ROCHDALE ROAD,
BLACKLEY, MANCHESTER
M92 7W

ARCHITECT:

MR REUBEN RAMELIZE
ARCH DESIGNS, WILSONS PARK C/O MAS
MONSALL ROAD
MANCHESTER M40 8WN

DRAWN:

REUBEN

CHECKED:

checked

DATE:

NOV 2021

REVISION:

.....

PROJECT NAME:

EXISTING SHOP CONVERSION AND
PROPOSED FLAT TO BASEMENT

DRAWING TITLE:

EXISTING PLAN AND ELEVATIONS

SCALE:

1:50

SHEET SIZE:

A1

SHEET NO.:

01

PROJECT NO:

2021/00

STATUS:

PLANNING ONLY

DRAWING NO:

A1/01