




West Elevation
1 : 200

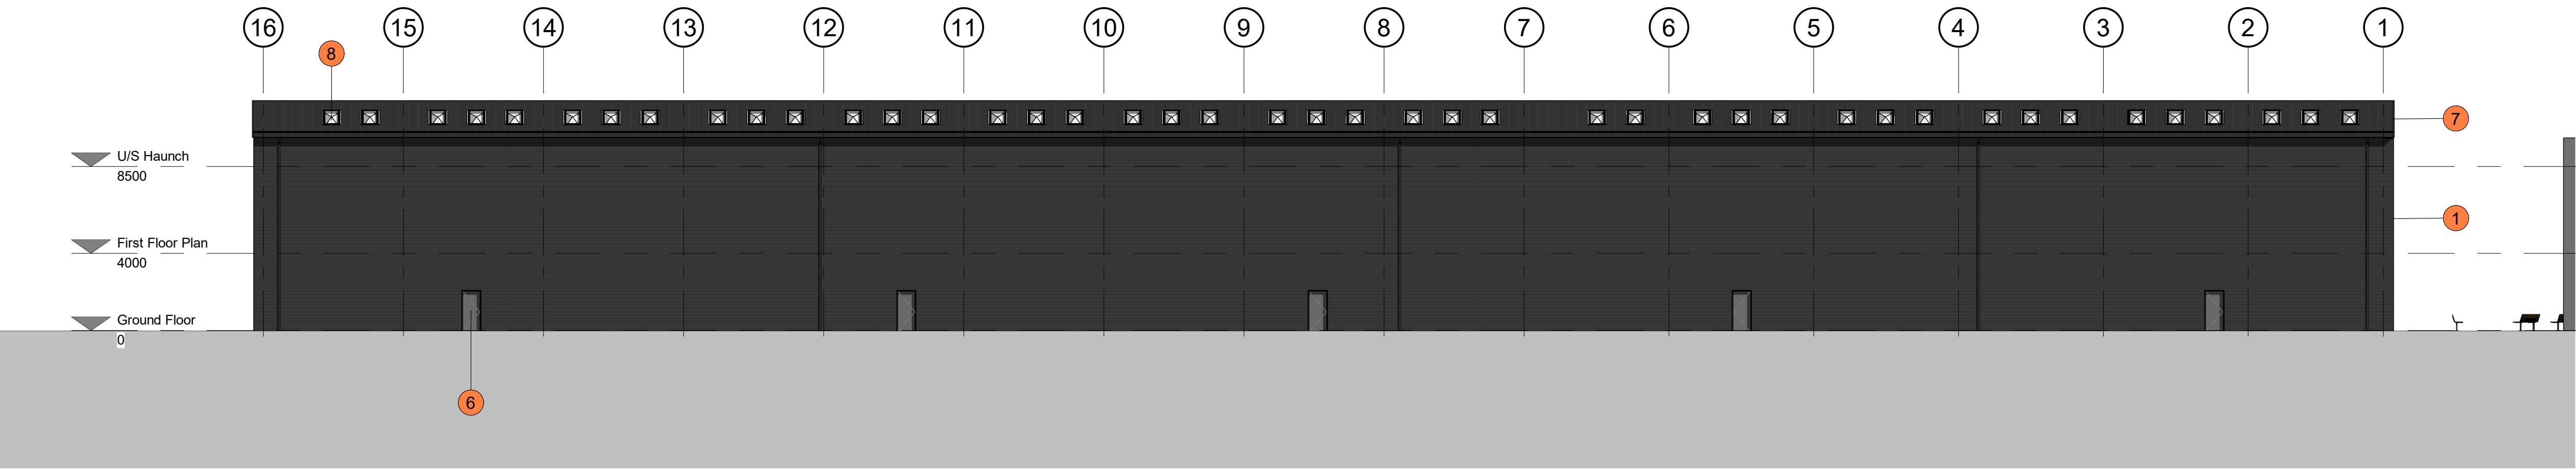

East Elevation
1 : 200

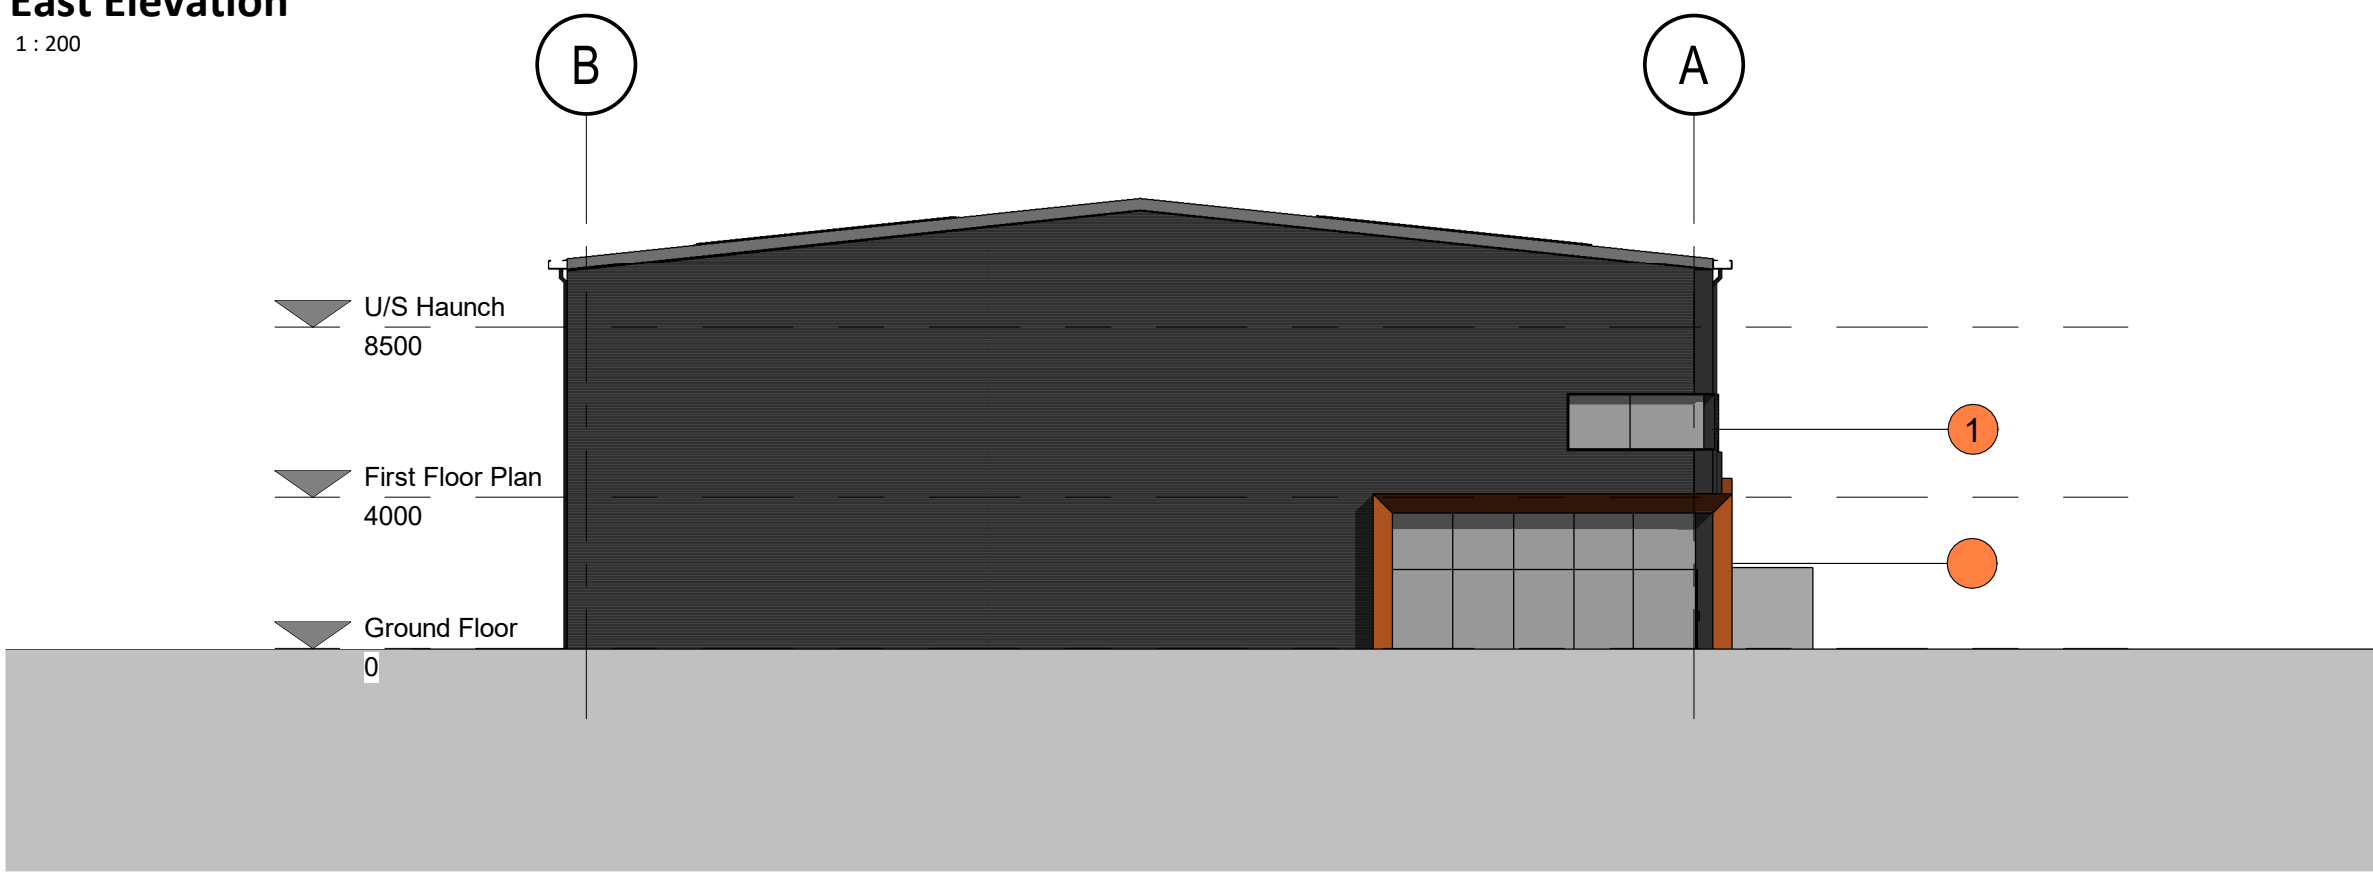

North Elevation
1 : 200

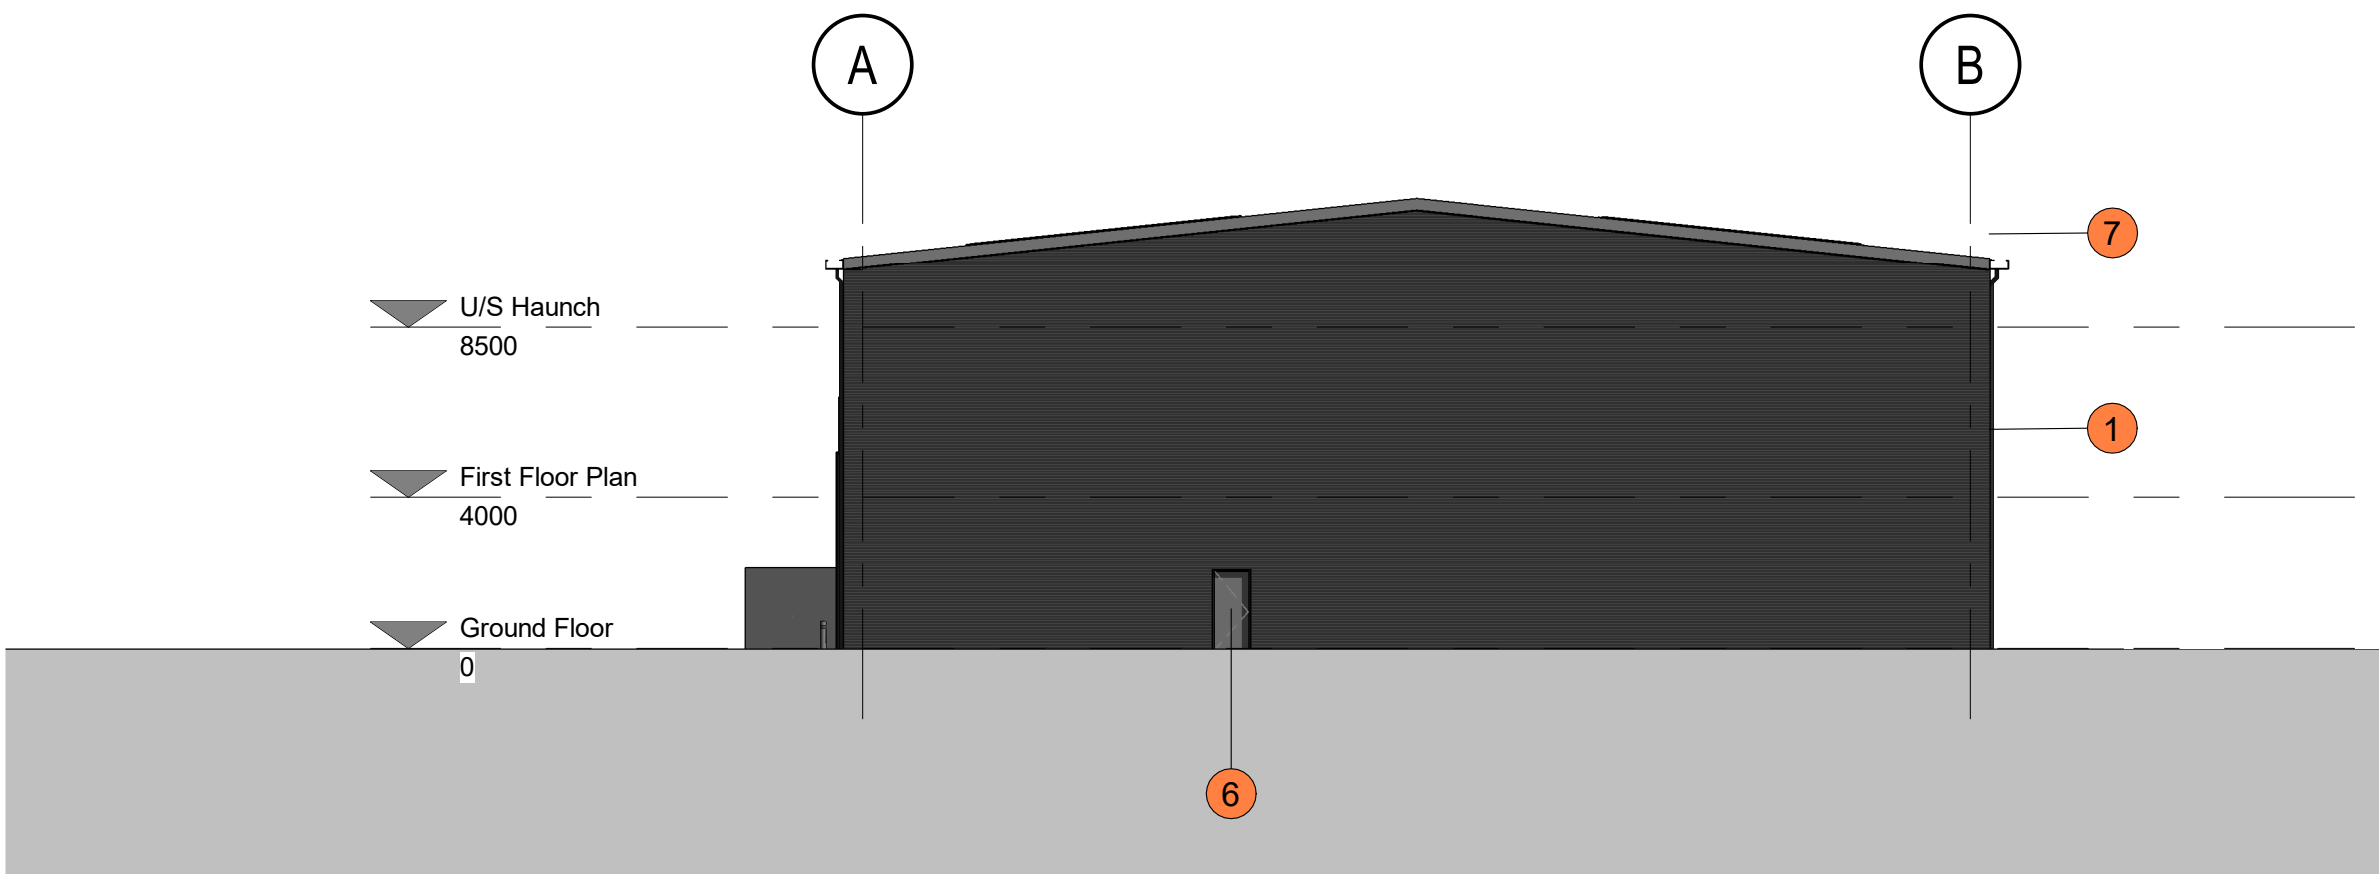

South Elevation
1 : 200

Elevation Material Legend

Walls

- 1 Horizontally Laid Sinusoidal Profile Cladding System
Colour - RAL 9005 Jet Black
- 2 Vertically Laid Standing Seam Built-up Cladding System
Colour - RAL 9005
- 3 Feature Flashing to Entrance Reveals
Material - Pressed Metal Finish
Colour - PPC Seren Copper

Windows & Doors

- 4 Aluminium Double Glazed Windows & Curtain Walling
- With Integral Insulated Blanking Panels
- With Matching Doorsets
Frame Colour - PPC RAL 9005 Jet Black
- 5 Insulated Sectional Roller Shutter Doors
Opening - 4000(W) x 4000(H)mm
Colour - RAL 9005 Jet Black
- 6 Insulated Steel Personnel Doors
Opening - 1010(W) x 2110(H)mm
Colour - RAL 9006 Silver

Roof

- 7 Profiled Built-up Roof Cladding System
Finish | Colour - HPS200 Ultra | RAL 9005 Jet Black
- 8 Rooflight System integrated compatible with roof cladding system
Covering - Approximately 15% Roof Coverage

Misc

- 10 Feature Projecting Portico Over Loading Doors
Material - Pressed Metal Finish
Colour - PPC RAL 9005 Jet Black
- 11 Glazed Canopy Over Main Entrance
Frame Colour - PPC RAL 9005 Jet Black
- 12 PPC Aluminium Unit Identification Numbering
To Specialist Sub-Contractor Design
Size - Height 1350mm | Depth 150mm
Colour - Seren Copper

General Notes

Do not scale from this drawing. Only work to written dimensions.

All site dimensions shall be verified by the Contractor on site prior to commencing any works.

This drawing is the property of Fletcher-Rae (UK) Limited (f/s Fletcher-Rae) and copyright is reserved by them. The drawing is not to be copied or disclosed by or to any unauthorised persons without the prior written consent of Fletcher-Rae (UK) Limited.

PLANNING

Rev.	Description	Date	ISS	APP
------	-------------	------	-----	-----

Scale
Status
Drawn By
Checked By
Date

As indicated @ A1
Planning
NP
Checker
January 2022

Client:
Kier Property

Project:
Elizabeth Street, Cheetham Hill
Manchester

Sheet Name:
Units 2-3
Proposed Elevations

Project No. Orig. Zone Level Type Role CIs Dwg No. Rev
21039-FRA-02-XX-DR-A-20-2004-P1
fletcher|rae
Architects | Master Planners | Designers
Hill Quays, 5 Jordan Street, Manchester, M15 4PY

t +44 (0) 161 242 1140
f +44 (0) 161 242 1141
w www.fletcher-rae.com
e info@fletcher-rae.com

