




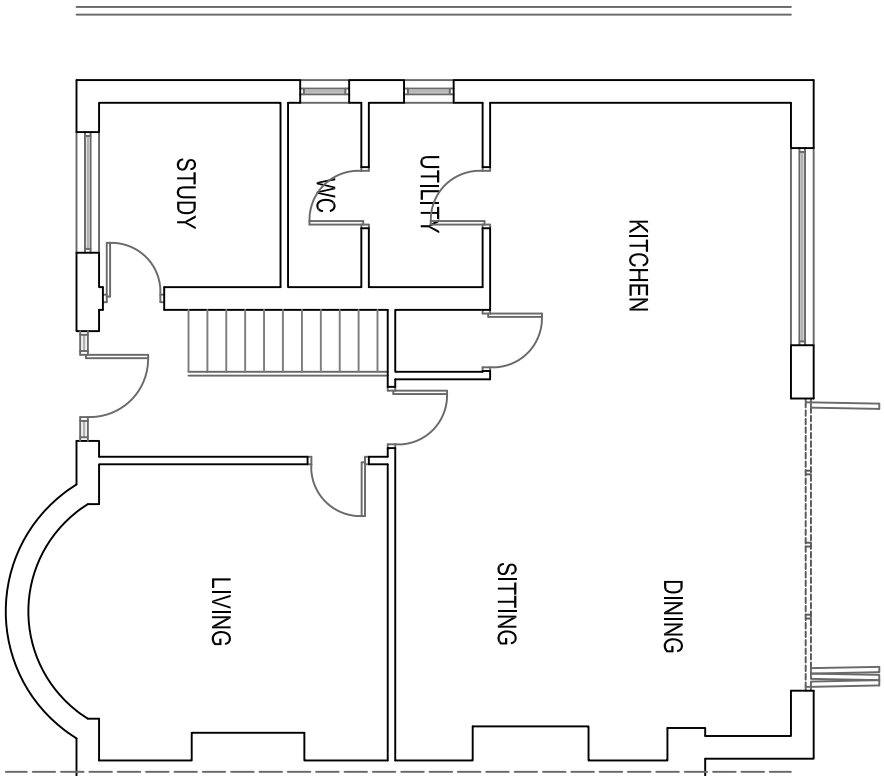


EXISTING GF PLAN 1:100

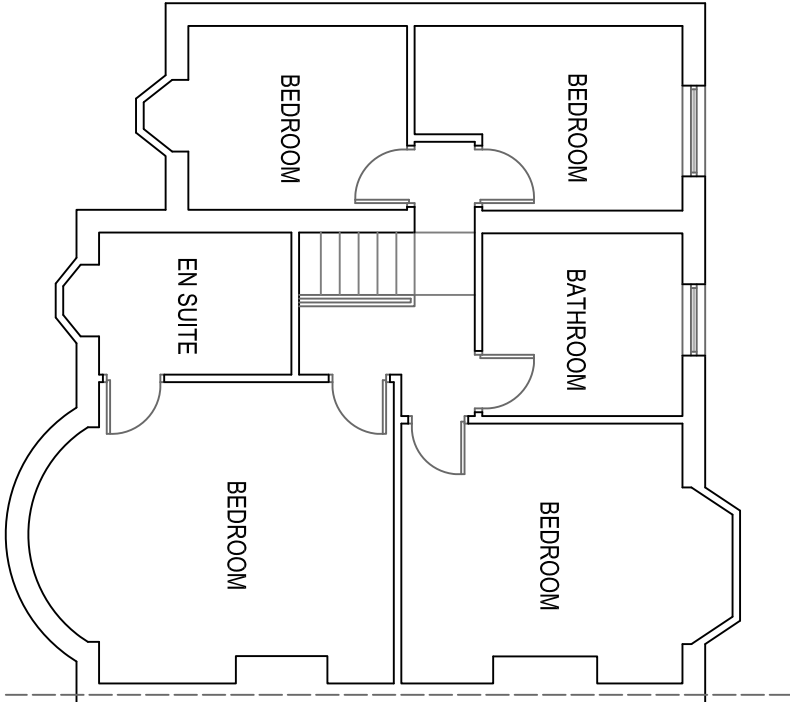


EXISTING FF PLAN 1:100

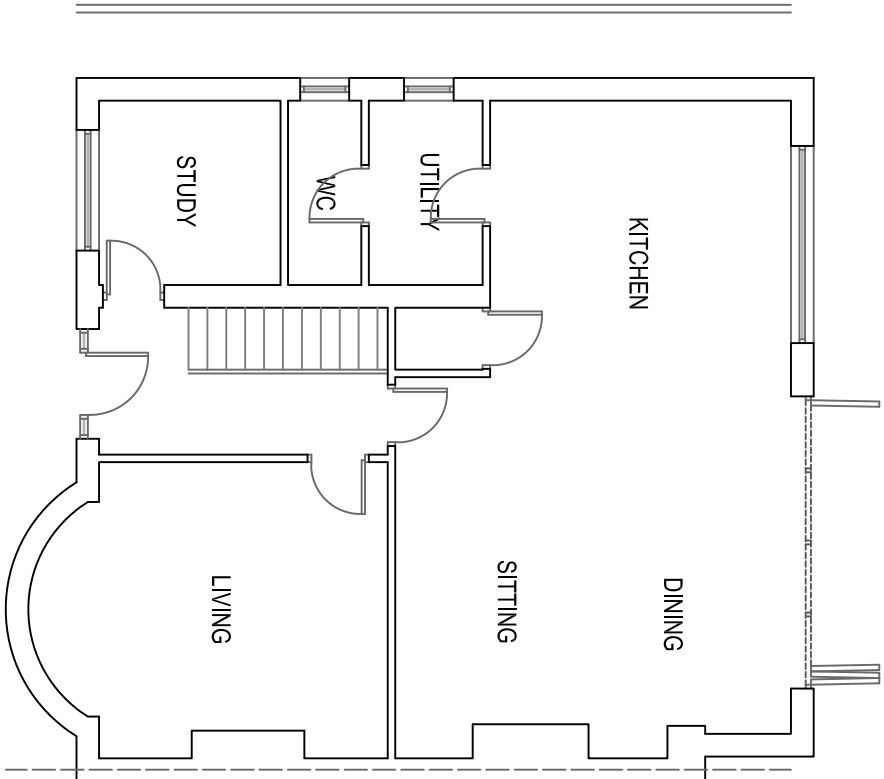


PROPOSED GF PLAN 1:100

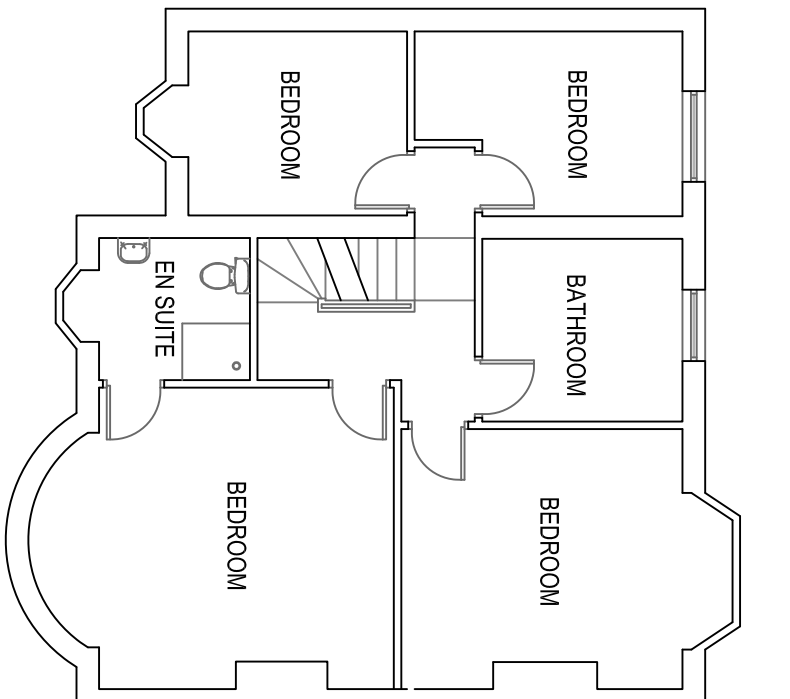


PROPOSED FF PLAN 1:100

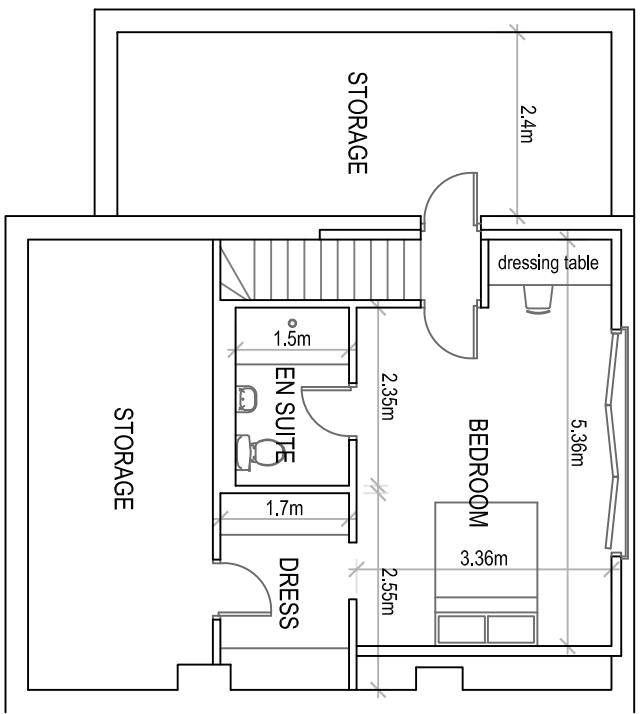


PROPOSED SF PLAN 1:100

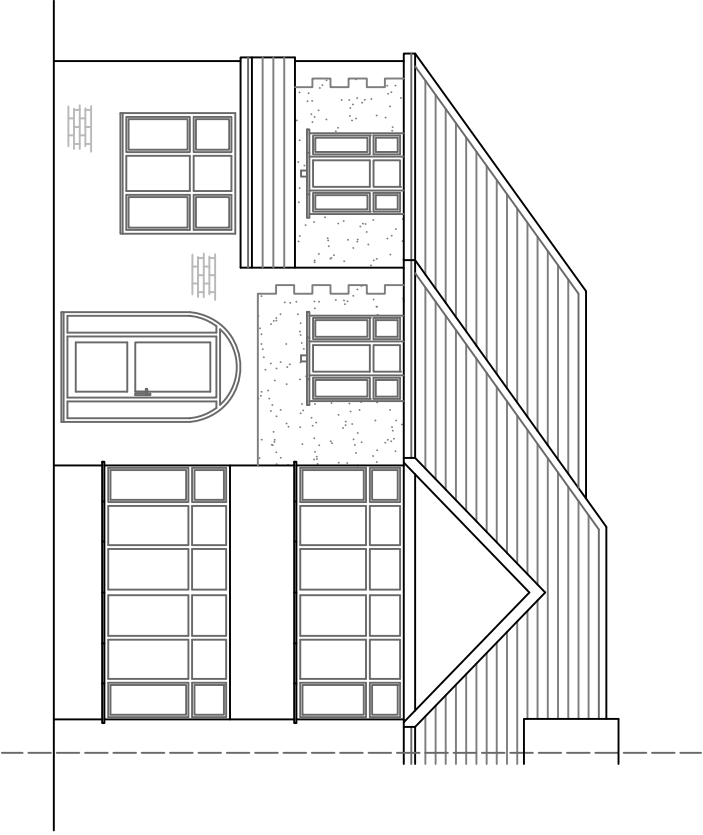


EXISTING FRONT ELEVATION 1:100

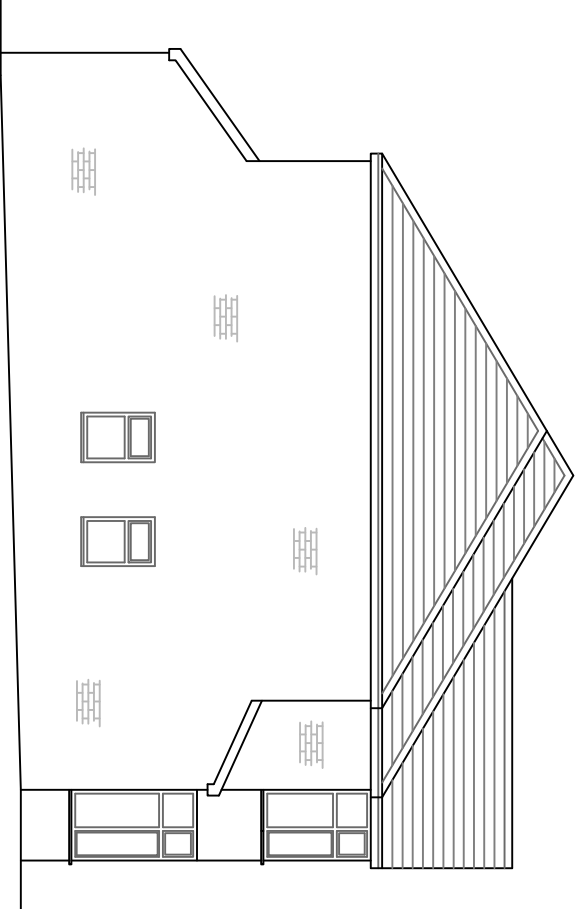


EXISTING SIDE ELEVATION 1:100

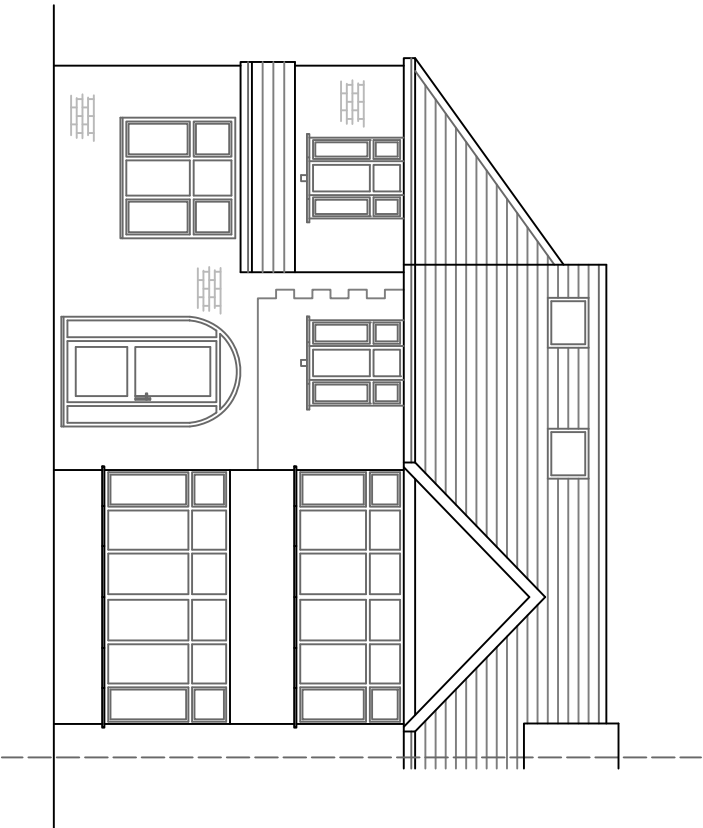


PROPOSED FRONT ELEVATION 1:100

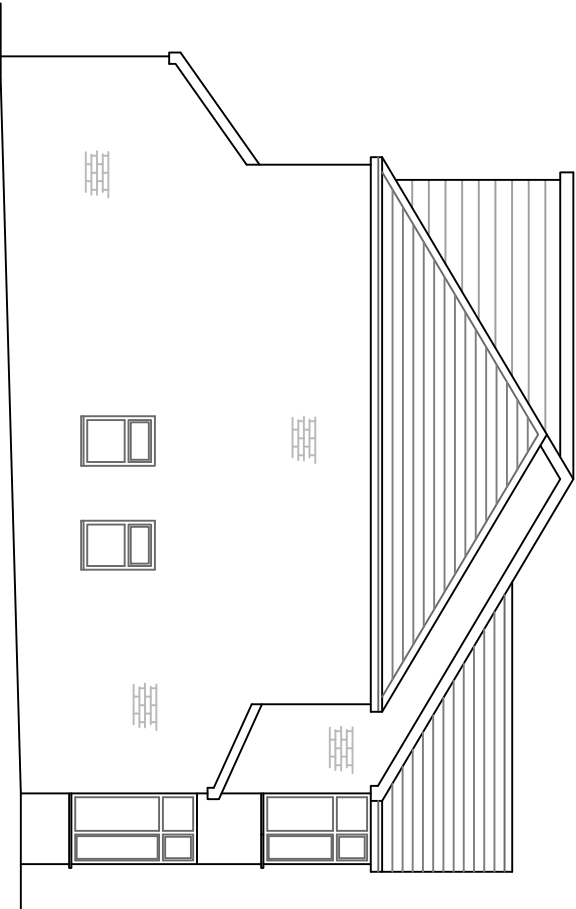


PROPOSED SIDE ELEVATION 1:100

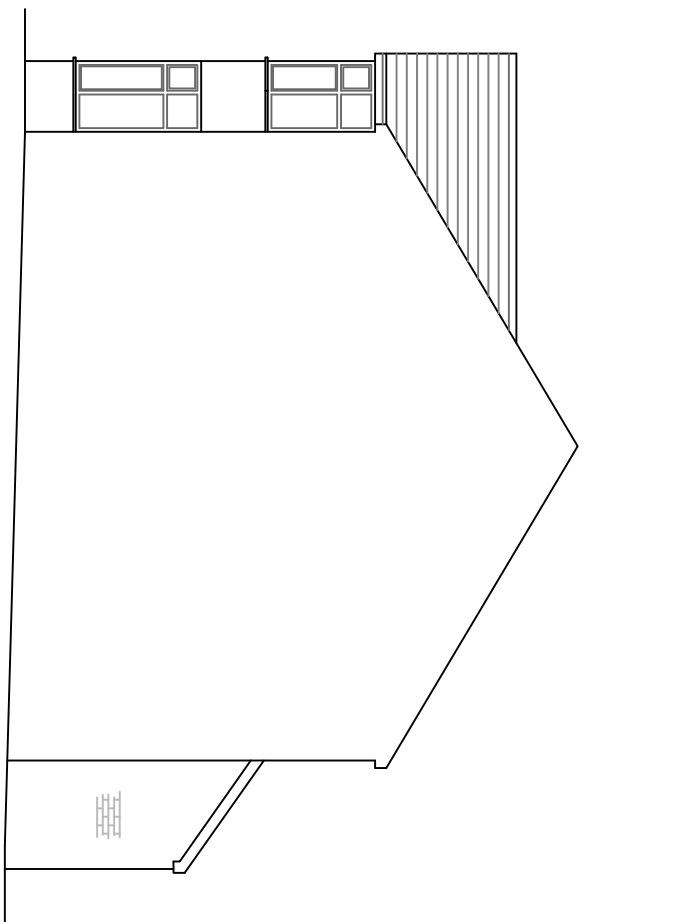


EXISTING SIDE ELEVATION 1:100

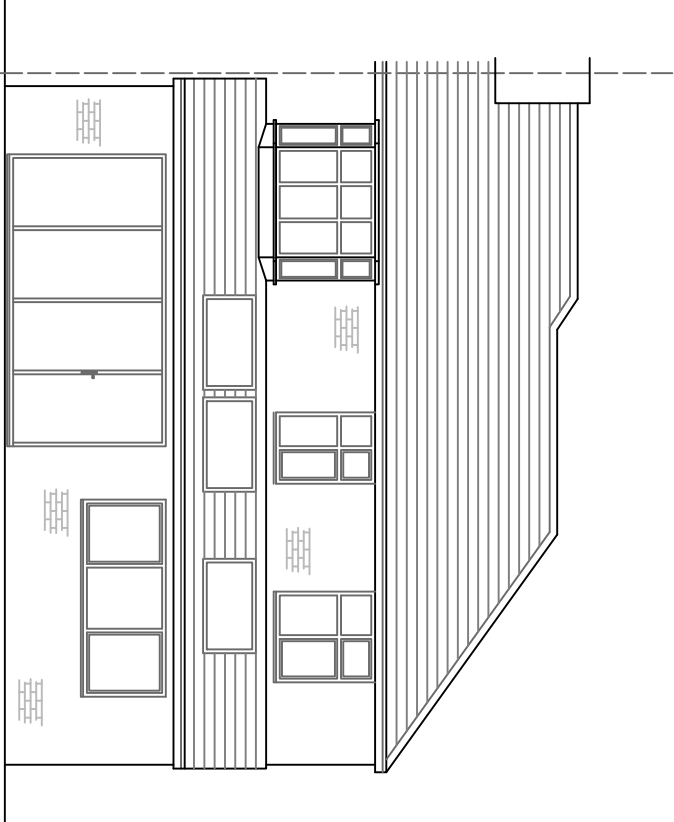


EXISTING REAR ELEVATION 1:100

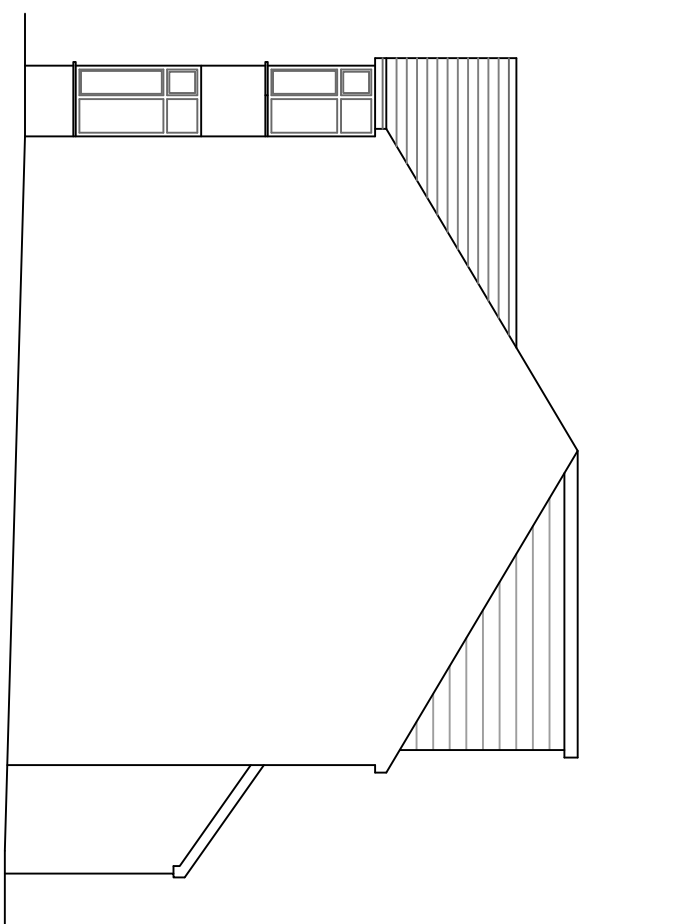


PROPOSED SIDE ELEVATION 1:100

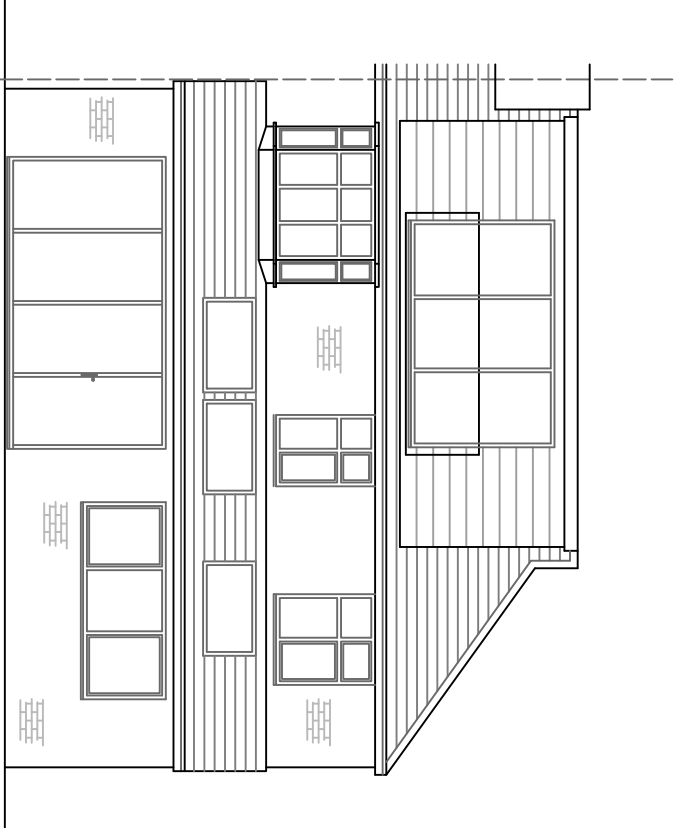


PROPOSED REAR ELEVATION 1:100

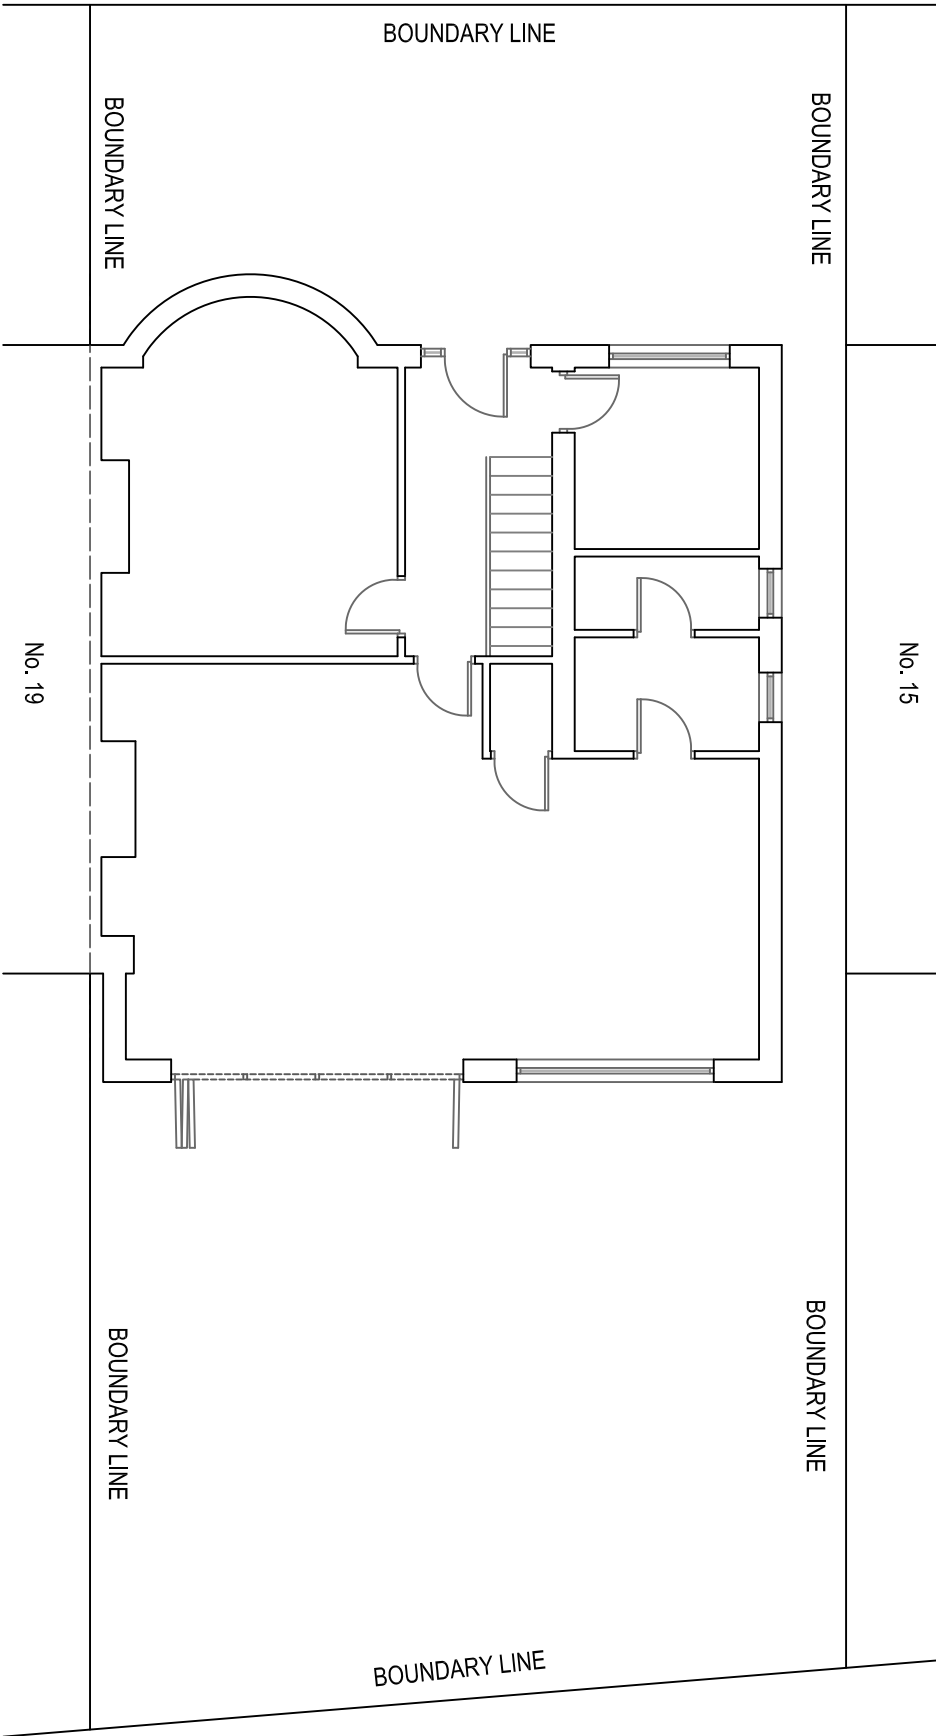

SITE PLAN 1:100

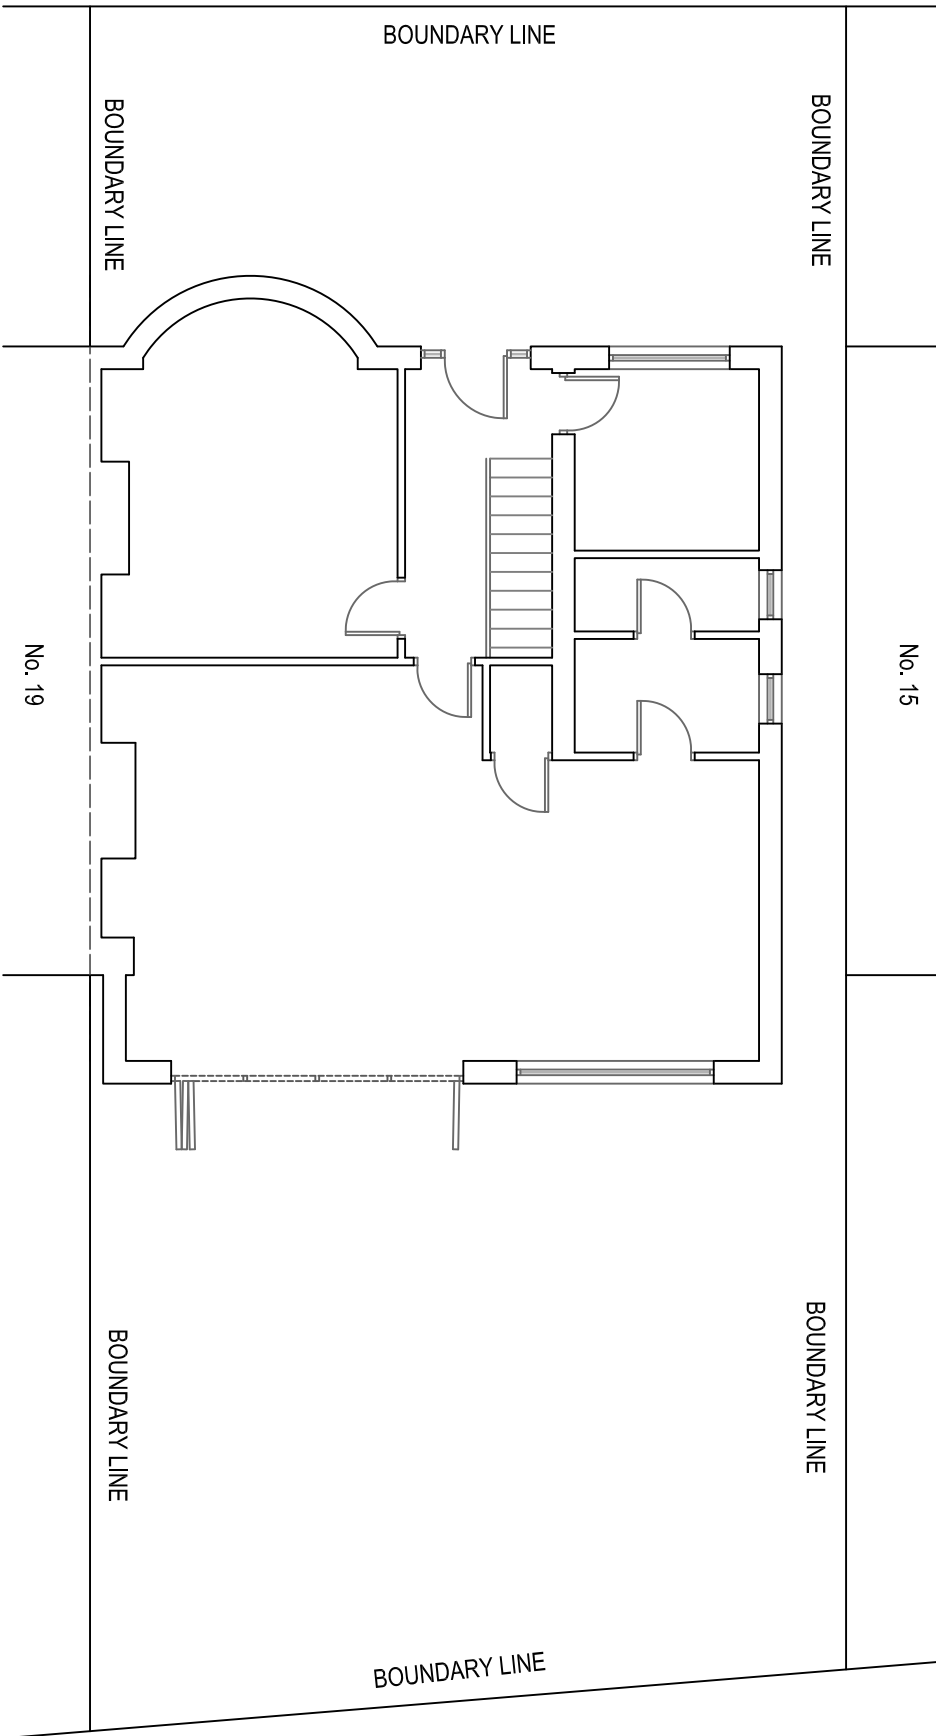

SITE PLAN 1:100

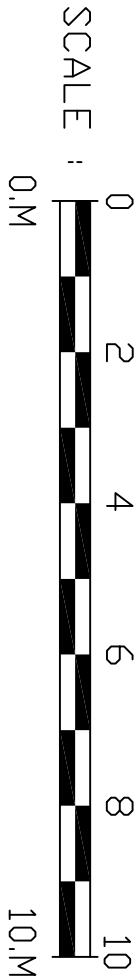

REV A Revised to brickwork finish

NEW GABLE END LOFT CONVERSION
& REAR DORMER

17 Thurligh Road
Didsbury, Manchester
M20 2DF

Existing & Proposed Plans
and Elevations

Drawn: CDW
Scale: 1:100 & 1:200 @ A1
Date: November 2021

2267_DID_01_Planning_Rev_A

CDWP
CD Wilkinson Plans

tel: 07967 622401 email: cdw@cdwilkinsonplans.co.uk
5 Highmeadow, Manchester, M26 1YN