


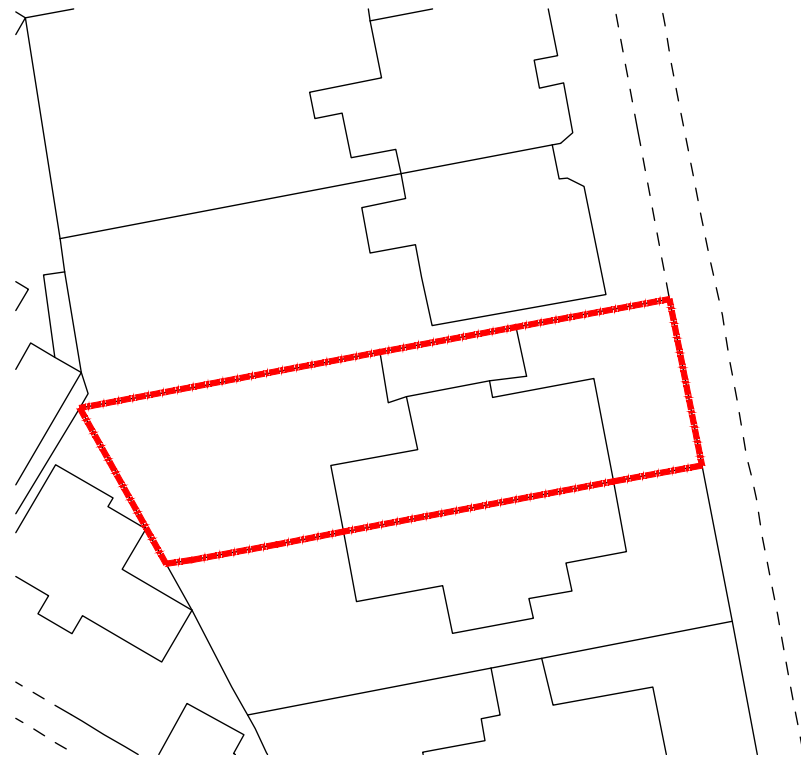


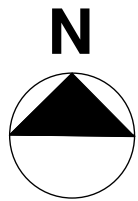

Existing Site Plan
Scale @ 1:500

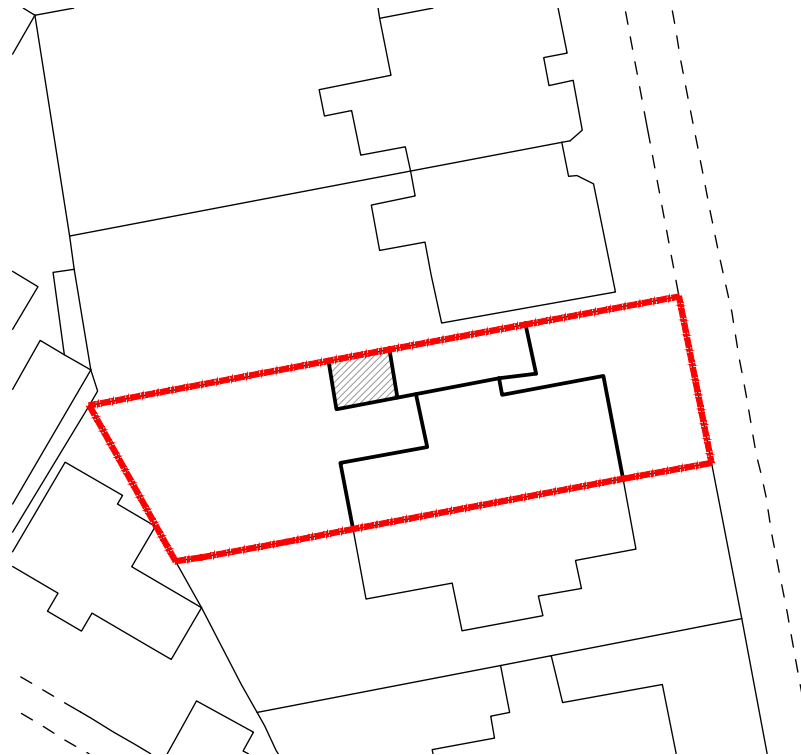

Proposed Site Plan
Scale @ 1:500

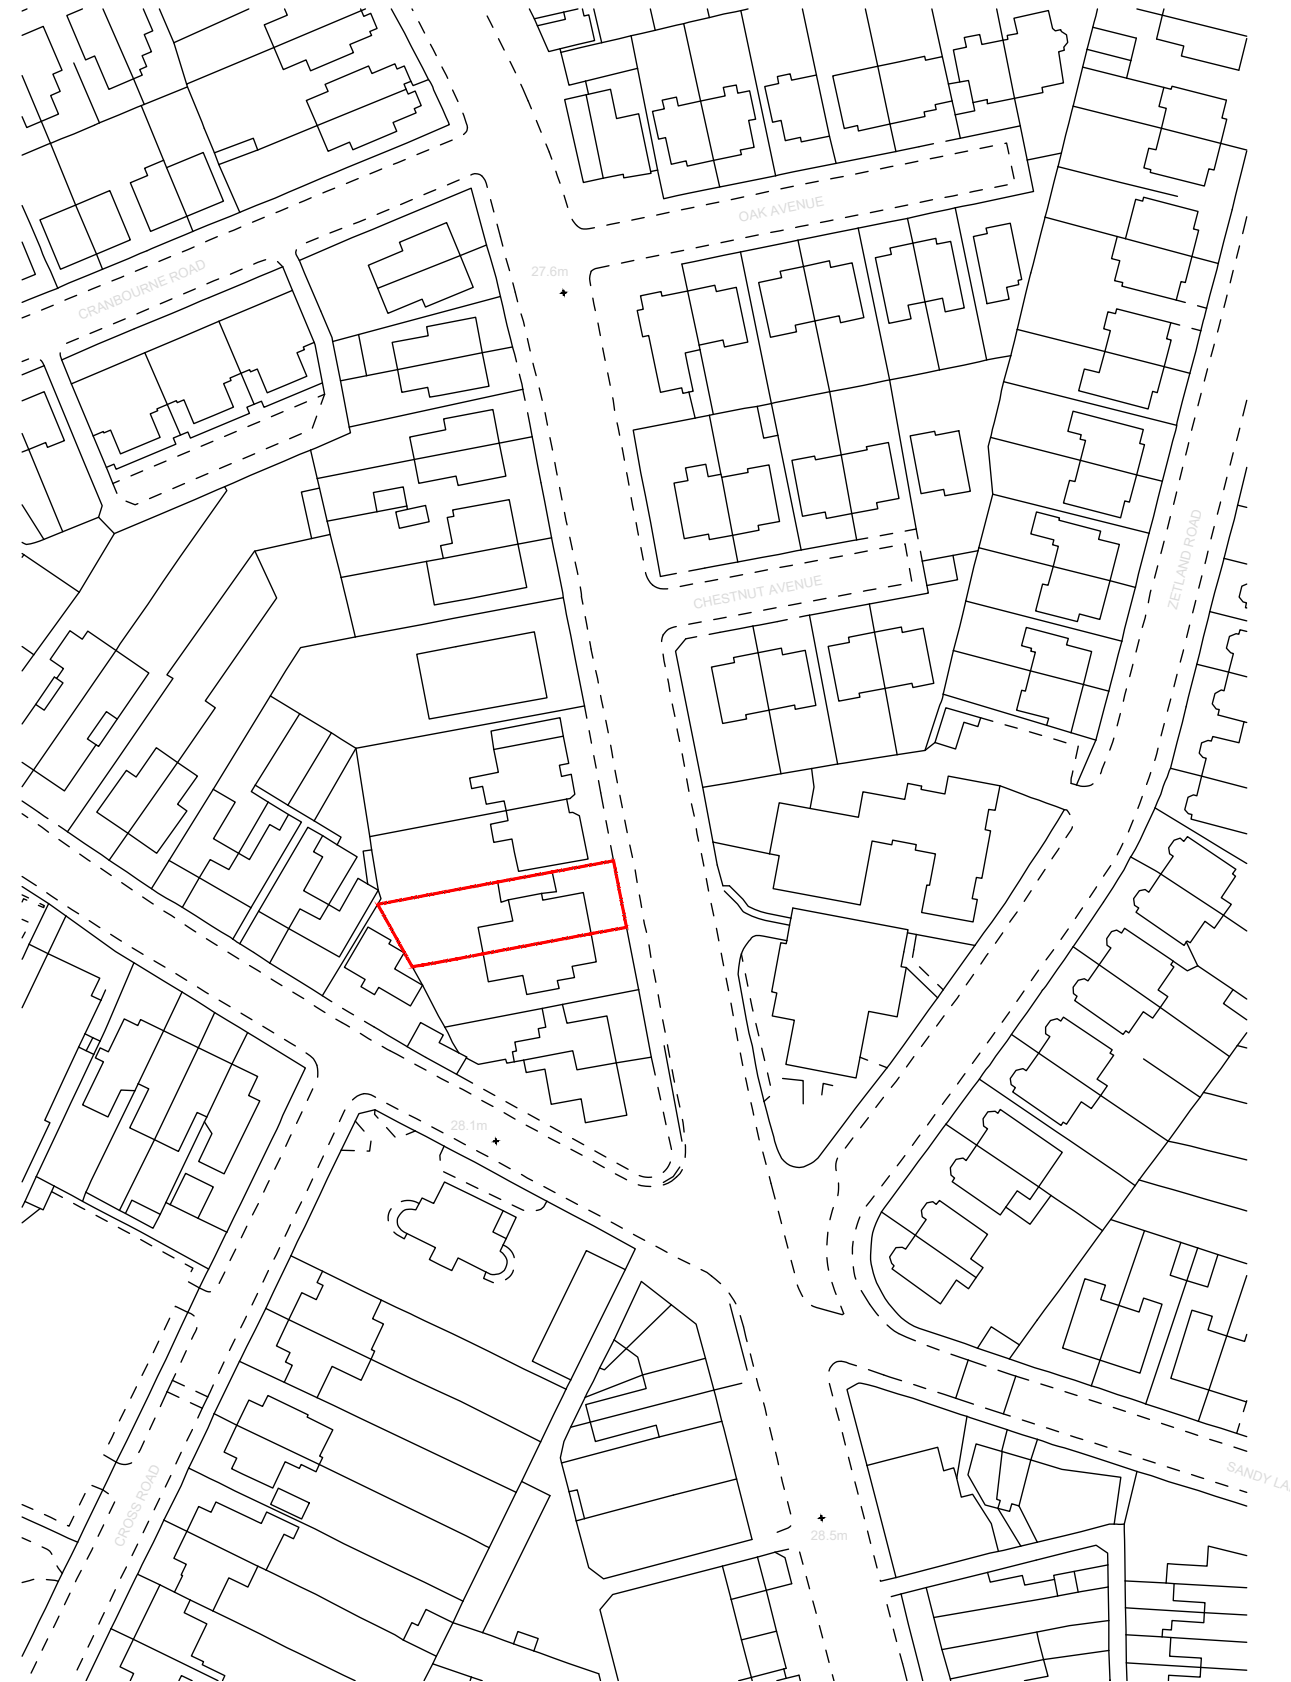

Existing Location Plan
Scale @ 1:1250

- notes:
1. Do not scale this drawing
 2. Drawing to be used for the status indicated only
 3. All dimensions and setting out shall be checked and confirmed and any discrepancies to be reported to the Designer prior to commencement of any work
 4. All work and materials to be in accordance with current statutory legislation, relevant codes of practice and British Standards
 5. Drawing to be read in accordance with relevant consultants and sub-contractors drawings and specifications
 6. This drawing is the property of the Designer and is not to be used in whole or in part without written consent

- First issue 20/08/20
A Revised design issued for planning 21/07/03

no.	revision	date
-----	----------	------



project:
513 Barlowmoor Road
Chorlton-cum-Hardy
Manchester
M21 8AQ

title:
Site and Location Plan

scale:	sheet:	date:
Varies	A3	August 2020

drawing status:
Planning

drawing no:	rev:
218 - EX - 01	A

