



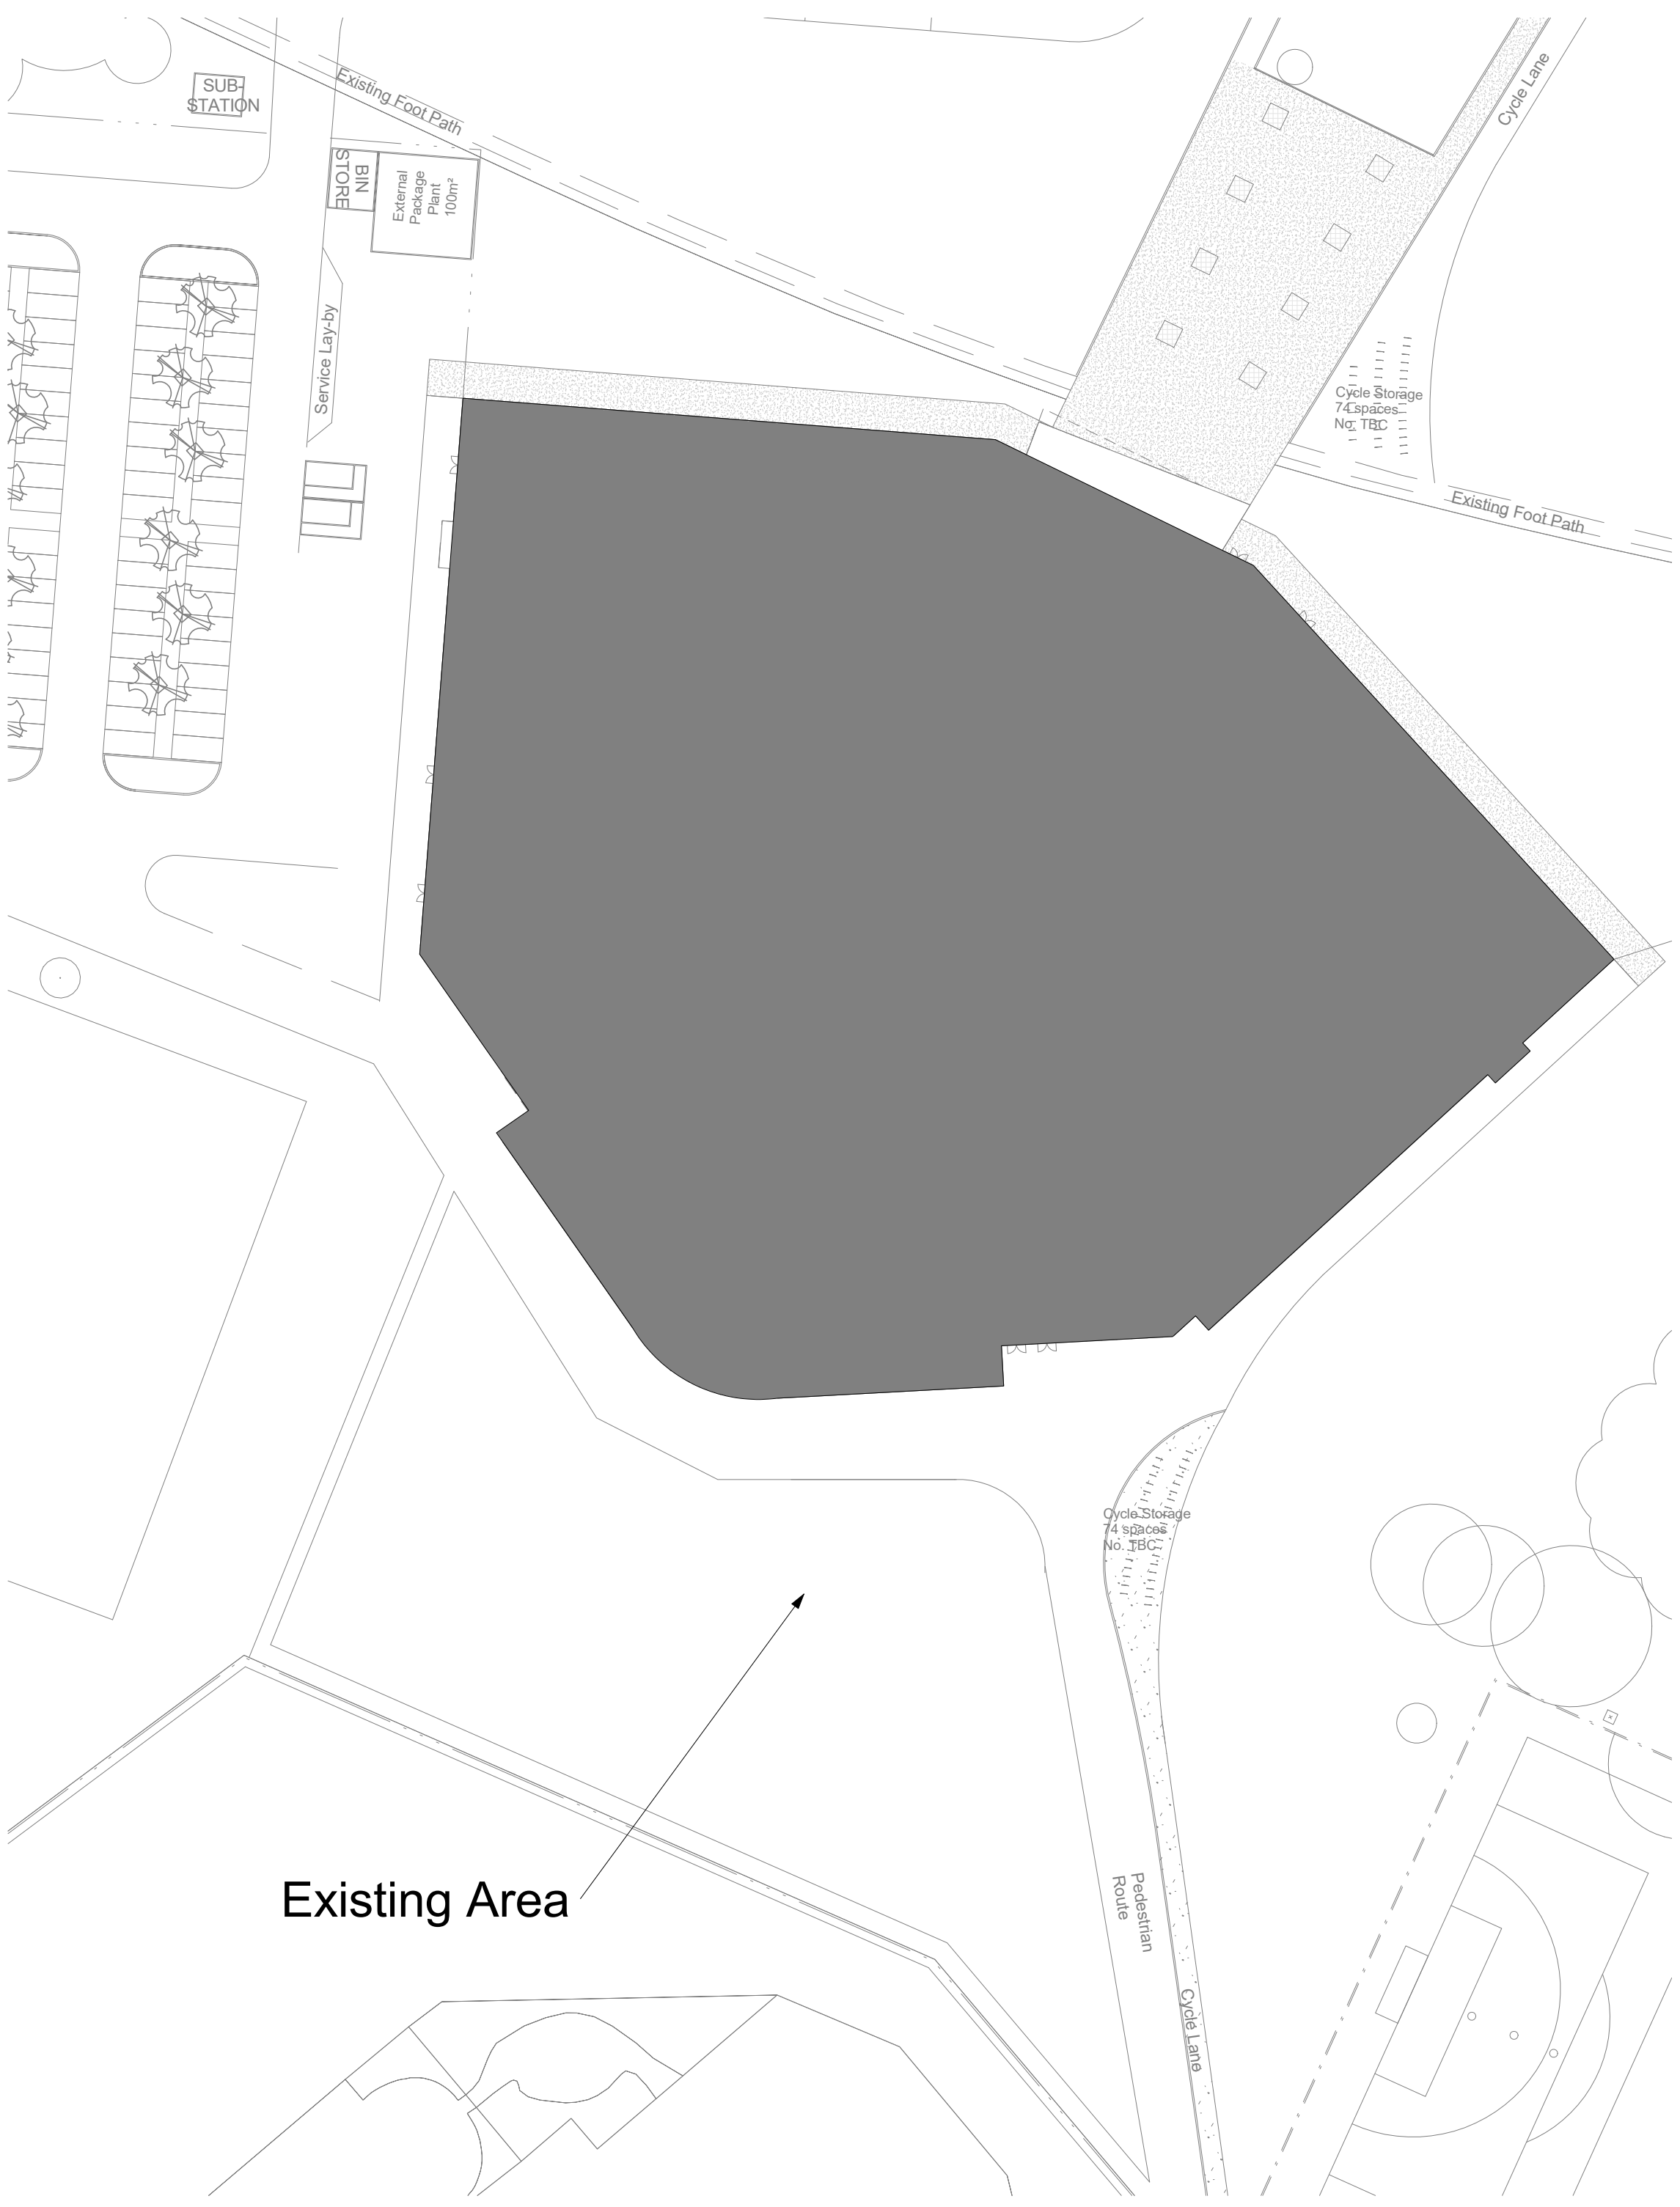

2 Existing Site Plan
1 : 500

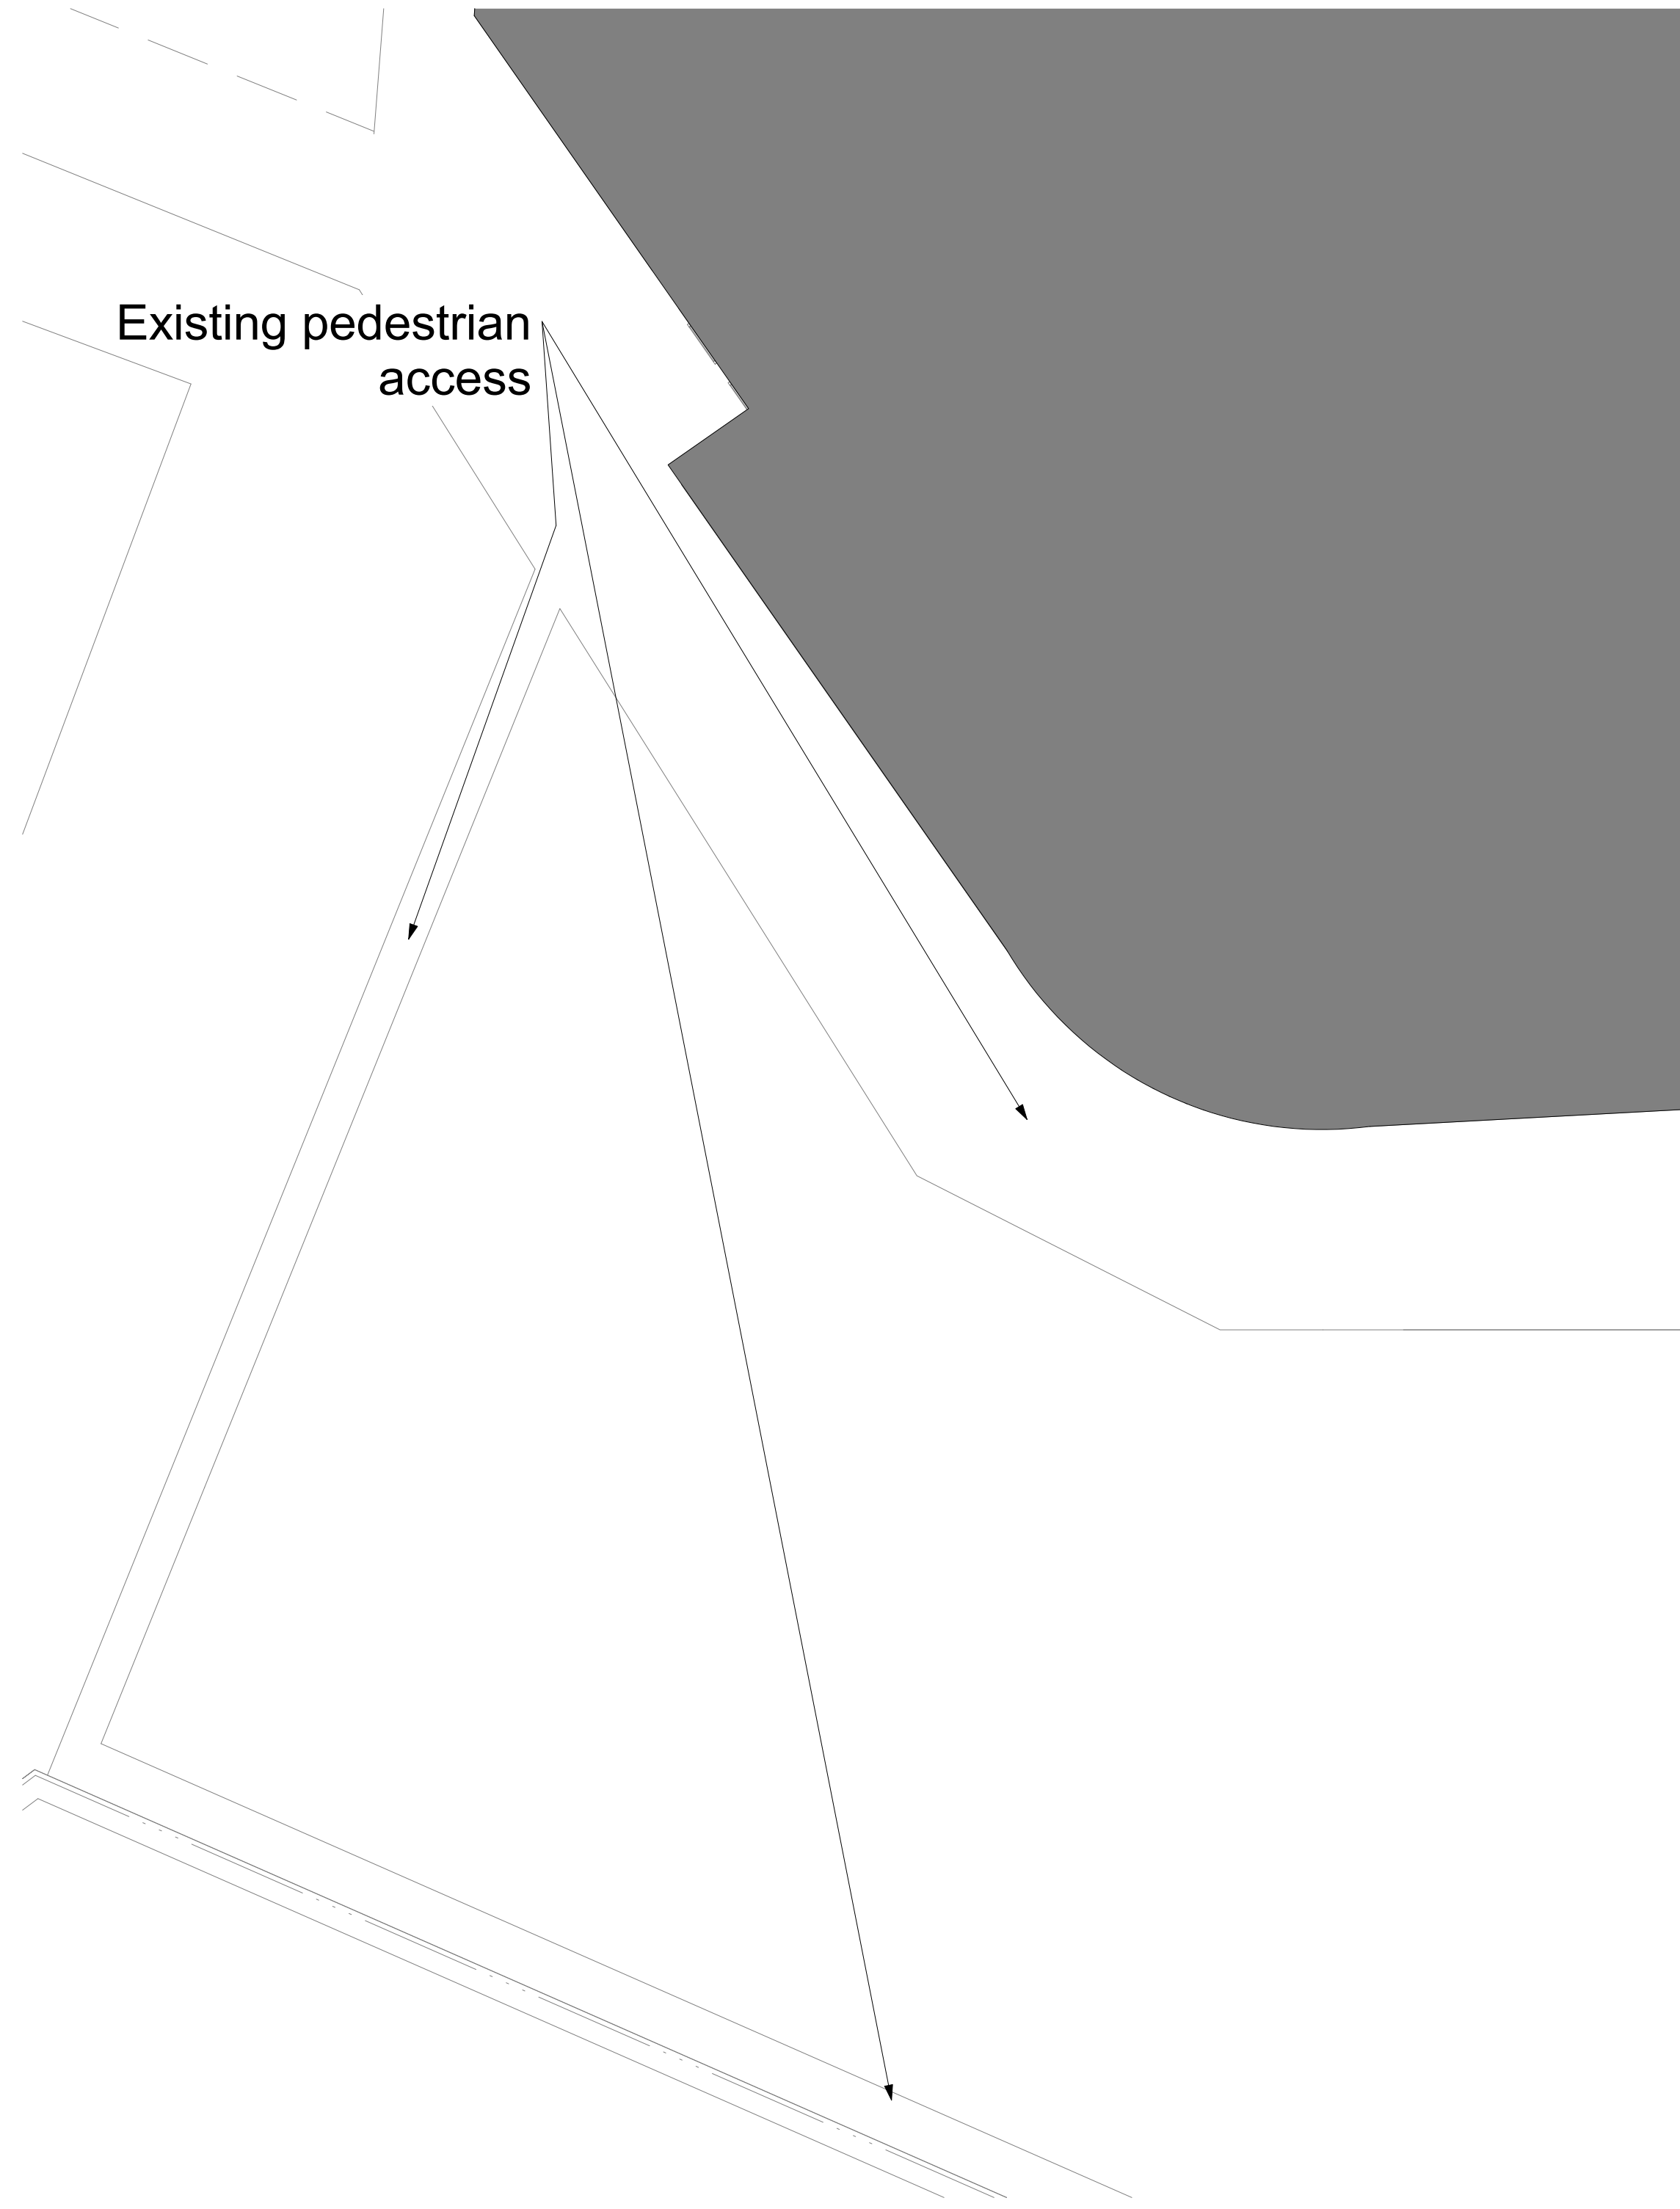

1 Existing Muga Layout
1 : 200

Notes

THIS DRAWING IS TO
BE READ WITH ALL
ACCOMPANYING
INFORMATION

Rev	Description	Date	Dr by	App by
original by	Author	date created 09/15/21	approved by	Approver

AHR

T +44(0)161 8287900
E manchester@ahr.co.uk
www.ahr.co.uk

AHR Building Consultancy Ltd
5th Floor
55 Princess Street
Manchester
M2 4EW
United Kingdom

client name Co Op Academy Trust		
project Co Op Academy North Manchester		
drawing Existing Plan		
computer file H:\BC\MAN\2021\2021_0031_003 - Co Op Academy North Manchester - External Works - Open Dring & MUGA\07 Design\Rev0\Drawing\2022 - Planning\Drawing.dwg	plot date	
project number 2021.00351.002	scale As indicated@A1	
drawing number PL - 003	rev	issue status

This drawing is to be read in conjunction with all related drawings. All dimensions must be checked and verified on site before commencing any work or producing shop drawings. The originator should be notified immediately of any discrepancy. This drawing is copyright and remains the property of AHR.