


Project
Mr and Mrs Dowell
31 Marley Road

Title
Existing Site Plan

Job No.	Drawing No.
1086	L100
	Scale @A3
	1:200

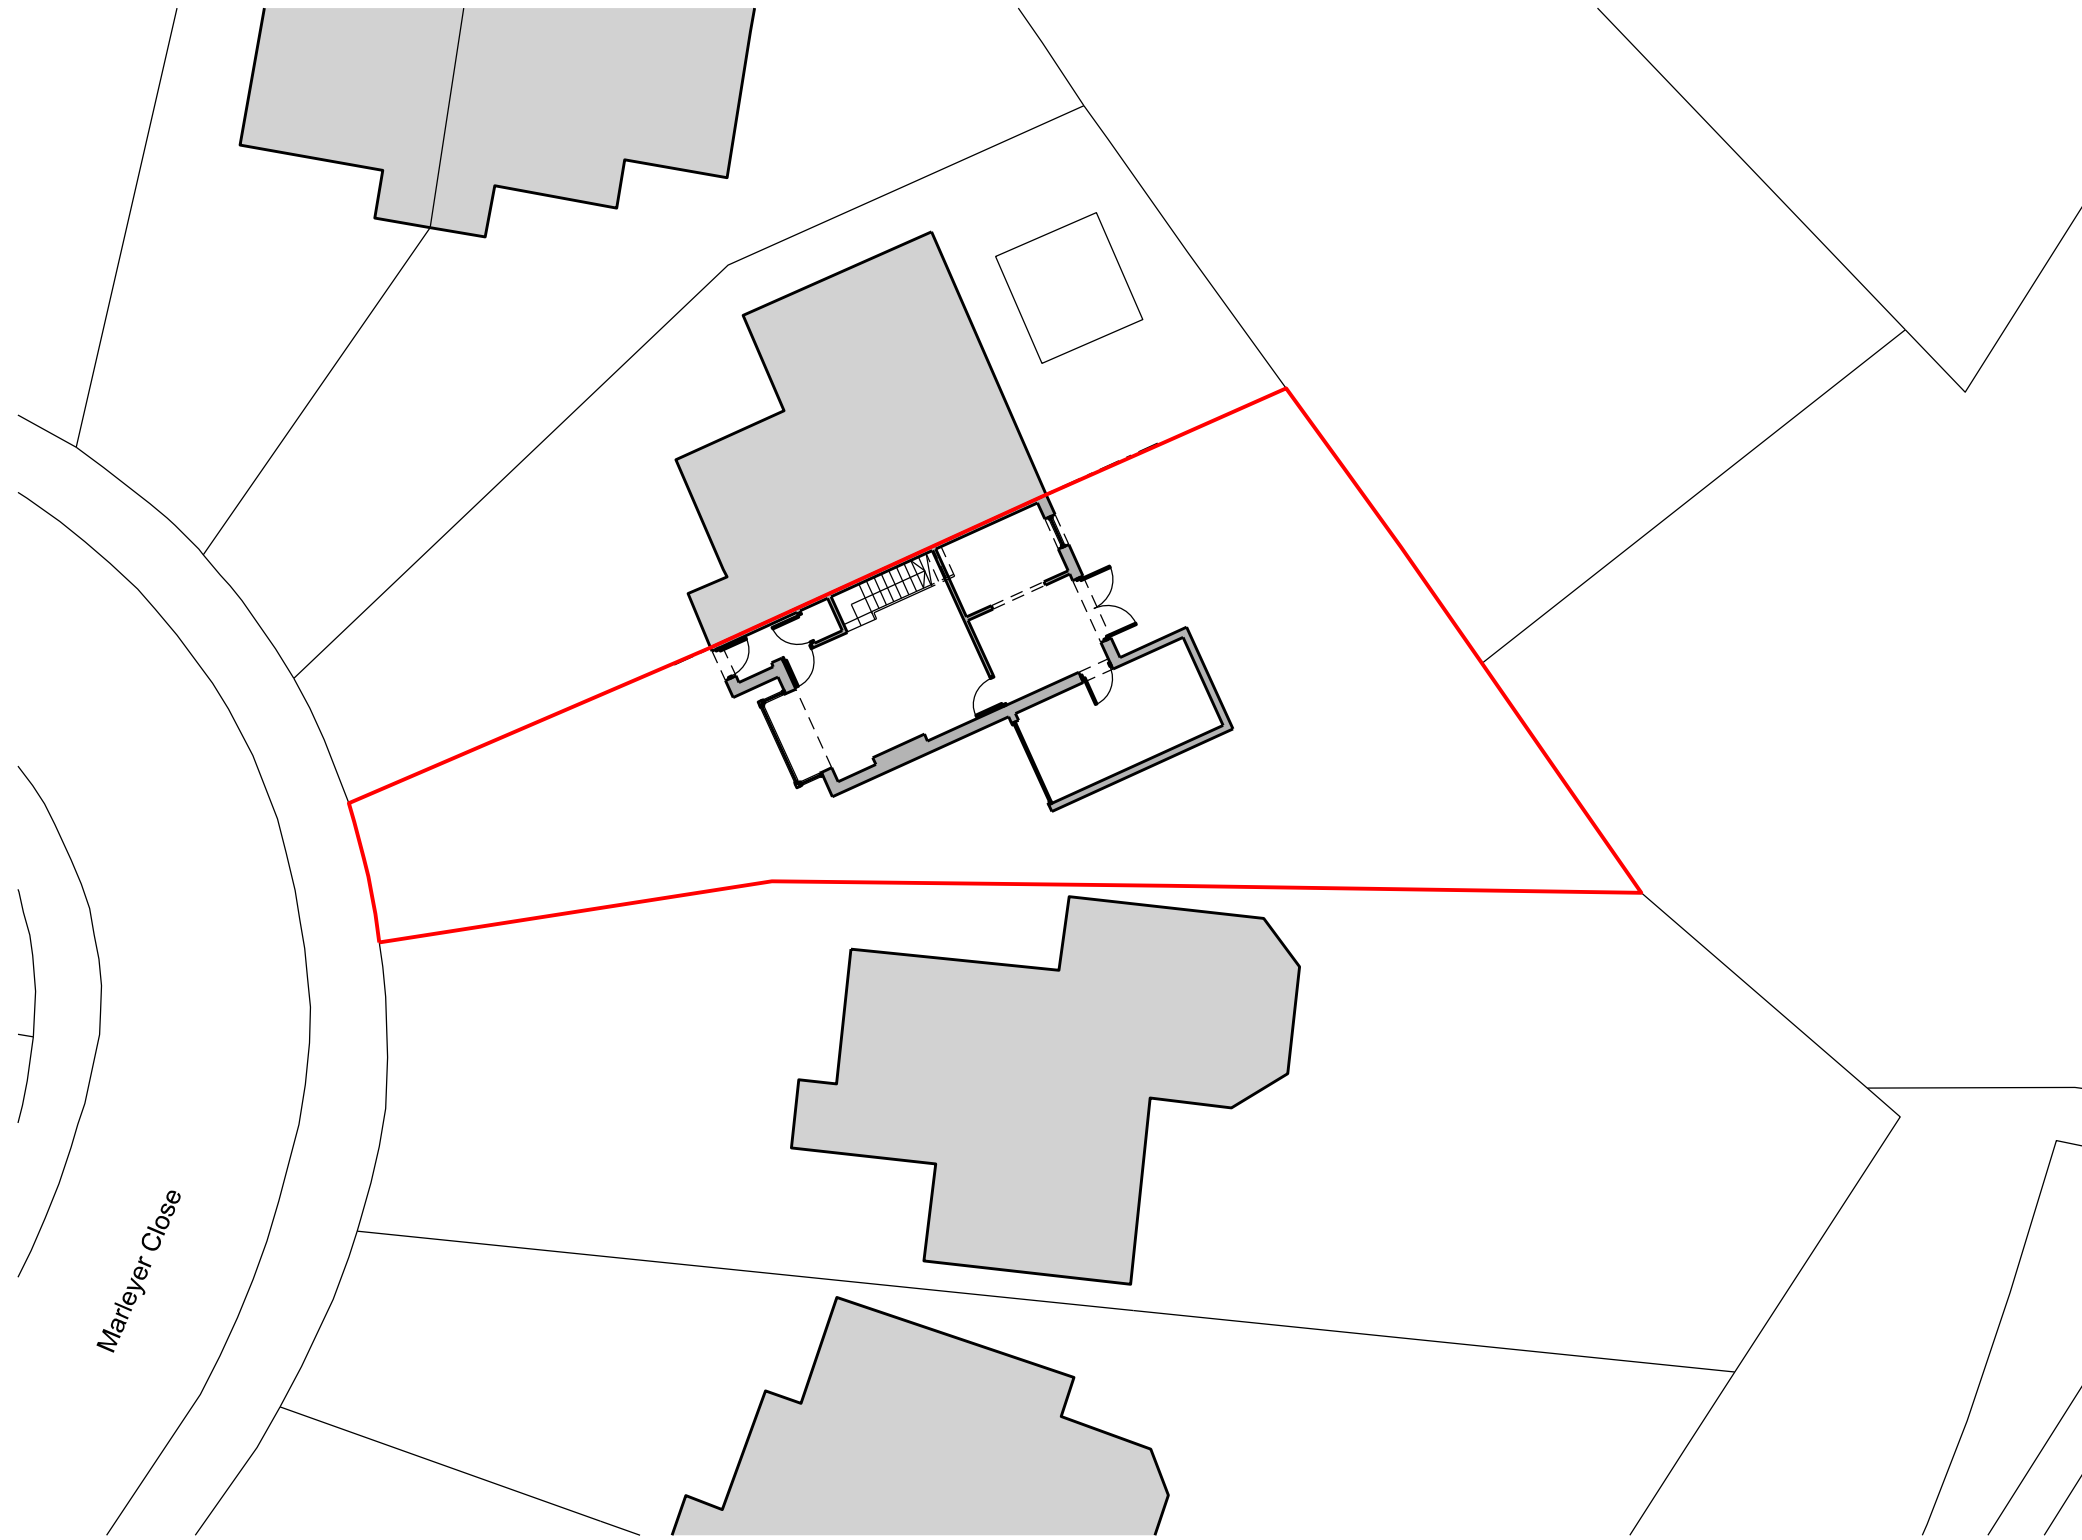