



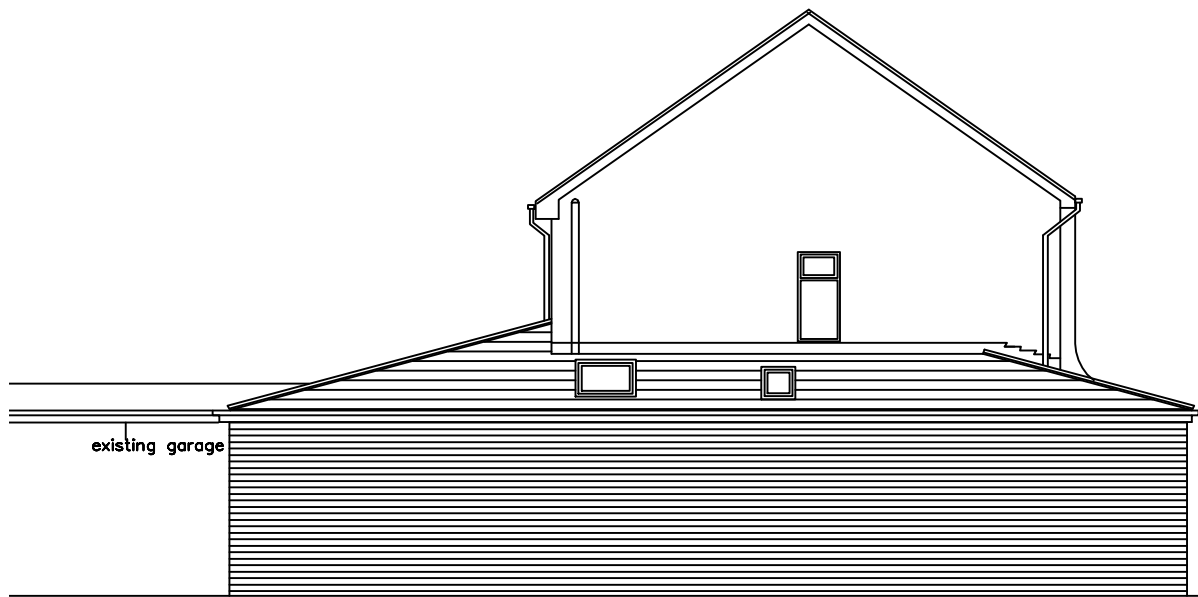

SIDE (facing 54)

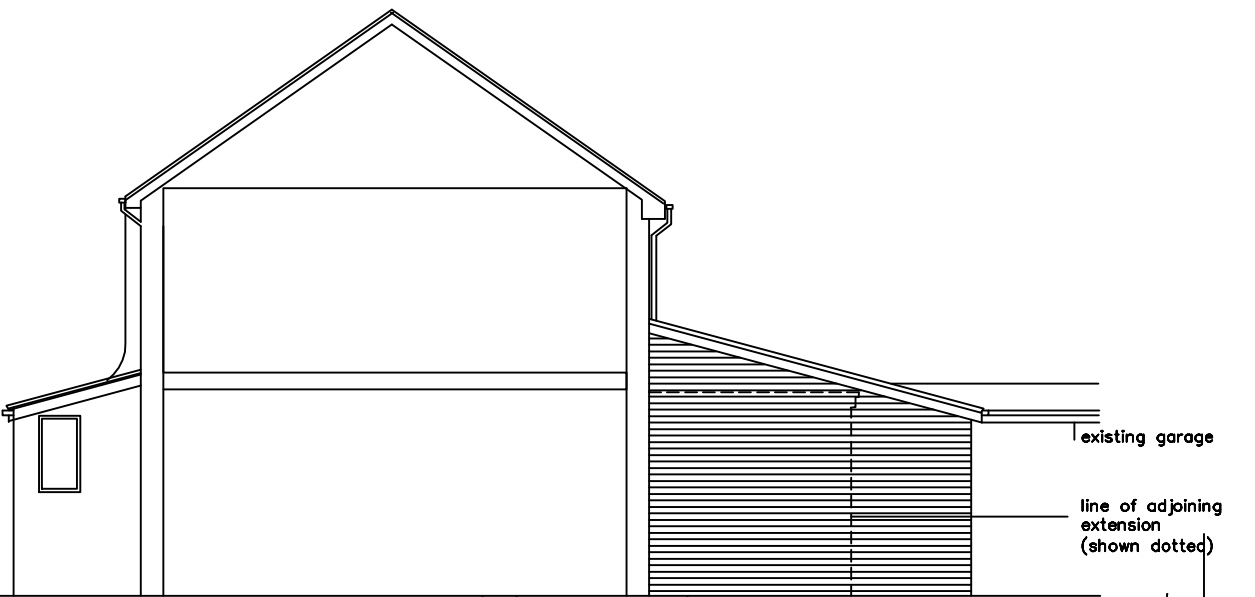


SIDE (facing 50)




FRONT



REAR
ELEVATIONS AS PROPOSED

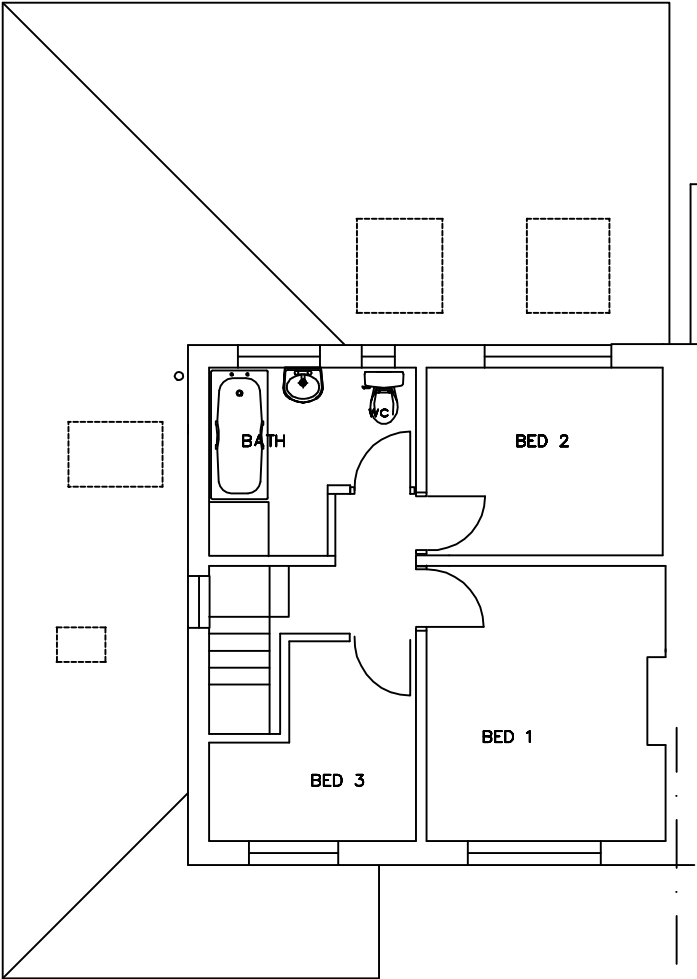

FIRST FLOOR PLAN
AS PROPOSED

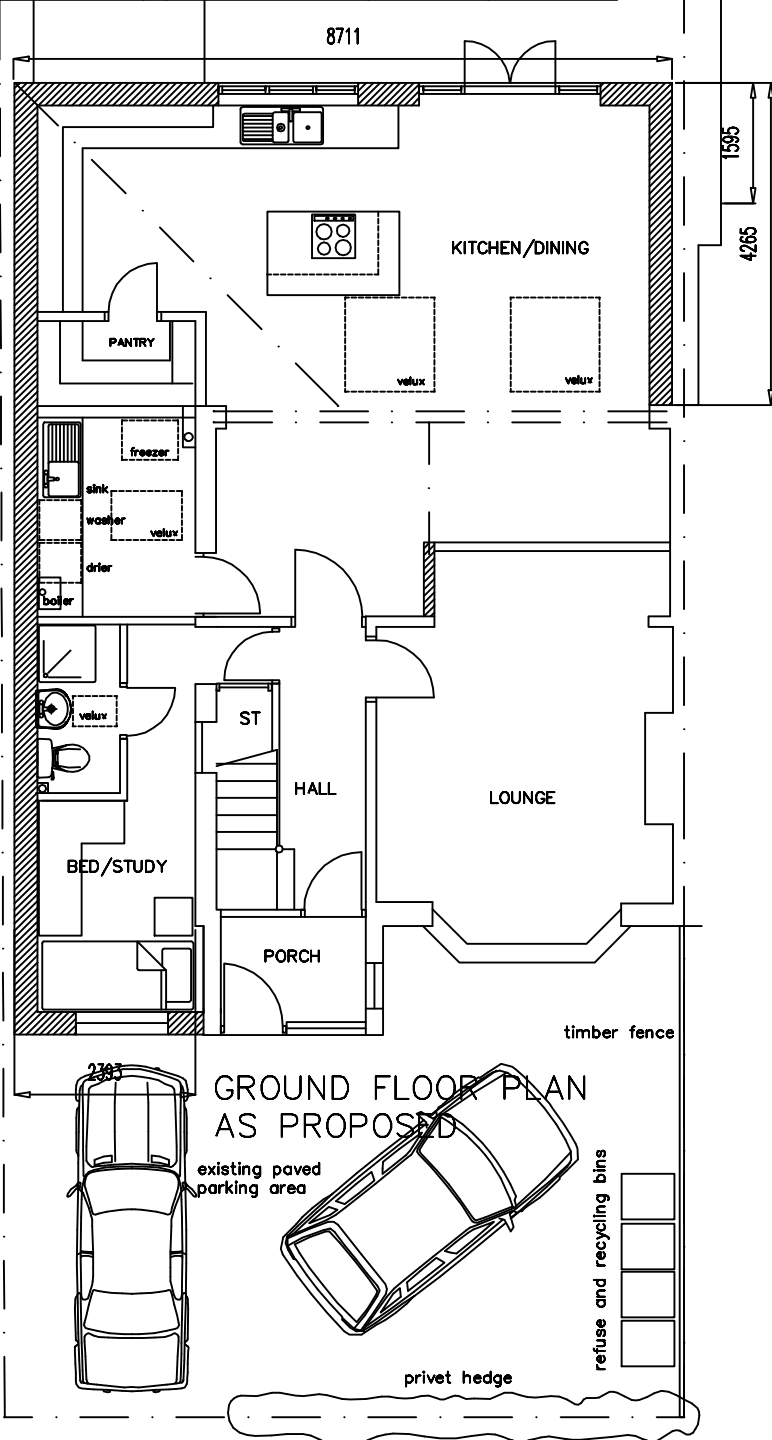

Rev	Date	Note	By

Project	
52 BANKSIDE ROAD, EAST DIDSBURY M20 5GD	
Drawing title	
PLANS AND ELEVATIONS AS PROPOSED	
Stores	
Date	
Scale	1:100@A3
	52BR-2022-02