


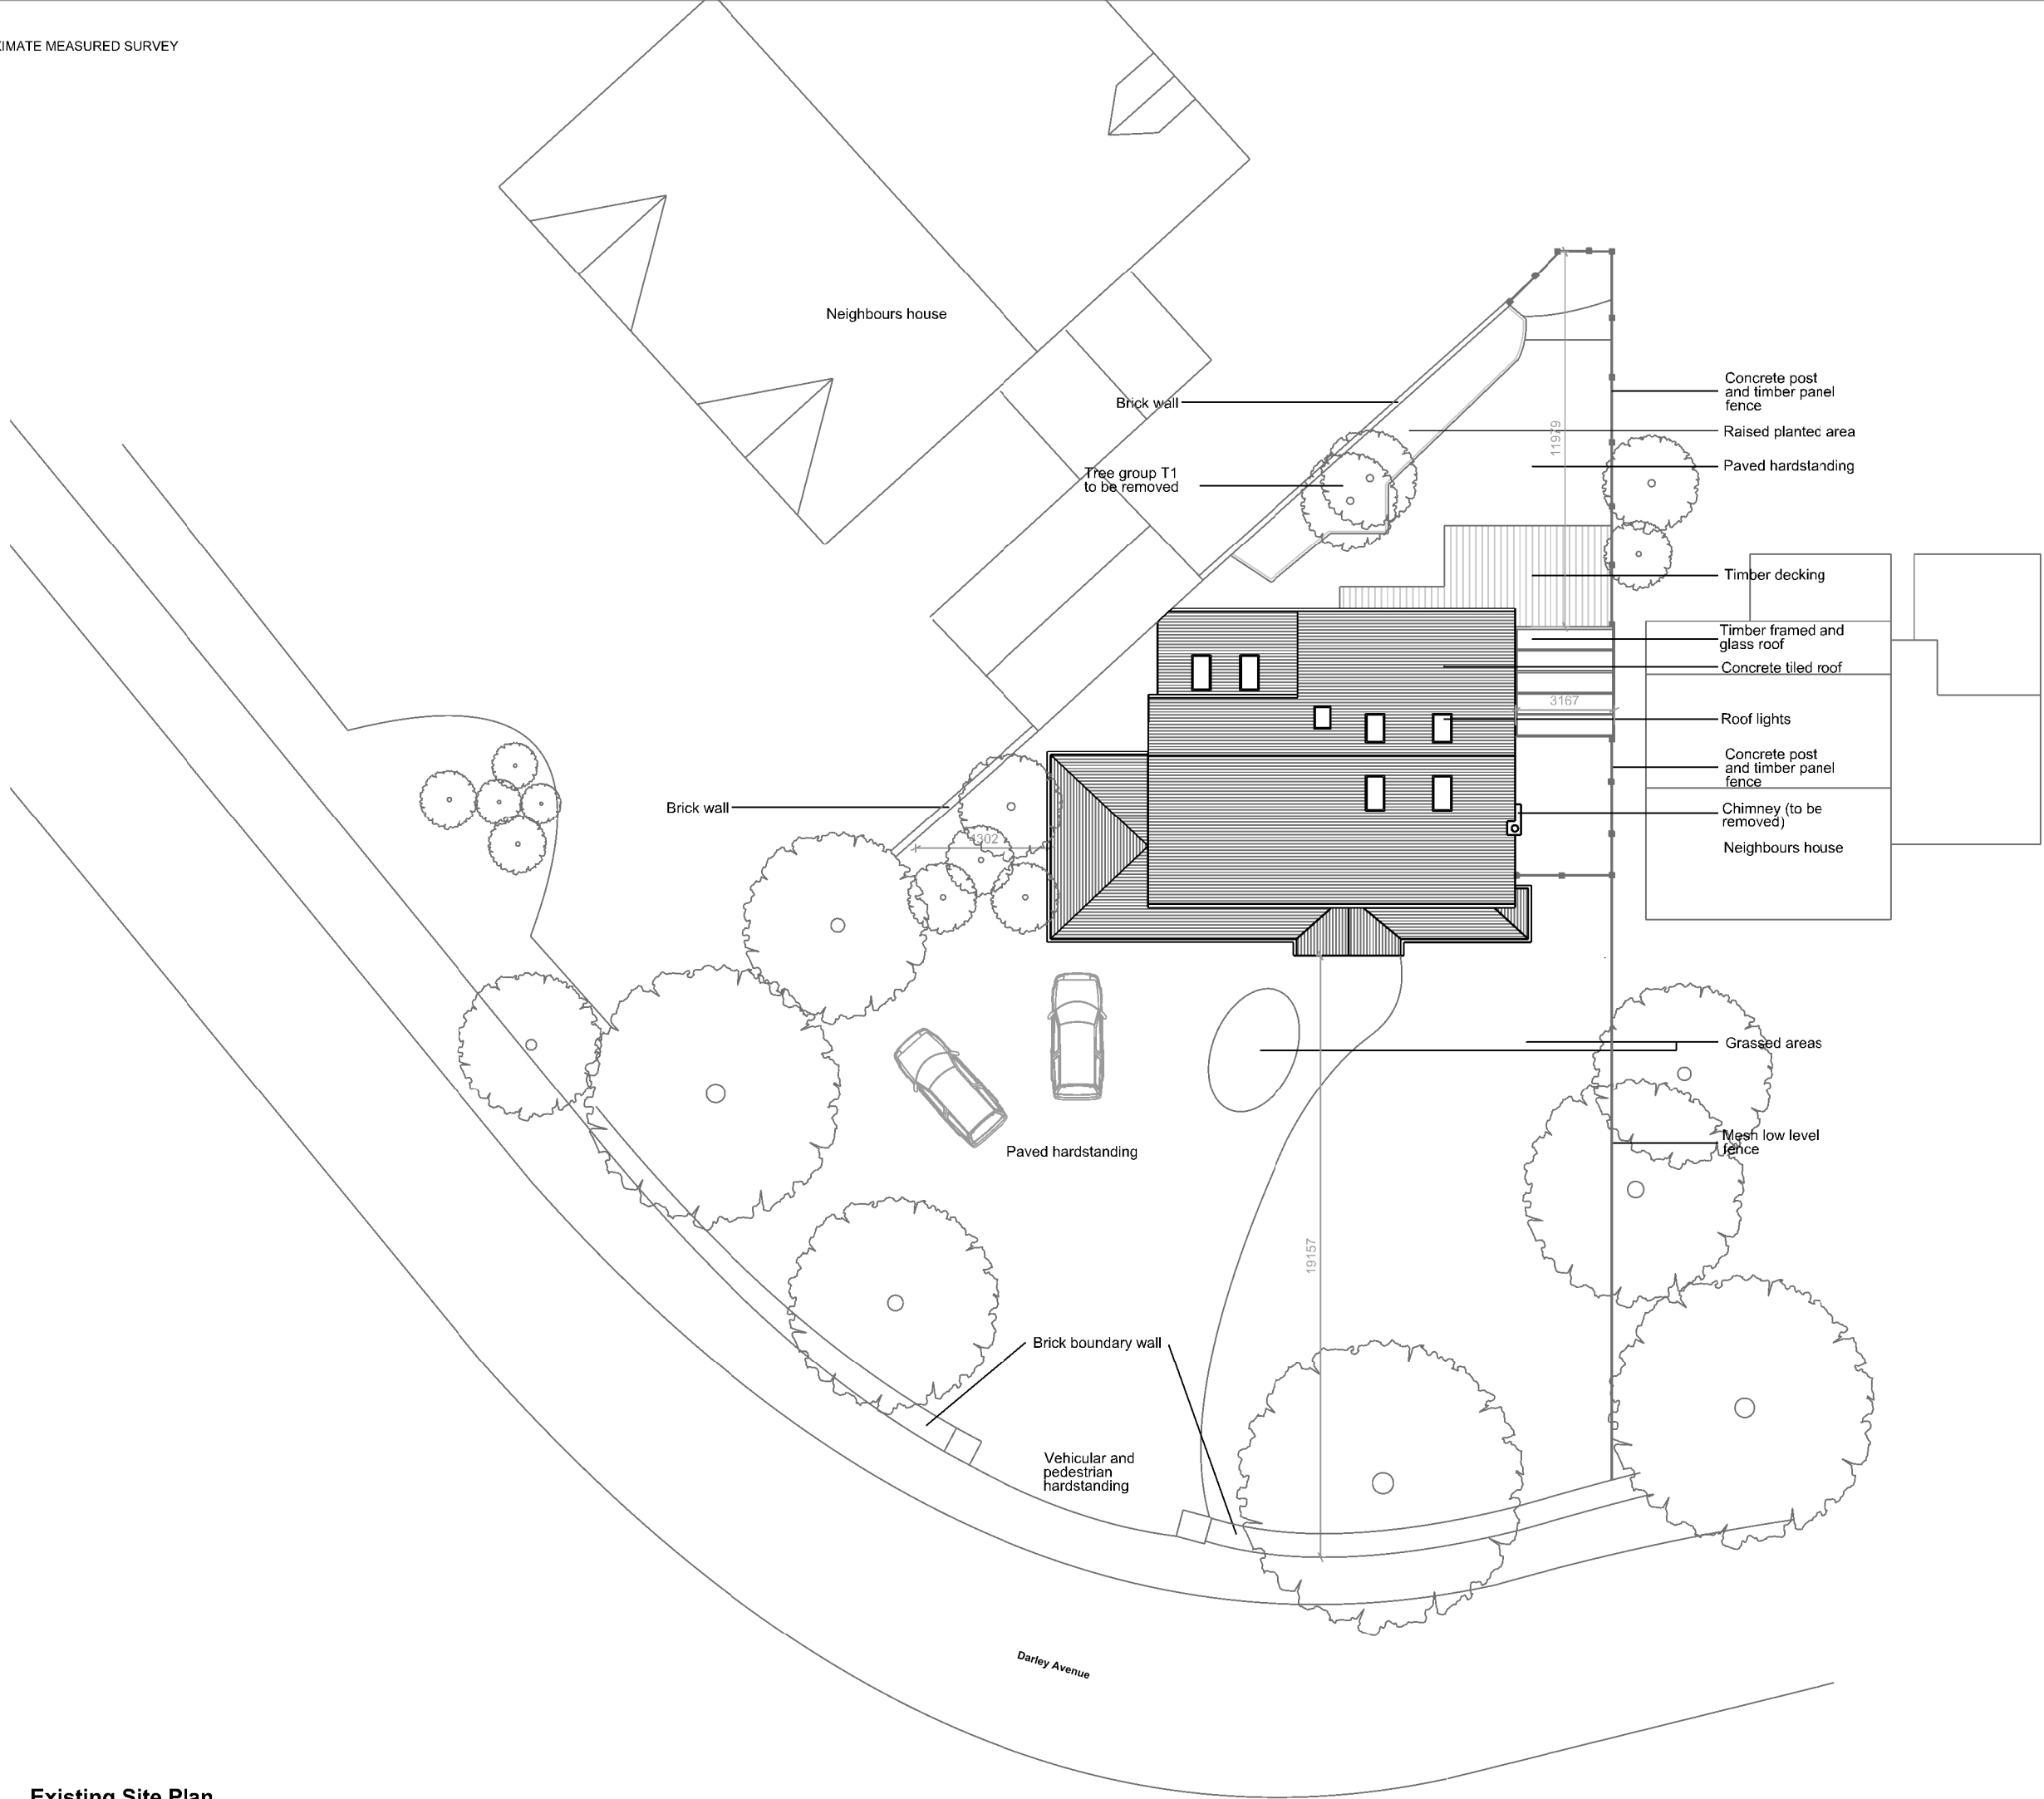

Existing Site Plan

www.andrewwallacearchitects.co.uk
e: info@awallacearchitects.co.uk

0161 448 0483
0161 445 1635

Job number
205


rawing number
E.03GA.P000

Title
Existing Ground Floor Plan


Scale
1:100 @ A3

Issue for

Date
14.01.22

 

Rev/Date

 

Do not scale
this design and drawing
is the copyright of
Andrew Wallace Architects
and Interior Designers and
may not be reproduced
in any form whatsoever
without his prior express
written consent

APPROXIMATE MEASURED SURVEY

ANDREW WALLACE ARCHITECTS
+ INTERIOR DESIGNERS

The old bakery
Vicker grove, West didsbury
Manchester, M20 1LJ

www.andrewwallacearchitects.co.uk
e: info@awallacearchitects.co.uk

t: 0161 448 0483
f: 0161 445 1635

Job number
205

Drawing number
E.03GA.P001

Title
Existing First Floor Plan

Scale
1:100 @ A3

Issue for

Date
14.01.22

Rev/Date





Do not scale
this design and drawing
is the copyright of
Andrew Wallace Architects
and Interior Designers and
may not be reproduced
in any form whatsoever
without his prior express
written consent

Neighbours house

Neighbours house

Existing First Floor Plan

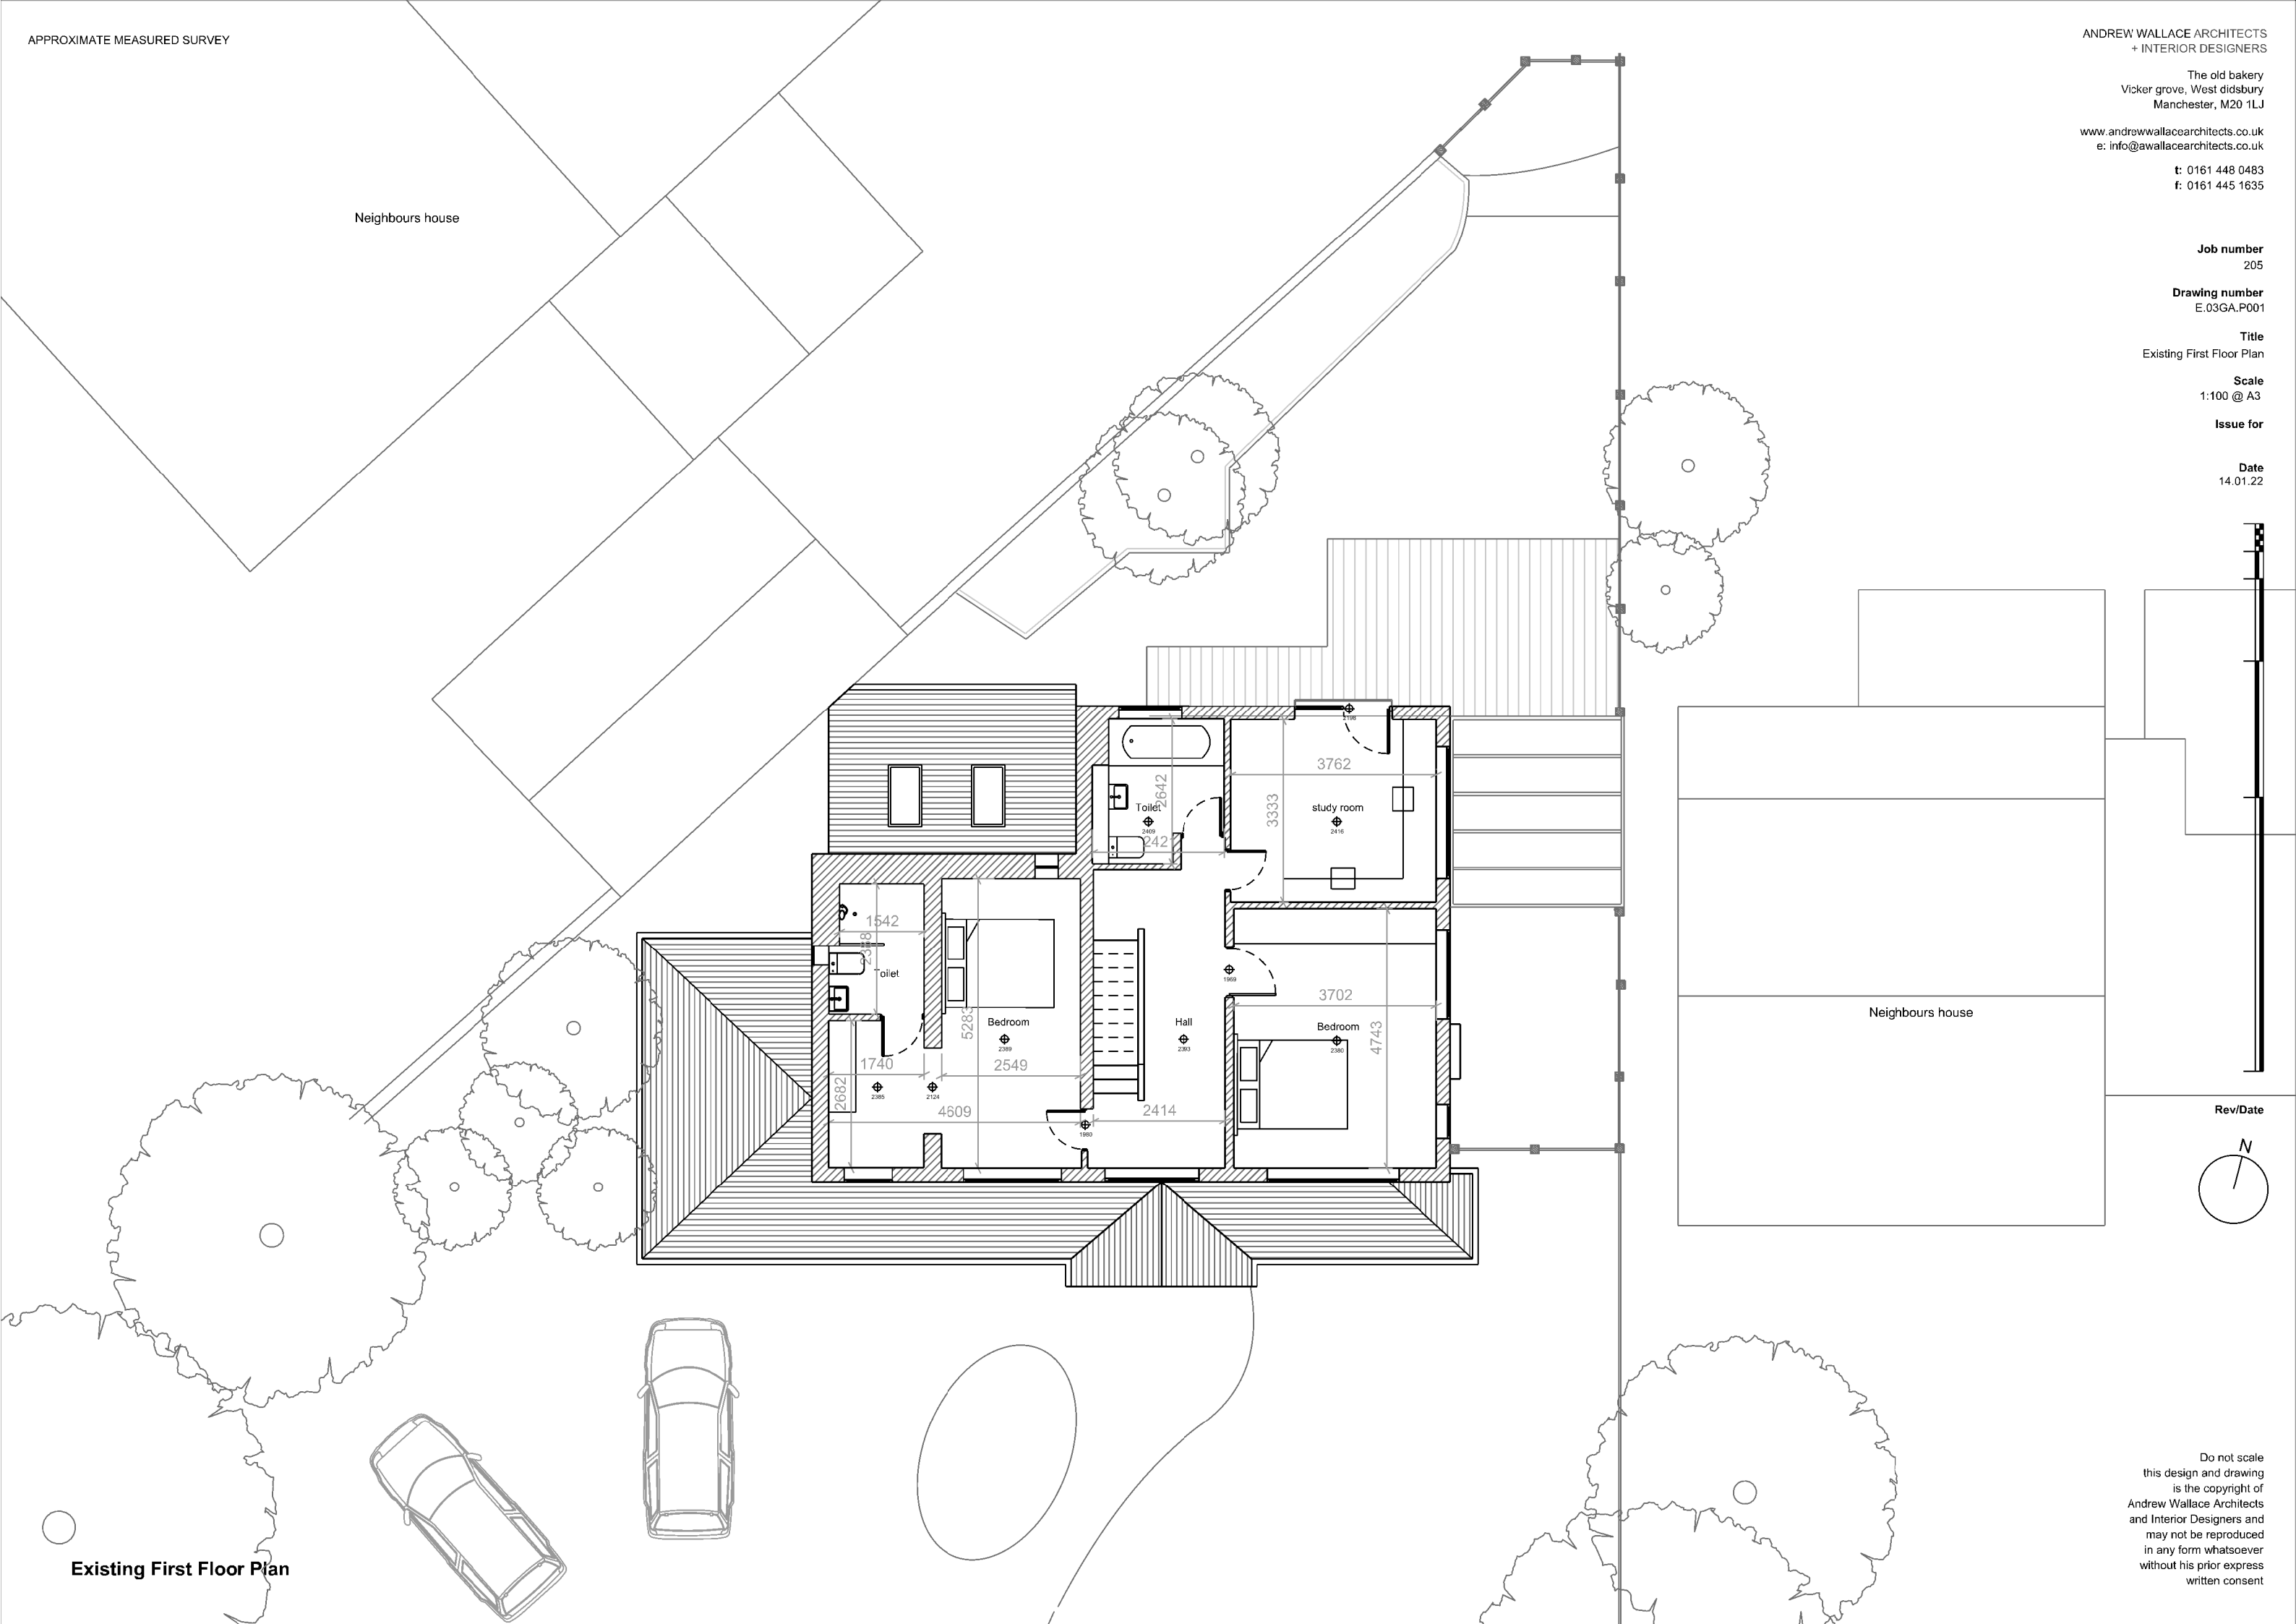

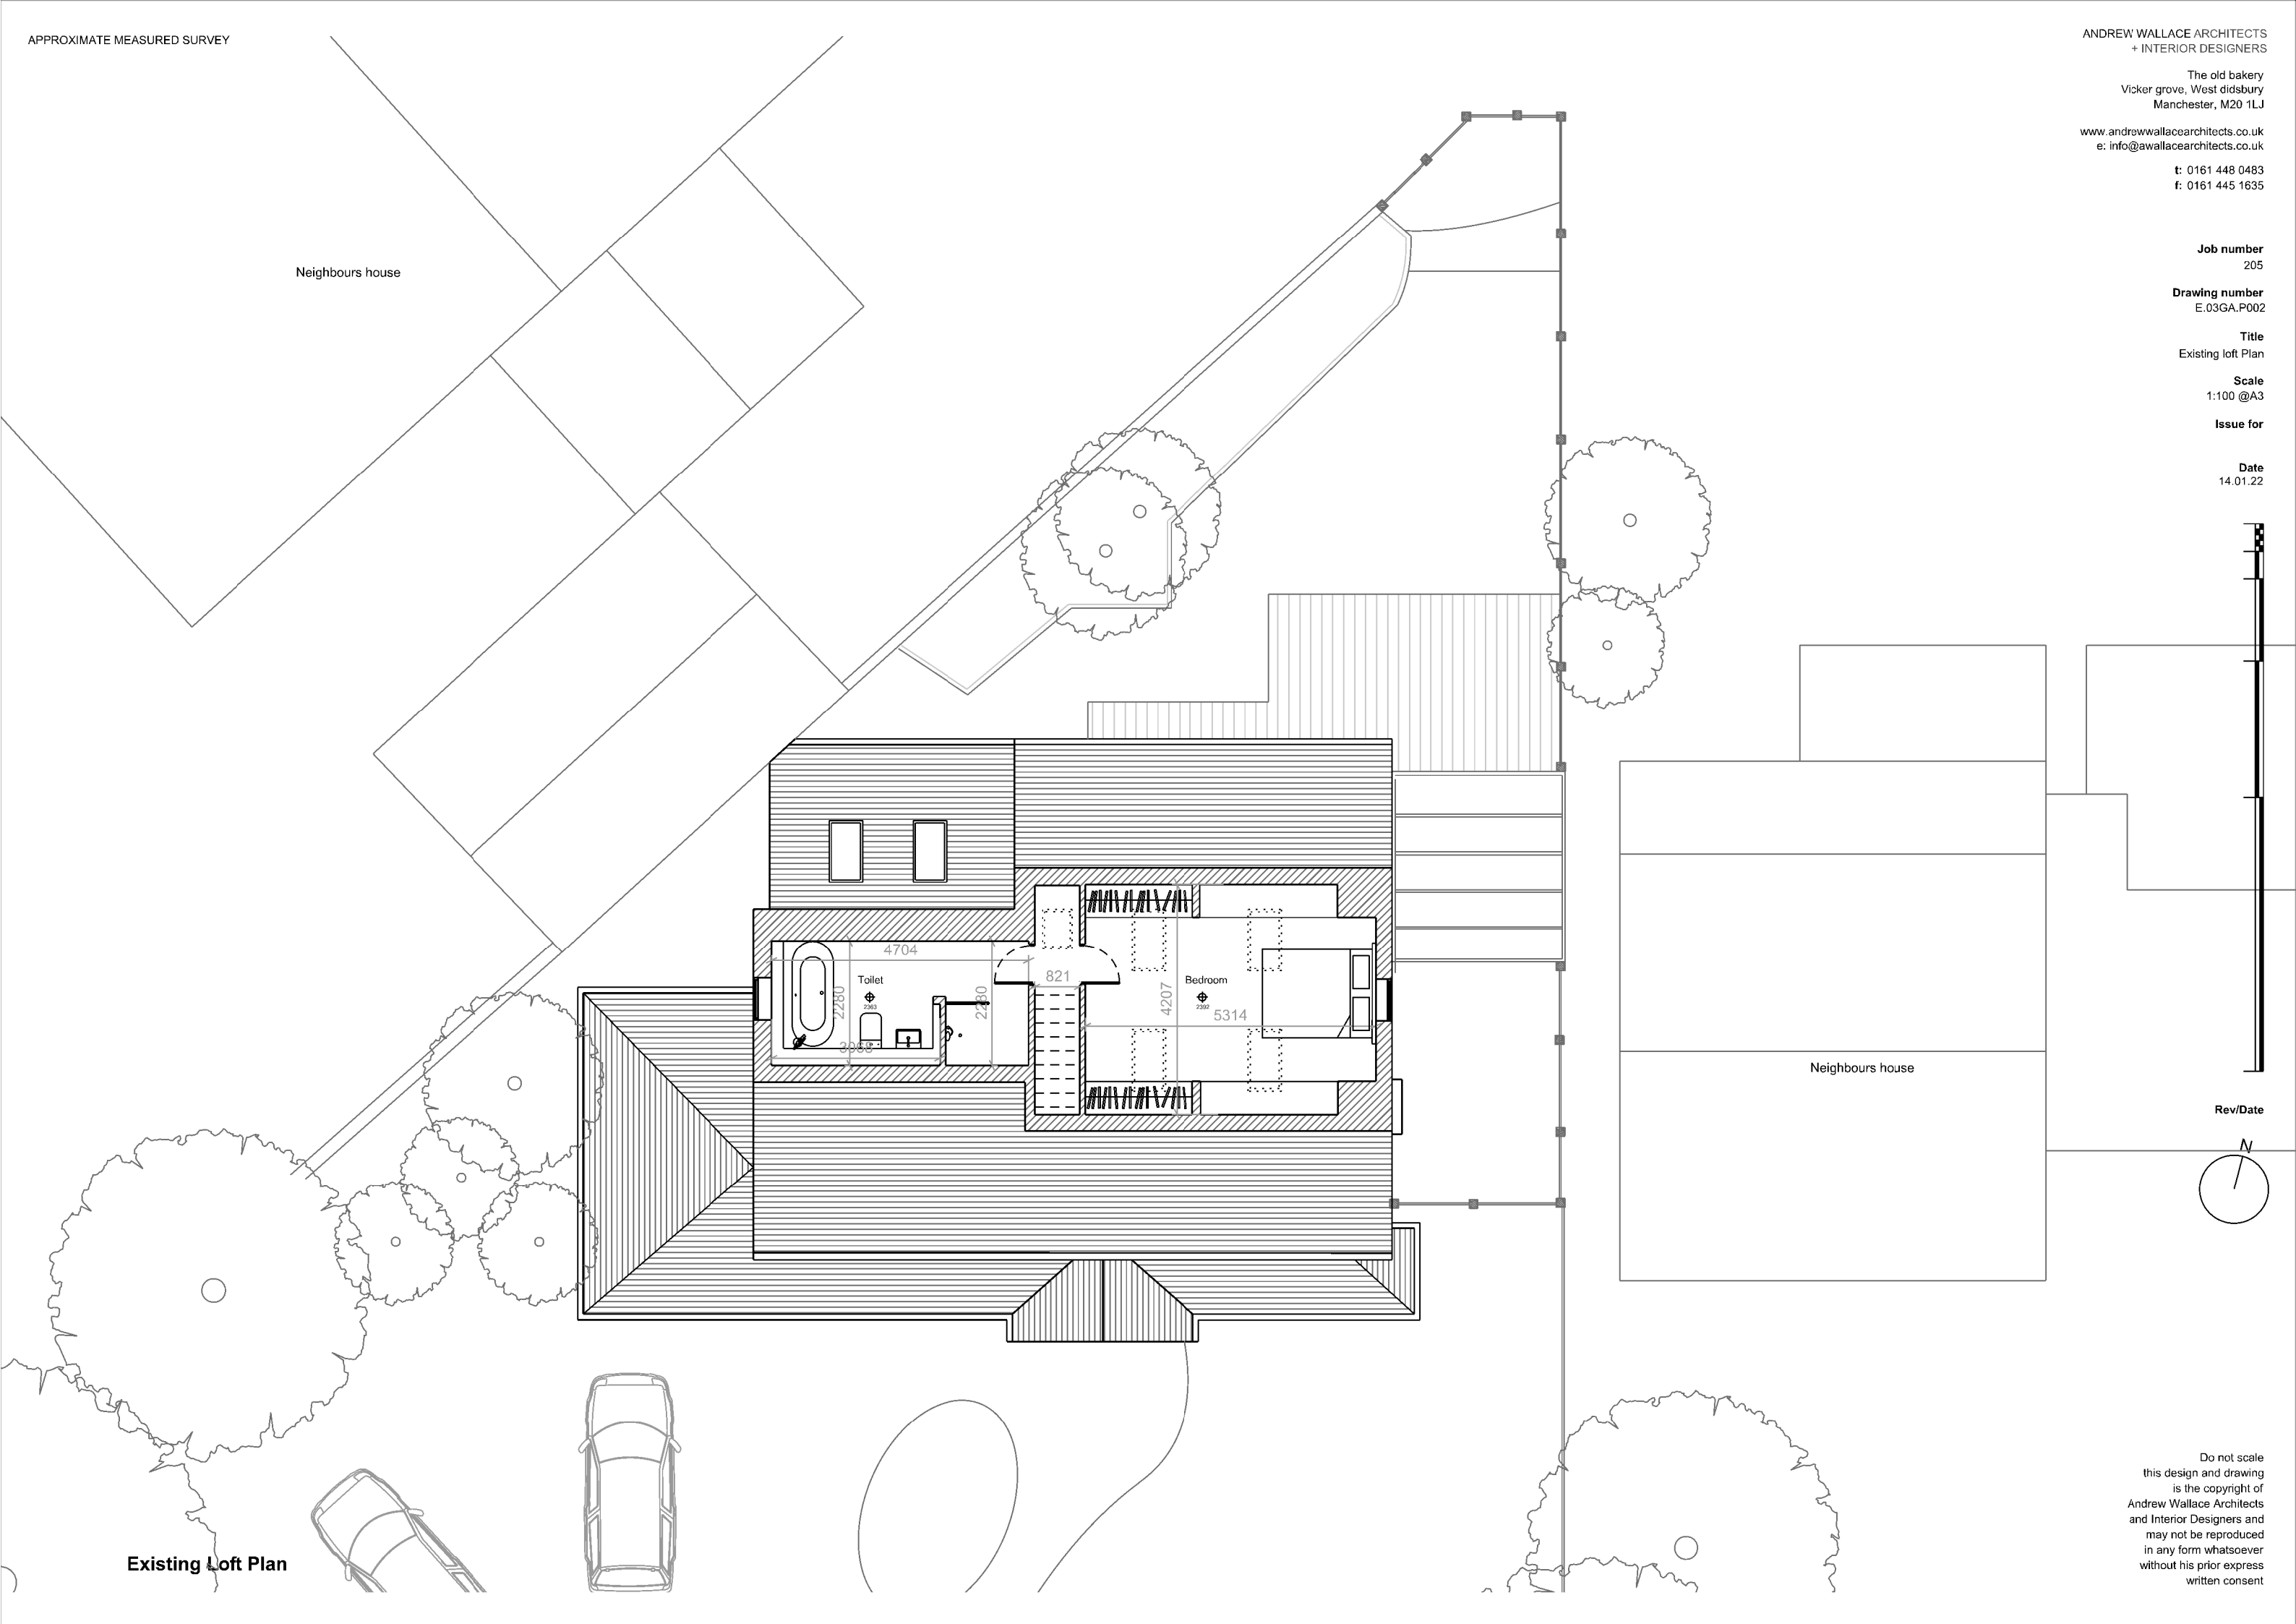

Existing Loft Plan

Job number
205


Drawing number
E.03GA.E001

Title
Existing West elevation

Scale
1:100 @A3

Issue for

Date
14.01.22

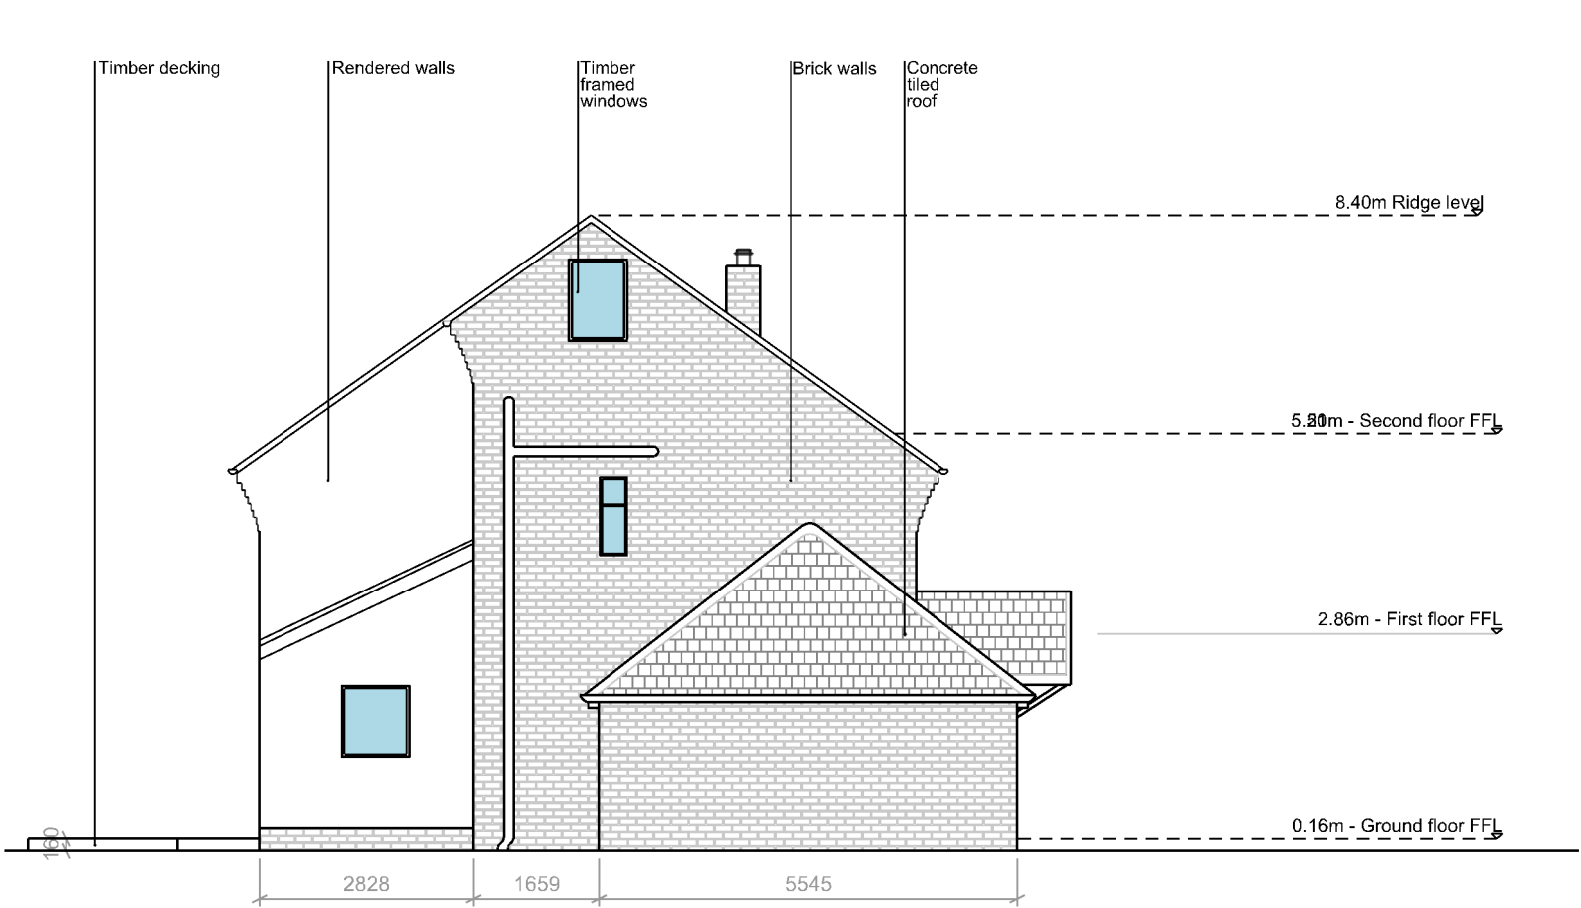

Rev/Date

Existing West Elevation

Job number
205


Drawing number
E.03GA.E002

Title
Existing South elevation

Scale
1:100 @ A3

Issue for

Date
14.01.22

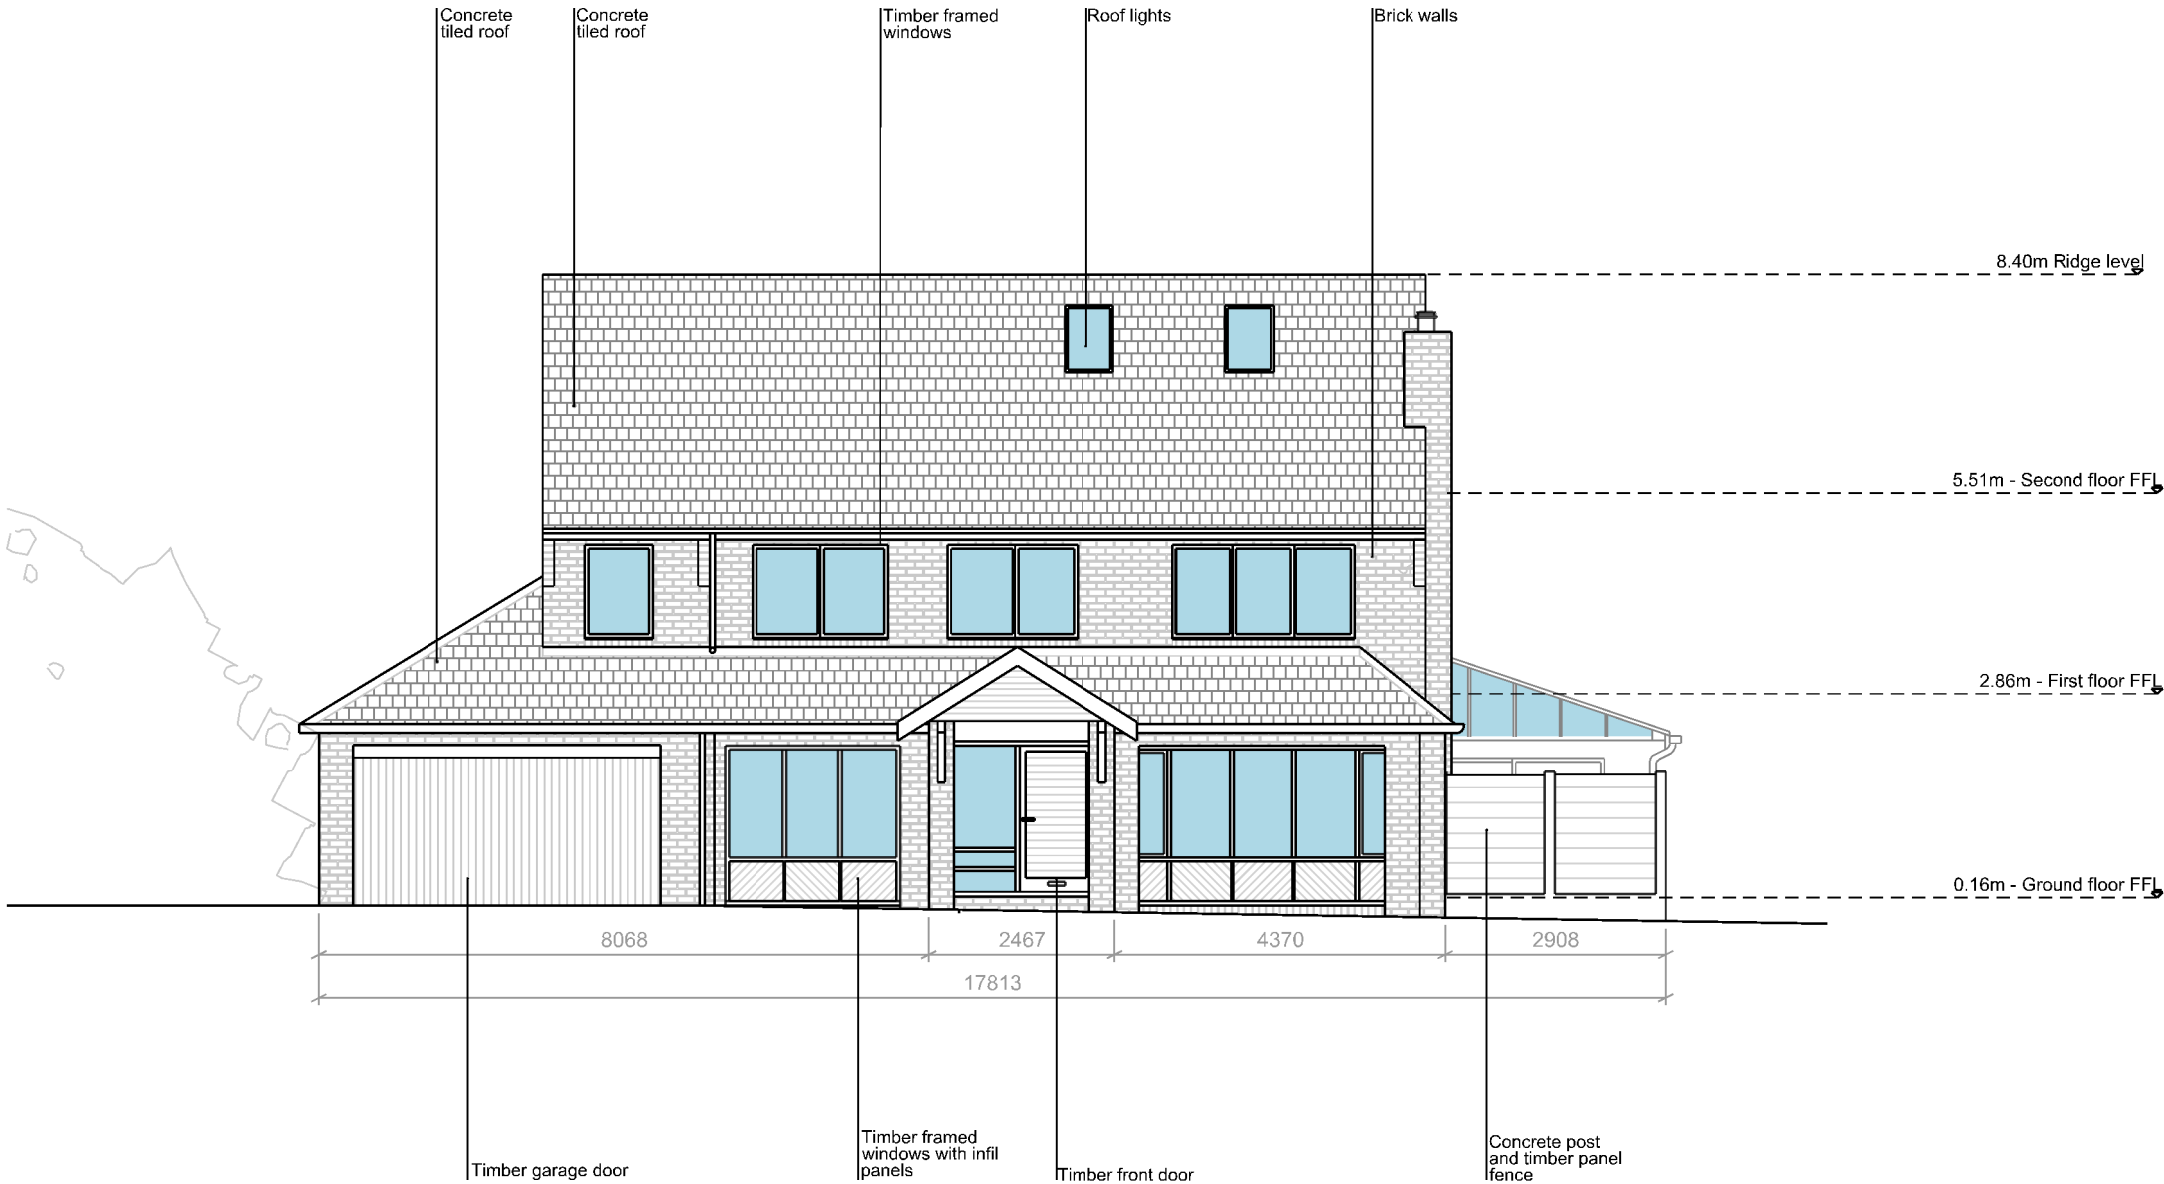

Rev/Date

Existing South Elevation

Job number
205


Drawing number
E.03GA.E003

Title
Existing East elevation

Scale
1:100 @ A3

Issue for


Date
14.01.22

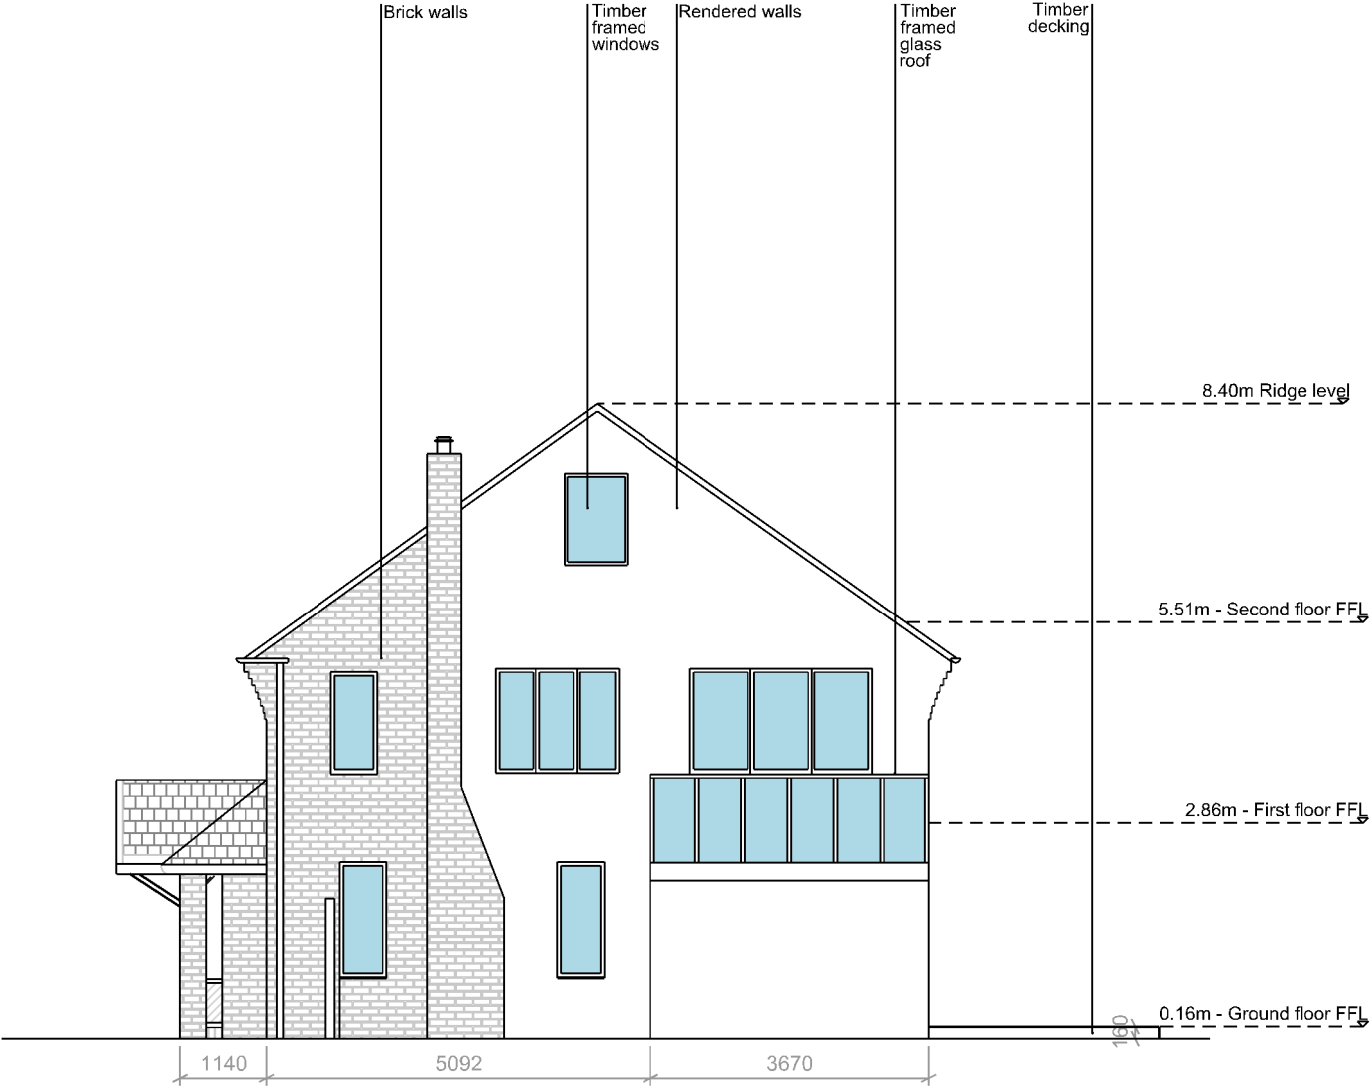

Rev/Date

Existing East Elevation

Do not scale
this design and drawing
is the copyright of
Andrew Wallace Architects
and Interior Designers and
may not be reproduced
in any form whatsoever
without his prior express
written consent

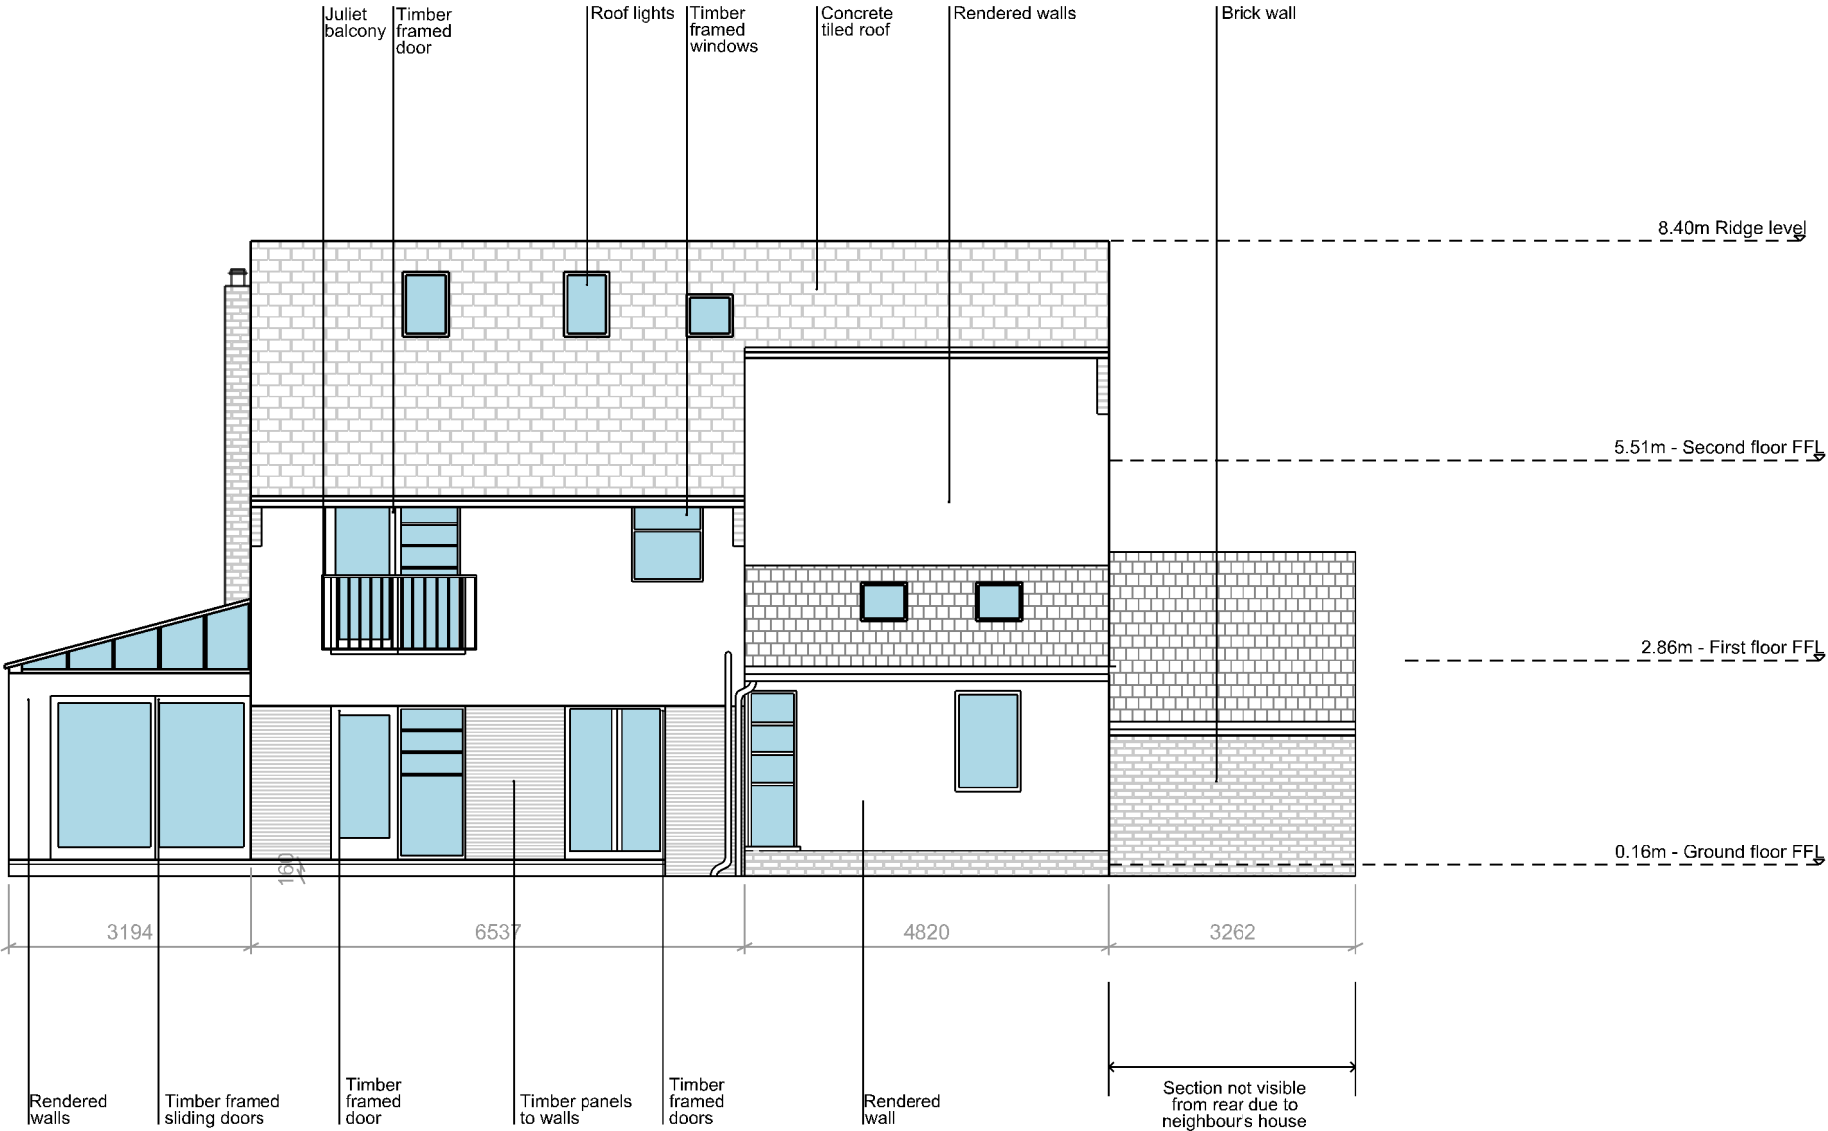

Existing North Elevation