



GENERAL NOTES:


DATE: VALUE

PROJECT TITLE:
35 Clarendon Rd,
Whalley Range,
Manchester,
M16 8LD


DRAWING TITLE:
PROPOSED PLANS

DRAWING NUMBER:
VALUE

SCALE: 1:100
DRAWN BY: L KARIM

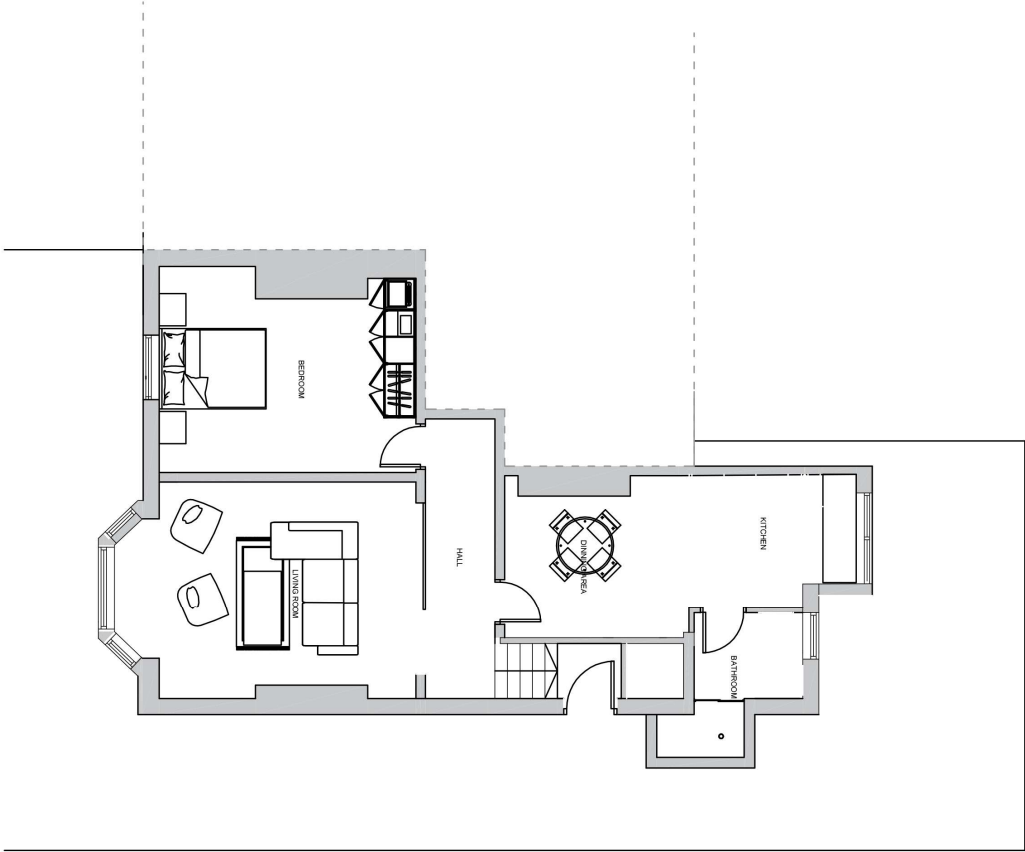

PROPOSED BASEMENT PLAN

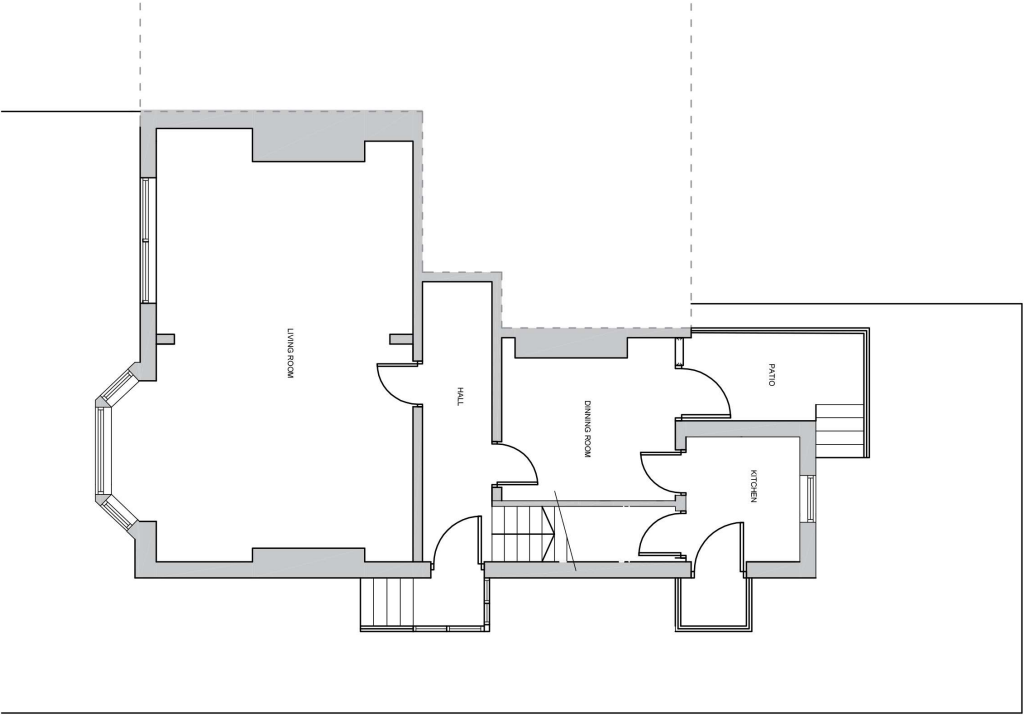

PROPOSED GROUND FLOOR PLAN



GENERAL NOTES:



DATE: VALUE

PROJECT TITLE:

35 Clarendon Rd,
Whalley Range,
Manchester,
M16 8LD

DRAWING TITLE:

EXISTING ELEVATIONS

DRAWING NUMBER:


VALUE

SCALE: 1:100

DRAWN BY: L KARIM



GENERAL NOTES:

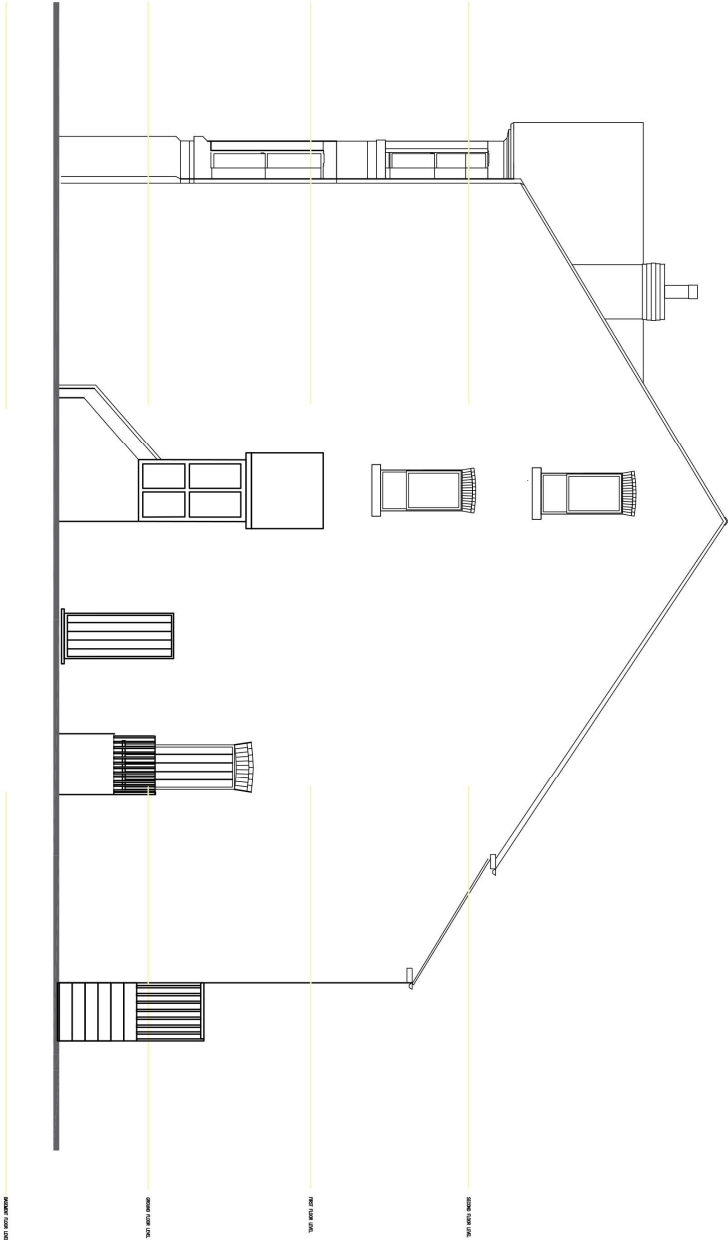

PROPOSED SIDE ELEVATION

DATE:		VALUE
PROJECT TITLE:		
35 Clarendon Rd, Whalley Range, Manchester, M16 8LD		
DRAWING TITLE:		
PROPOSED ELEVATIONS		
DRAWING NUMBER:		
VALUE		
SCALE:		1:100
DRAWN BY:		L KARIM