



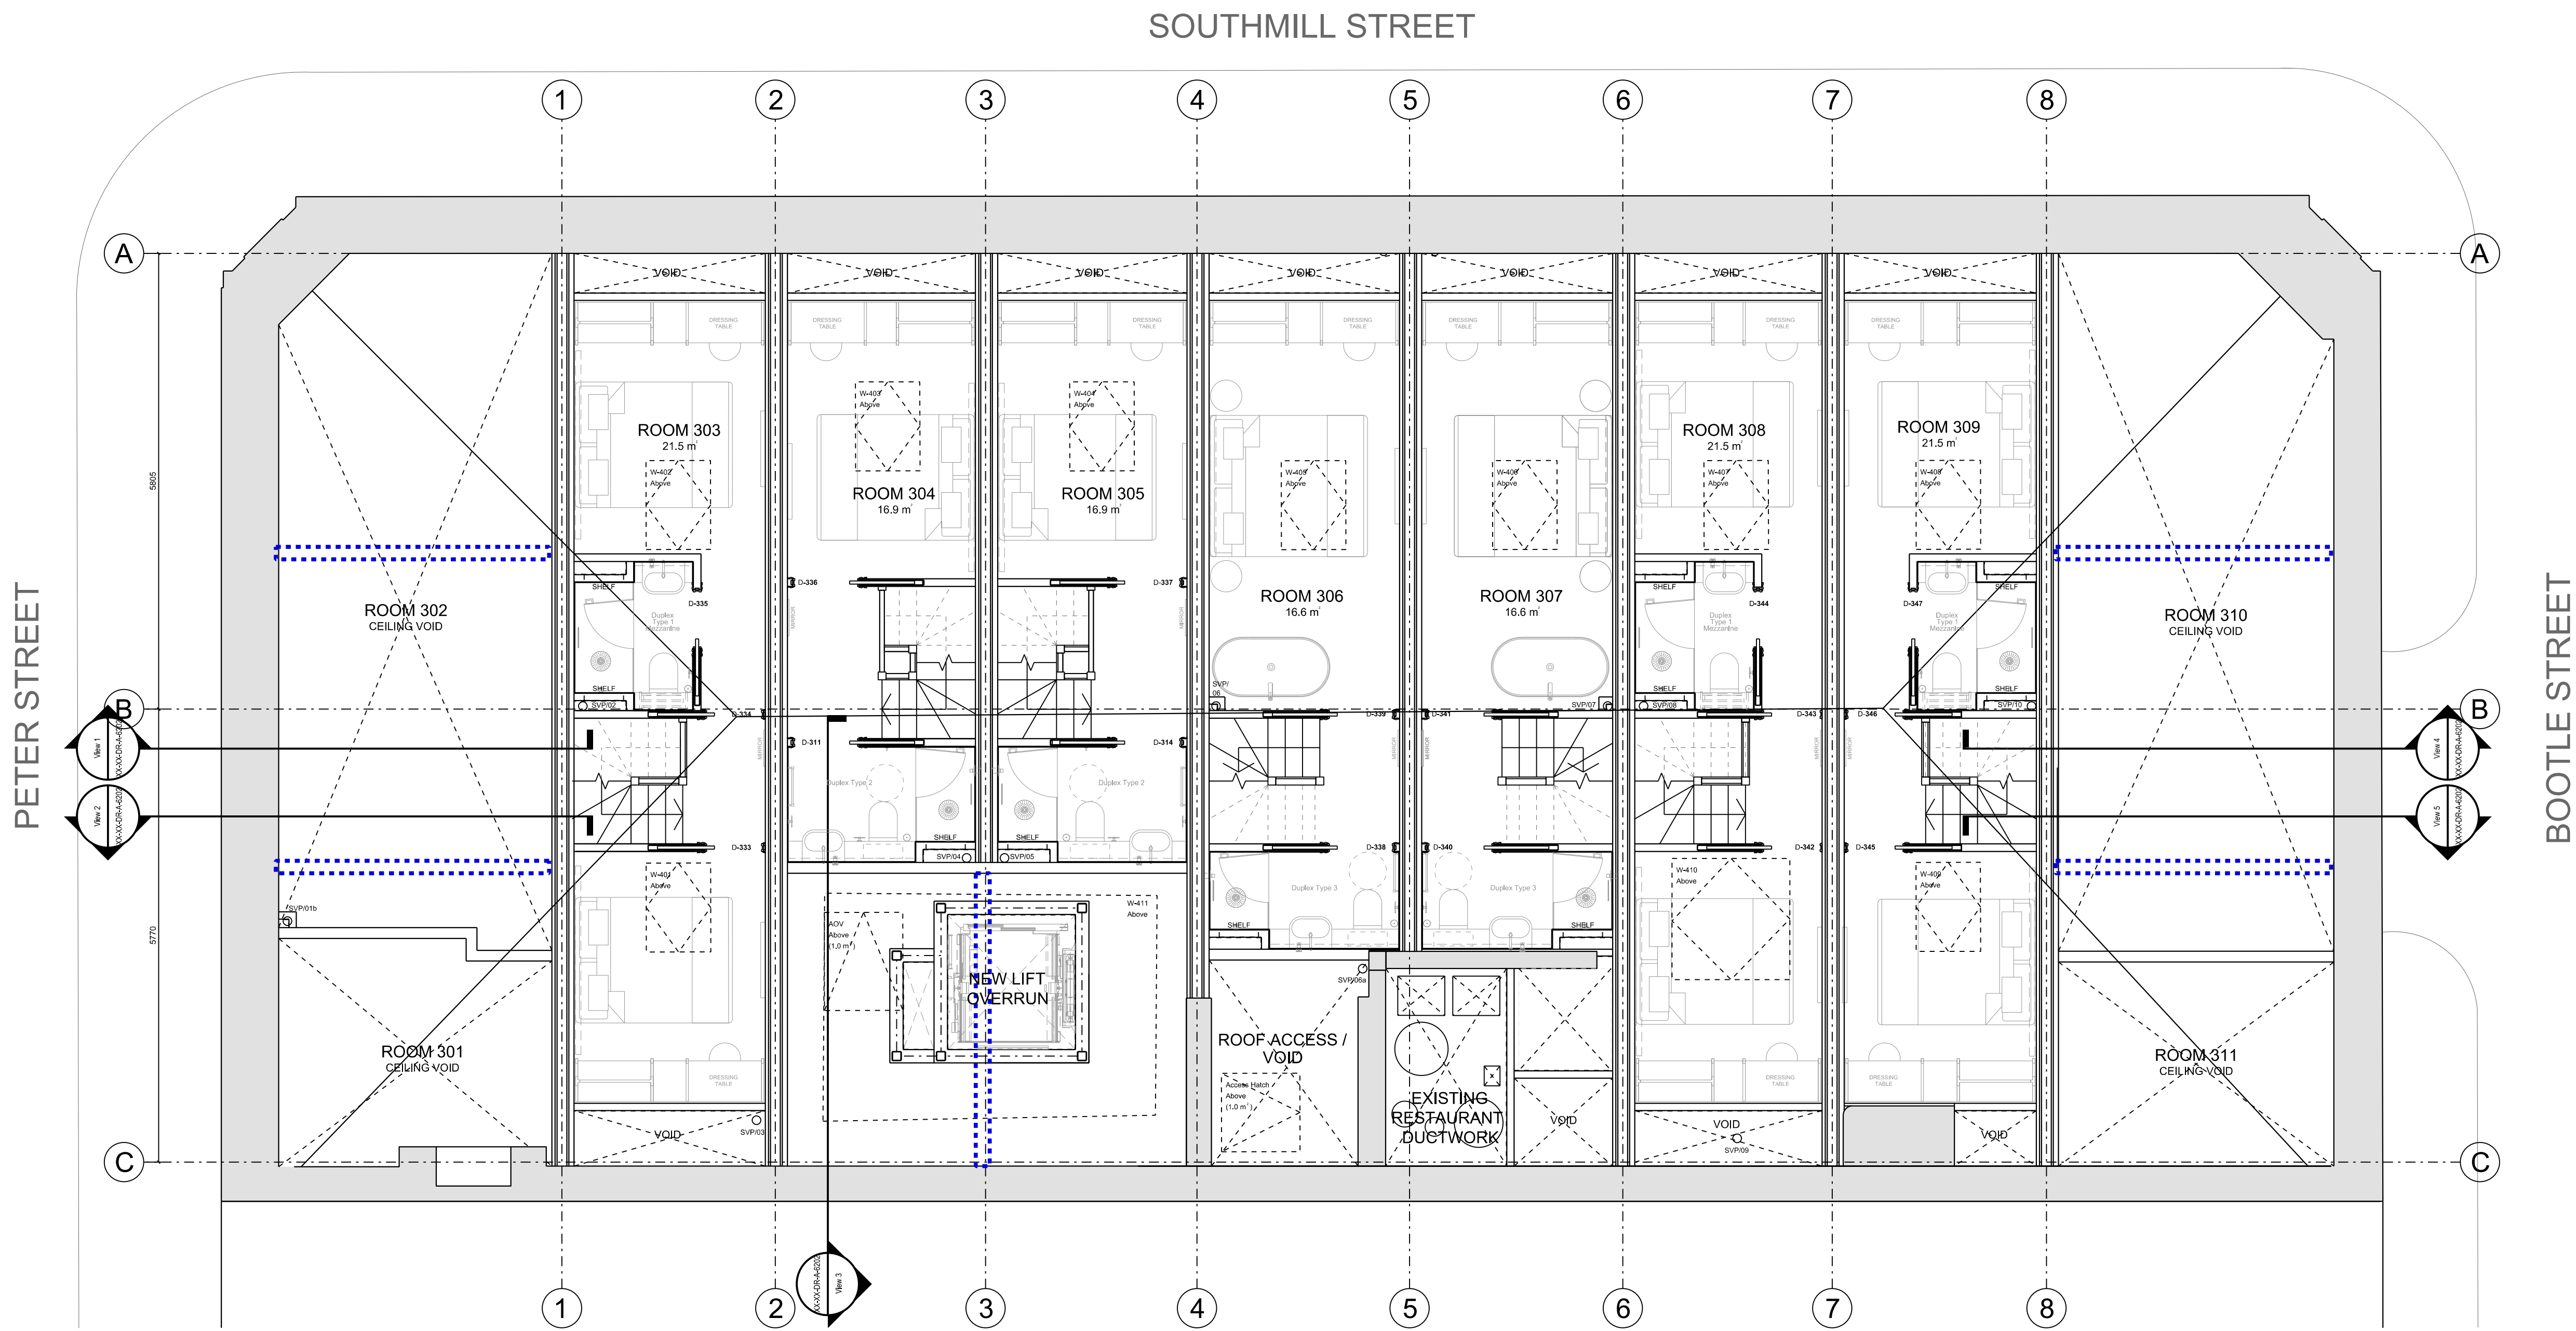

PROPOSED SECOND FLOOR PLAN
Scale: 1:50

Neighbouring Building
(No. 49 Peter Street)

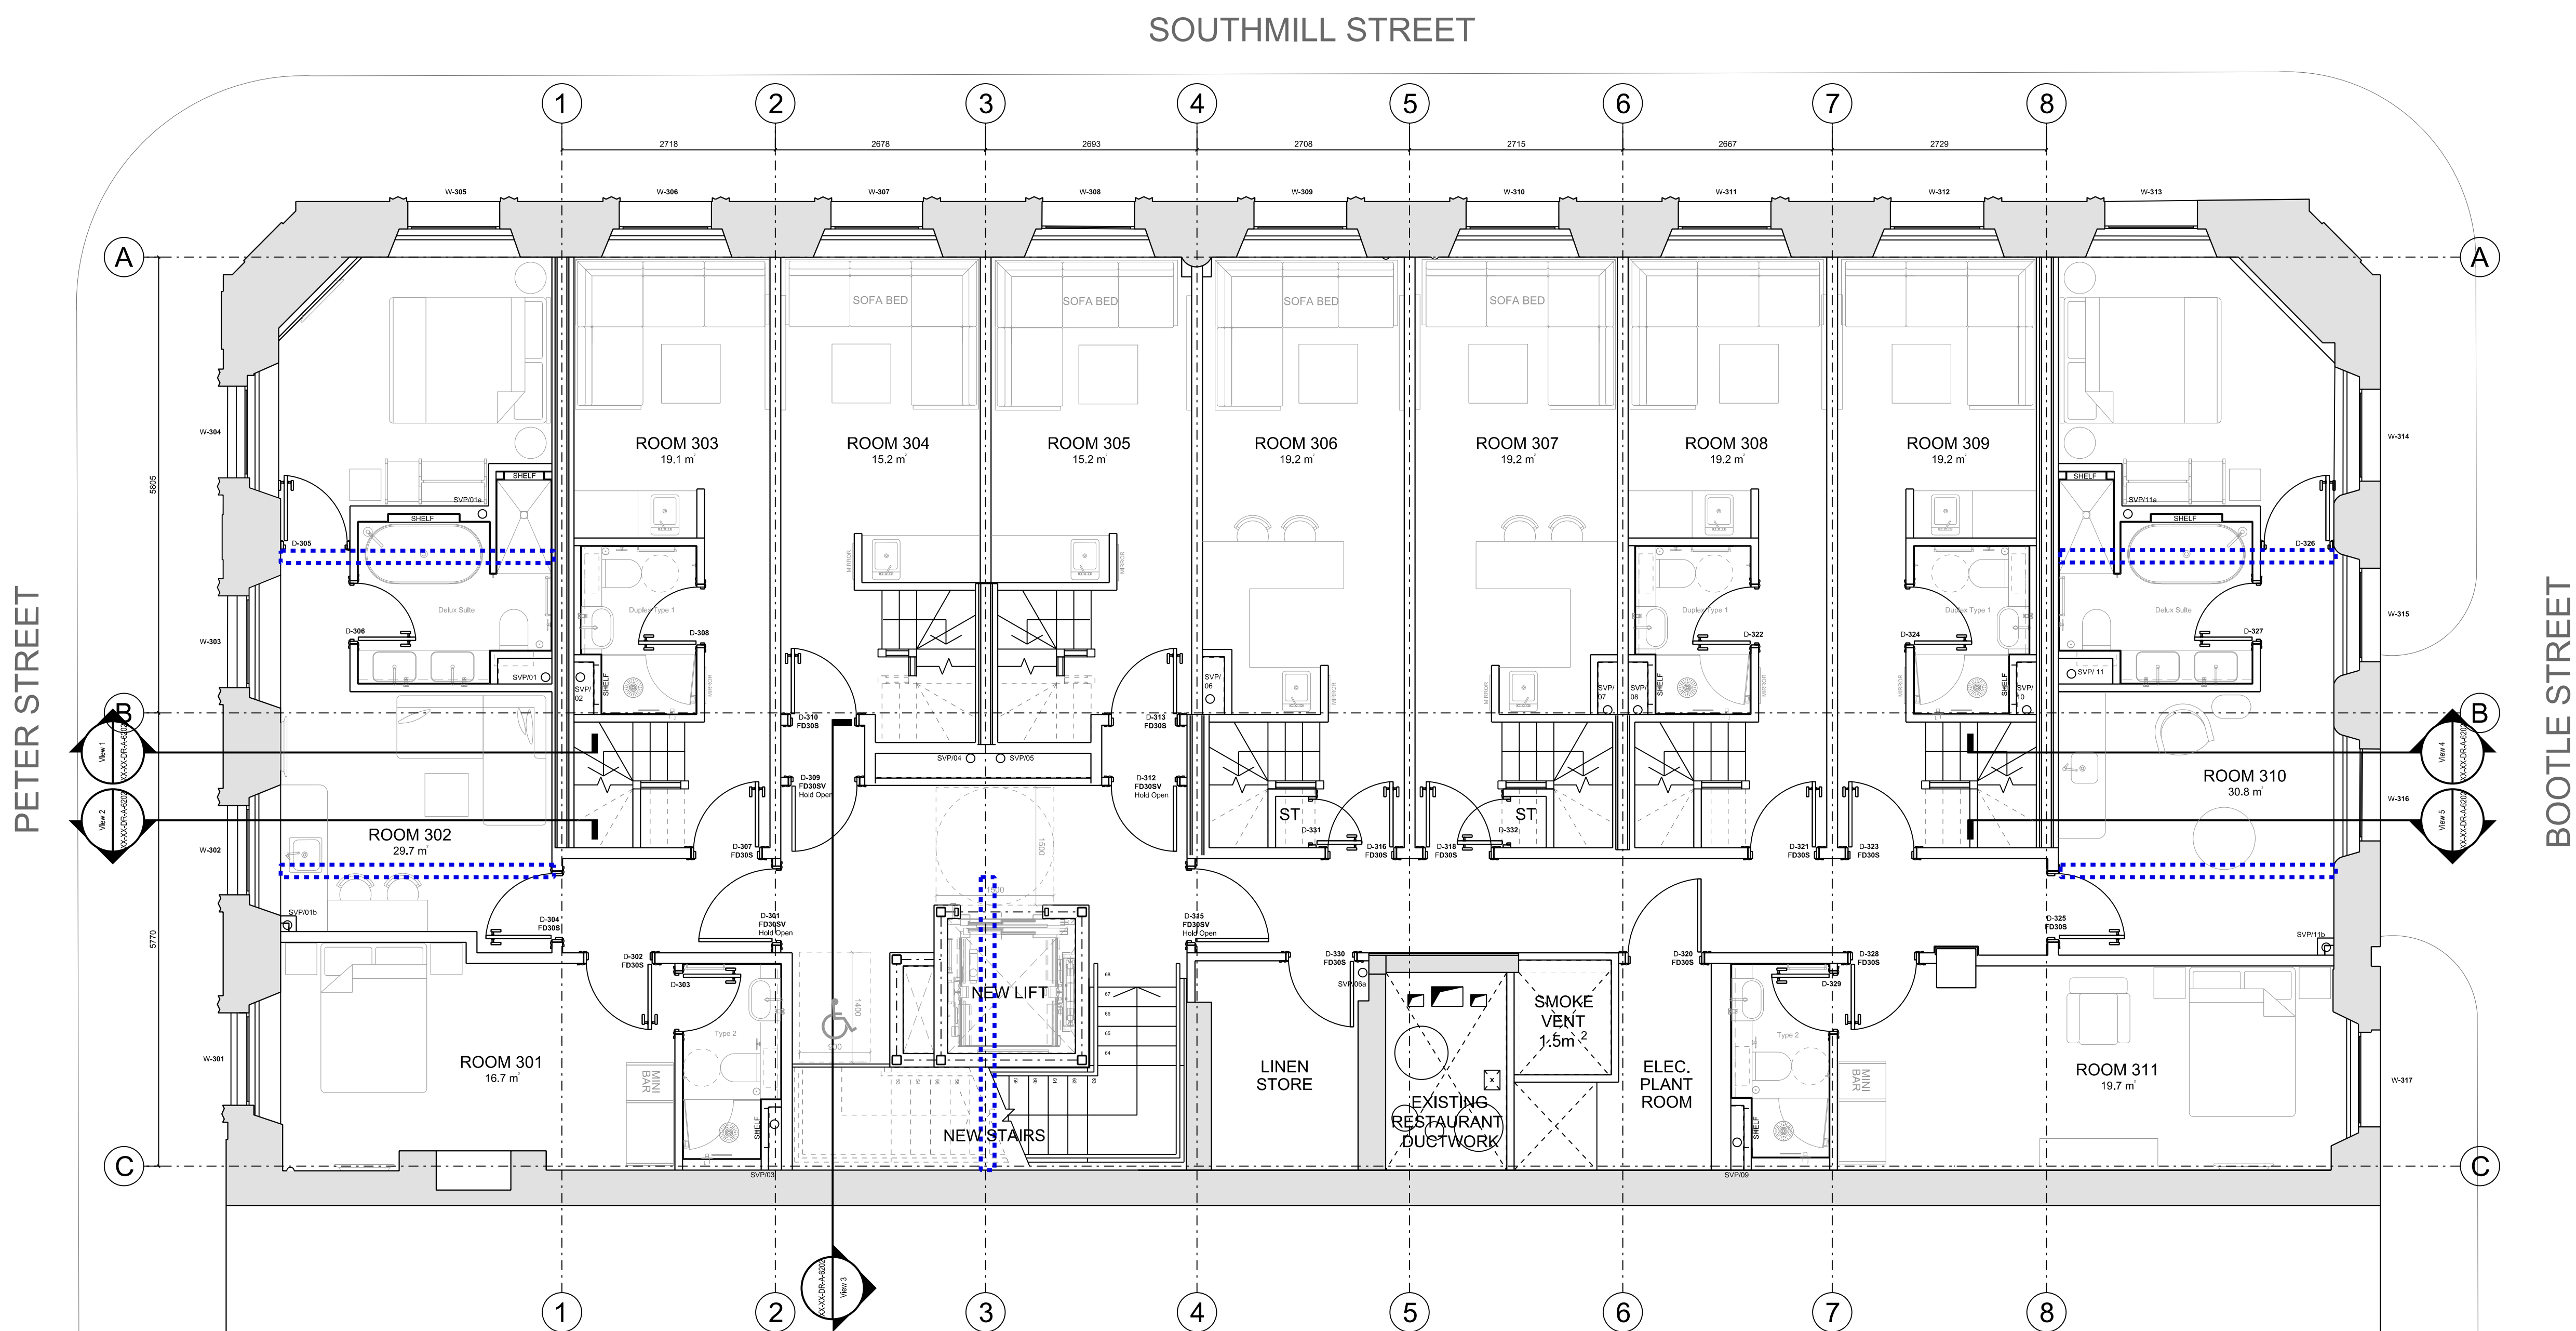

PROPOSED FIRST FLOOR PLAN
Scale: 1:50

Neighbouring Building
(No. 49 Peter Street)

