


○ BOWKER SADLER PARTNERSHIP LIMITED
■ THIS DRAWING IS THE SUBJECT OF COPYRIGHT WHICH VESTS IN BOWKER SADLER PARTNERSHIP LIMITED. IT IS AN INFRINGEMENT OF COPYRIGHT TO REPRODUCE THIS DRAWING BY WHATEVER MEANS, INCLUDING ELECTRONIC, WITHOUT THE EXPRESS WRITTEN CONSENT OF BOWKER SADLER PARTNERSHIP LIMITED WHICH RESERVES ALL ITS RIGHTS
BOWKER SADLER PARTNERSHIP LIMITED ASSERTS ITS RIGHTS TO BE IDENTIFIED AS THE AUTHOR OF THIS DESIGN
■ DRAWING NOT TO BE SCALED.
■ REPORT ERRORS & OMISSIONS TO ARCHITECT.
■ CHECK ALL DIMENSIONS ON SITE
■ DRAWING TO BE READ IN CONJUNCTION WITH THE HEALTH AND SAFETY PLAN AND ALL RELEVANT RISK ASSESSMENTS

Accommodation Area Schedule (GIA)		
Level	Area	House Type
Block 5 - Plot 9		
00 GF Level	53.9 m²	4b6p
01 FF Level	53.9 m²	4b6p
	107.9 m²	
Block 5 - Plot 10		
00 GF Level	53.9 m²	4b6p
01 FF Level	53.9 m²	4b6p
	107.9 m²	
Grand total: 4	215.7 m²	



South Elevation / Rear
1 : 100

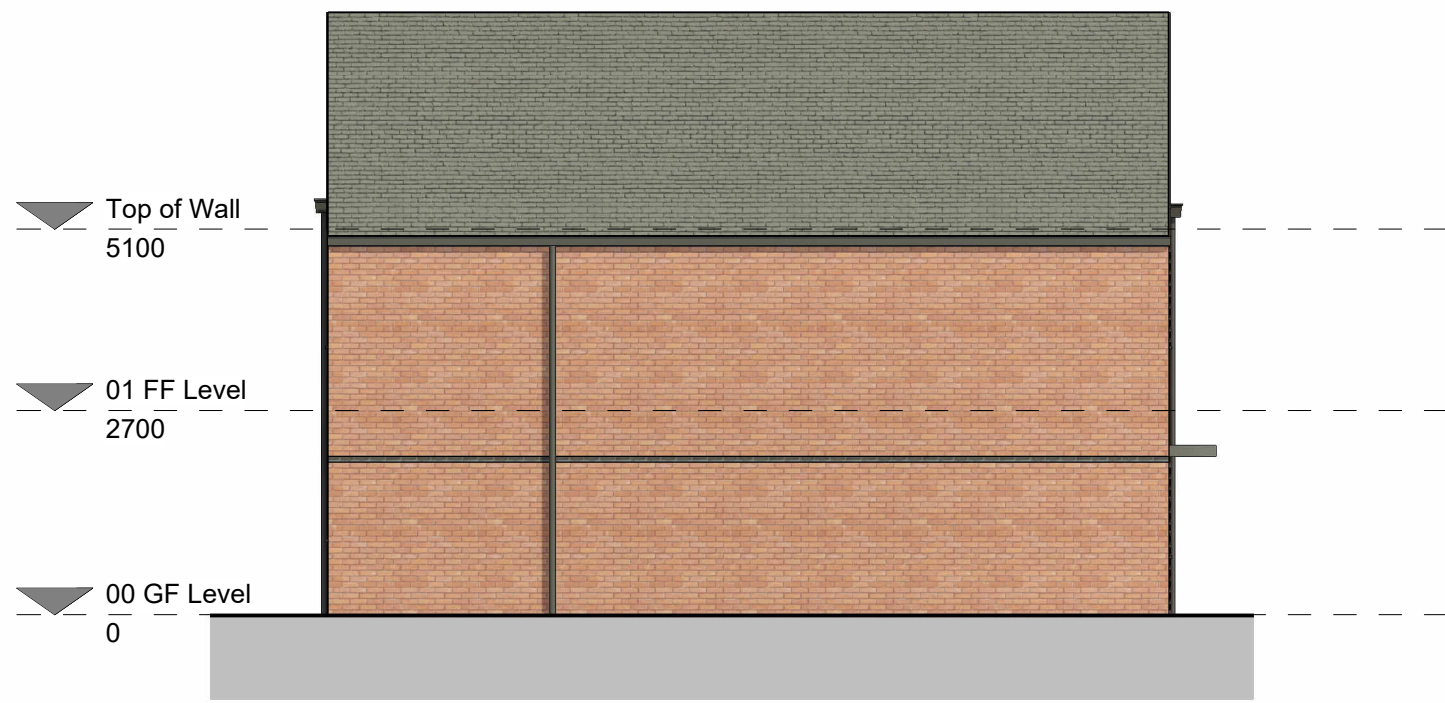

West Elevation / Side
1 : 100




North Elevation / Front
1 : 100




East Elevation / Side
1 : 100



3D View 1

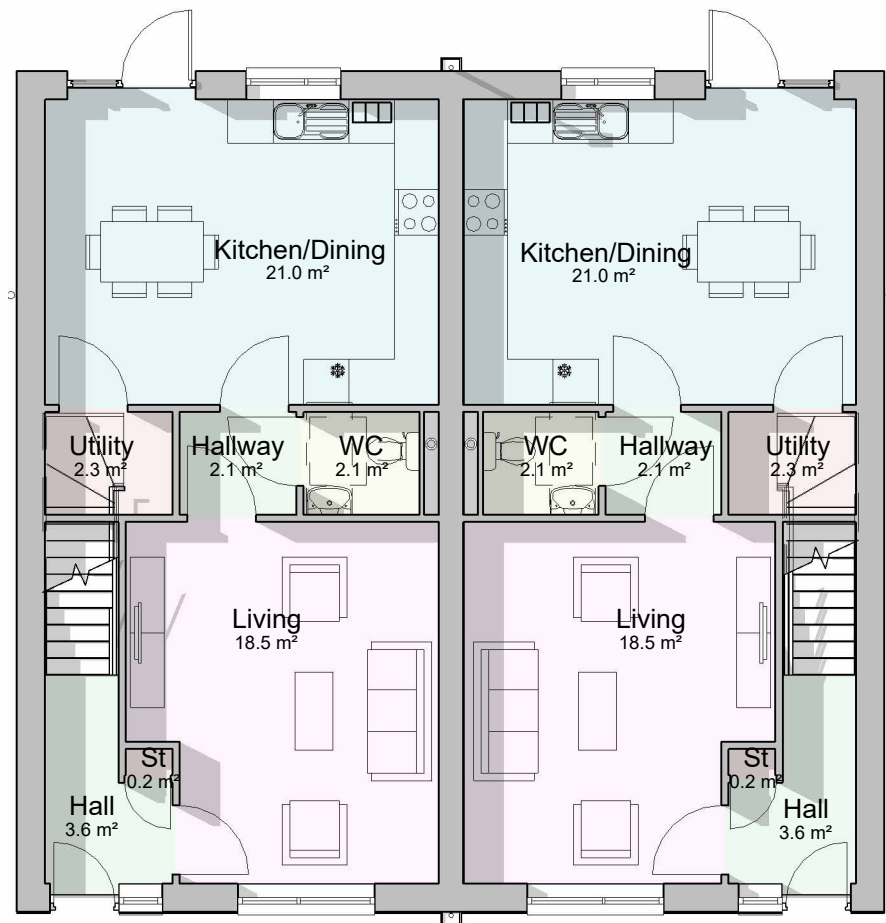

Ground Floor Plan
1 : 100

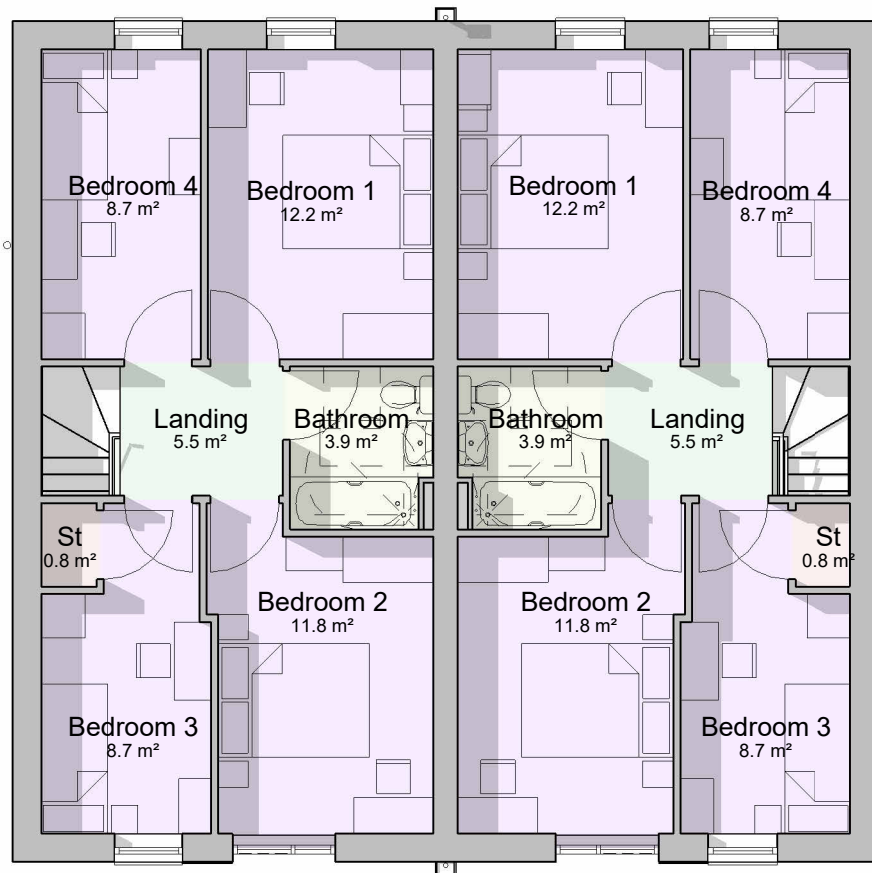

First Floor Plan
1 : 100

D	15/03/22	SP	Concrete cill removed	CL
C	03/07/22	SP	PV panels added	CL
B	07/02/22	SP	Brick detailing amended	CL
A	19/11/21	SP	Brick detailing and Block 2 entrance amended	CL

REV.	DATE	DRN.	CHKD.
------	------	------	-------

PROJECT
Chain Road, Blackley

CLIENT
Great Places Housing Group

DRAWING
Block 5 - Plans & Elevations

SCALE	SHEET SIZE	DRAWN	CHECKED	DATE
1 : 100	@ A1	SP	SW	05/10/21

BOWKER SADLER ARCHITECTURE
A: Hatherlow House, Hatherlow, Romiley, Stockport SK6 3DY
T: 0161 406 7333
E: office@bowker-sadler.co.uk
W: www.bowker-sadler.co.uk

JOB No 18-002	DRAWING No 1037	REVISION D
STATUS Planning		

