


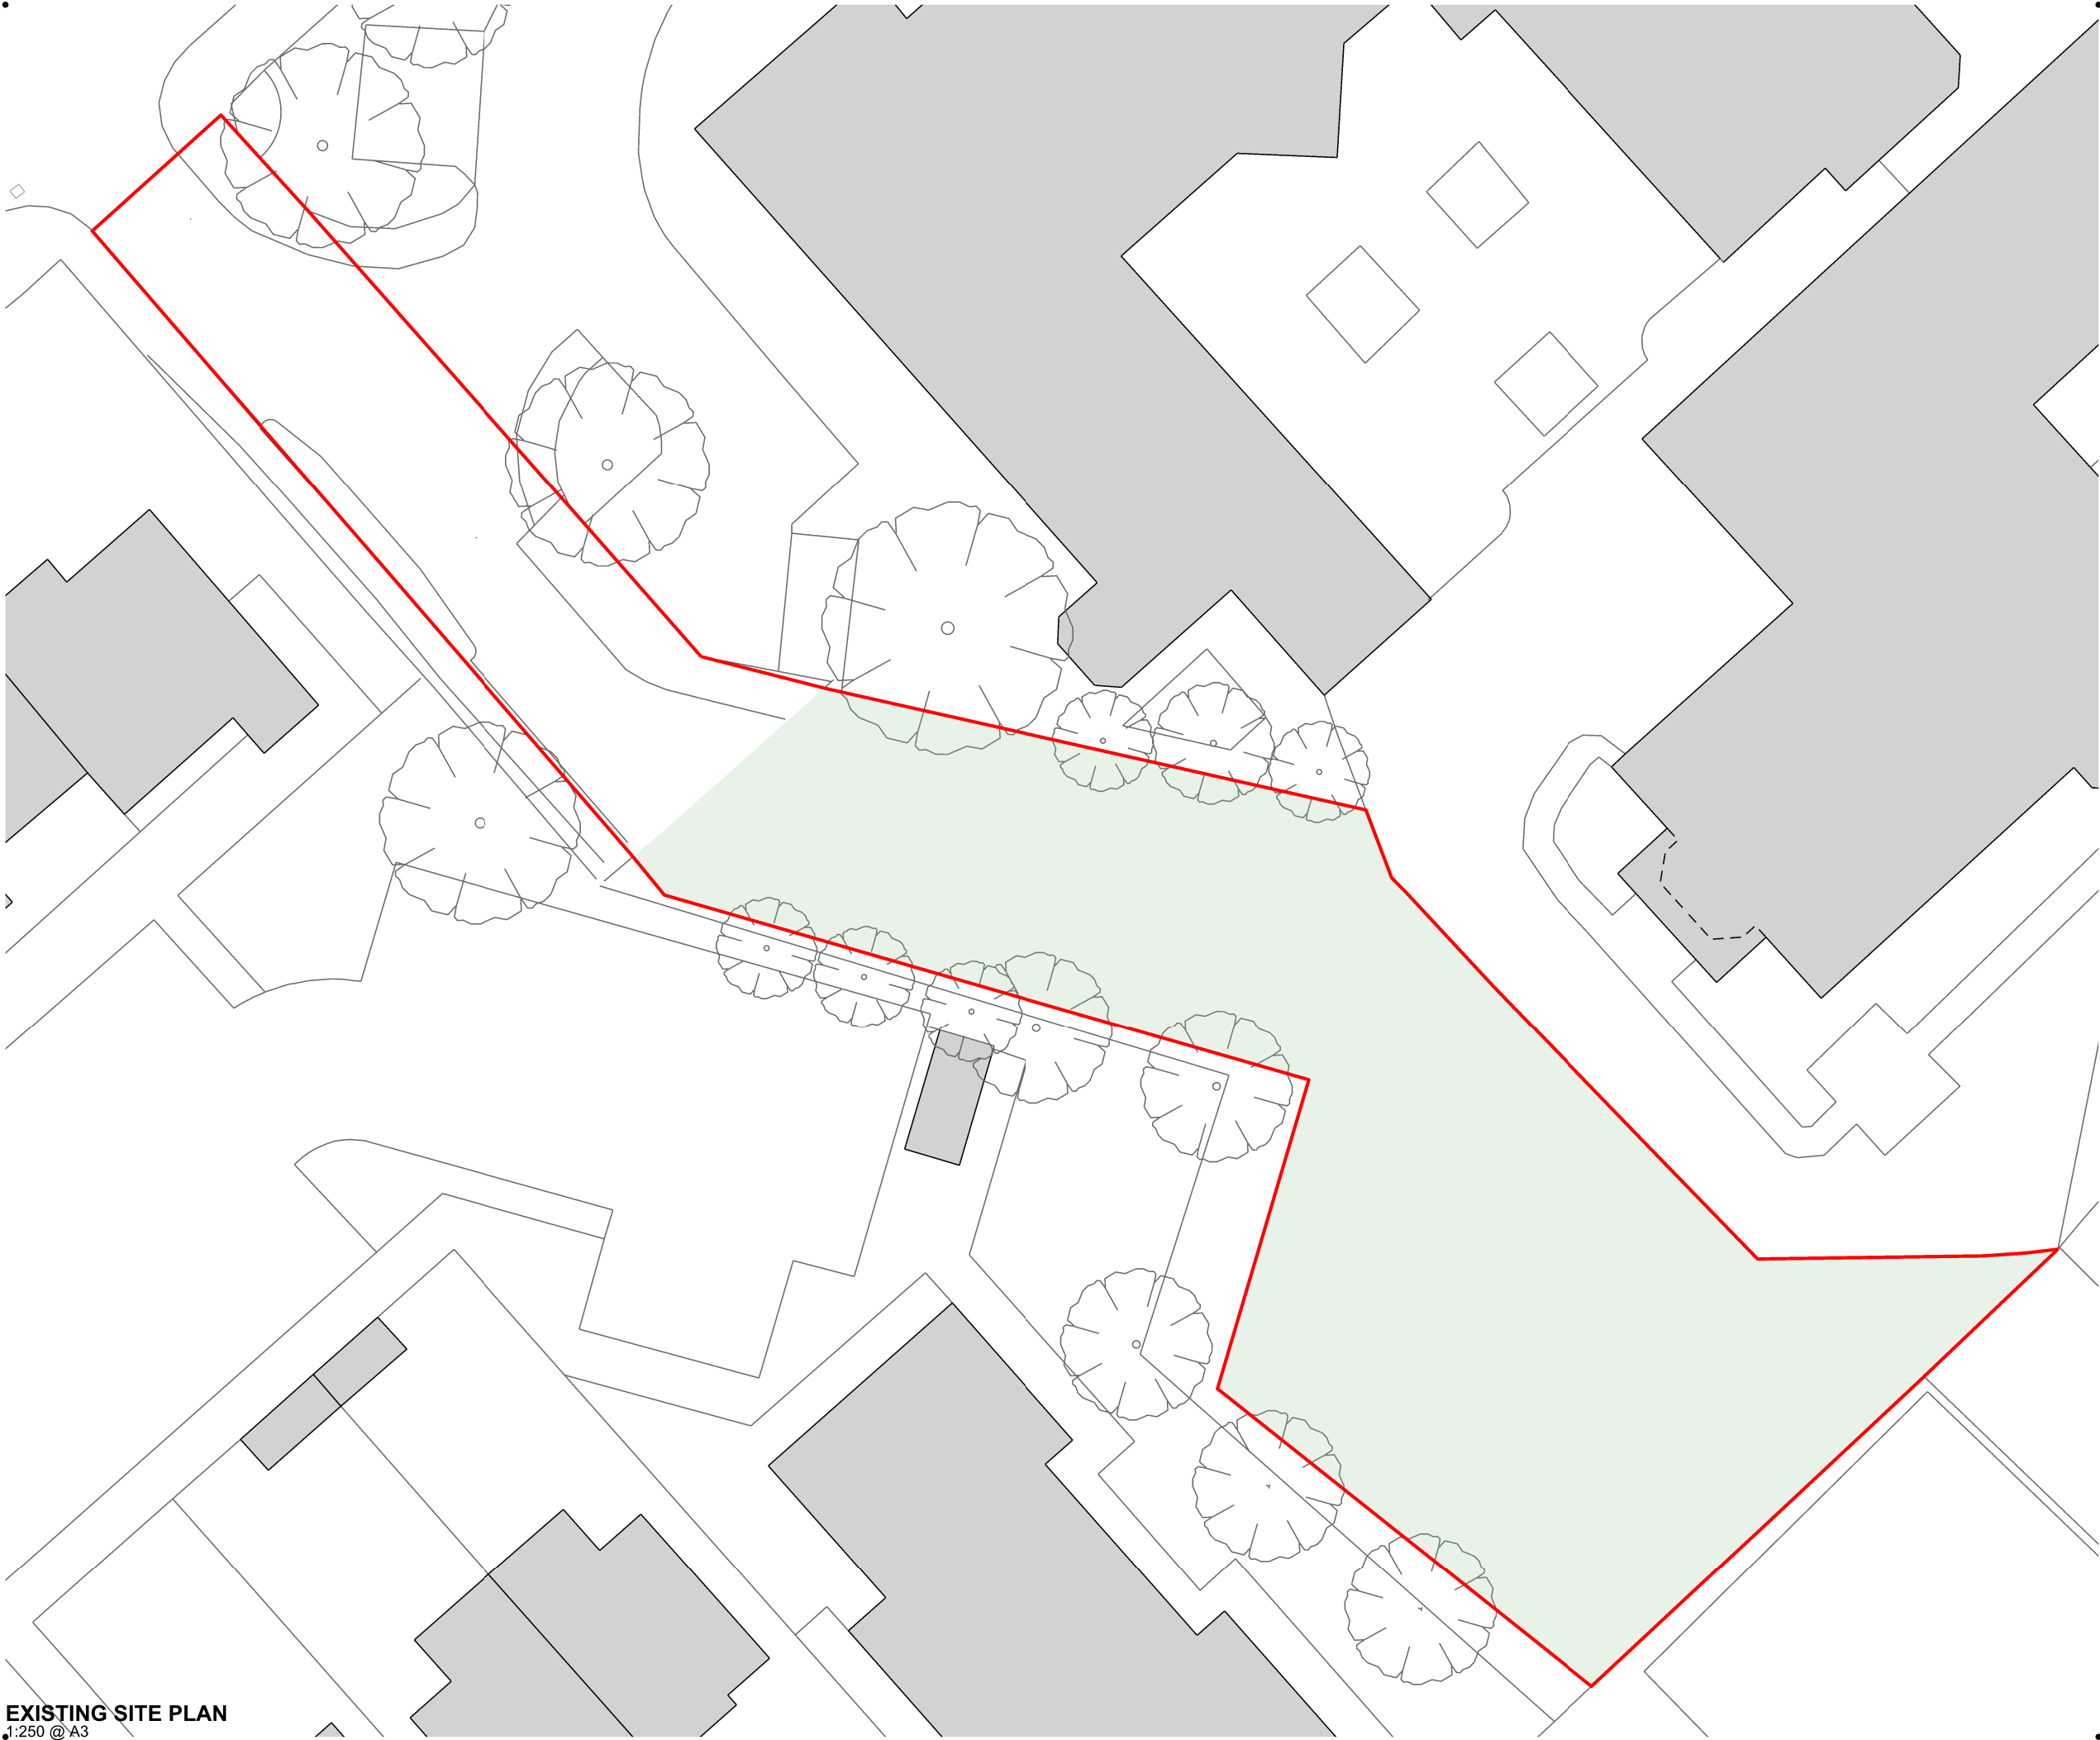

Notes:
Do not scale from this drawing.
All dimensions are in millimetres unless otherwise noted.
All dimensions to be checked on site before proceeding with work.
All omissions and discrepancies to be reported in writing to Project 3 Architects Ltd.
Areas indicated on this drawing are approximate and indicative only.
© Project 3 Architects Limited Registered in England & Wales Number 08021795.

KEY

 indicative site boundary

 existing trees

P01	18/02/22	Planning	MS
Rev:	Date:	Description:	By:



PROJECT3
architects
4 back grafton street
altrincham
cheshire
WA14 1DY
0161 233 0575
mail@project3architects.com
www.project3architects.com

Project:
Land at Cavendish Road,
West Didsbury
Title:
Existing Site Plan

Status:	Scale @ ISO A3:
PLANNING	1:250
Drawing Number:	Revision:
0682-P3A-ST-XX-DR-A-02001	P01