




CURRENT FRONT ELEVATION
SCALE: 1:100

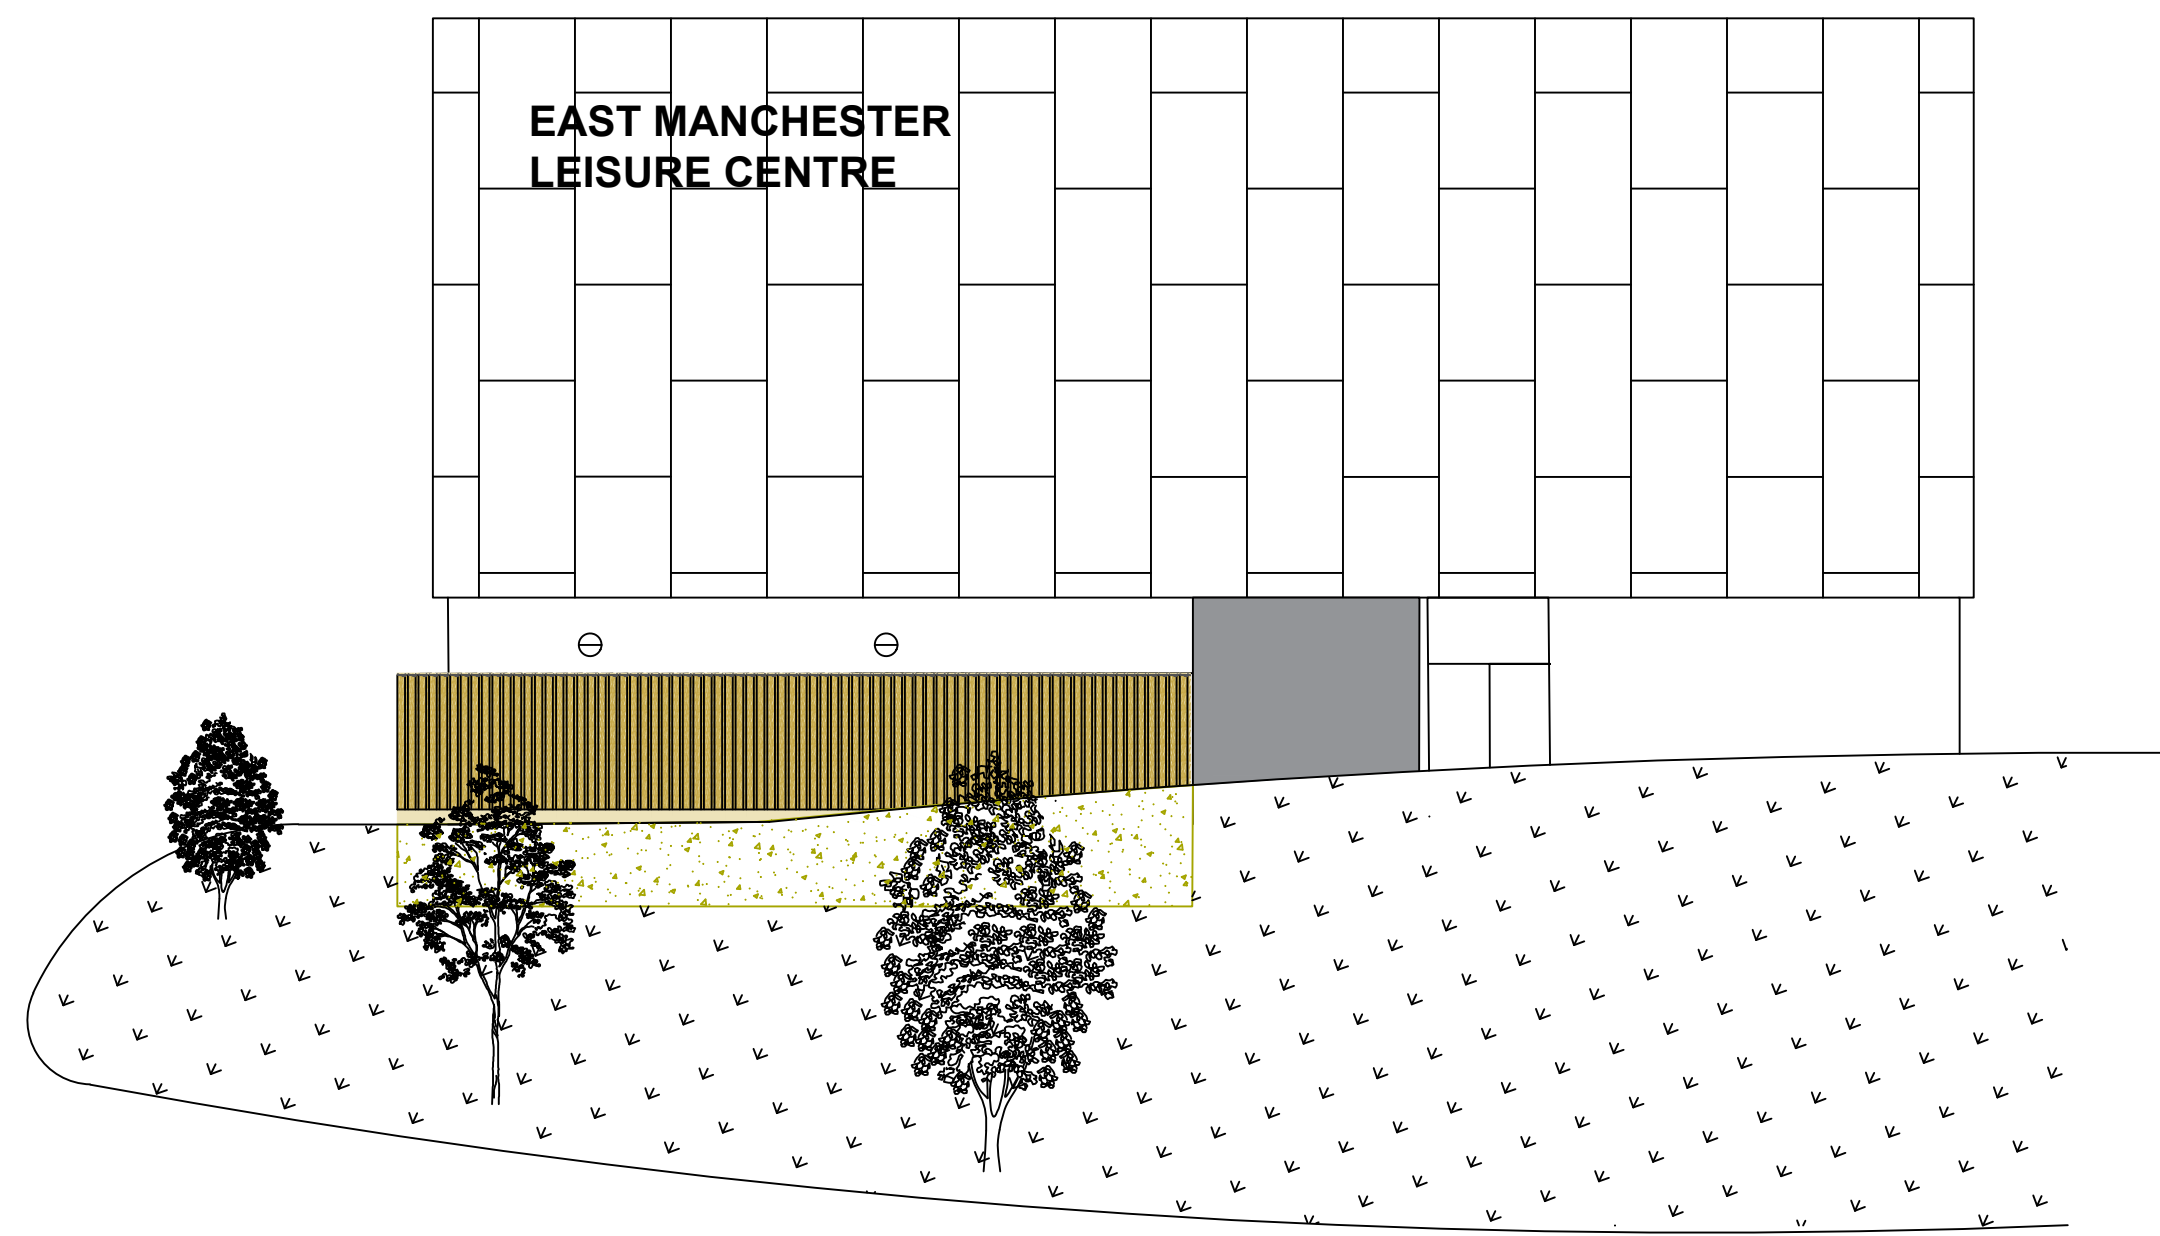


PROPOSED FRONT ELEVATION WITH PLANTROOM
SCALE: 1:100




CURRENT PLAN VIEW
SCALE: 1:100




PROPOSED PLAN VIEW WITH PLANT ROOM
SCALE: 1:100

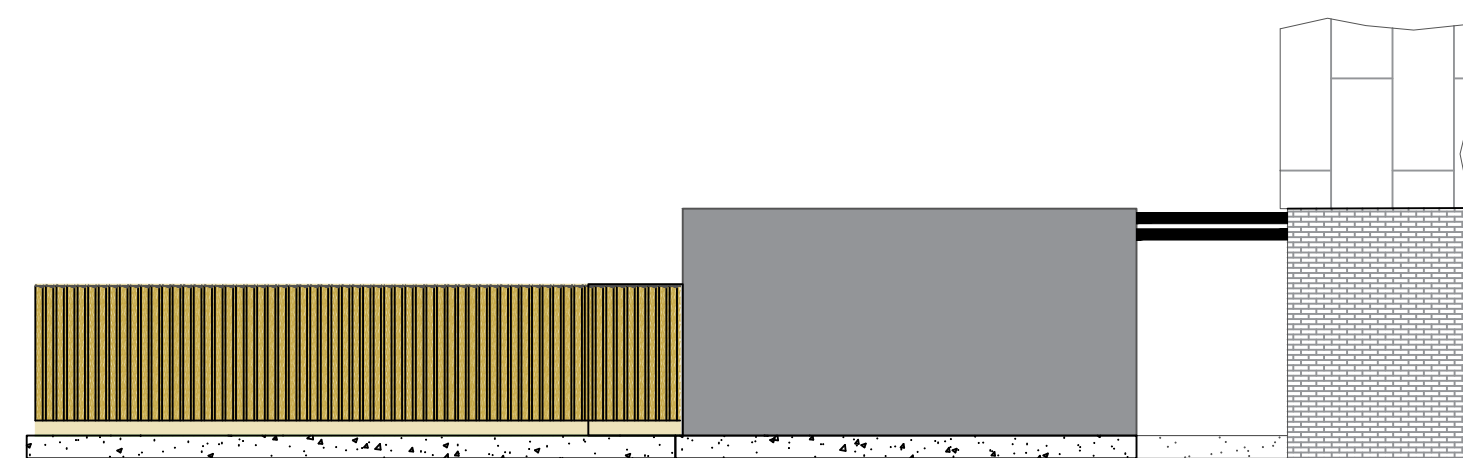

PROPOSED PLANT ROOM EAST ELEVATION
SCALE: 1:100

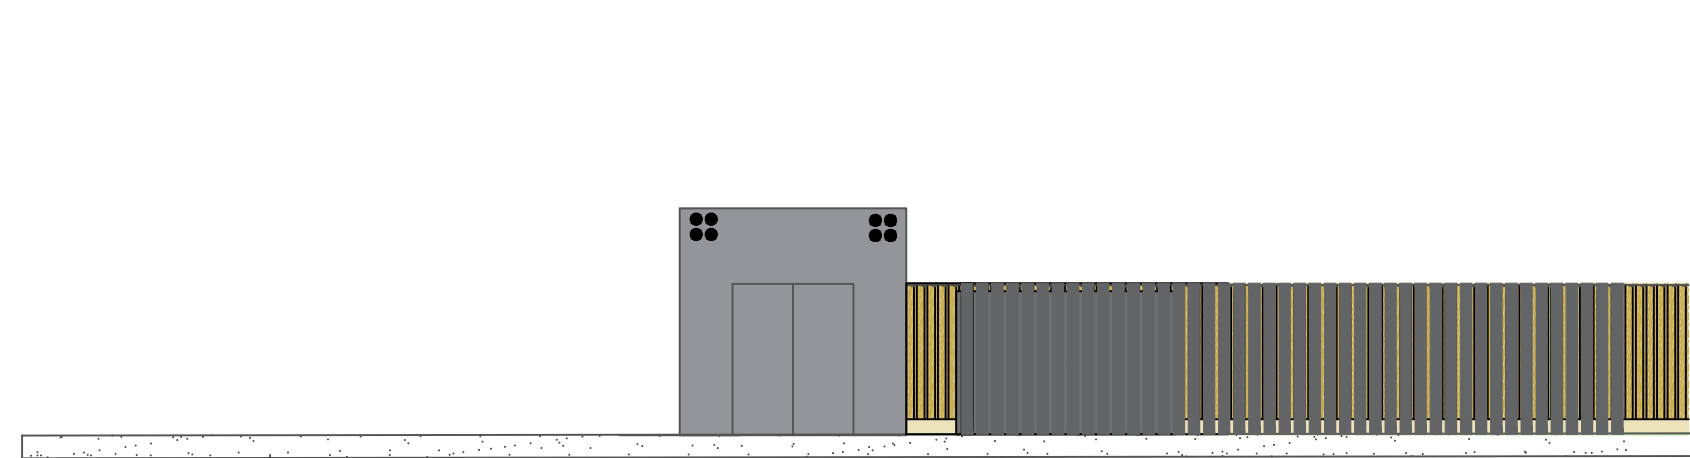

SECTION A-A: PROPOSED PLANT ROOM NORTH ELEVATION
SCALE: 1:100

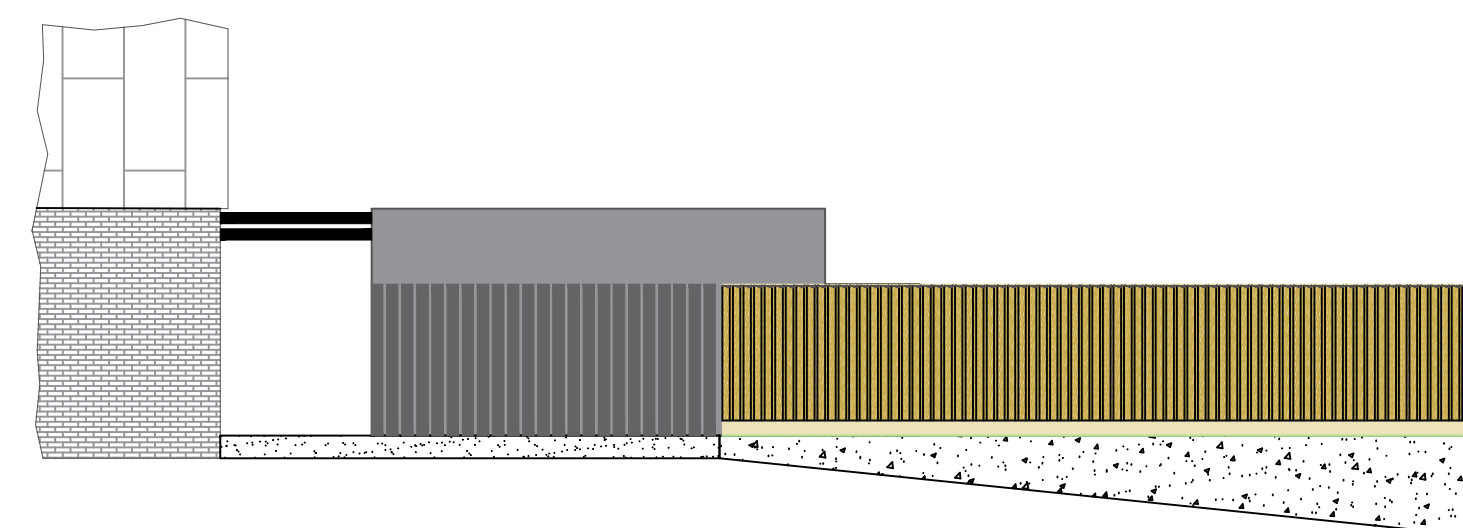

PROPOSED PLANT ROOM WEST ELEVATION
SCALE: 1:100

P01	06.12.21	FIRST ISSUE	JH	ST	DS
Rev	Date	Description	Dm	Chk	App
CLIENT:					
					
SITE ADDRESS EAST MANCHESTER LEISURE CENTRE					
Drawing Title PACKAGED PLANT ROOM EXTERNAL VIEWS					
 Enercon Ltd Hexagon House 21-23 Galleys Road Chester-Stockport SK8 1NZ					
Designed	ST	Drawn	JH	Checked	DS
Scale	A0 @1:100	Date	07.12.21	Revision	P01
Drawing No. EP2012e-ENR-SK-M-00-02					