

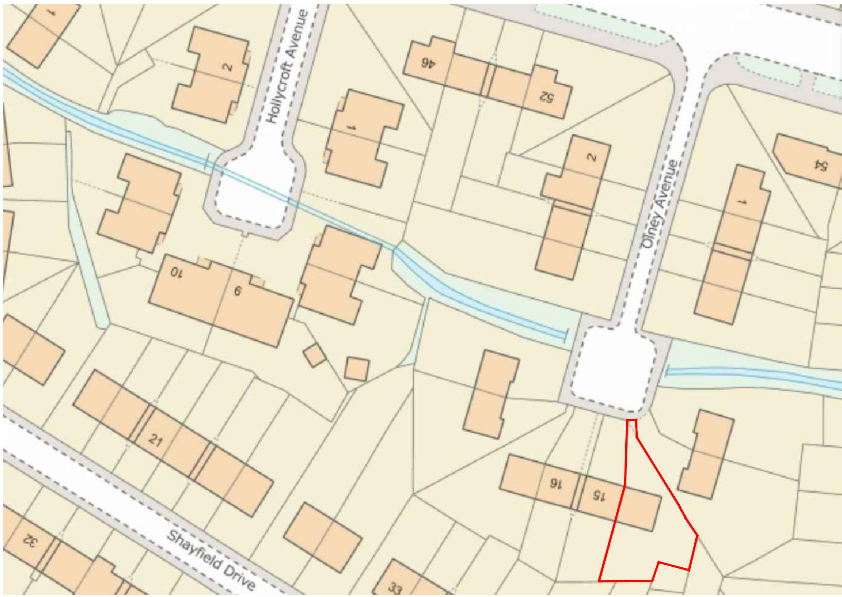


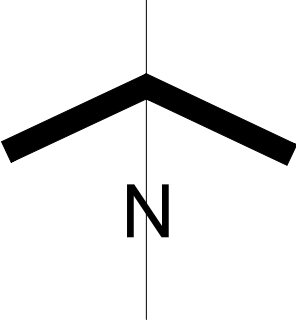

Location plan Scale 1:1250

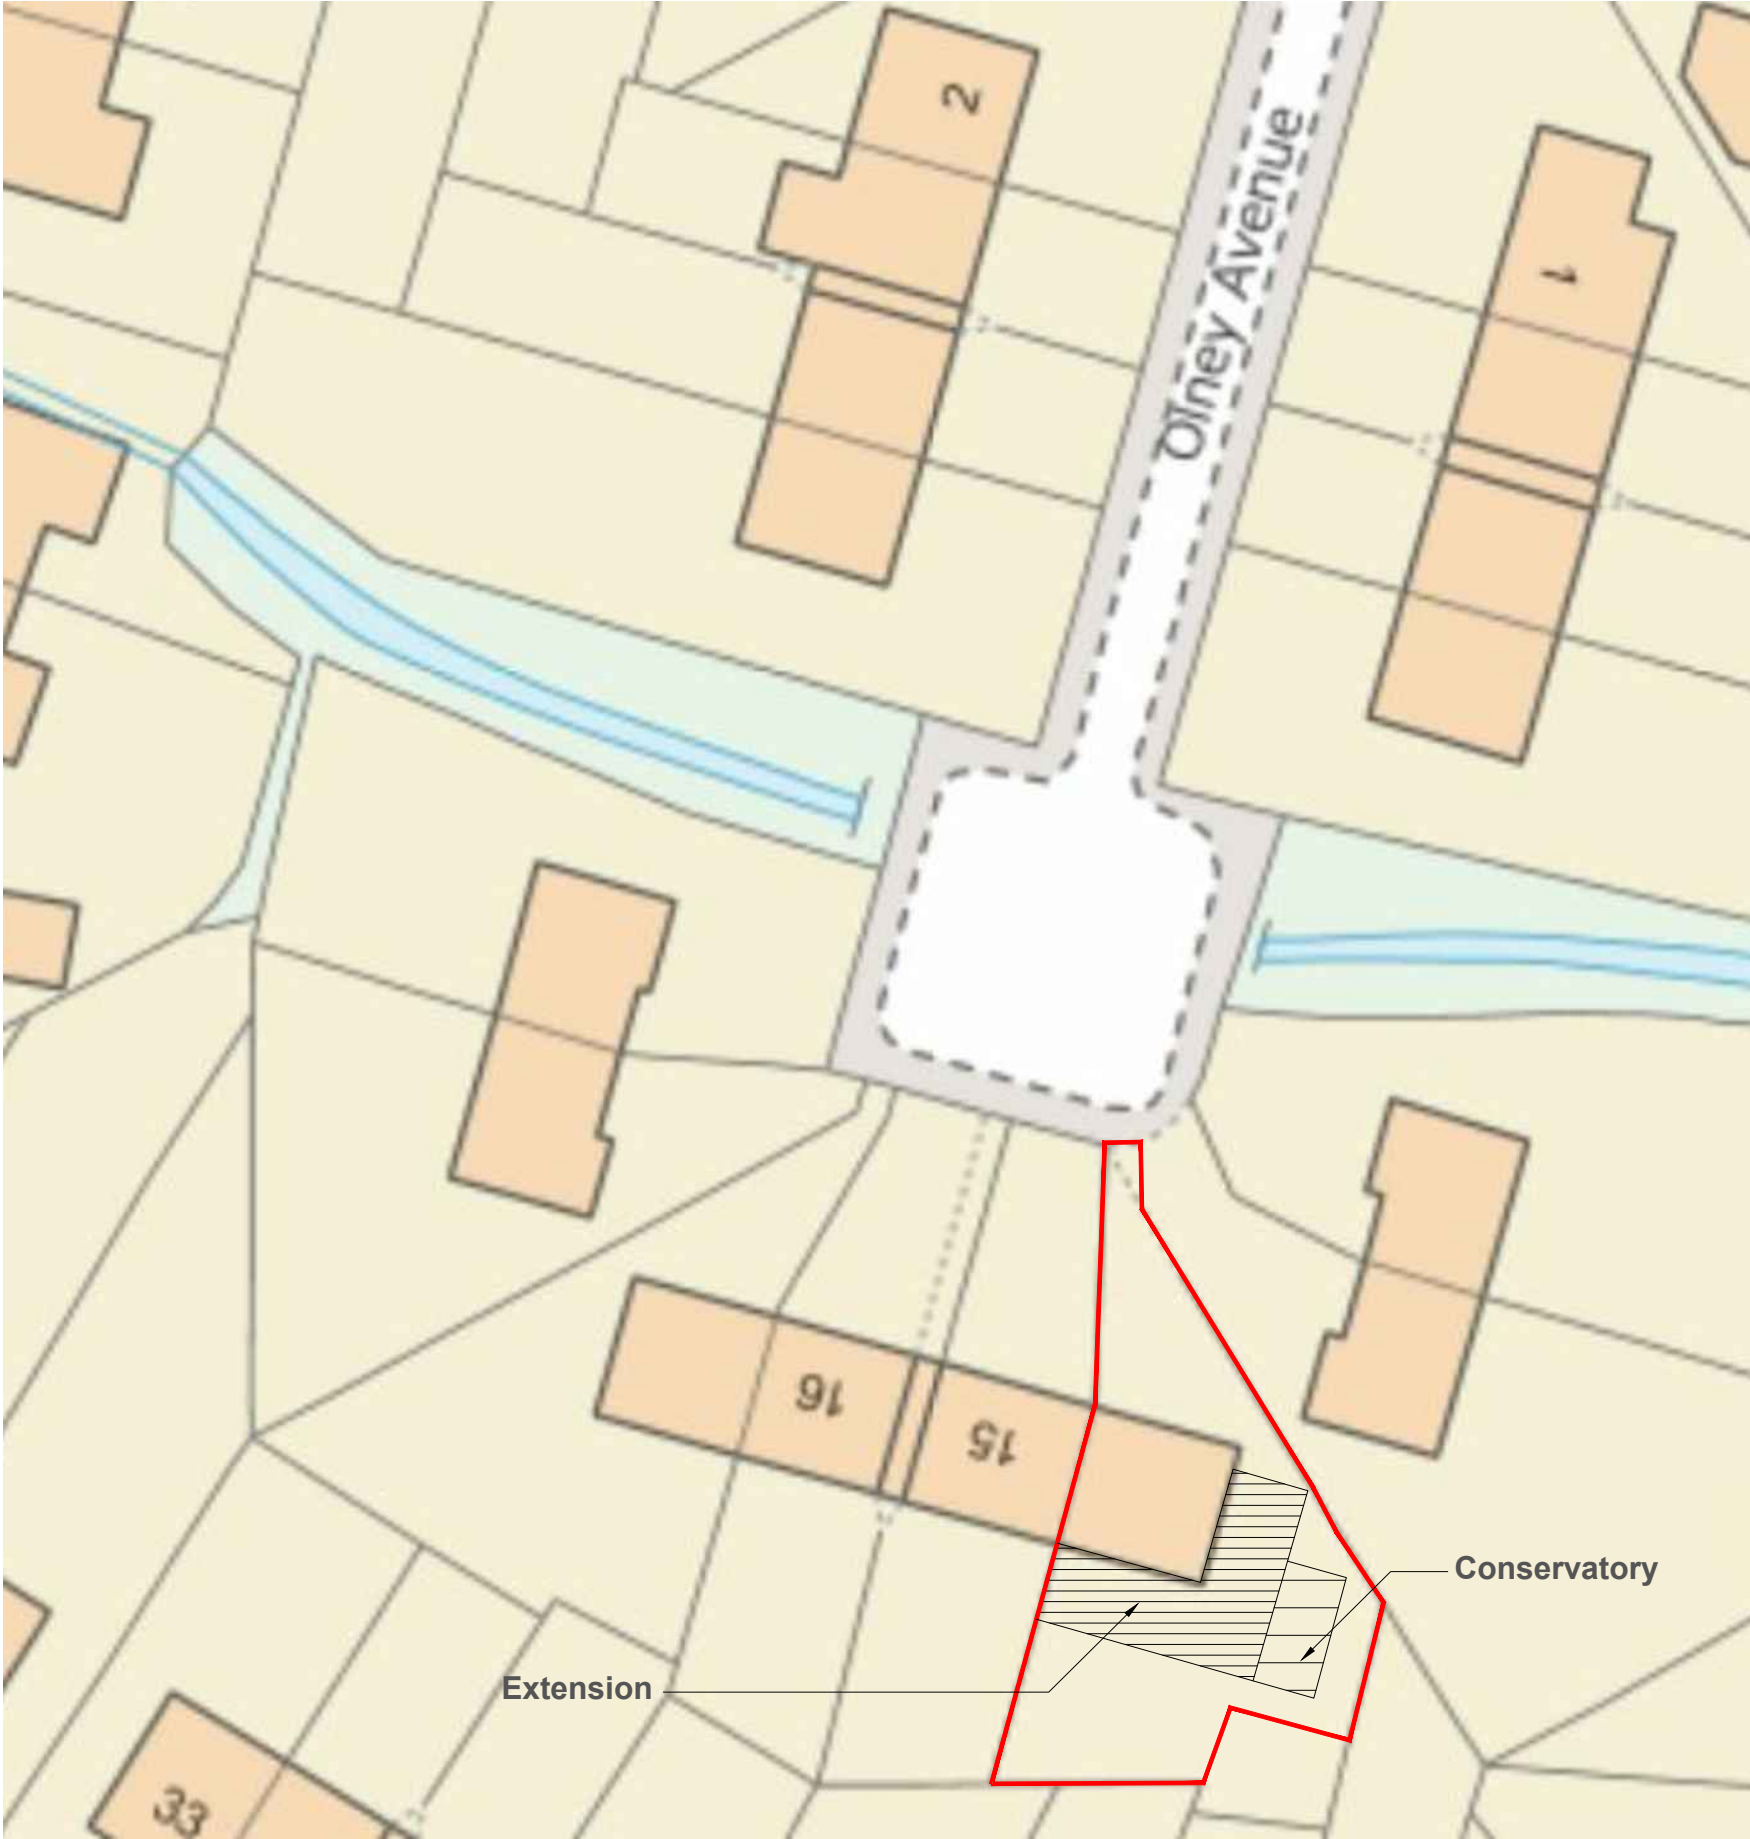

Site Plan Scale 1:500