



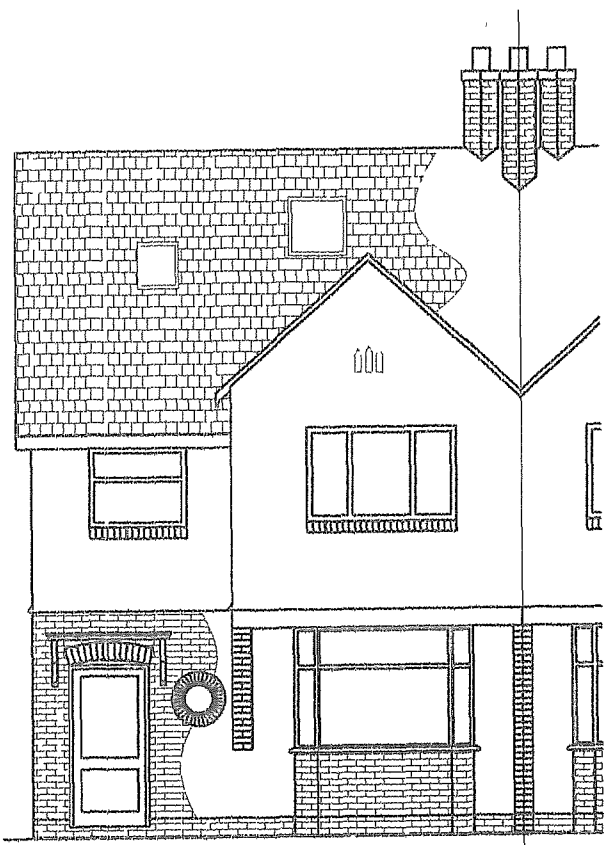


Proposed Front Elevation




Proposed Side Elevation (SW)

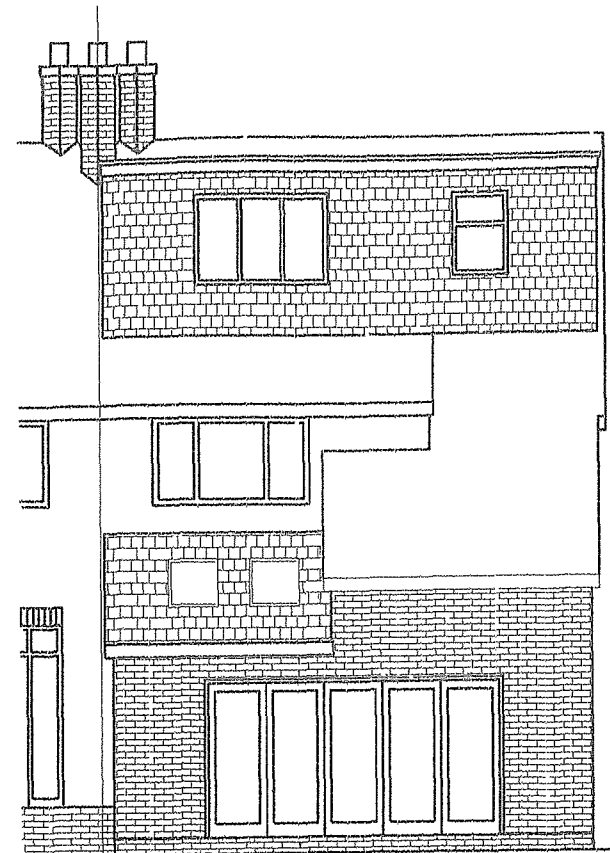


Proposed Rear Elevation

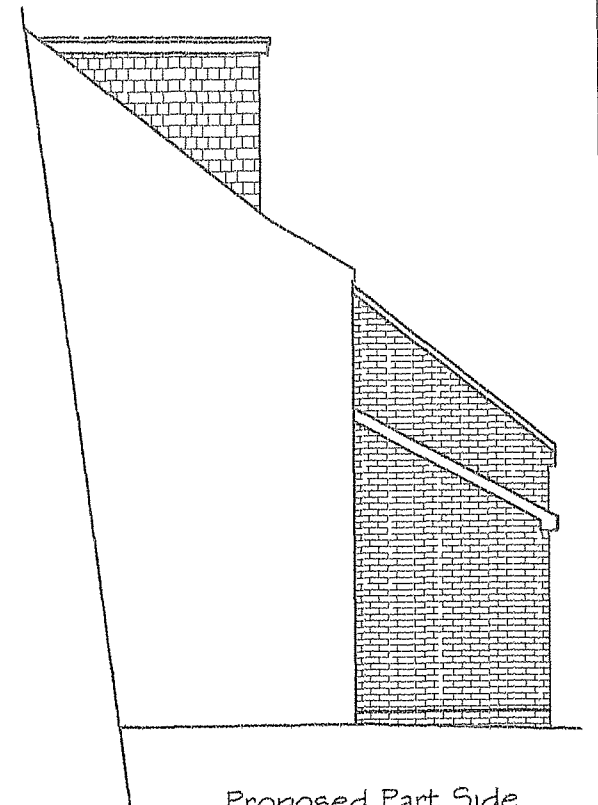


Proposed Part Side Elevation (NE)

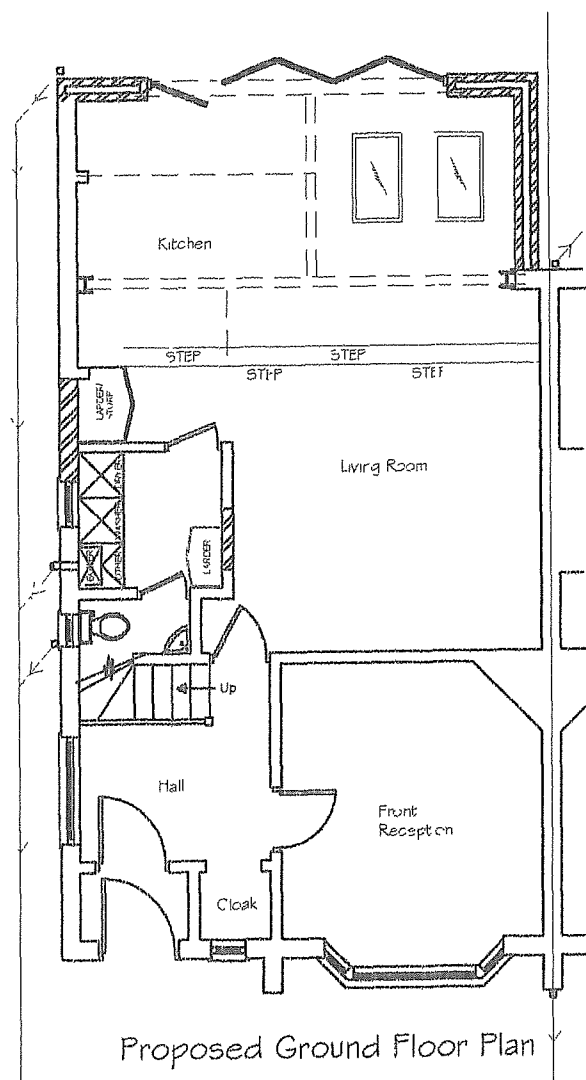

Proposed Ground Floor Plan

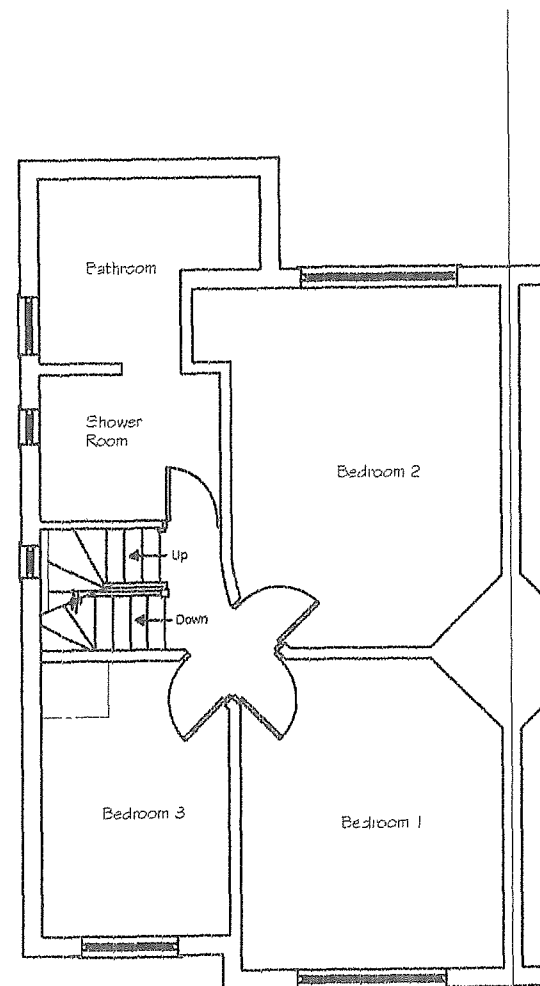


Proposed First Floor Plan

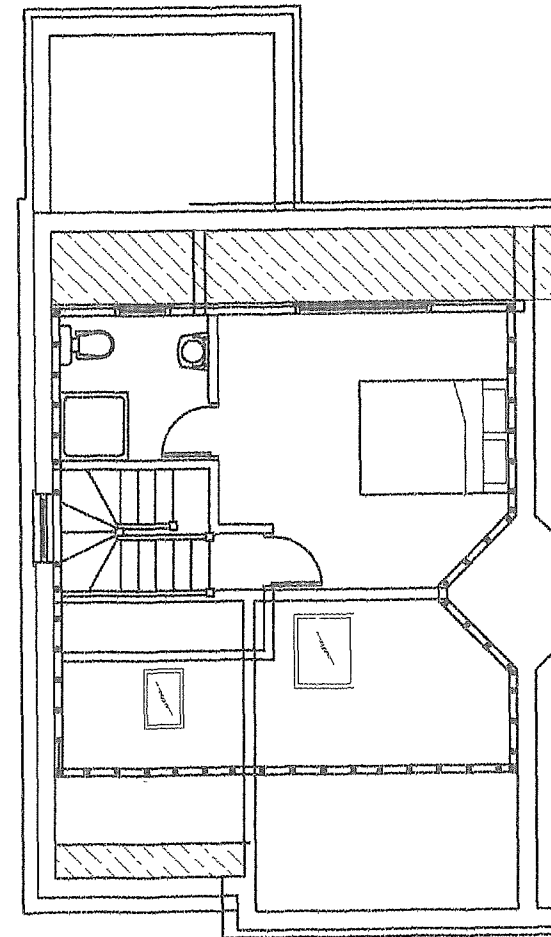

Proposed Loft Floor Plan

SCALE BAR 1:100

 

Title Proposed Rear Extension & Dormer Loft Conversion Proposed Plans & Elevations	
Project Proposed Rear Extension & Dormer Loft Conversion	
Location 50 Claude Road, Chorlton-cum-Hardy, Manchester M21 8UN.	
Scale 1:100 @ A3	Date 26th March 2022
Drawn by	Client Ms Jennie Coates
Local authority MANCHESTER	
Drawing number 02	Revision B