



General Notes

The Architect shall have no responsibility for any use made of this document other than for that which it was prepared and issued.
All dimensions should be checked on site. Do not scale from this drawing. To be read in conjunction with all other Consultant's drawings. The Architect to be immediately notified of any discrepancies.


Copyright on this drawing retained by the Architect.

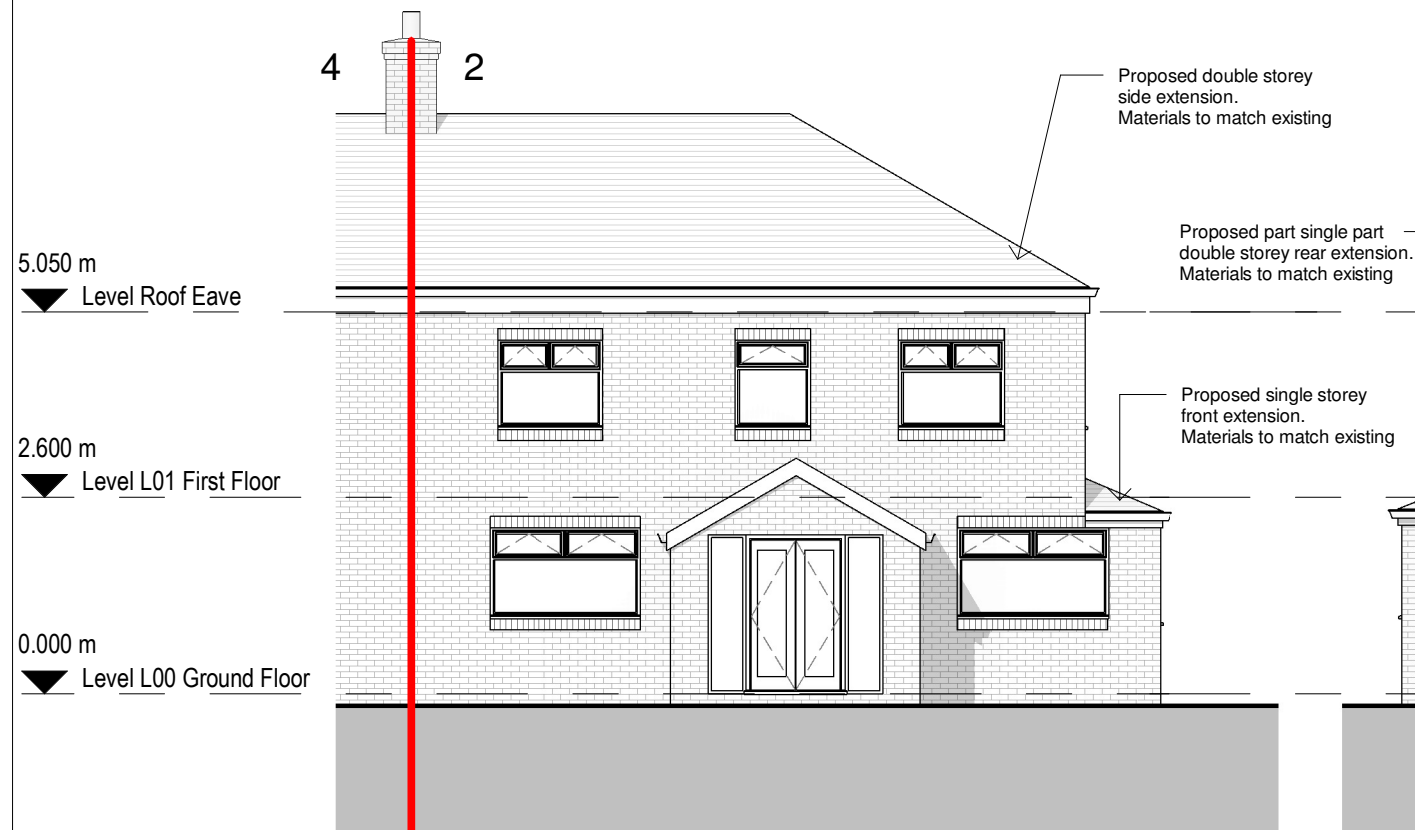

1 Proposed East Elevation
1 : 100

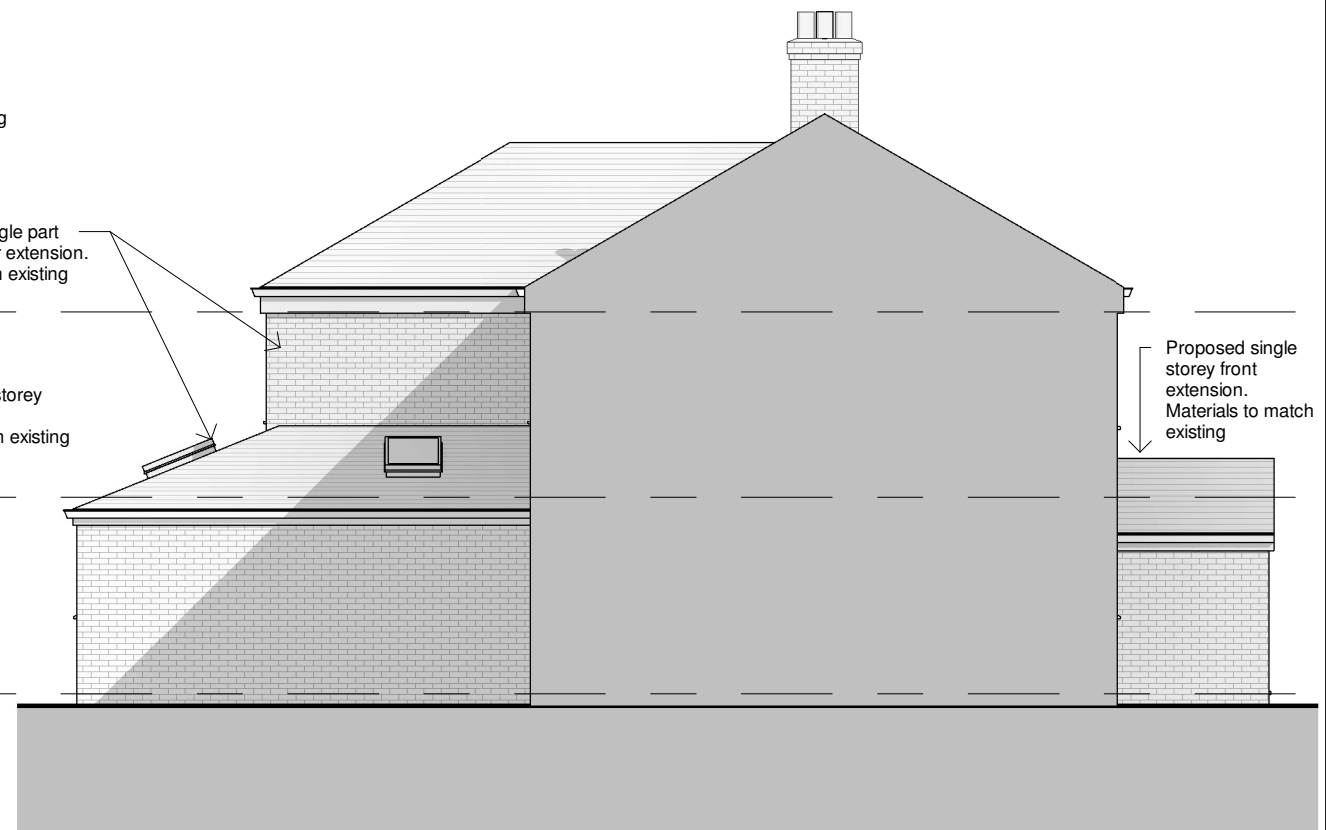

2 Proposed South Elevation
1 : 100

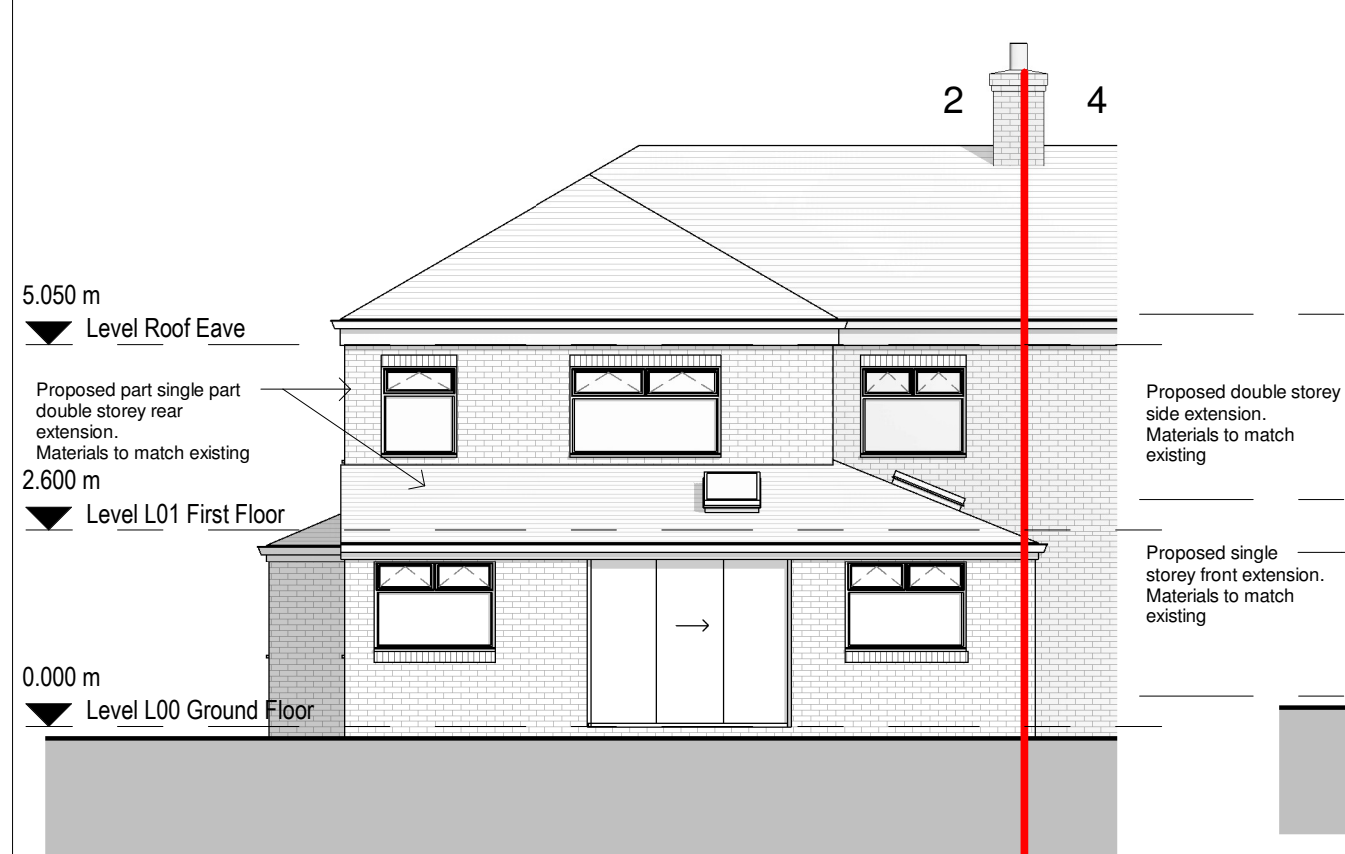

3 Proposed West Elevation
1 : 100



4 Proposed North Elevation
1 : 100

0 1 2 3 4m
1:100

J	22/03/22	HG	SH	Door repositioned, window added to N elevation	
I	15/03/22	SH	SH	Amendment layout	
H	02/03/22	HG	SH	Amendment to utility room & shower area	
G	04/01/22	HG	SH	Amended following client email	
F	07/12/21	HG	SH	Amended including extending porch	
E	17/09/21	HG	SH	Amended plans	
D	06/09/21	HG	SH	Amended plans	
C	01/09/21	SA	SH	Amended plans	
B	17/08/21	HG	SH	Amended plans	
A	05/07/21	HG	SH	Amended plans	
-	01/06/21	SA	SH	Initial Issue	
No.	Date	Dwn	Chk	App	Revision or reason for issue

Client
MD Saifur Rahman

createitstudios
Architects & Designers

Create It Studios (NW) Ltd
Universal Square
Devonshire Street North
Manchester M12 6JH
0161 974 6165
www.createitstudios.co.uk
info@createitstudios.co.uk

Project Title
2 Grinton Avenue, Longsight,
Manchester M13 0QS

Scale / North Point
1 : 100

Drawing Title
Proposed Elevations

Drawing Number
A1355(02)AP003
Drawing Status
Preliminary
Revision
J