




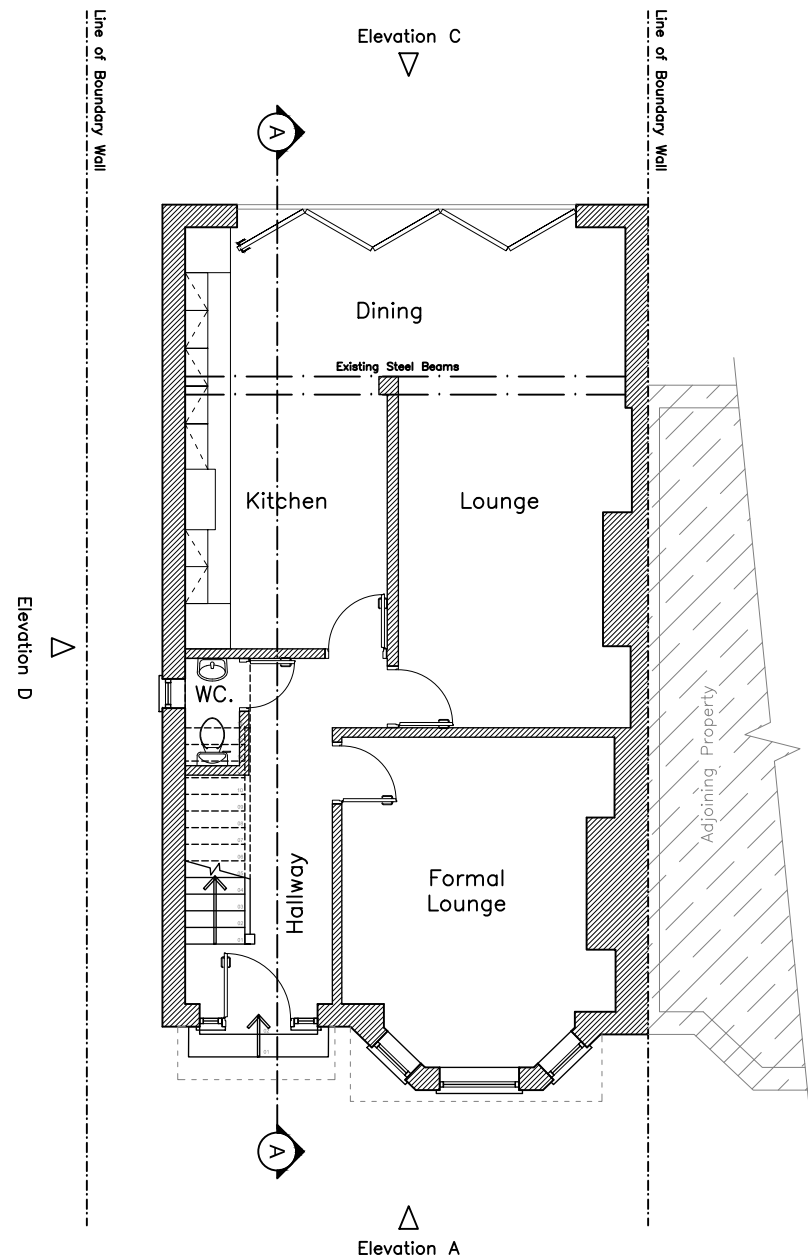


Existing Ground Floor Plan

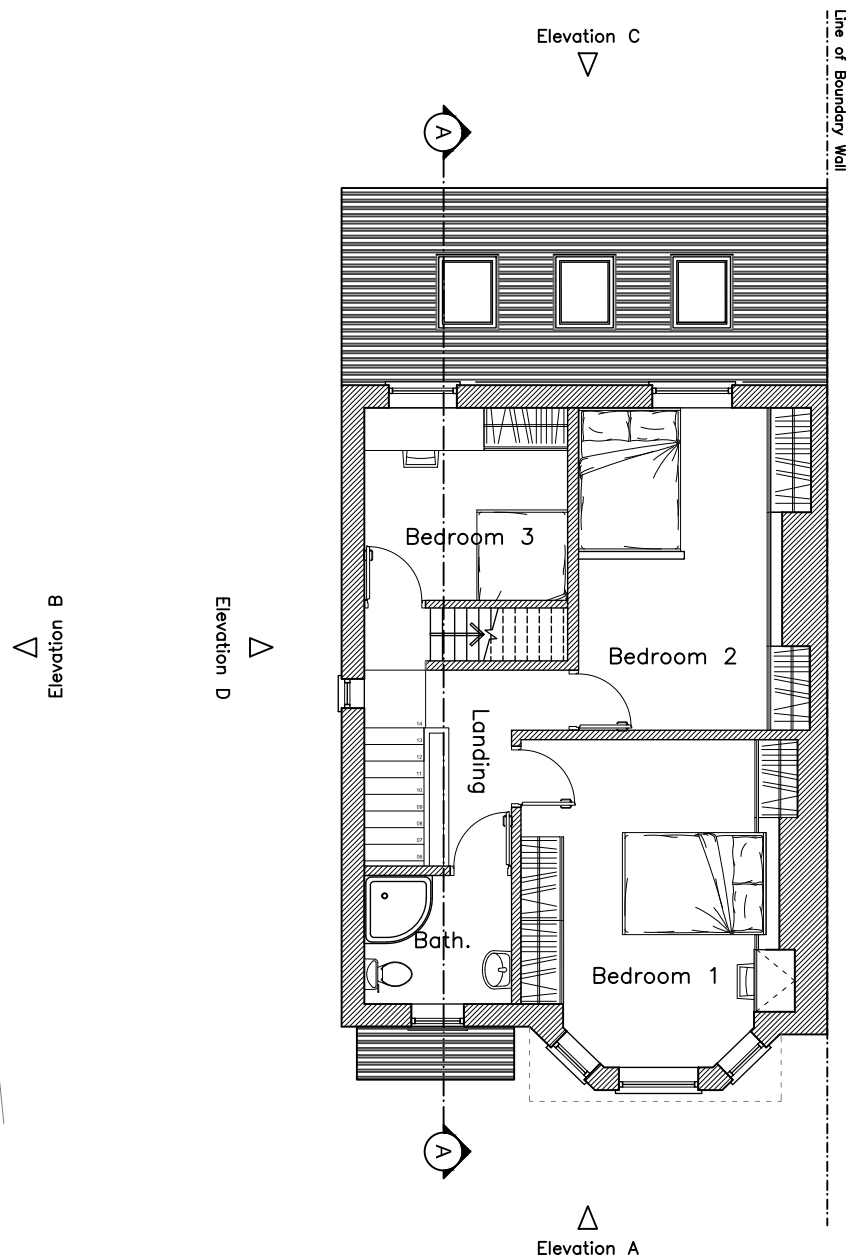

Existing First Floor Plan

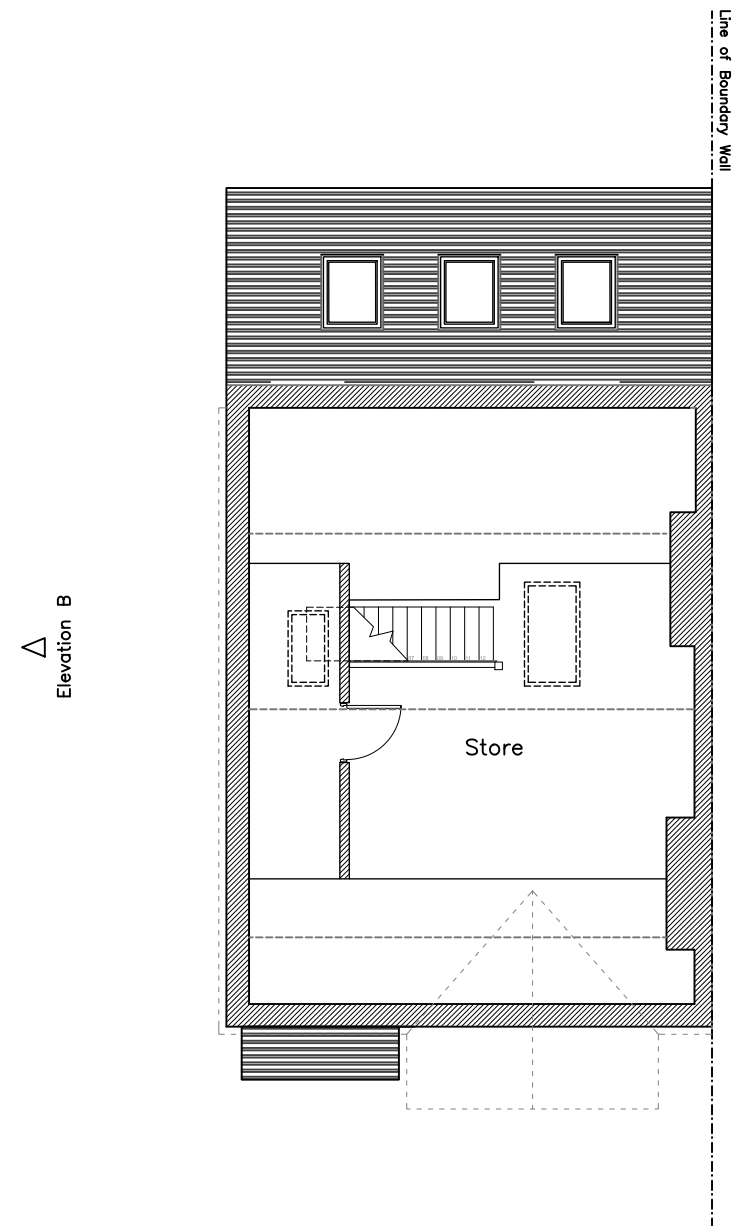

Existing Second Floor Plan

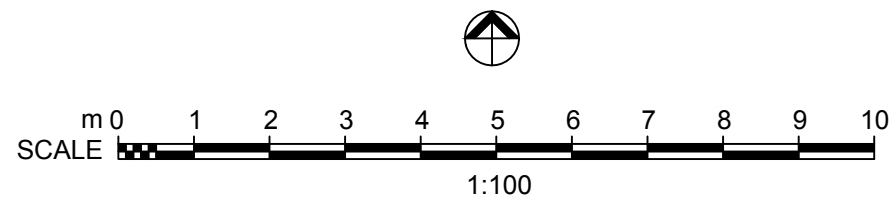

INSPIRE | DESIGN | BUILD


DESIGN

+44 (0) 161 818 2786
www.mldesign.uk | info@mldesign.uk

Job Ref.	Drawing No.	Revision
1154	0001	C

C	Sketch Issue for P.O Tracie	ML	15/02/22
B	Issue for Planning	ML	05/02/22
A	Issue for Client	ML	29/01/20
Rev	Description	By	Date
Initial Issue: 15/03/21			

CLIENT
Mr. Mohammad Lokasher
4 Fairview Avenue
Levenshulme
Manchester
M19 2AN

PROJECT TITLE
Loft Conversion with New
Dormer to Semi-Detached Property

DRAWING TITLE
Existing Floorplans


Drawn by: ML	Checked by: ML
Date: 15/03/21	Scale: 1:100 @A3

This drawing is to be read in conjunction with all relevant drawings.

The main contractor/builder is to interpret the requirements in relationship to the site conditions encountered and as agreed with the Building Control officer.


All dimensions and sizes to be verified on site, any discrepancies to be reported to the client/project manager. These annotations were prepared for planning and/or building control submission only.

This drawing and design is the (©2022) property of **ML Design**, and should not be reproduced without written permission.

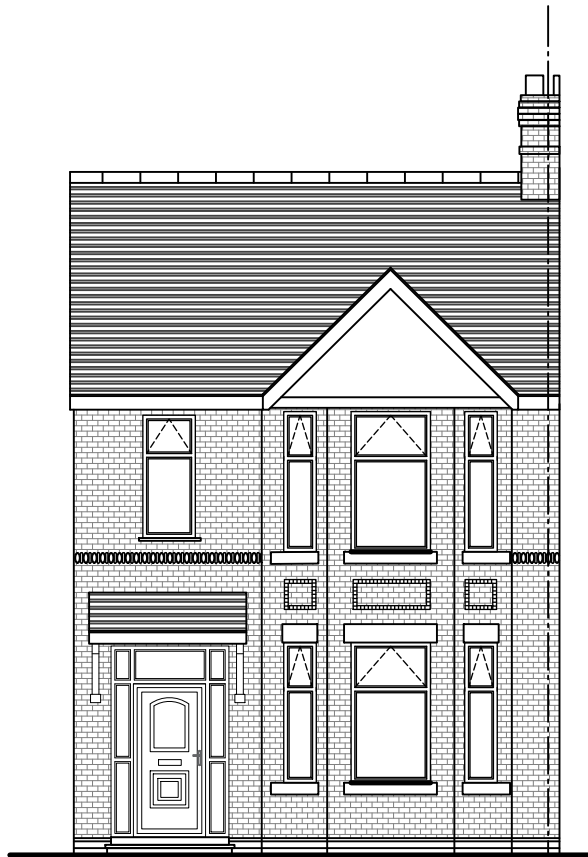


Party Wall Line

Existing Front Elevation – A

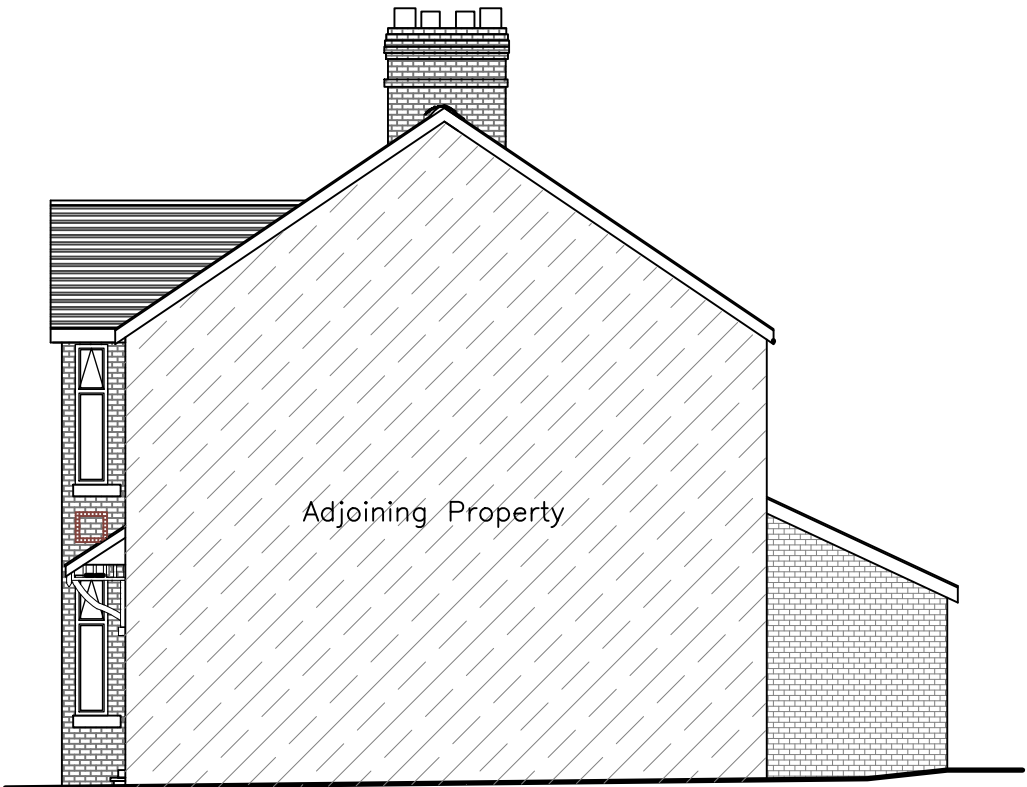


Existing Side Elevation – B

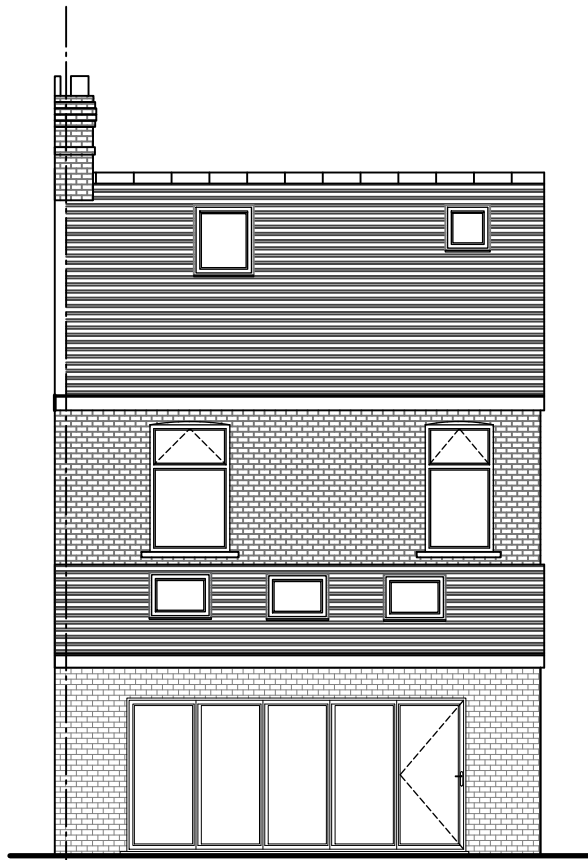

Party Wall Line

Existing Rear Elevation – C

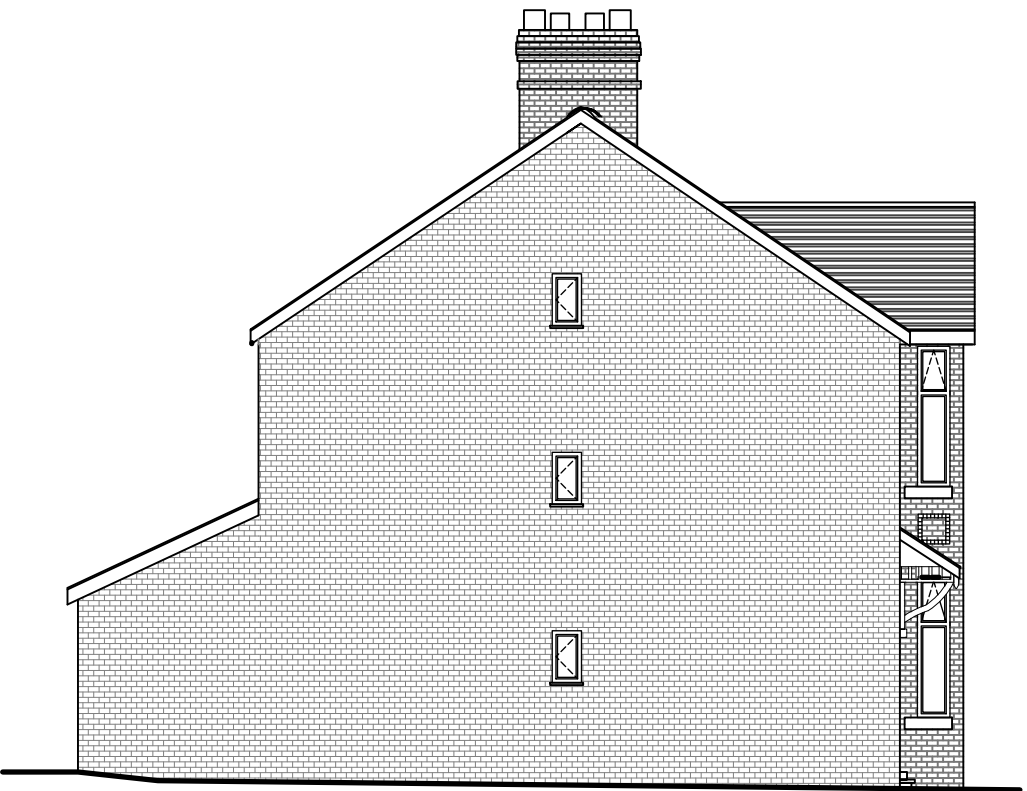

Existing Side Elevation – D



INSPIRE | DESIGN | BUILD


DESIGN

+44 (0) 161 818 2786
www.mldesign.uk | info@mldesign.uk

Job Ref.	Drawing No.	Revision
1154	0005	C

C	Sketch Issue for P.O Tracie	ML	15/02/22
B	Issue for Planning	ML	05/02/22
A	Issue for Client	ML	29/01/20
Rev	Description	By	Date
Initial Issue: 15/03/21			

CLIENT
Mr. Mohammad Lokasher
4 Fairview Avenue
Levenshulme
Manchester
M19 2AN

PROJECT TITLE
Loft Conversion with New
Dormer to Semi-Detached Property

DRAWING TITLE
Existing Elevations


Drawn by: ML	Checked by: ML
Date: 15/03/21	Scale: 1:100 @A3

This drawing is to be read in conjunction with all relevant drawings.


The main contractor/builder is to interpret the requirements in relationship to the site conditions encountered and as agreed with the Building Control officer.

All dimensions and sizes to be verified on site, any discrepancies to be reported to the client/project manager. These annotations were prepared for planning and/or building control submission only.


This drawing and design is the (©2022) property of **ML Design**, and should not be reproduced without written permission.

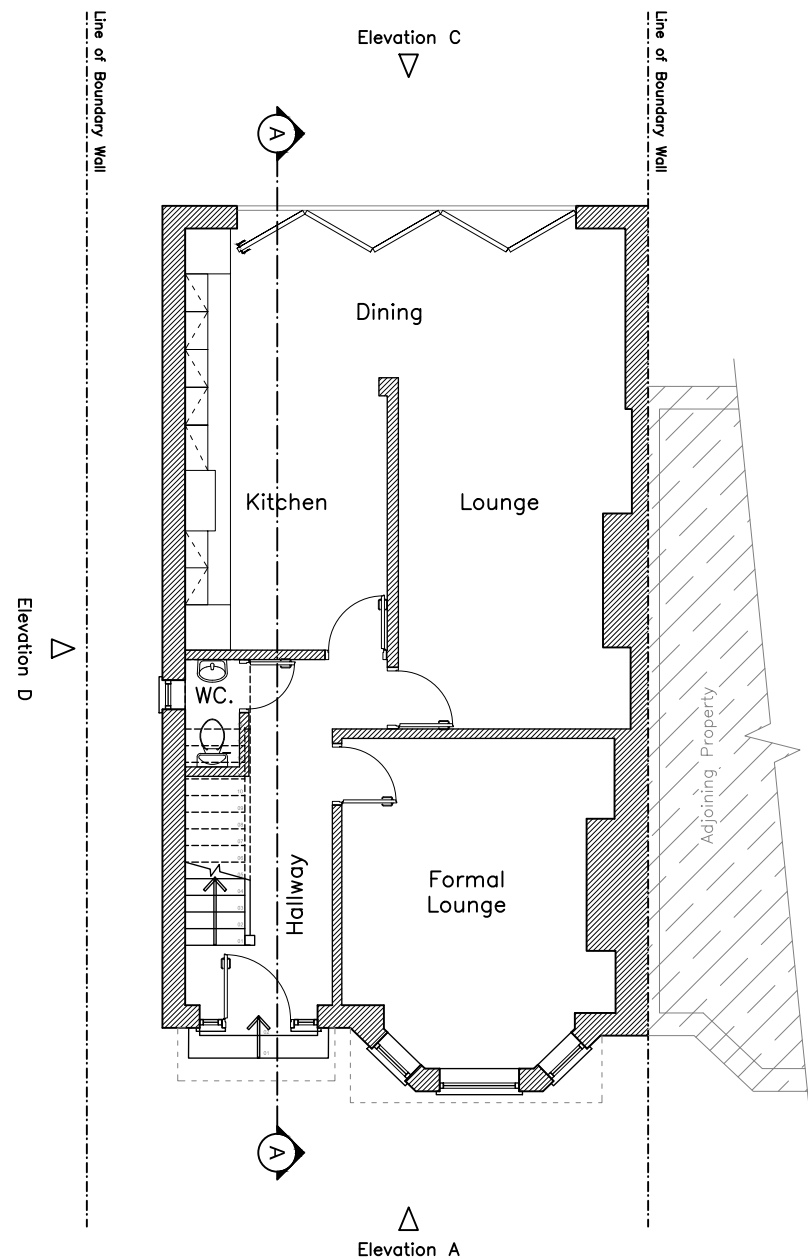


Proposed Ground Floor Plan

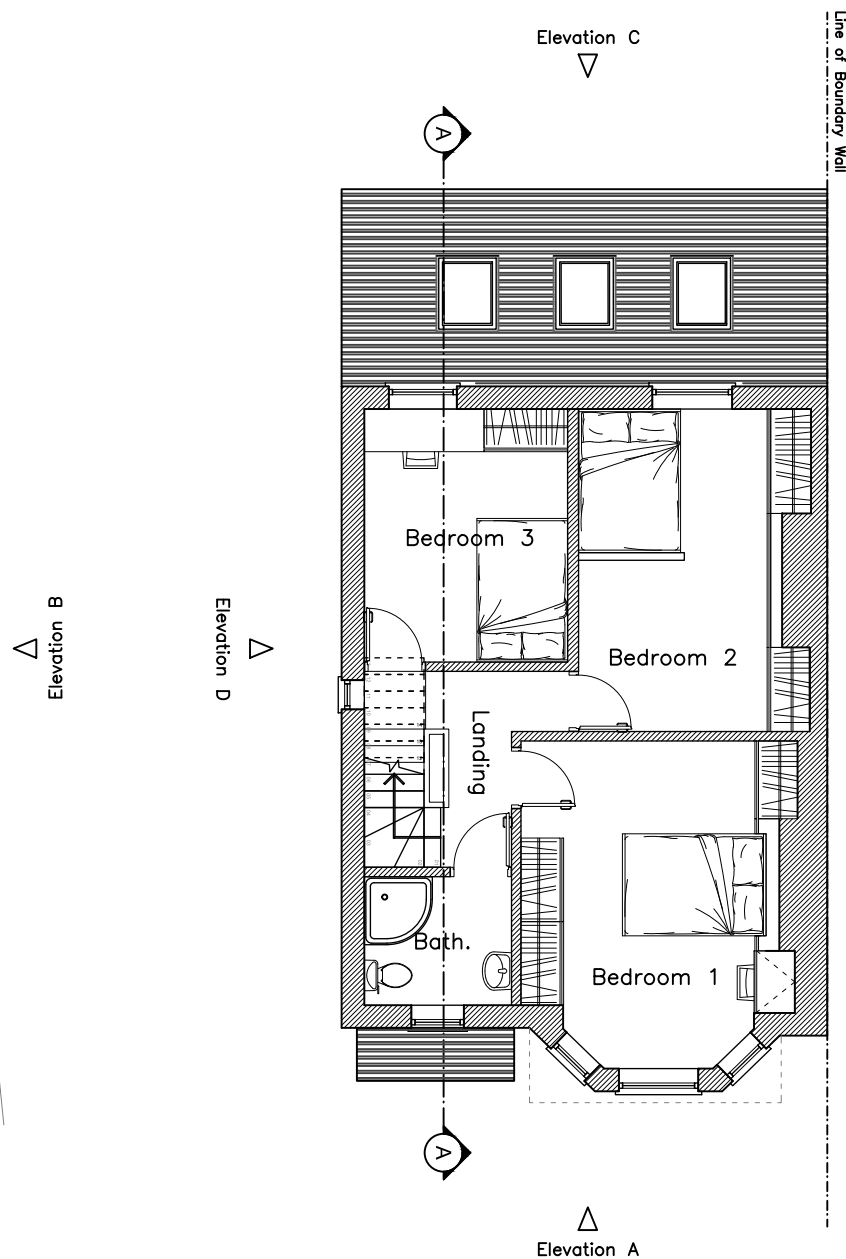

Proposed First Floor Plan

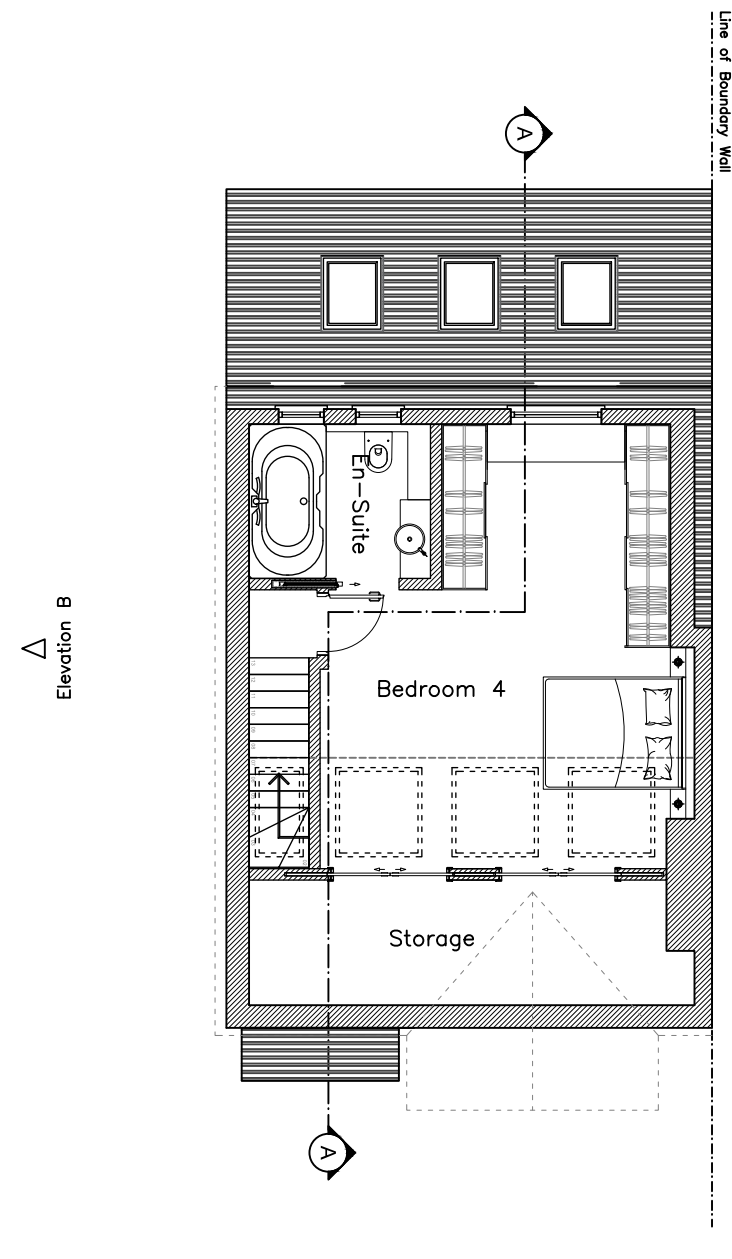

Proposed Second Floor Plan

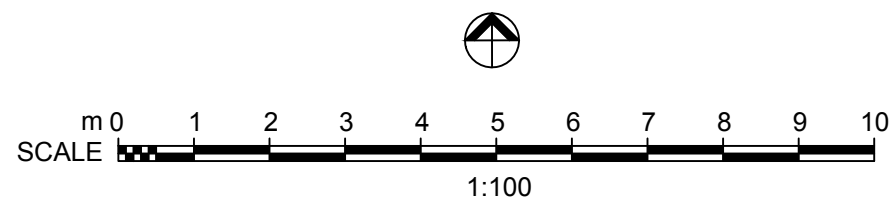

INSPIRE | DESIGN | BUILD

ML
DESIGN

+44 (0) 161 818 2786
www.mldesign.uk | info@mldesign.uk

Job Ref.	Drawing No.	Revision
1154	0200	C

Rev	Description	By	Date
C	Sketch Issue for P.O Tracie	ML	15/02/22
B	Issue for Planning	ML	05/02/22
A	Issue for Client	ML	29/01/20
Initial Issue: 15/03/21			

CLIENT
Mr. Mohammad Lokasher
4 Fairview Avenue
Levenshulme
Manchester
M19 2AN

PROJECT TITLE
Loft Conversion with New
Dormer to Semi-Detached Property

DRAWING TITLE
Proposed Floorplans

Drawn by: ML	Checked by: ML
Date: 15/03/21	Scale: 1:100 @A3

This drawing is to be read in conjunction with all relevant drawings.

The main contractor/builder is to interpret the requirements in relationship to the site conditions encountered and as agreed with the Building Control officer.


All dimensions and sizes to be verified on site, any discrepancies to be reported to the client/project manager. These annotations were prepared for planning and/or building control submission only.

This drawing and design is the (©2022) property of **ML Design**, and should not be reproduced without written permission.




Party Wall Line

Proposed Front Elevation – A

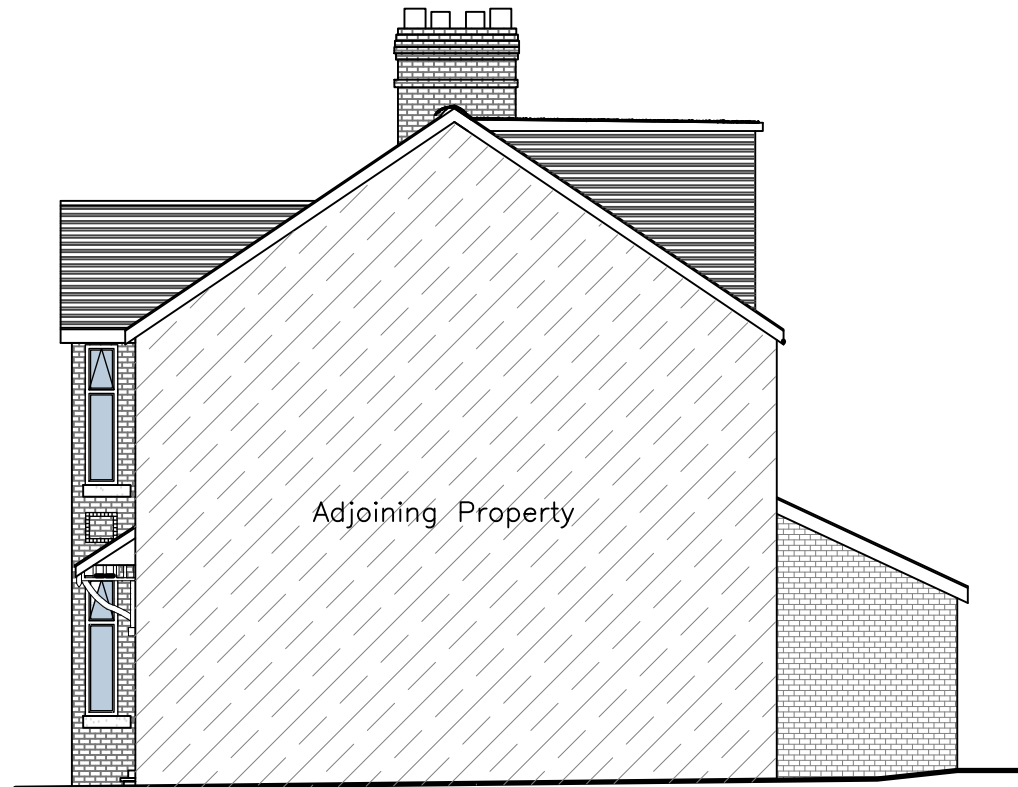


Proposed Side Elevation – B

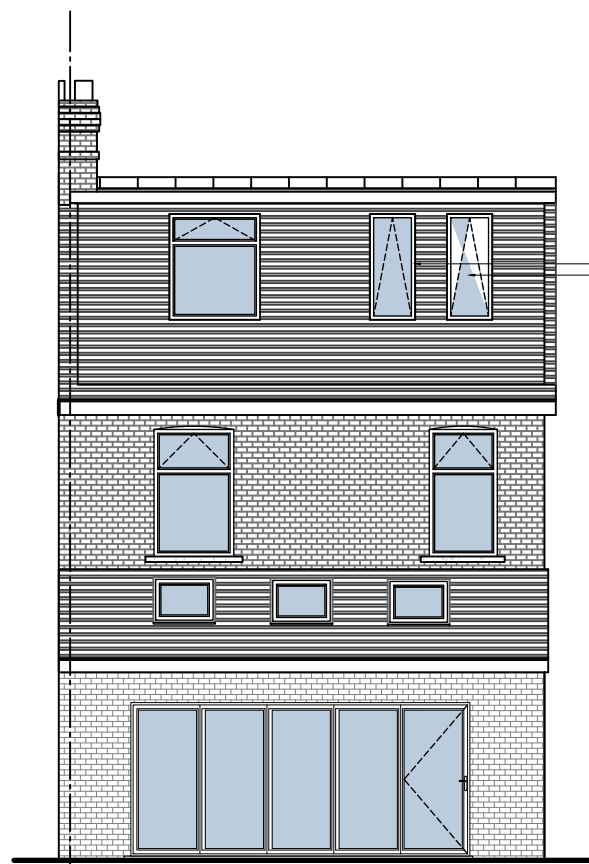

Party Wall Line

Proposed Rear Elevation – C

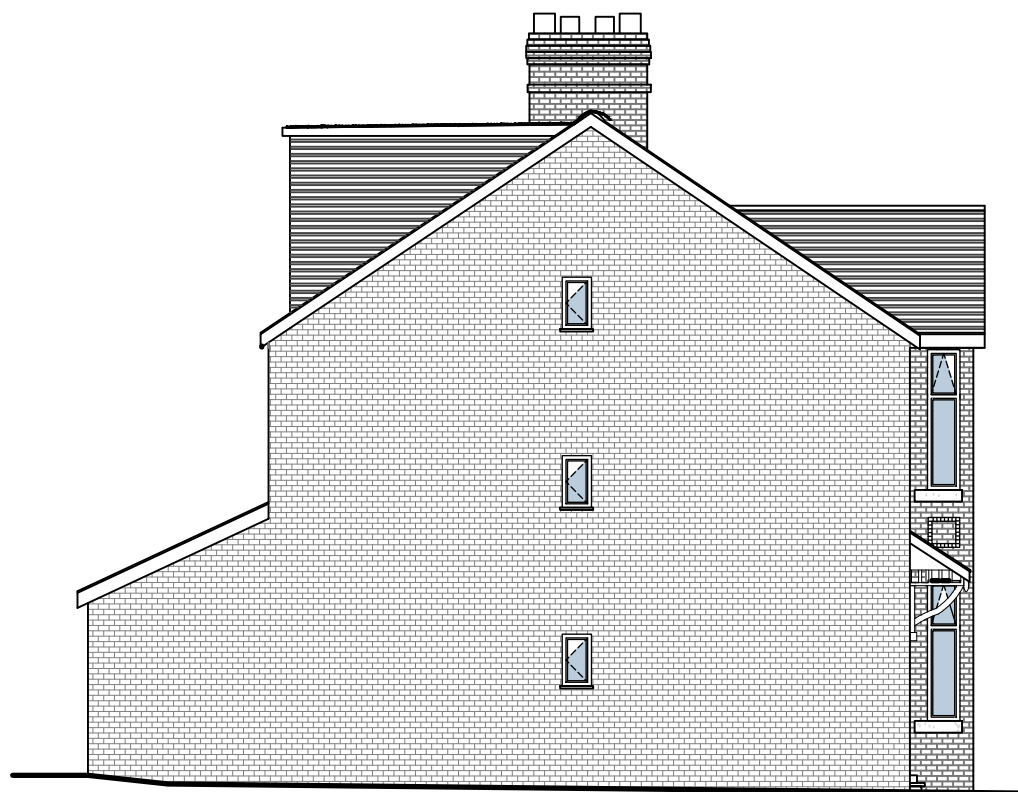

Proposed Side Elevation – D

SCALE 0 1 2 3 4 5 6 7 8 9 10
1:100

INSPIRE | DESIGN | BUILD

ML

DESIGN

+44 (0) 161 818 2786
www.mldesign.uk | info@mldesign.uk

Job Ref.	Drawing No.	Revision
1154	0300	C

Rev	Description	By	Date
C	Sketch Issue for P.O Tracie	ML	15/02/22
B	Issue for Planning	ML	05/02/22
A	Issue for Client	ML	29/01/20

Initial Issue: 15/03/21

CLIENT Mr. Mohammad Lokasher 4 Fairview Avenue Levenshulme Manchester M19 2AN	
PROJECT TITLE Loft Conversion with New Dormer to Semi-Detached Property	
DRAWING TITLE Proposed Elevations	
Drawn by: ML	Checked by: ML
Date: 15/03/21	Scale: 1:100 @A3

This drawing is to be read in conjunction with all relevant drawings.

The main contractor/builder is to interpret the requirements in relationship to the site conditions encountered and as agreed with the Building Control officer.

All dimensions and sizes to be verified on site, any discrepancies to be reported to the client/project manager. These annotations were prepared for planning and/or building control submission only.

This drawing and design is the (©2022) property of **ML Design**, and should not be reproduced without written permission.



Proposed Street Scene View

INSPIRE | DESIGN | BUILD



D E S I G N

+44 (0) 161 818 2786
www.mldesign.uk | info@mldesign.uk

Job Ref.	Drawing No.	Revision	
1154	0900	C	

C	Sketch Issue for P.O Tracie	ML	15/02/22
B		ML	05/02/22
A		ML	29/01/20
Rev	Description	By	Date
Initial Issue: 15/03/21			

CLIENT
Mr. Mohammad Lokasher
4 Fairview Avenue
Levenshulme
Manchester
M19 2AN

PROJECT TITLE
Loft Conversion with New
Dormer to Semi-Detached Property

DRAWING TITLE
Proposed Street Scene Visual

Drawn by: ML	Checked by: ML
Date: 15/03/21	Scale: 1:50 @A3

This drawing is to be read in conjunction with all relevant drawings.

The main contractor/builder is to interpret the requirements in relationship to the site conditions encountered and as agreed with the Building Control officer.

All dimensions and sizes to be verified on site, any discrepancies to be reported to the client/project manager. These annotations were prepared for planning and/or building control submission only.

This drawing and design is the (©2022) property of **ML Design**, and should not be reproduced without written permission.



Proposed Street Scene View

INSPIRE | DESIGN | BUILD

ML

DESIGN

+44 (0) 161 818 2786
www.mldesign.uk | info@mldesign.uk

Job Ref.	Drawing No.	Revision
1154	0905	C

C	Sketch Issue for P.O Tracie	ML	15/02/22
B	Issue for Planning	ML	05/02/22
A	Issue for Client	ML	29/01/20

Rev	Description	By	Date
Initial Issue: 15/03/21			

CLIENT
Mr. Mohammad Lokasher
4 Fairview Avenue
Levenshulme
Manchester
M19 2AN

PROJECT TITLE
Loft Conversion with New
Dormer to Semi-Detached Property

DRAWING TITLE
Proposed Street Scene Visual 2

Drawn by: ML	Checked by: ML
Date: 15/03/21	Scale: 1:50 @A3

This drawing is to be read in conjunction with all relevant drawings.

The main contractor/builder is to interpret the requirements in relationship to the site conditions encountered and as agreed with the Building Control officer.

All dimensions and sizes to be verified on site, any discrepancies to be reported to the client/project manager. These annotations were prepared for planning and/or building control submission only.

This drawing and design is the (©2022) property of **ML Design**, and should not be reproduced without written permission.



Proposed Street Scene View

INSPIRE | DESIGN | BUILD

ML

DESIGN

+44 (0) 161 818 2786
www.mldesign.uk | info@mldesign.uk

Job Ref.	Drawing No.	Revision	
1154	0910	C	

C	Sketch Issue for P.O Tracie	ML	15/02/22
B	Issue for Planning	ML	05/02/22
A	Issue for Client	ML	29/01/20

Rev	Description	By	Date
Initial Issue: 15/03/21			

CLIENT
Mr. Mohammad Lokasher
4 Fairview Avenue
Levenshulme
Manchester
M19 2AN

PROJECT TITLE
Loft Conversion with New
Dormer to Semi-Detached Property

DRAWING TITLE
Proposed Rear Visual

Drawn by: ML	Checked by: ML
Date: 15/03/21	Scale: 1:50 @A3

This drawing is to be read in conjunction with all relevant drawings.

The main contractor/builder is to interpret the requirements in relationship to the site conditions encountered and as agreed with the Building Control officer.

All dimensions and sizes to be verified on site, any discrepancies to be reported to the client/project manager. These annotations were prepared for planning and/or building control submission only.

This drawing and design is the (©2022) property of **ML Design**, and should not be reproduced without written permission.



Proposed Street Scene View

INSPIRE | DESIGN | BUILD



DESIGN

+44 (0) 161 818 2786
www.mldesign.uk | info@mldesign.uk

Job Ref.	Drawing No.	Revision	
1154	0915	C	

C	Sketch Issue for P.O Tracie	ML	15/02/22
B	Issue for Planning	ML	05/02/22
A	Issue for Client	ML	29/01/20
Rev	Description	By	Date
Initial Issue: 15/03/21			

CLIENT
Mr. Mohammad Lokasher
4 Fairview Avenue
Levenshulme
Manchester
M19 2AN

PROJECT TITLE
Loft Conversion with New
Dormer to Semi-Detached Property

DRAWING TITLE
Proposed Rear Visual 2

Drawn by: ML	Checked by: ML
Date: 15/03/21	Scale: 1:50 @A3

This drawing is to be read in conjunction with all relevant drawings.

The main contractor/builder is to interpret the requirements in relationship to the site conditions encountered and as agreed with the Building Control officer.

All dimensions and sizes to be verified on site, any discrepancies to be reported to the client/project manager. These annotations were prepared for planning and/or building control submission only.

This drawing and design is the (©2022) property of **ML Design**, and should not be reproduced without written permission.