



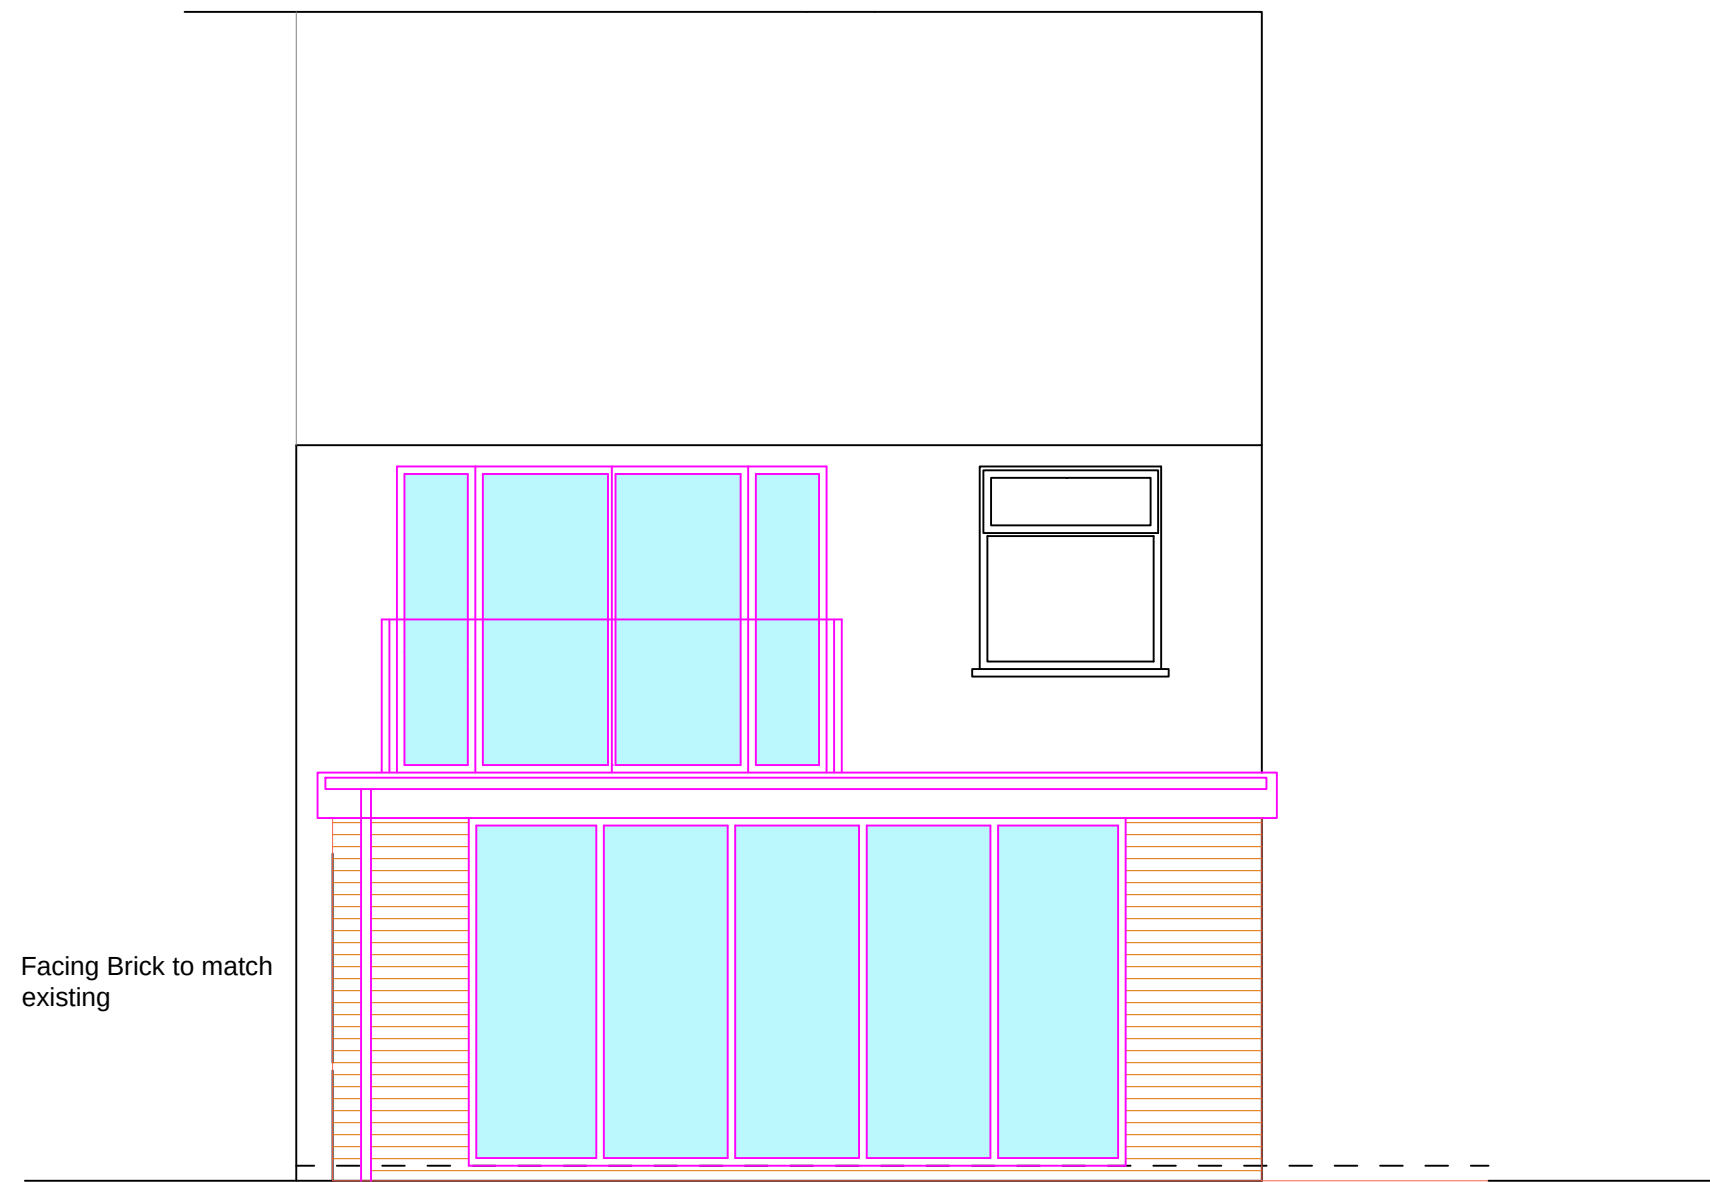


Proposed Rear Elevation

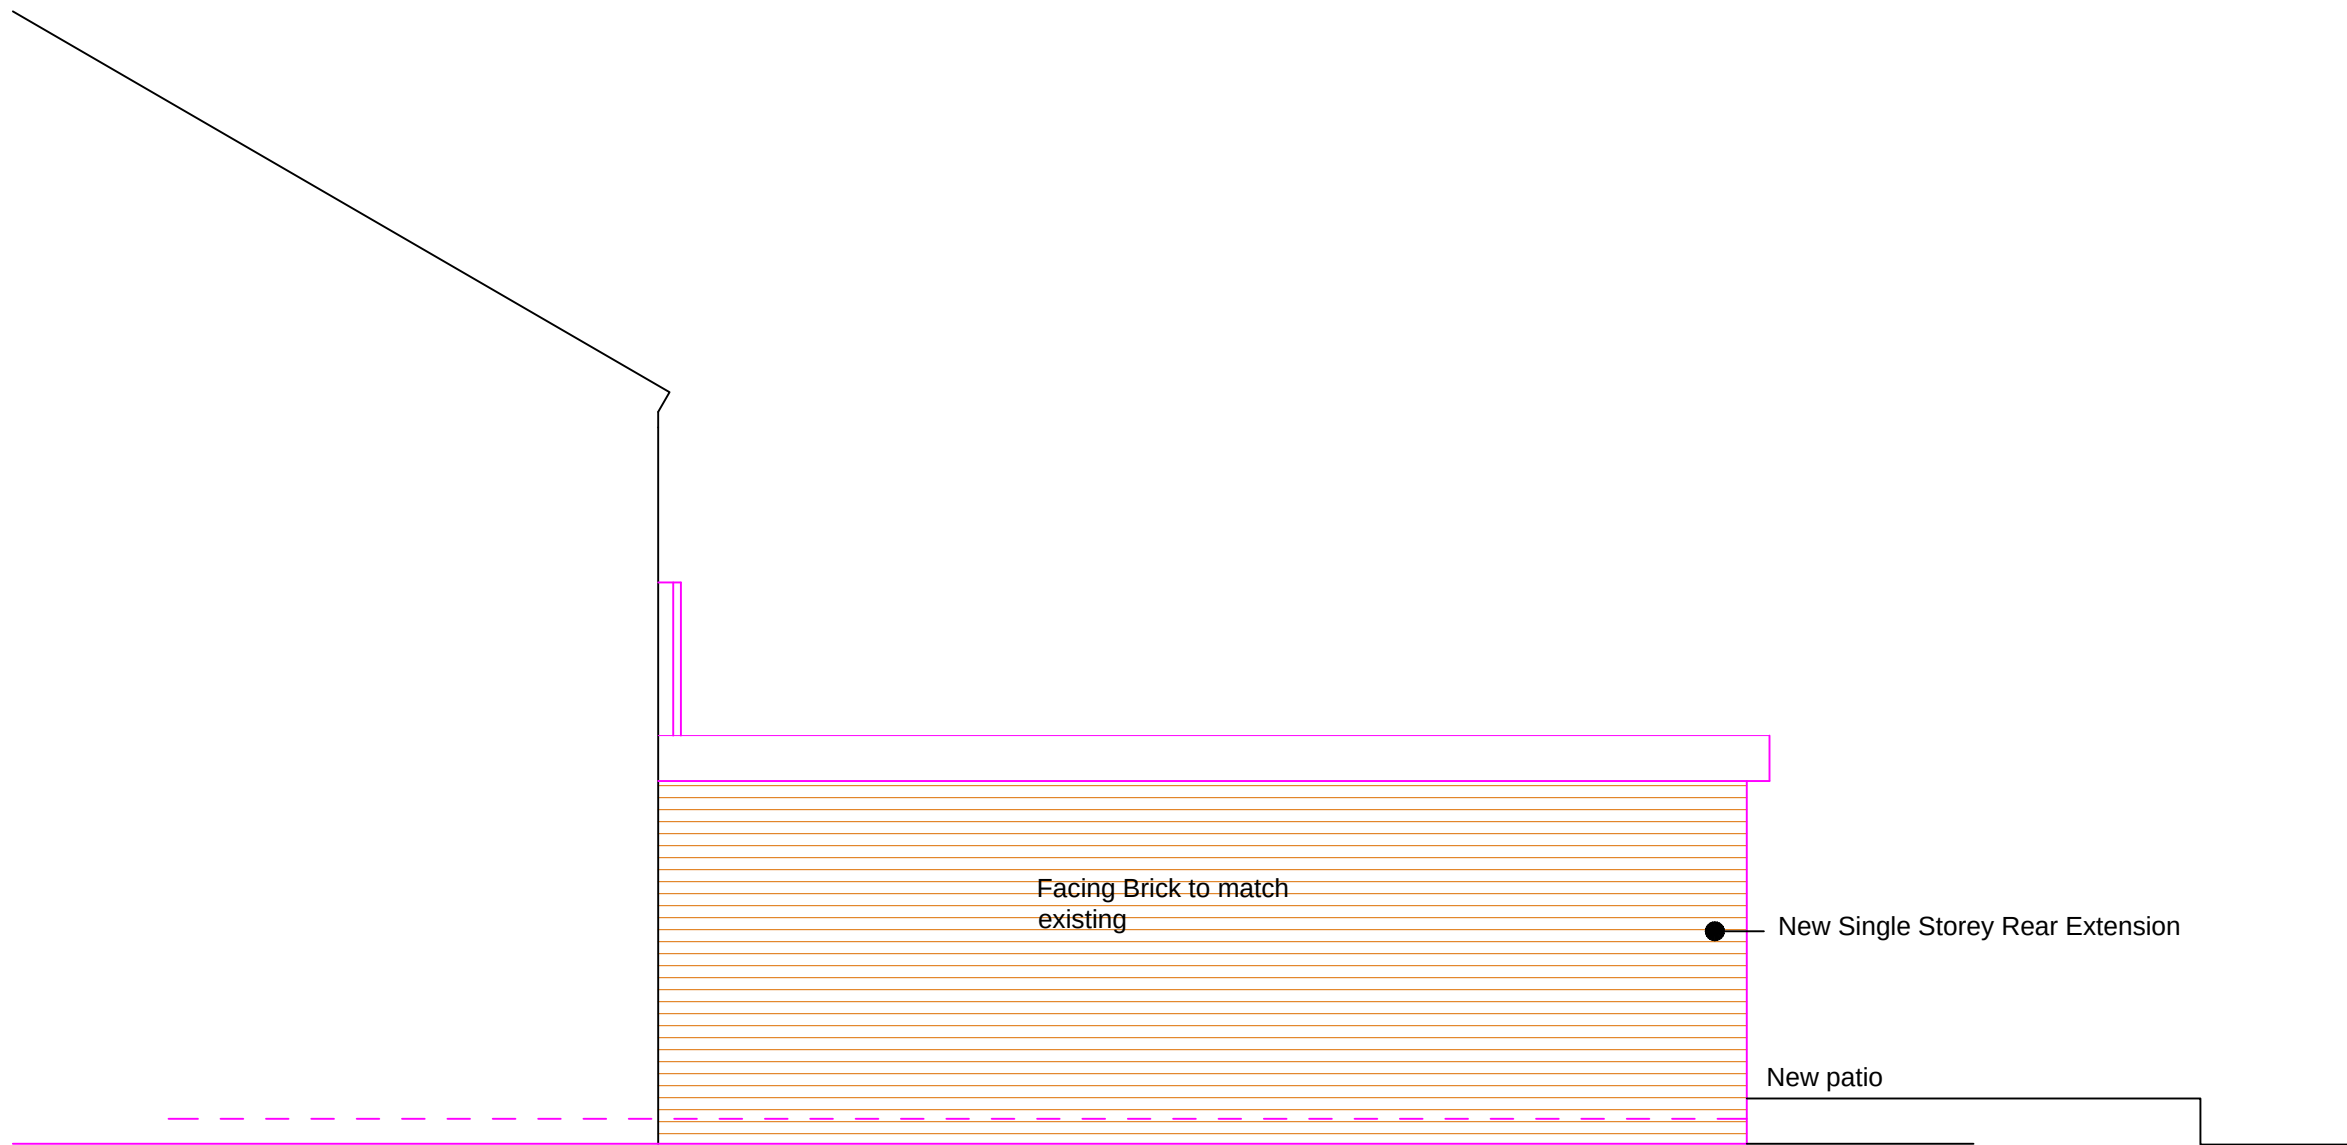


Proposed Side Elevation



Proposed Front Elevation

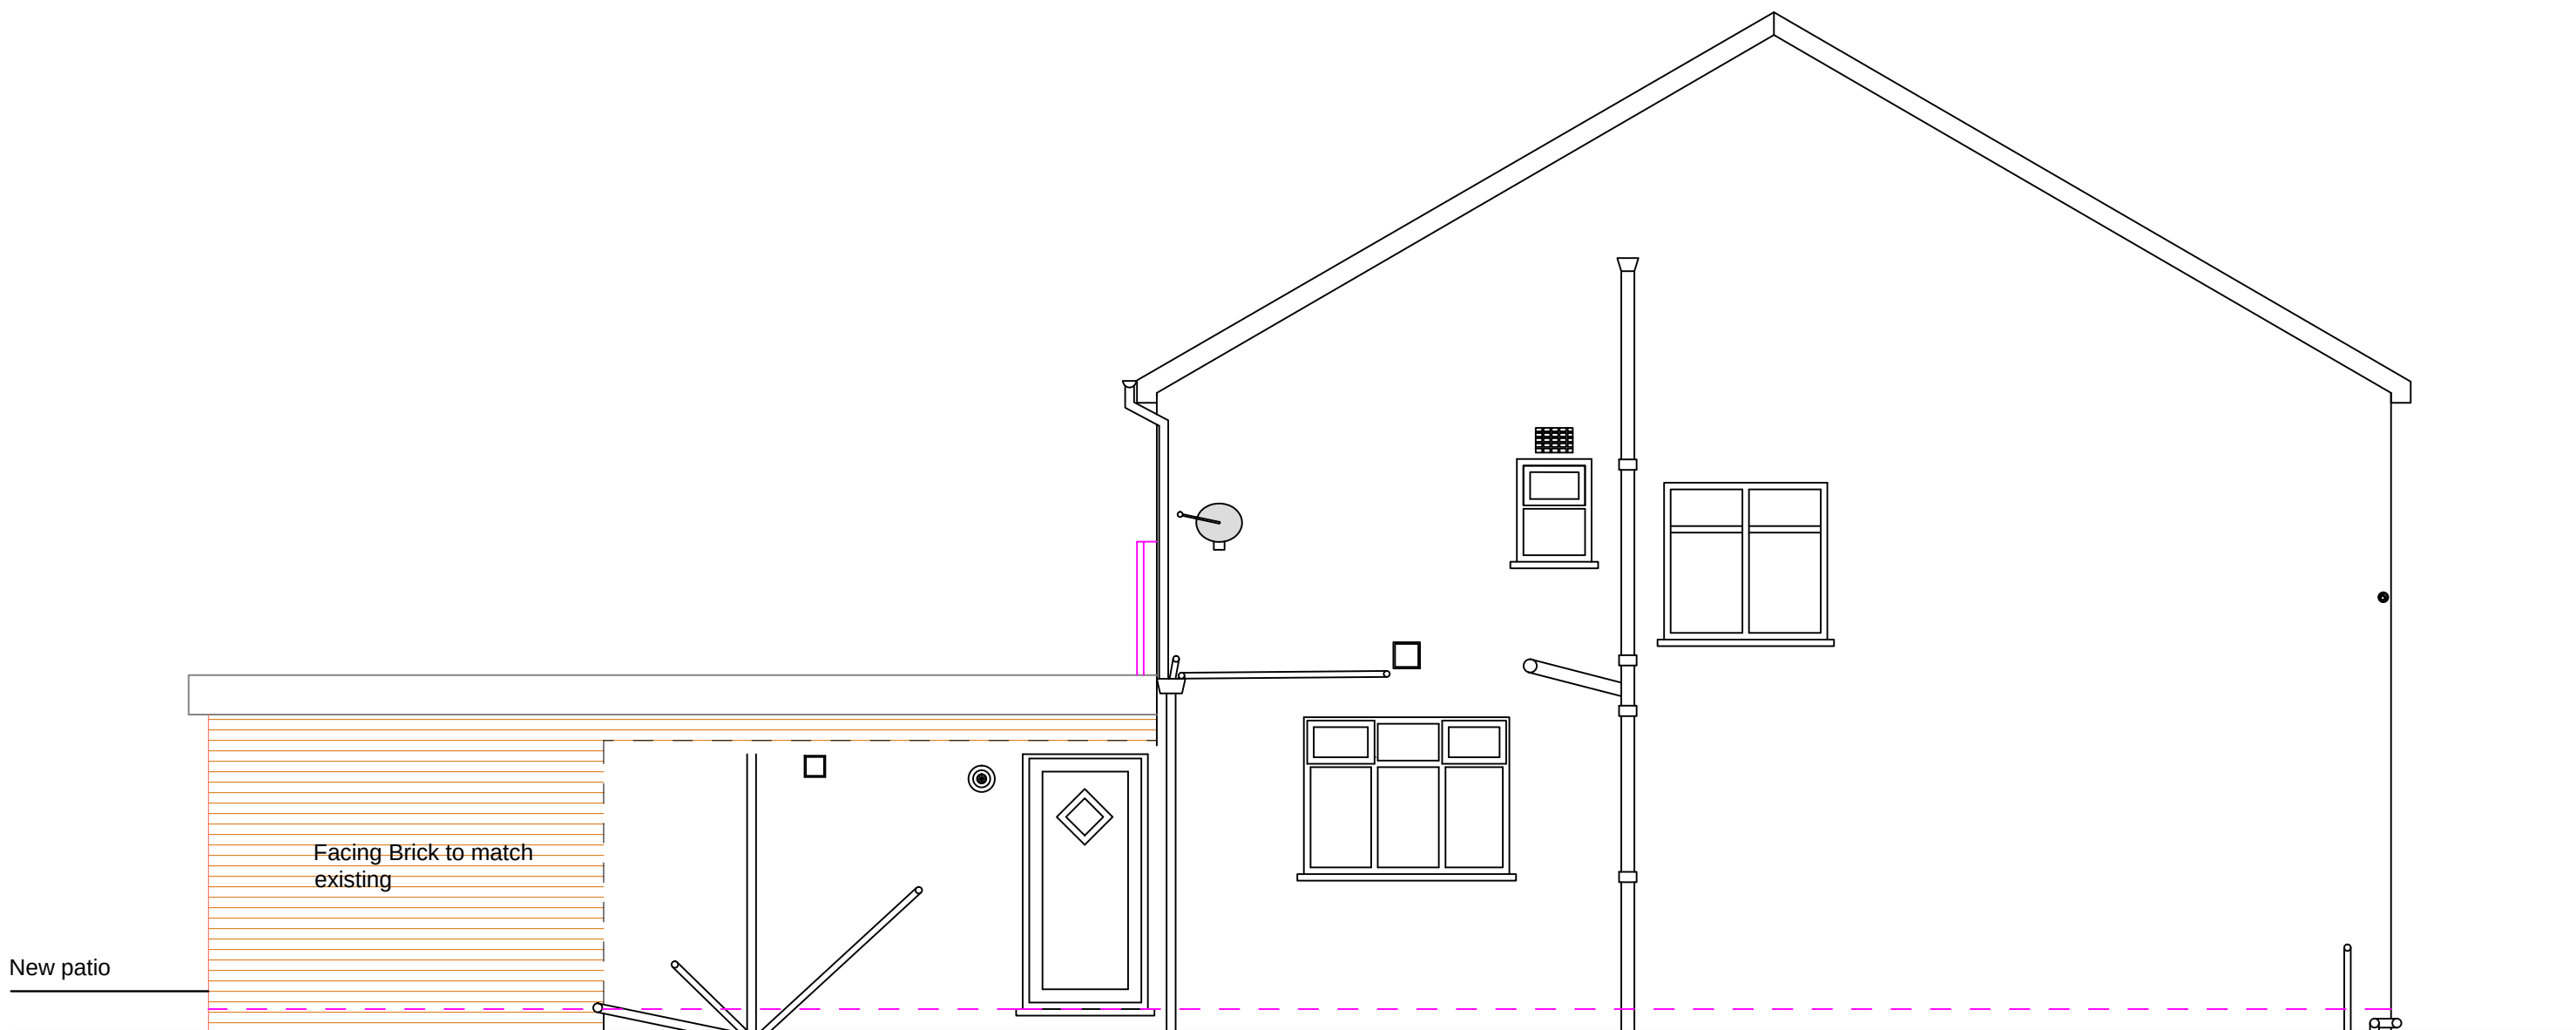

Proposed side Elevation

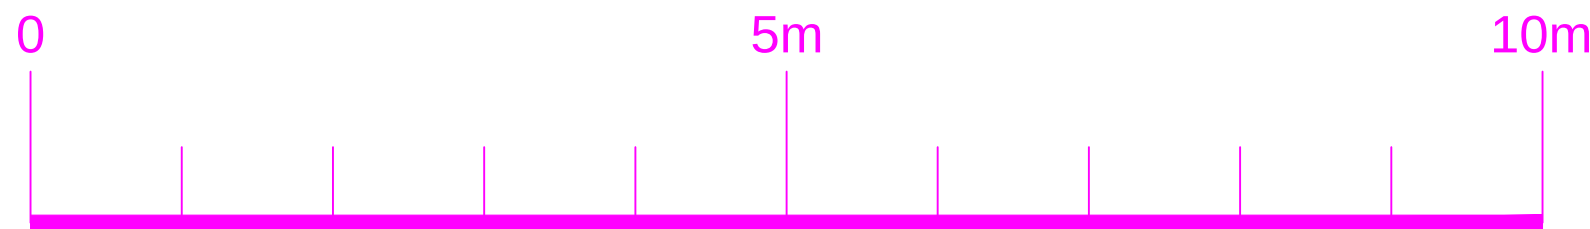

Notes

This drawing is the property of The Intelligent Design Centre Ltd and copyright is reserved by them. This drawing is not to be copied or disclosed by or to any unauthorised persons without the prior written consent of The Intelligent Design Centre Ltd.

Do not scale from this drawing.

All dimensions are to be checked on site prior to construction, manufacture of any components and ordering of materials and equipment.

Any discrepancies are to be reported to the architect for clarification.

All materials and workmanship to be in accordance with the current British Standards and codes of practice.

B	11.01.2022	TW	Balcony removed
A	18.11.2021	TW	Amendments to scheme
Rev	Date	Drawn by	Comments
Client			
Mrs Khan			
Project			
Proposed Rear Extension			
127 Old Hall Lane, Manchester,			
Drawing			
Proposed Elevations - Planning Application			
Date	Drawn by	Scales	
Oct 2021	TW	1:50 @ A1	
Job No - Dwg No - Rev			
21050 - SK3- RevB			