



Do not scale from this drawing. All information should be checked by the contractor on site before commencing work. Any discrepancies should be reported to the architect immediately. All rights are reserved and are not transferable. Unauthorised reproductions of this drawing are not permitted.

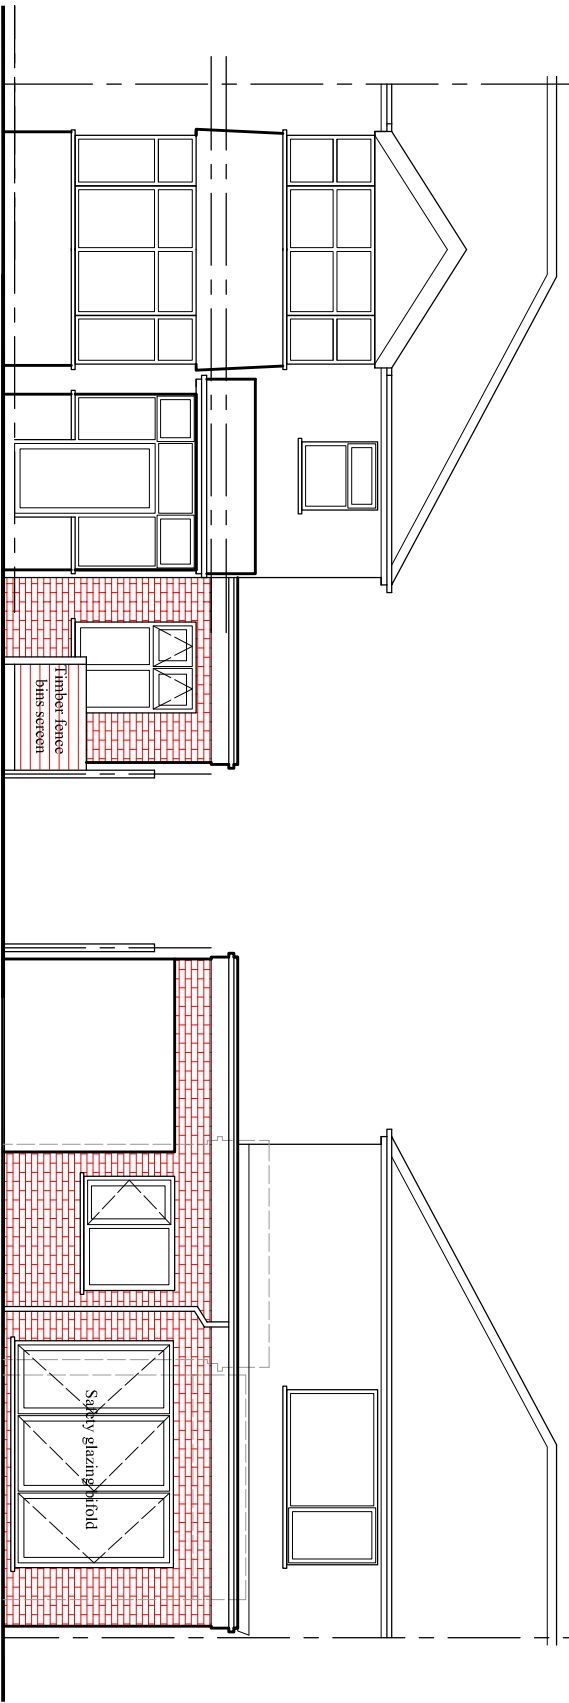


PROPOSED FRONT ELEVATION

PROPOSED REAR ELEVATION

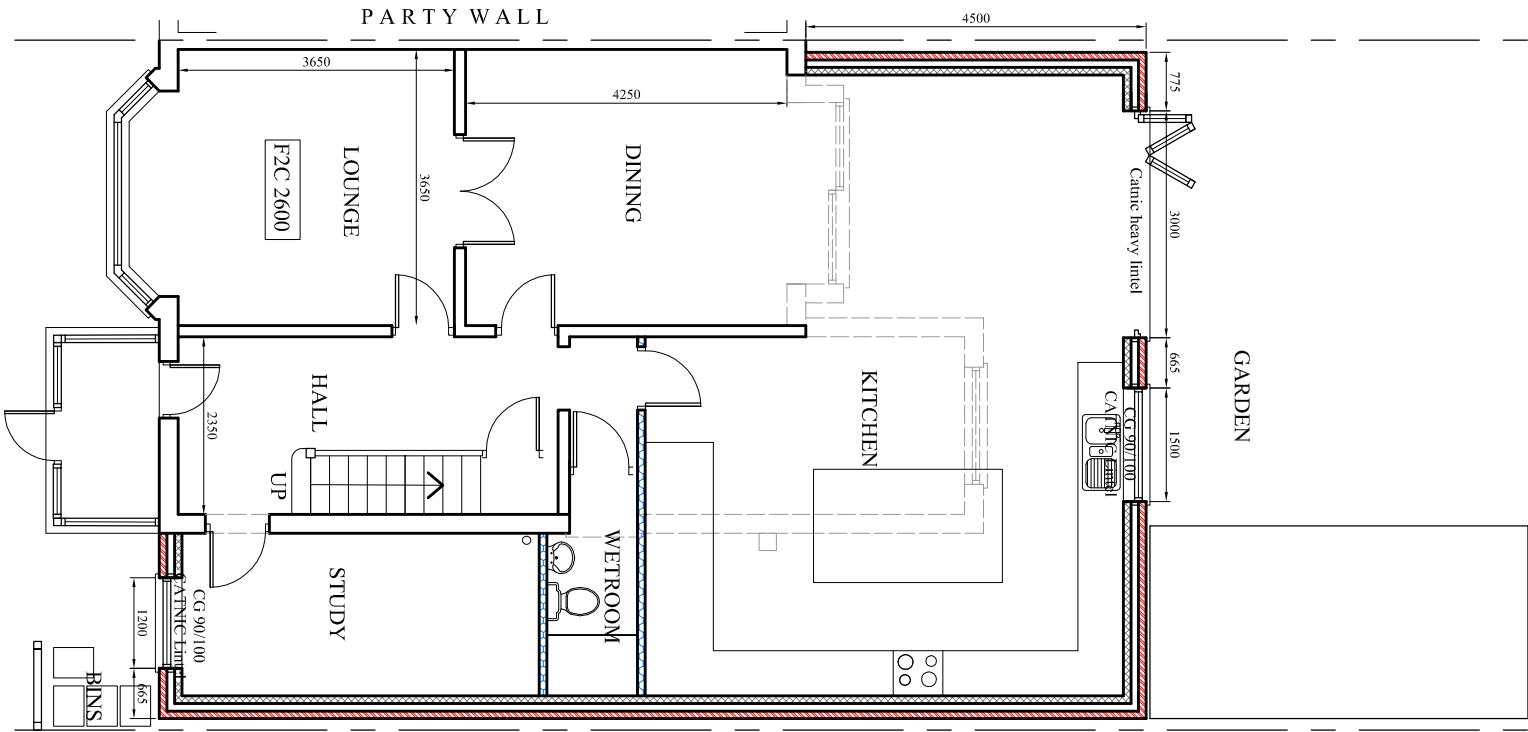

PROPOSED GROUND FLOOR PLAN

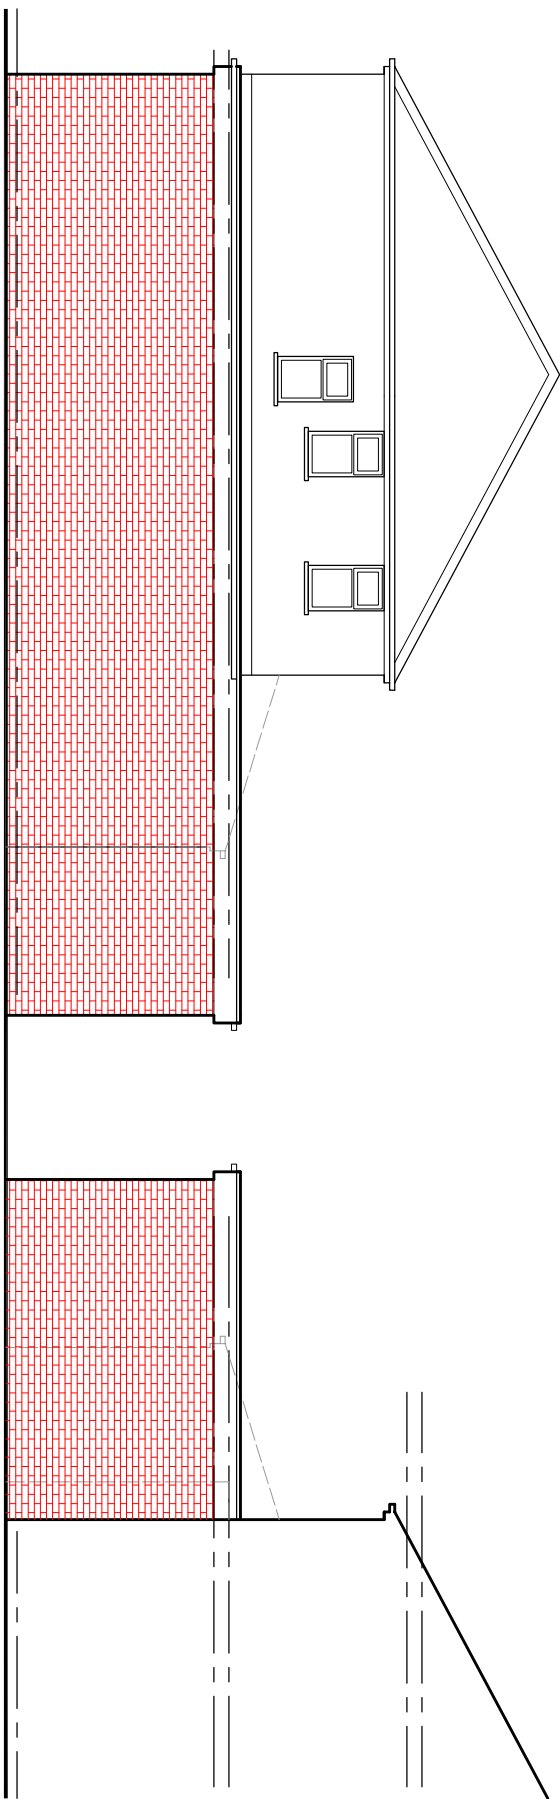

PROPOSED SIDE ELEVATION

PROPOSED SIDE ELEVATION

PROJECT
Kingsway, Burnage

CLIENT
Mr. Ilyas

DRAWING TITLE
Proposed Plan

JOB No
NA-P02

SCALE
1:100@A3

DATE
Jan. 2022

REVISION
-

DRAWN
NA

CHECKED BY
-

t: 0782 895 3405

e: niamat@hotmail.co.uk