




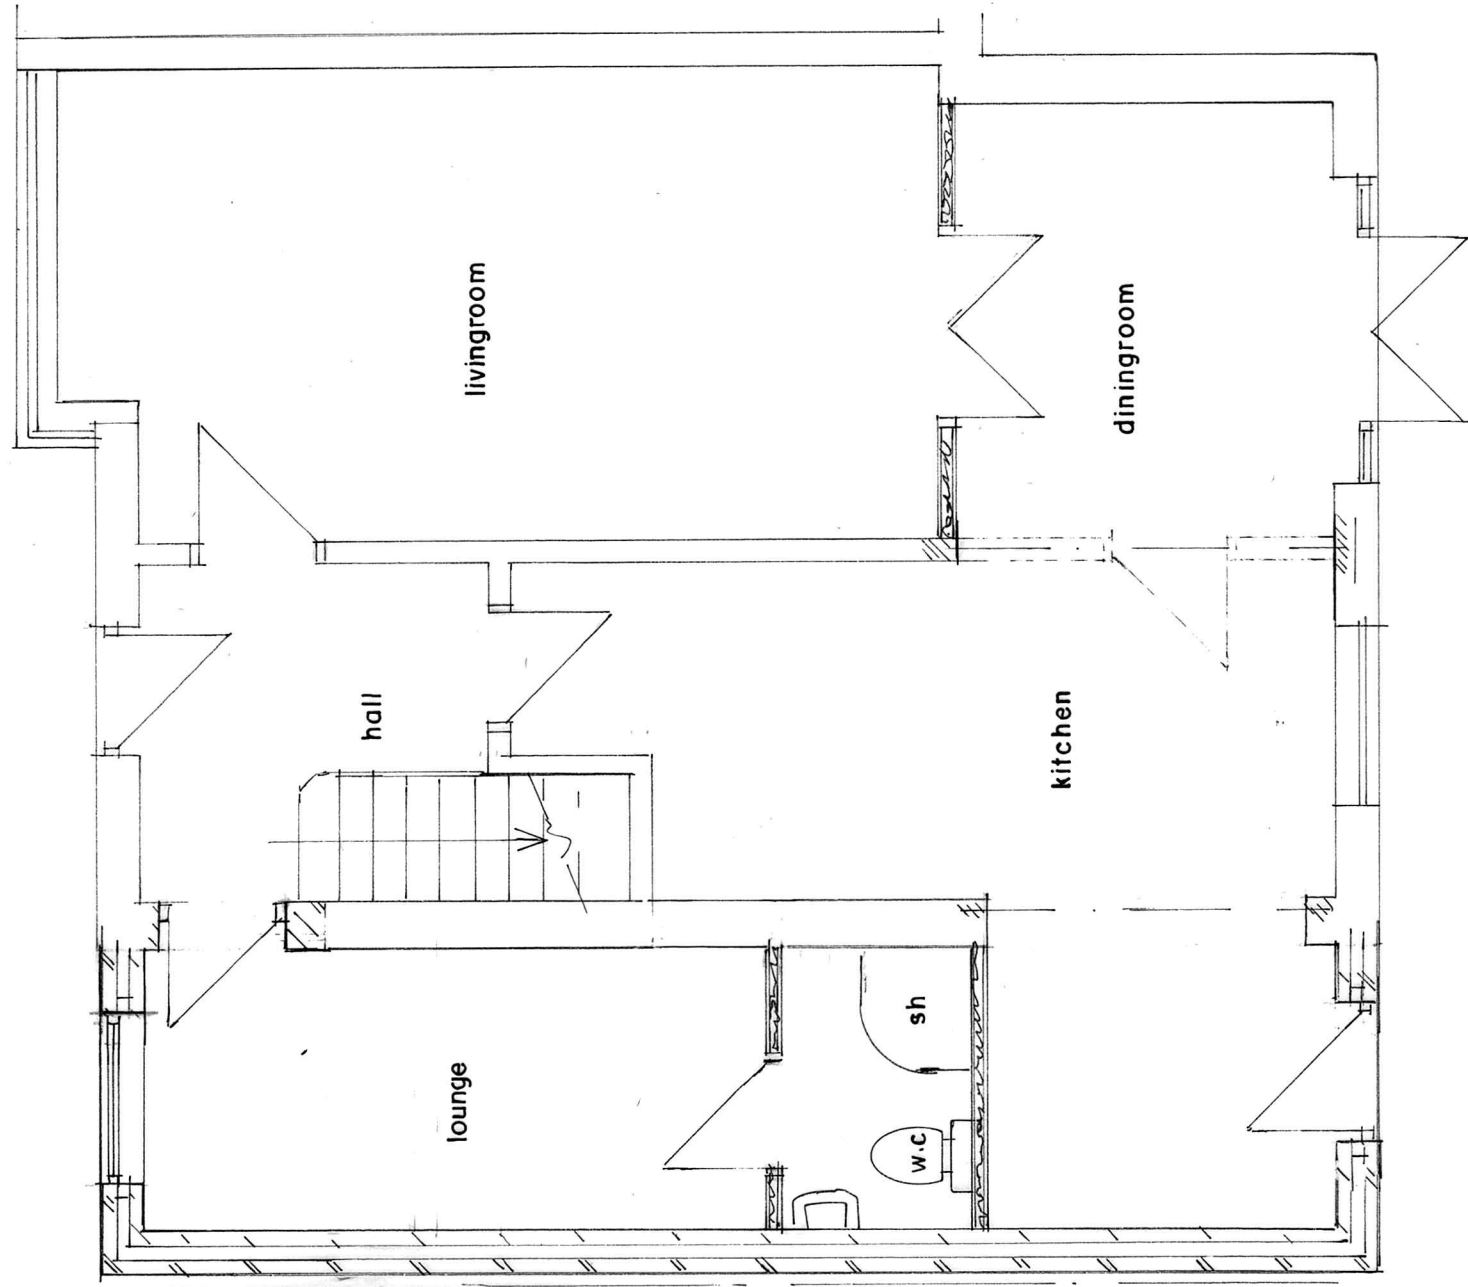

GROUND FLOOR PLAN
(PROPOSED)

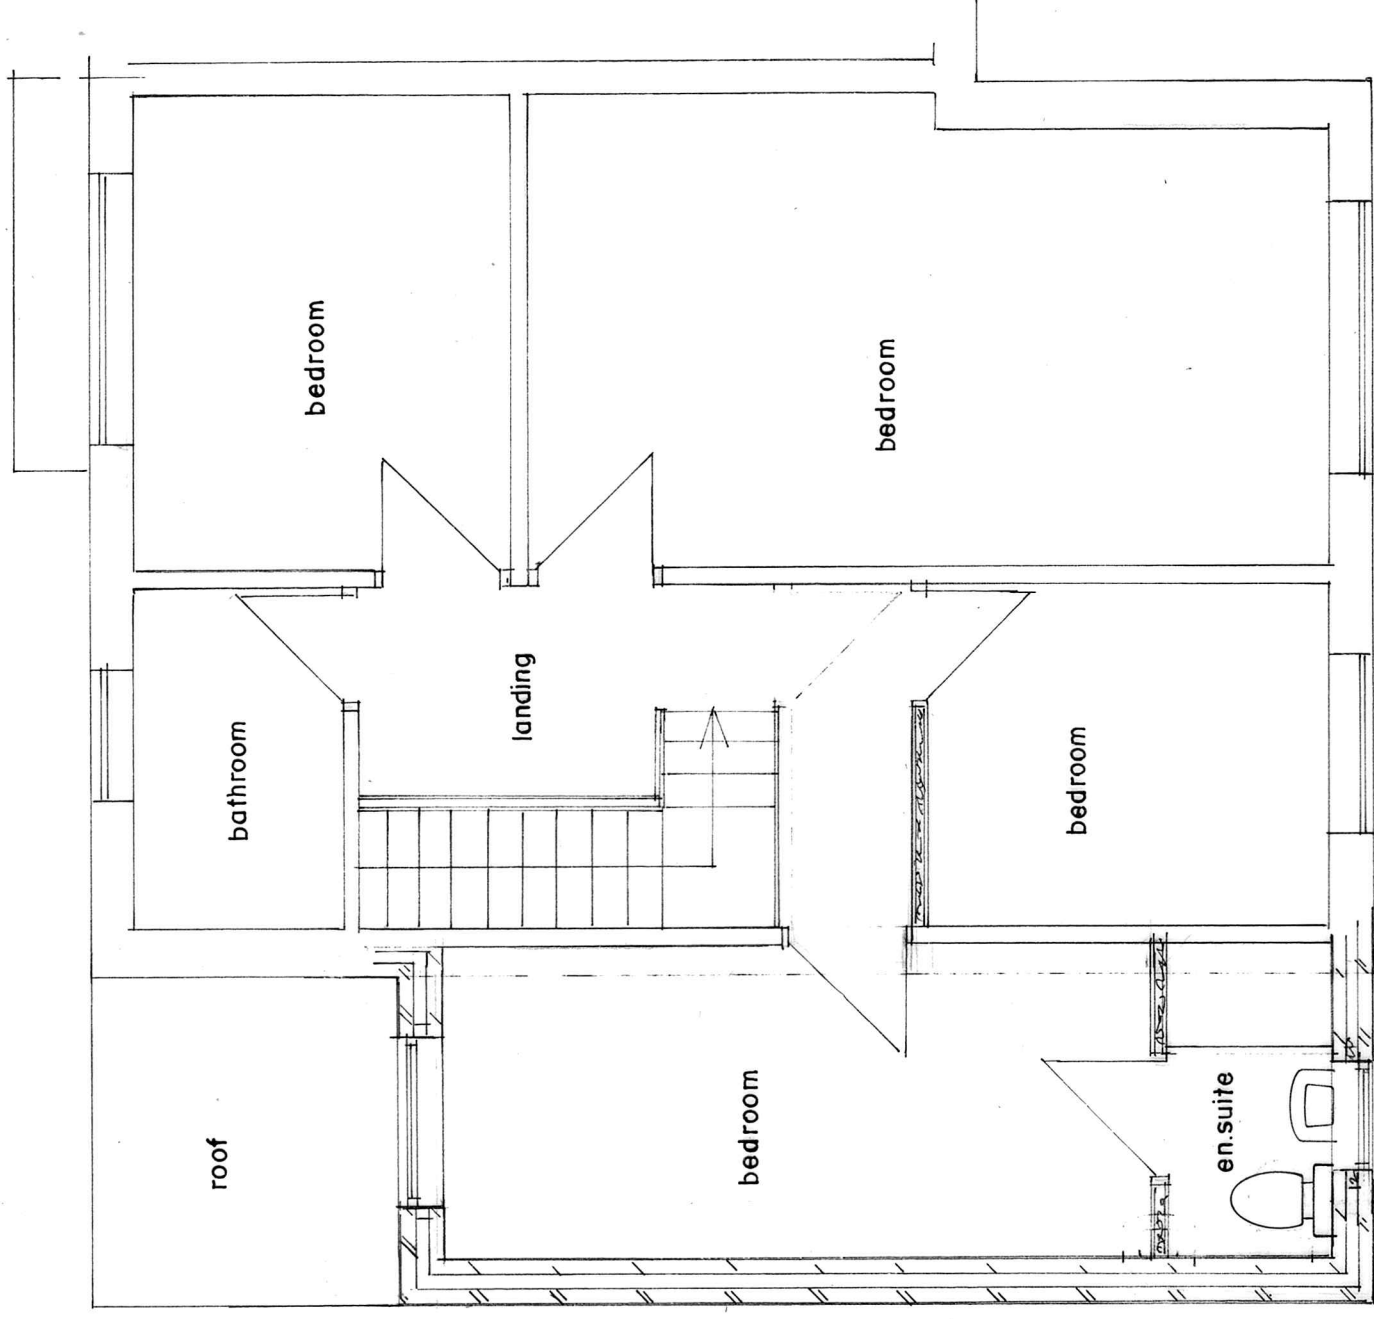

FIRST FLOOR PLAN
(PROPOSED)

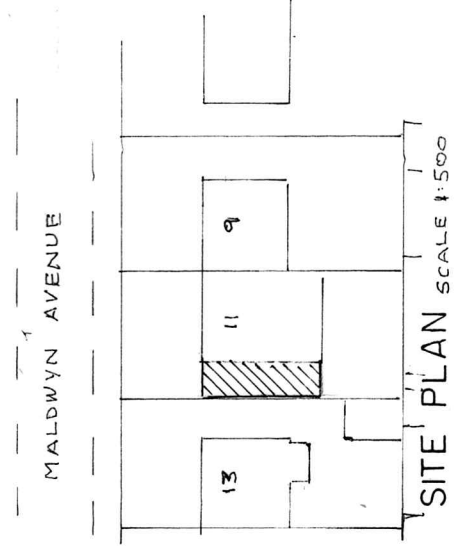

BUILDING DESIGN SERVICES	
M. FAROOQ	
6 Stock Close, Shawclough, Rochdale OL12 6BB	
Tel: 01706 712231 Mob: 07967605763	
PROPOSED DOUBLE STOREY SIDE EXTENSION AT 11 MALDWYN AVENUE MANCHESTER M8 4PF	
For: Mr & Mrs KALEEM ILYAS	
Plan	Scale 1:50
1856/2.	