



NOTES:
This drawing is produced for use in this project only and may not be used for any other purpose.
Wainwright & Co Chartered Surveyors accept no liability for the use of this drawing other than the
purpose for which it was intended in connection with this project as recorded on the title block fields.
Purpose for issue: see the Block Code.
This drawing may not be reproduced in any form without prior written agreement.
Do not scale from the drawing, use written dimensions only.

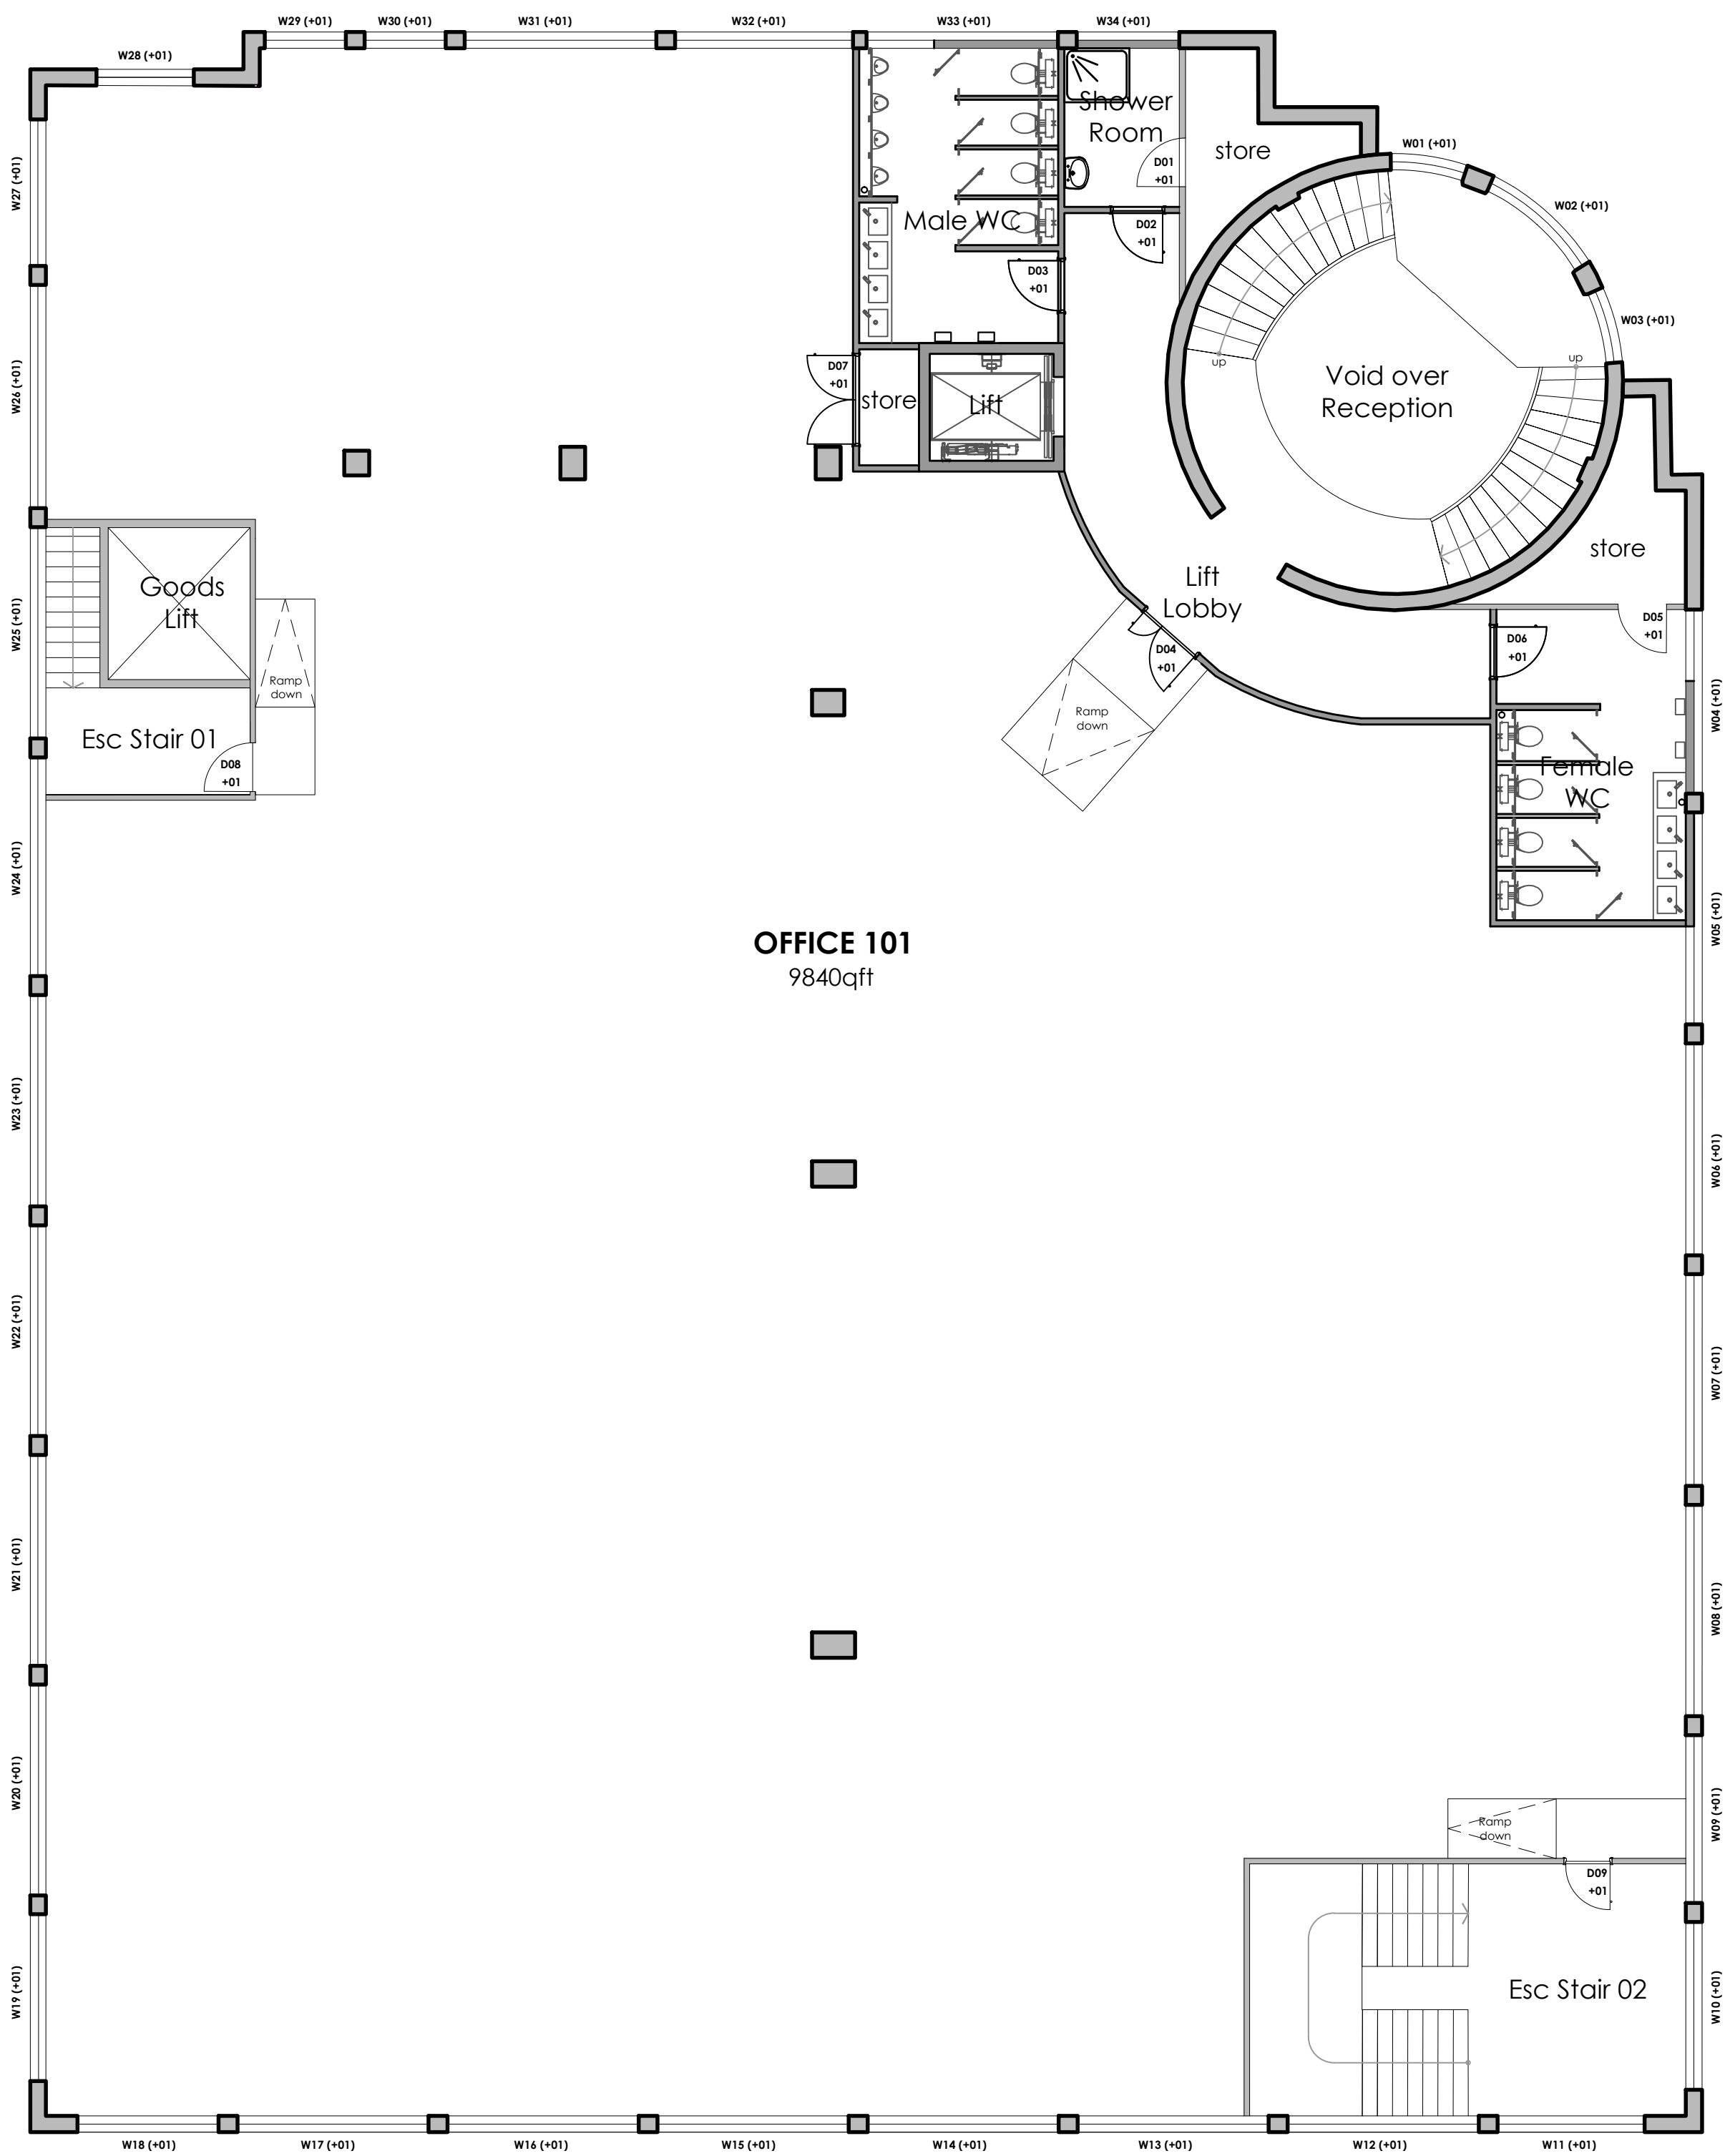

FIRST FLOOR AS PROPOSED
scale 1:100 @ A1

Open Plan Office 9840sqft

Combined Occupancy 98
(calculated @ 100sqft per
work station)

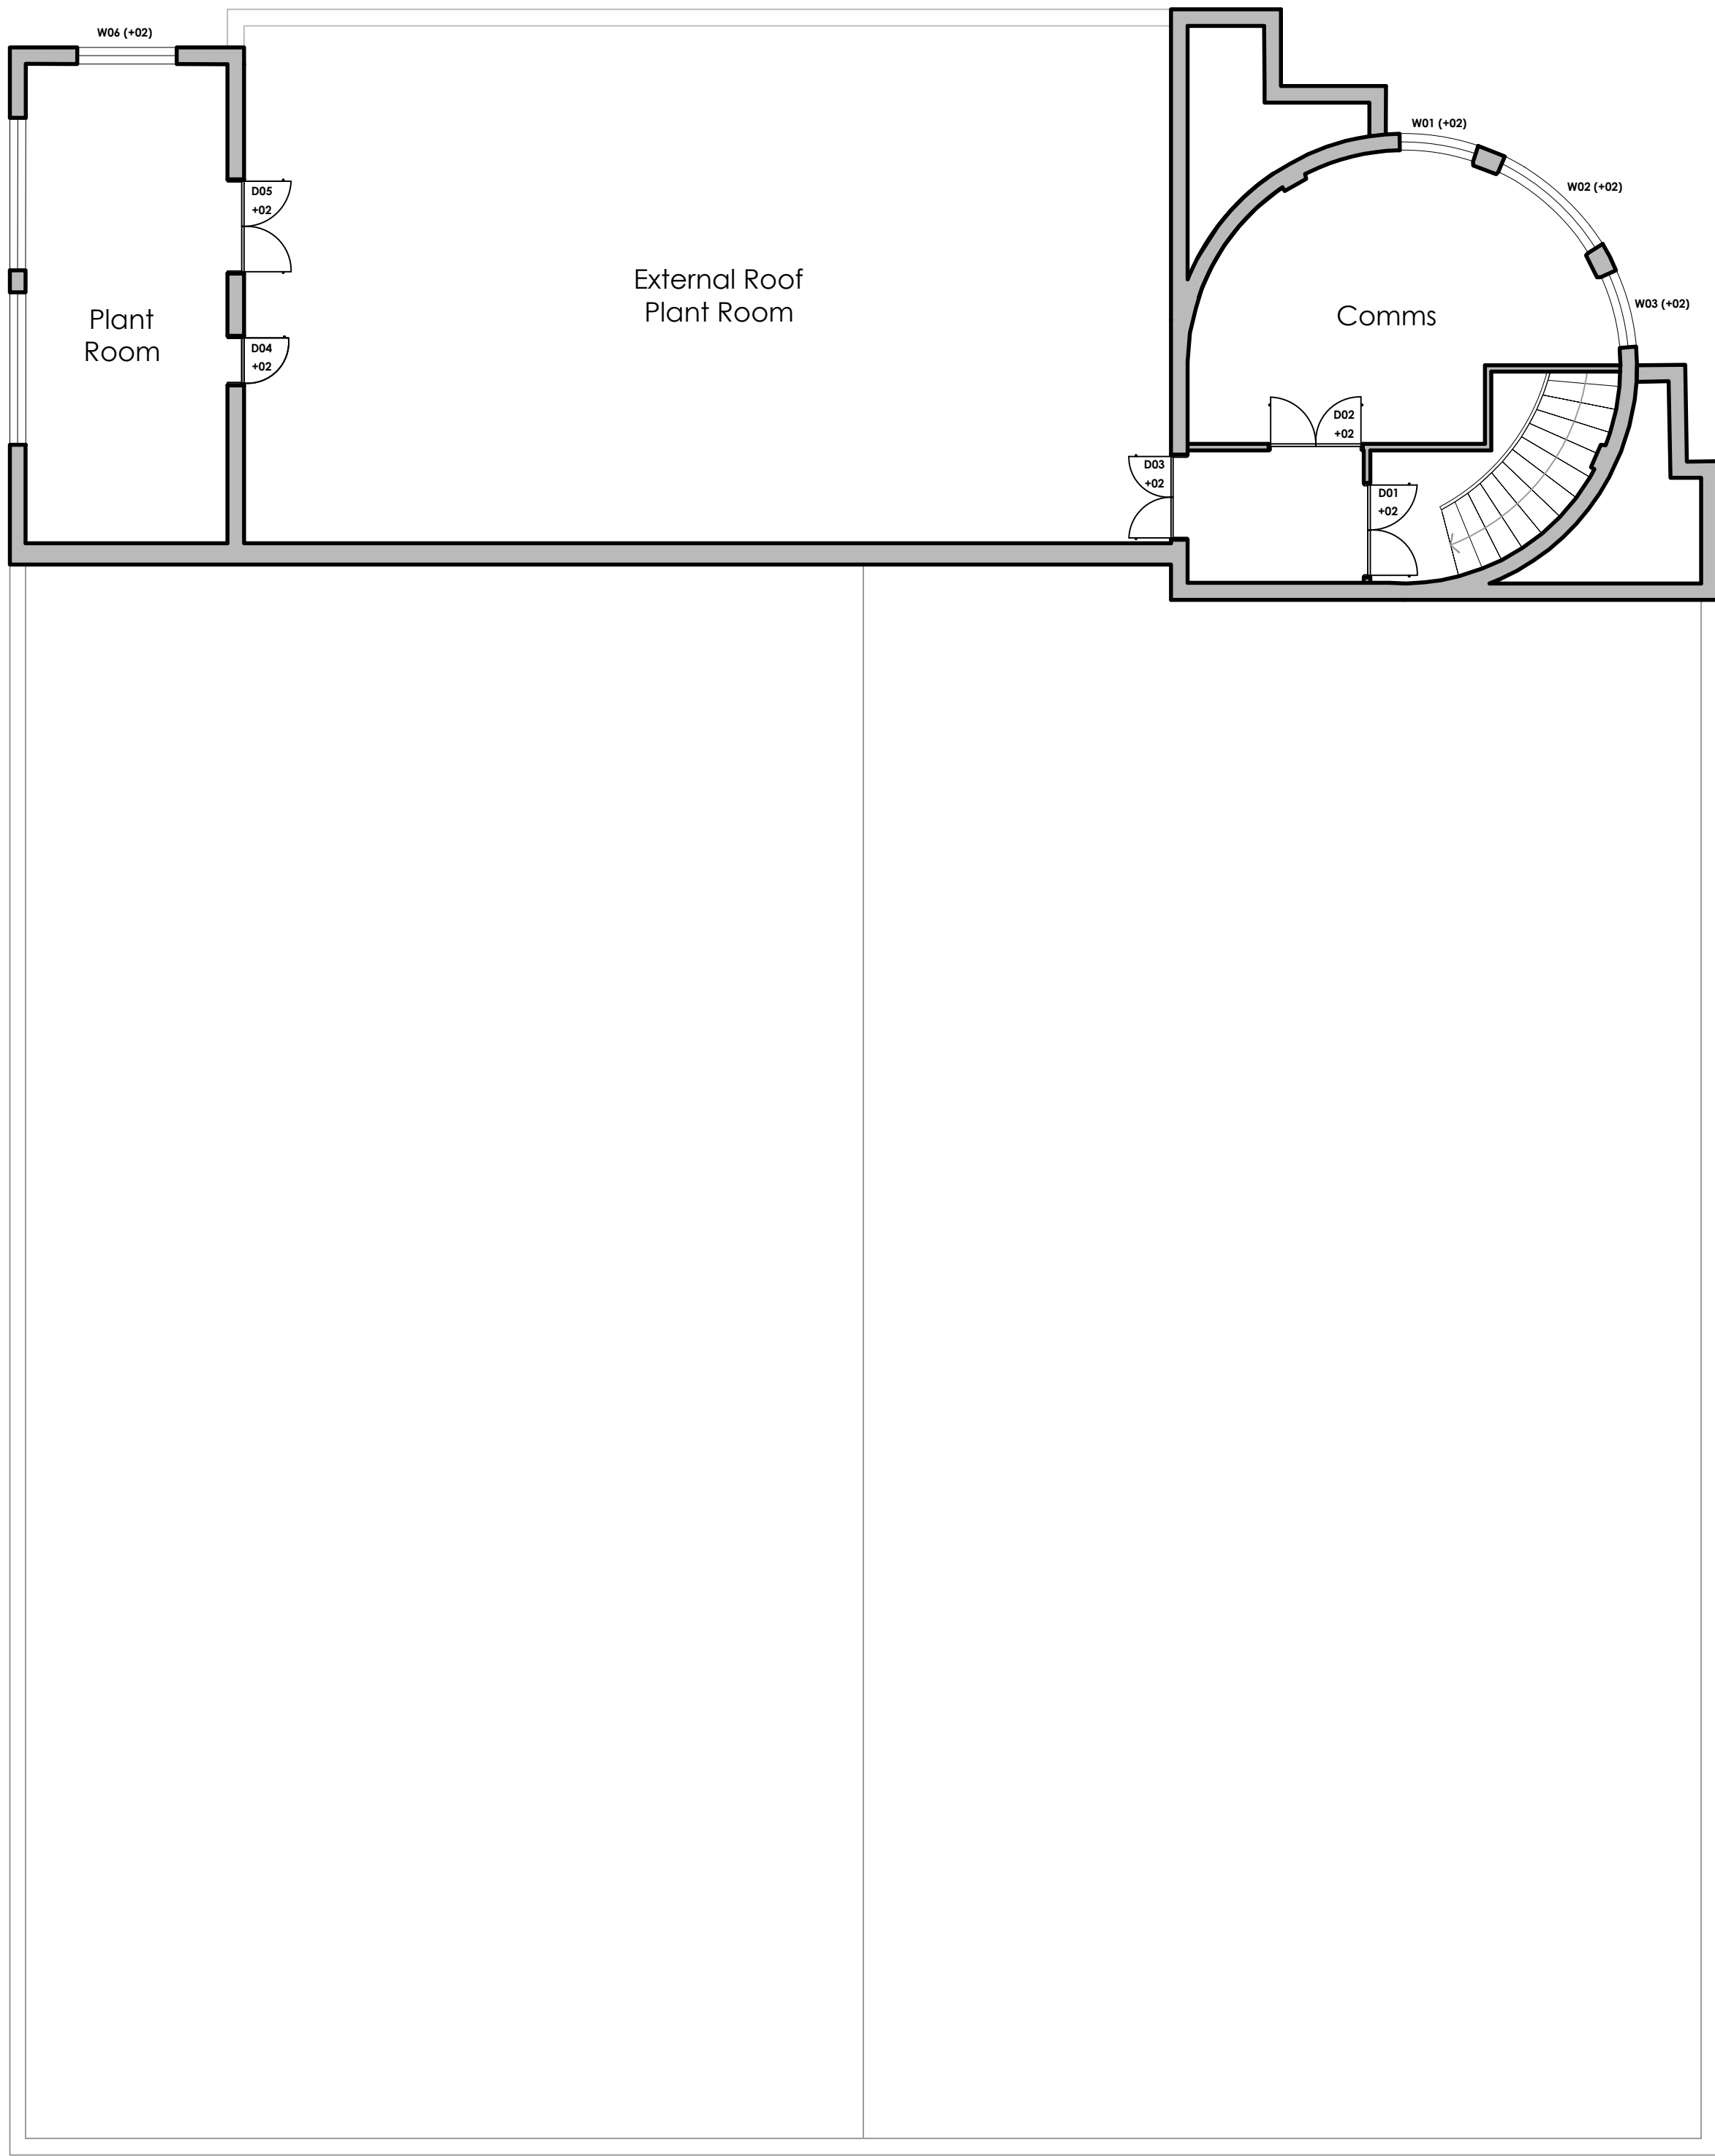

SECOND FLOOR AS PROPOSED
scale 1:100 @ A1

© COPYRIGHT WAINWRIGHT & CO			
			
WAINWRIGHT & CO. CHARTERED SURVEYORS			
5, Park Place, Leeds, LS1 2RU - 0113 3453933 W - www.wainwrightandco.co.uk			
PURPOSE OF ISSUE		Contract Issue	
CLIENT SOUTH STREET CAPITAL			
PROJECT Southmoor Industrial Estate Wythenshawe, Manchester, M23 9XD			
TITLE Trafford House First & Second Floor Plans as Proposed			
SCALE	DATE	DRAWN	CHECKED
1:100 @ A1	2017 11 06	DD	GW
FILE / DRAWING NAME		REV CODE	
PROJECT NR WACBLD445		UNIQUE NR 007	REV CODE B