


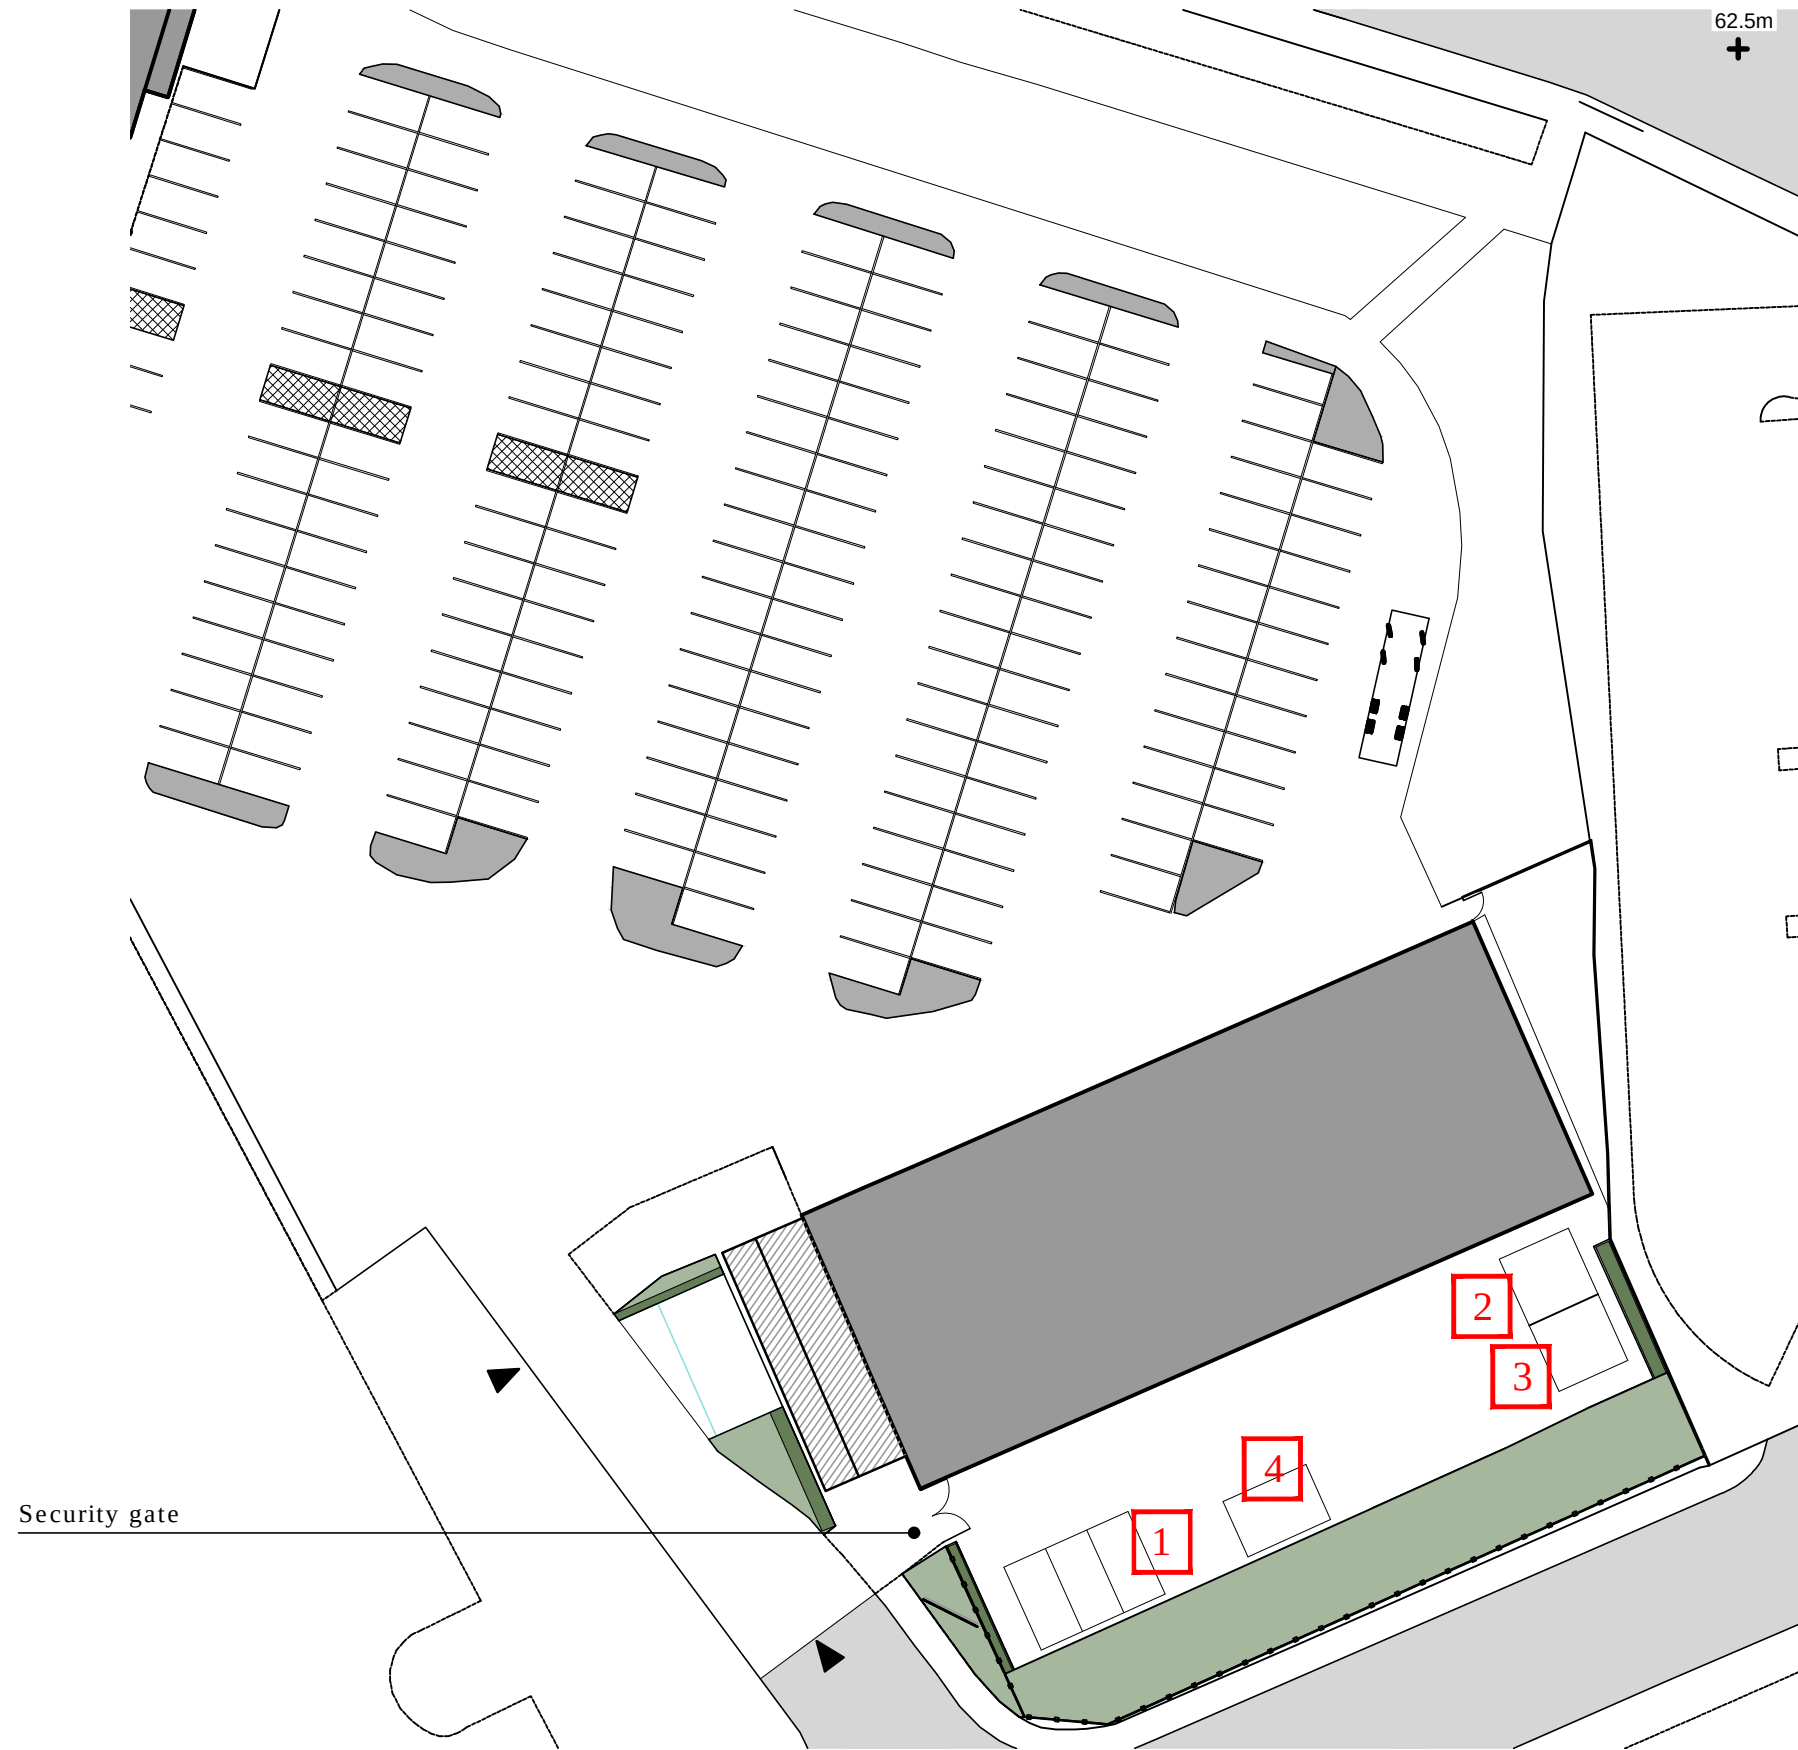

Key/ Notes:

- 1. Location of parking of vehicles of site operatives and visitors (3 Spaces, 3m x 6m)
- 2. Loading and unloading of plant and materials
- 3. Storage of plant and materials used in constructing the development
- 4. Location, removal and recycling of waste
- 5. All construction work to be carried out internally therefore no measures required externally to control dust and dirt
- 6. Construction working hours
Monday - Saturday
9am - 5pm

Site plan @ 1:500

LU106-P107

revision	date	comments
-	-	-

Notes:

These drawings are for planning purposes only.

All dimensions are in millimetres unless where explicitly shown otherwise.

Job Title

Change of Use to wedding venue,
Formerly Rileys Snooker Hall,
Kurkmanshulme Lane, Manchester,
M18 7BA

Drawing Title

Construction Method Statement
Layout

Scale

1:500 @ A1

Date

10.12.21

Drawn

uf

A. Unit 4
Springbank Buildings
226 - 248 Every St
Nelson
BB9 7BS
T. 07894401574
E. info@lumitekton.com