





PROPOSED EAST FACING REAR ELEVATION

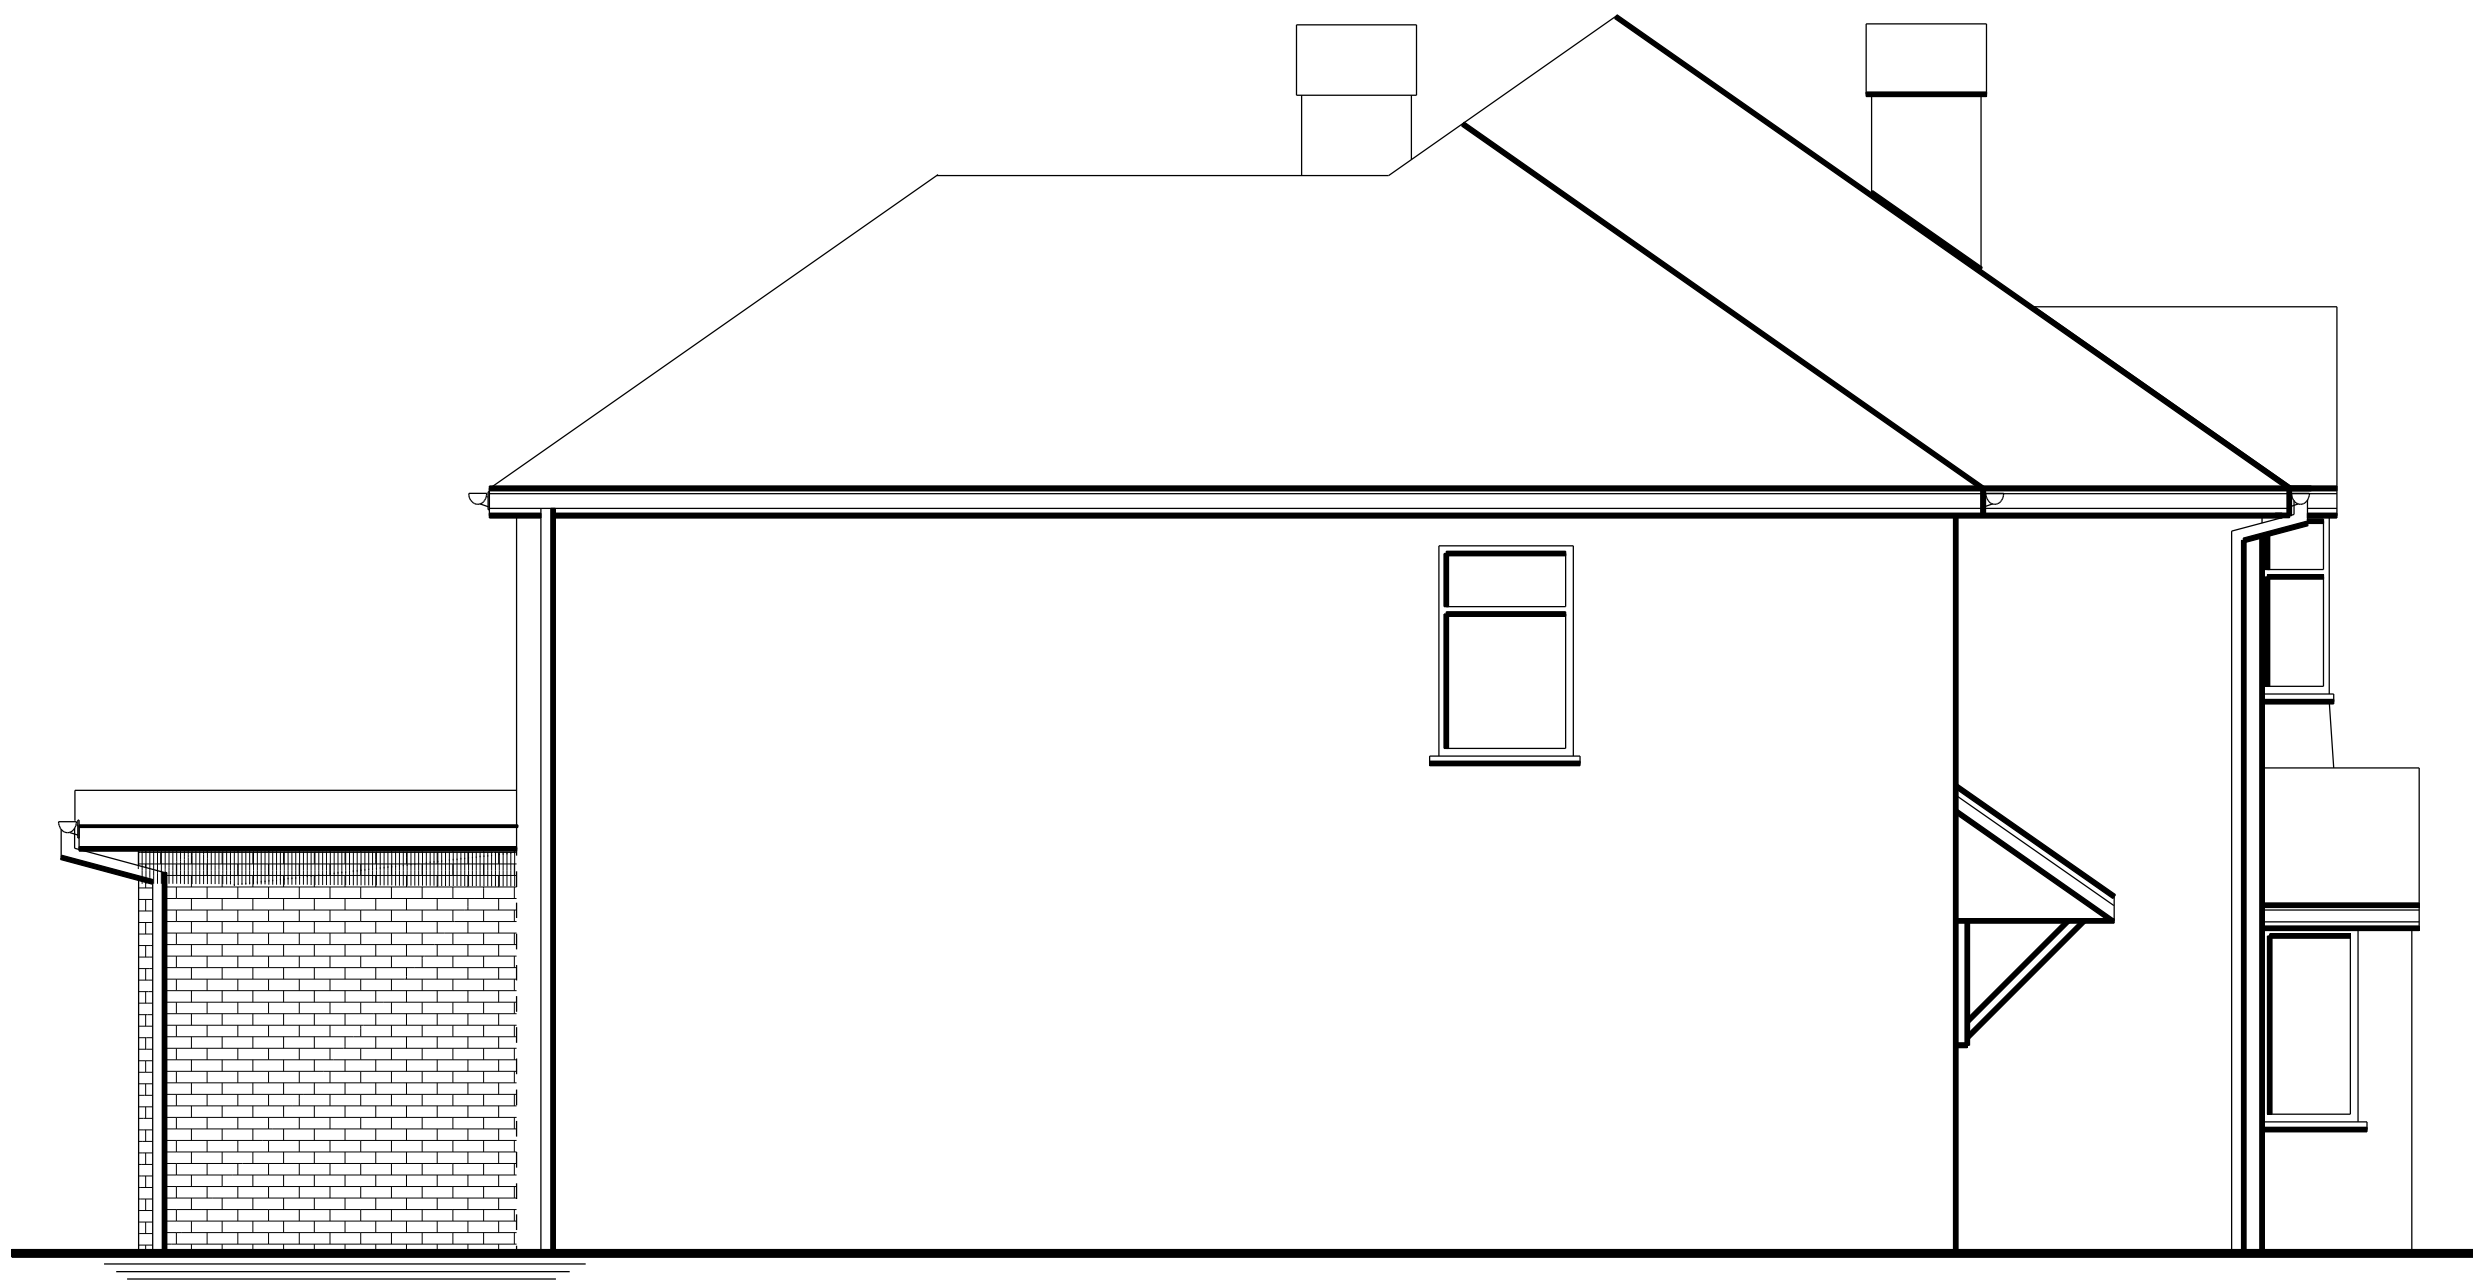


PROPOSED NORTH FACING SIDE ELEVATION



PROPOSED WEST FACING FRONT ELEVATION

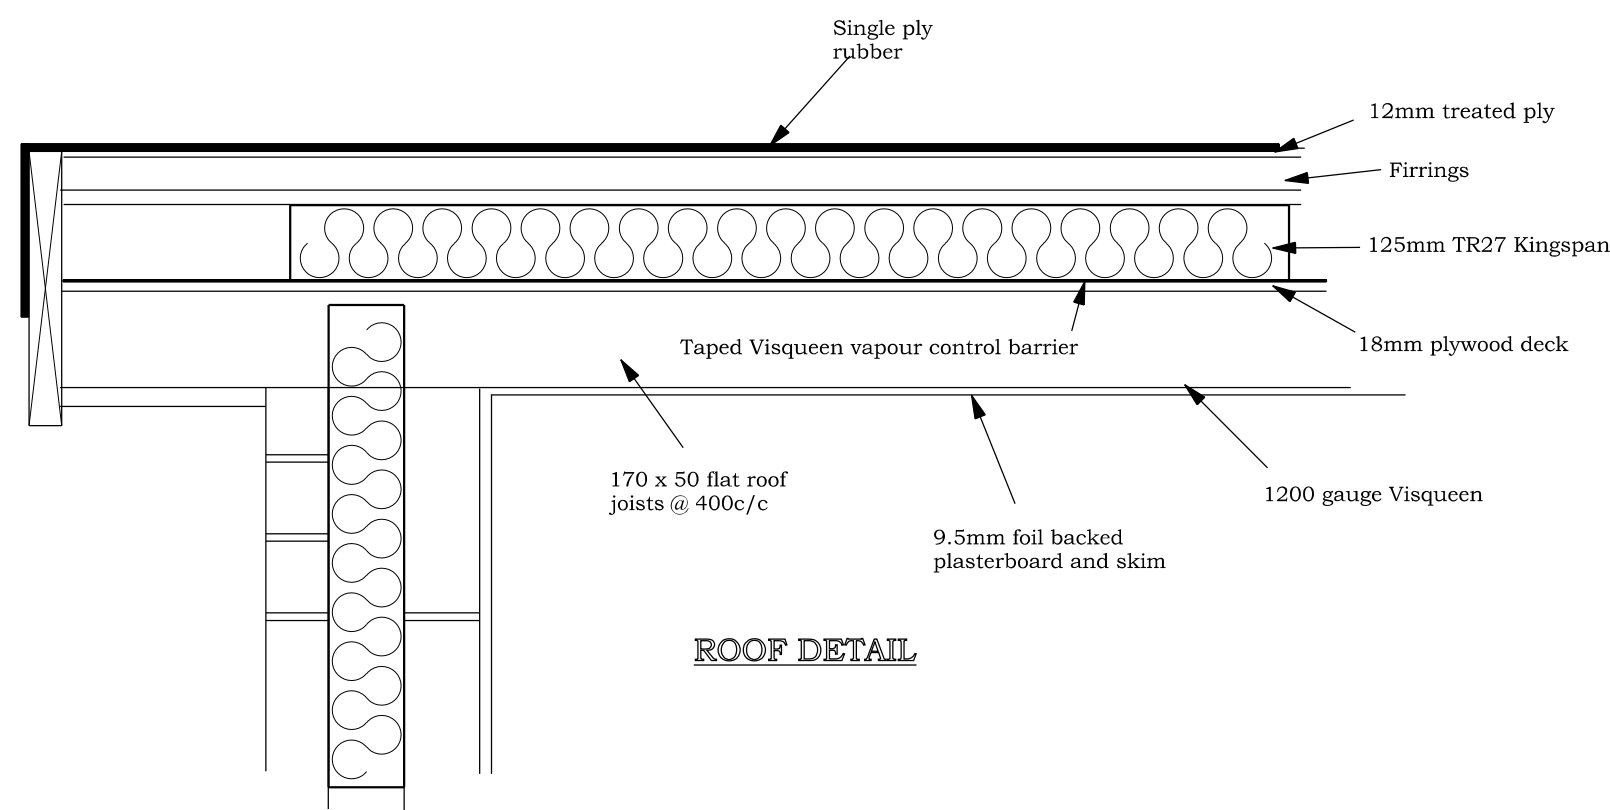


ROOF DETAIL

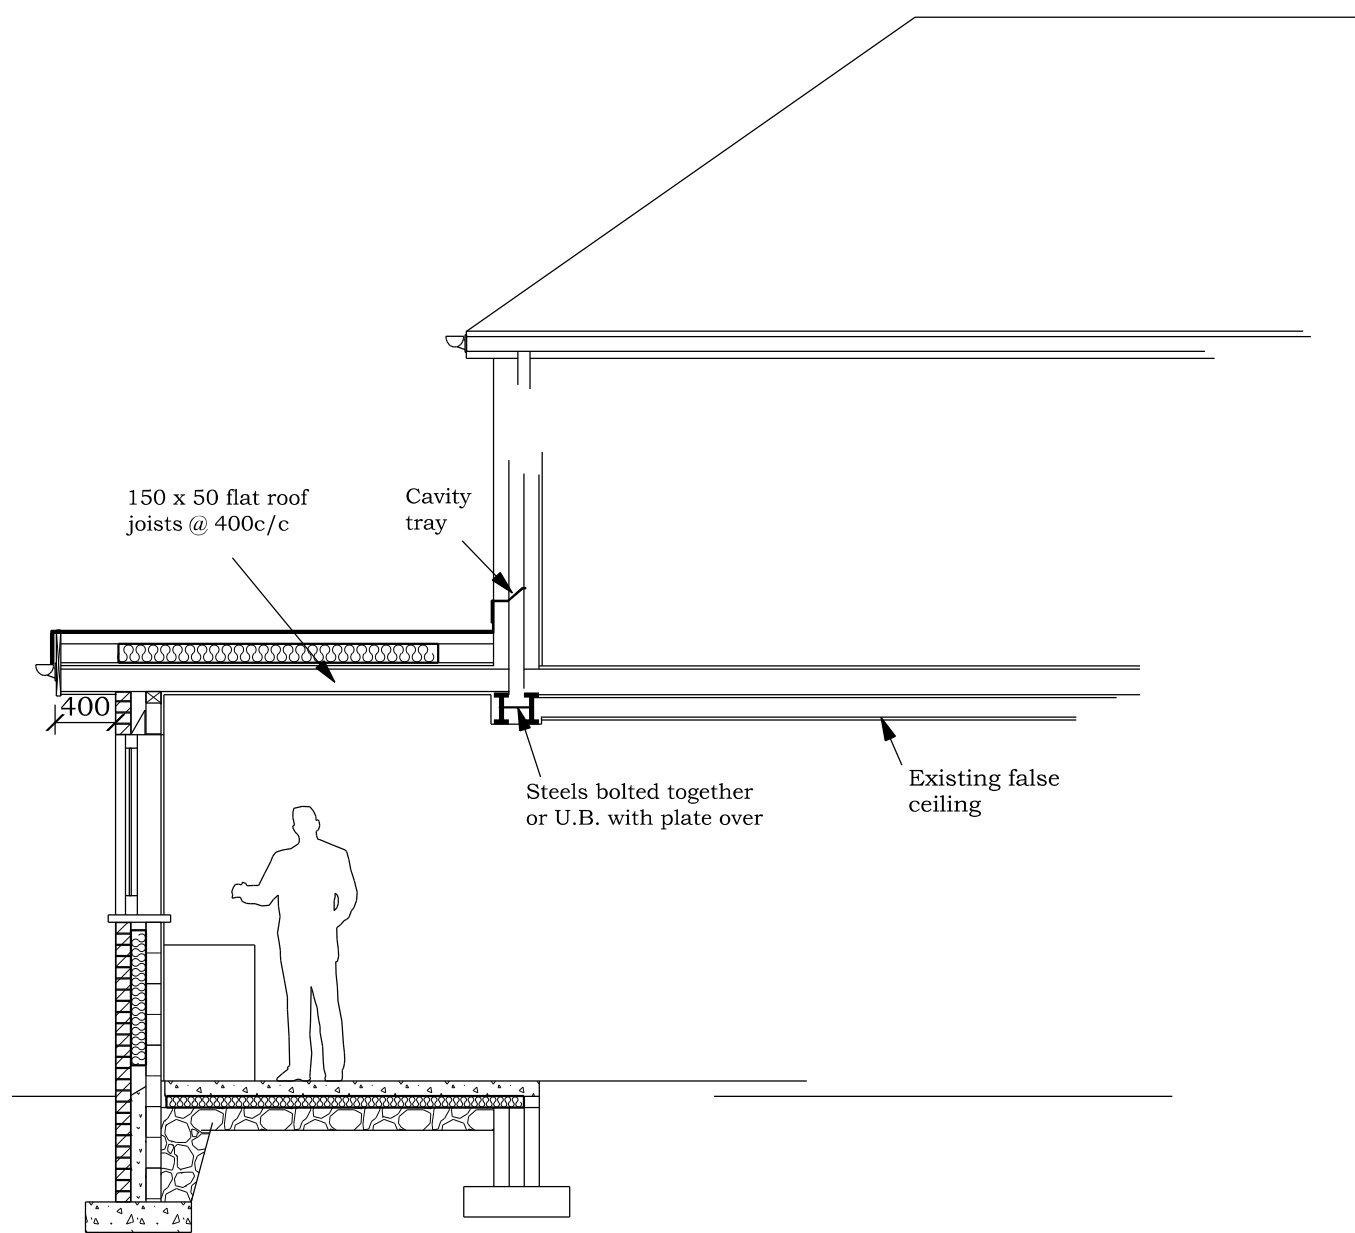

SECTION A - A

BRADLEY BUILDING DESIGN LTD.
KEEPERS COTTAGE,
LYME PARK,
DISLEY,
STOCKPORT.
SK12 2NS.
01625 858244
Mob 07989 326039
bradleybuildingdesign@btopenworld.com

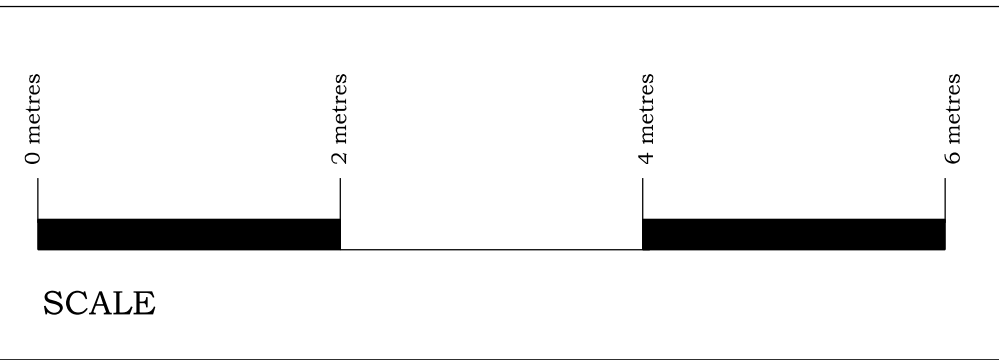

PROPOSED ELEVATIONS
SINGLE STOREY REAR EXTENSION
for
Mr. and Mrs. P. MATTIMORE
at
3, HAZEL DRIVE,
MANCHESTER,
M22 5LY.
Scale 1:50 @ A1
Date JANUARY 2022
Drawing Number 2038/3/A