






EXISTING REAR ELEVATION

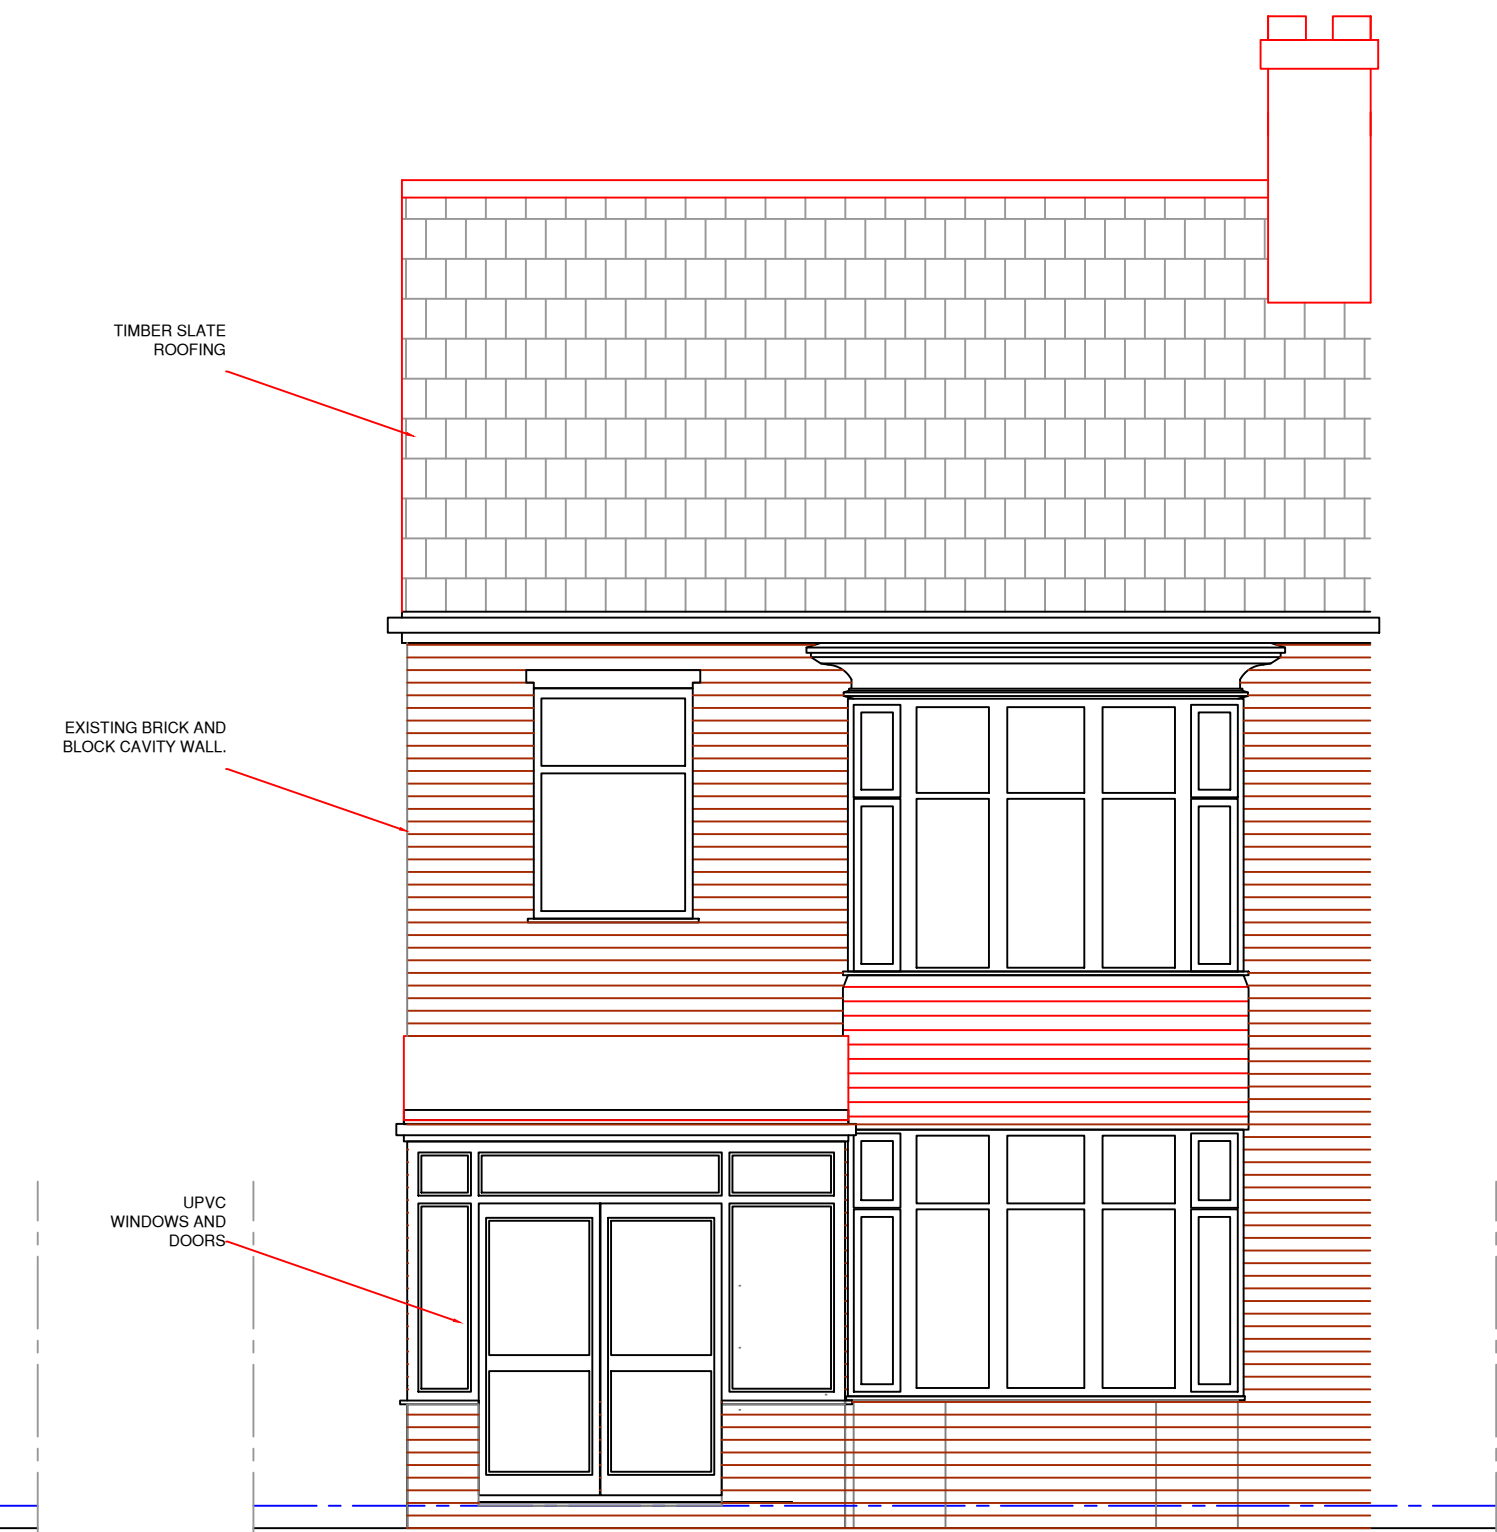


EXISTING FRONT ELEVATION

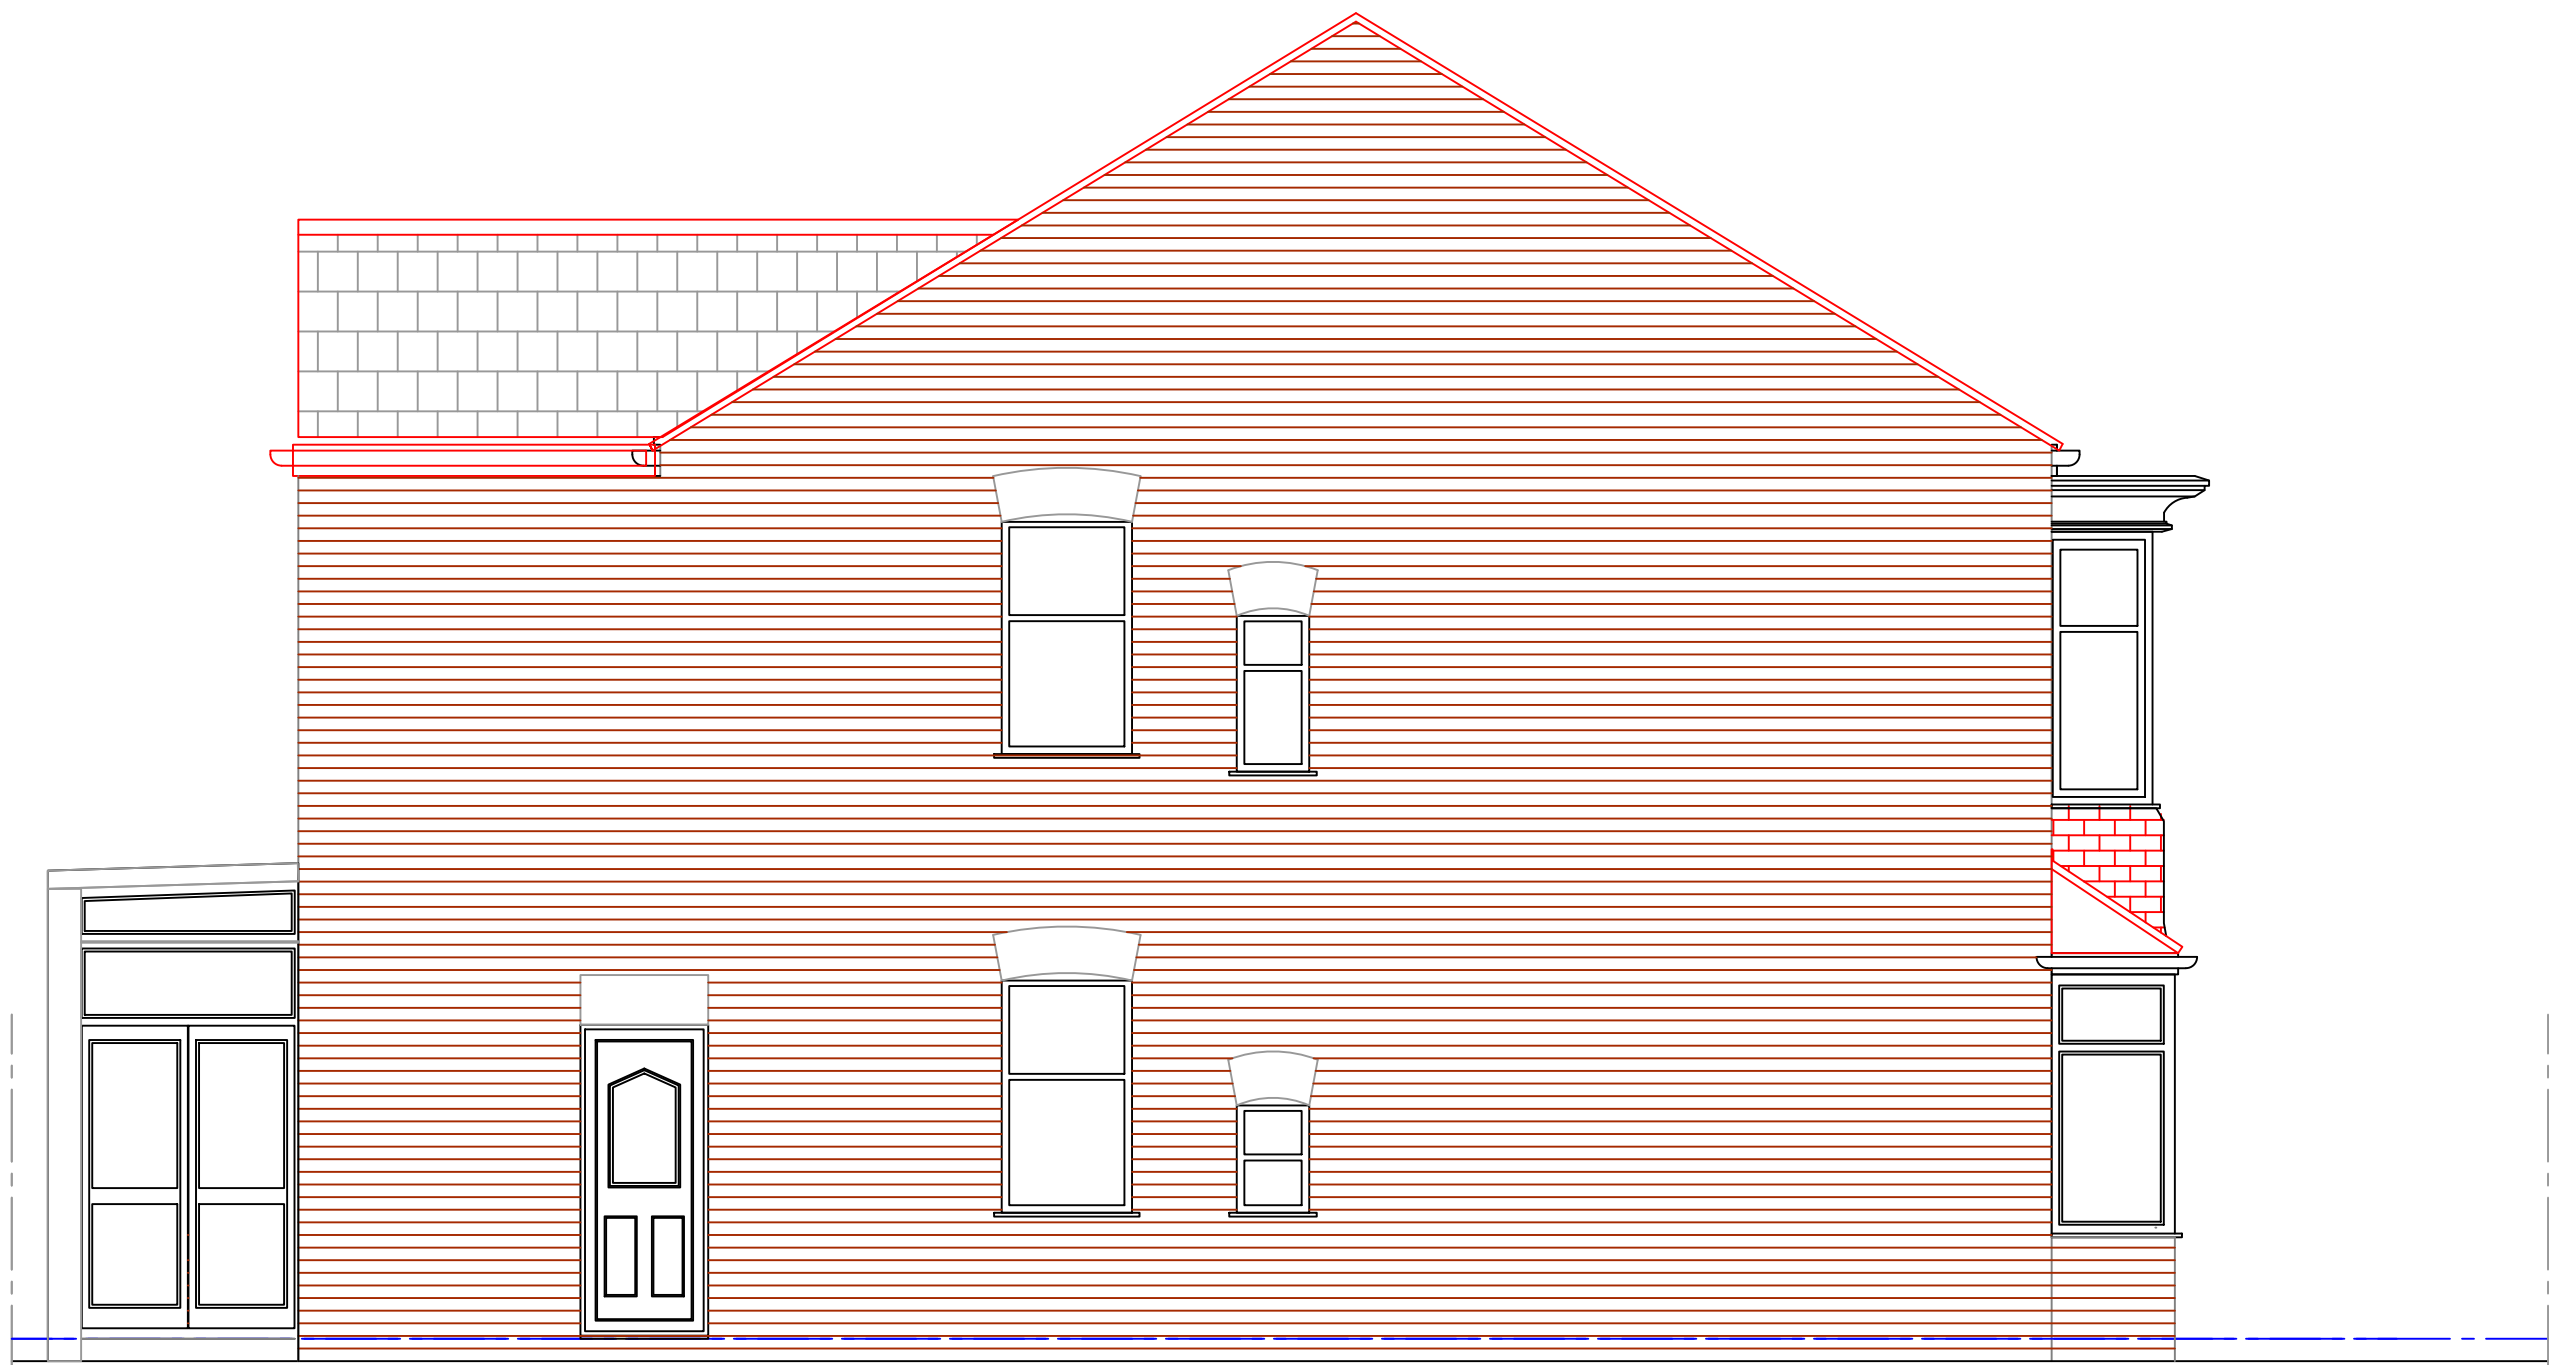

EXISTING SIDE ELEVATION

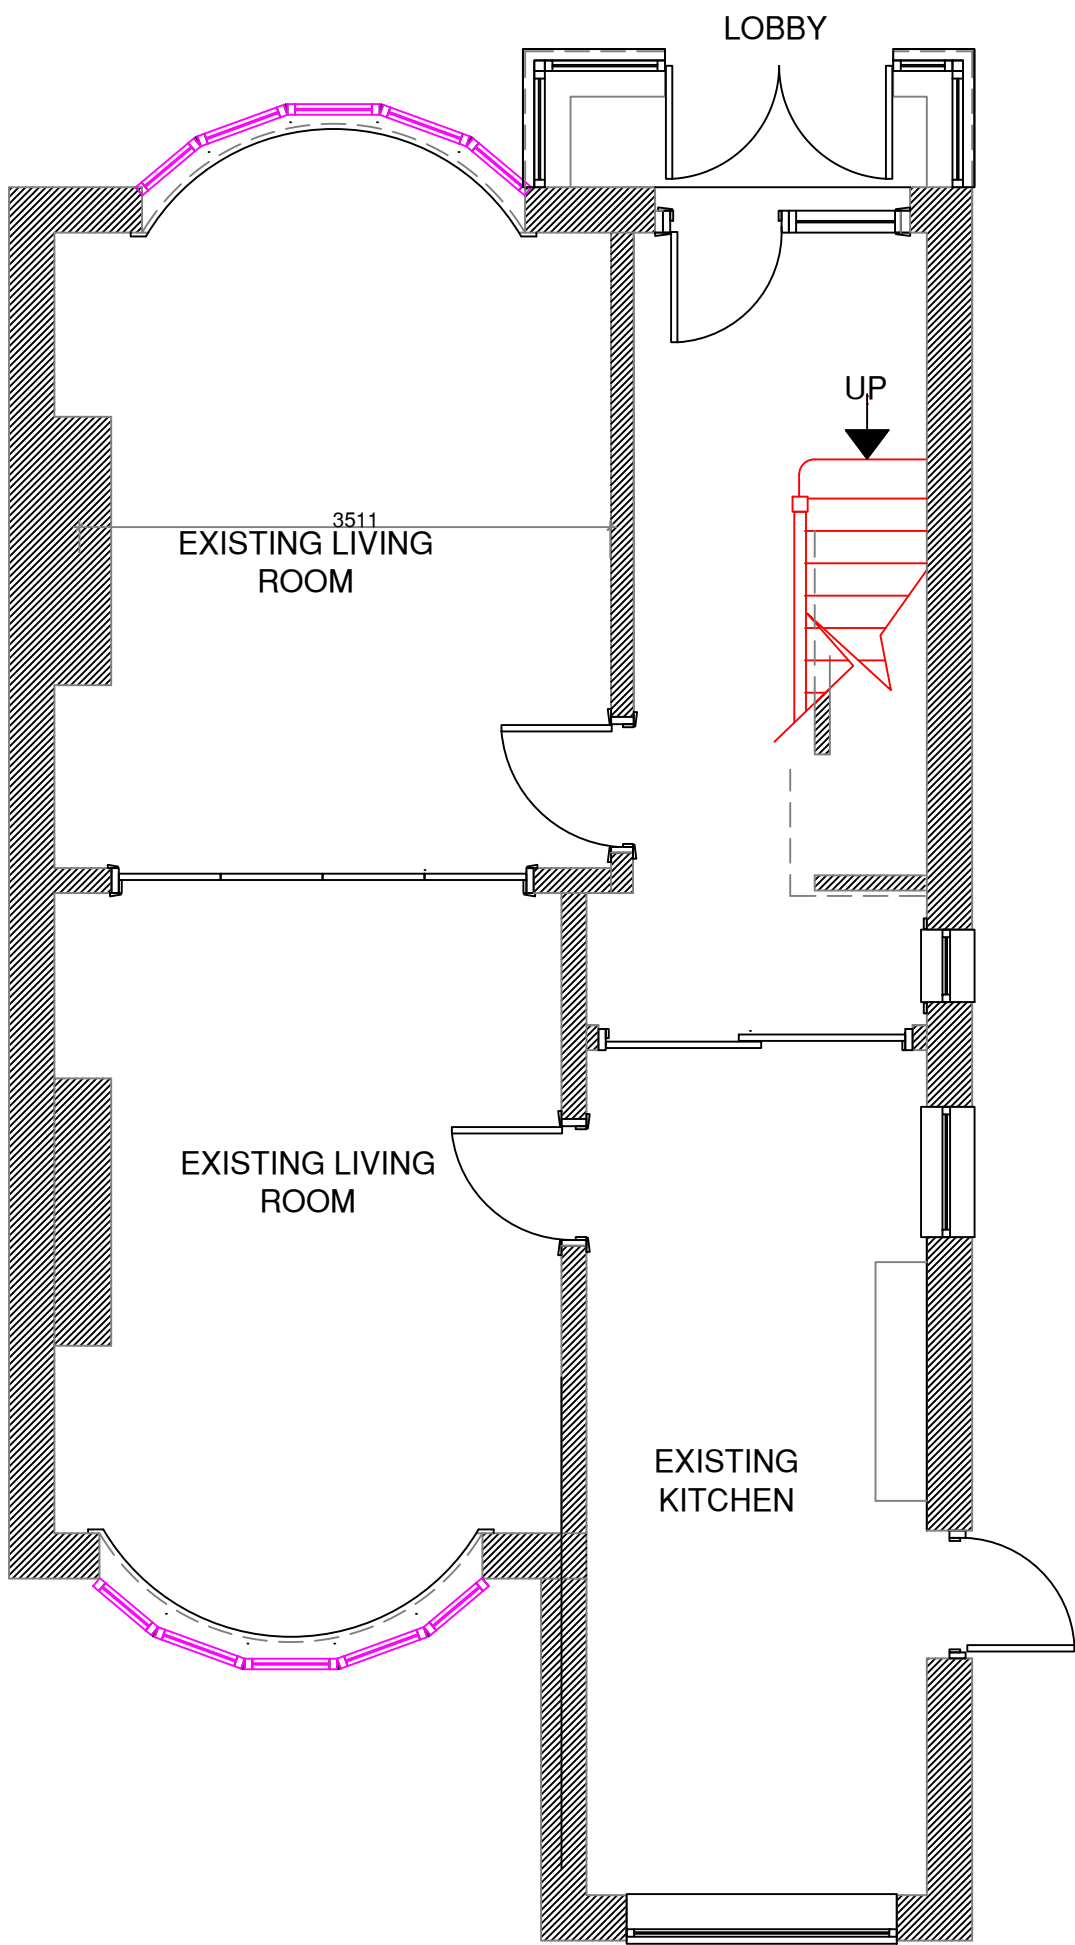

EXISTING GROUND FLOOR PLAN

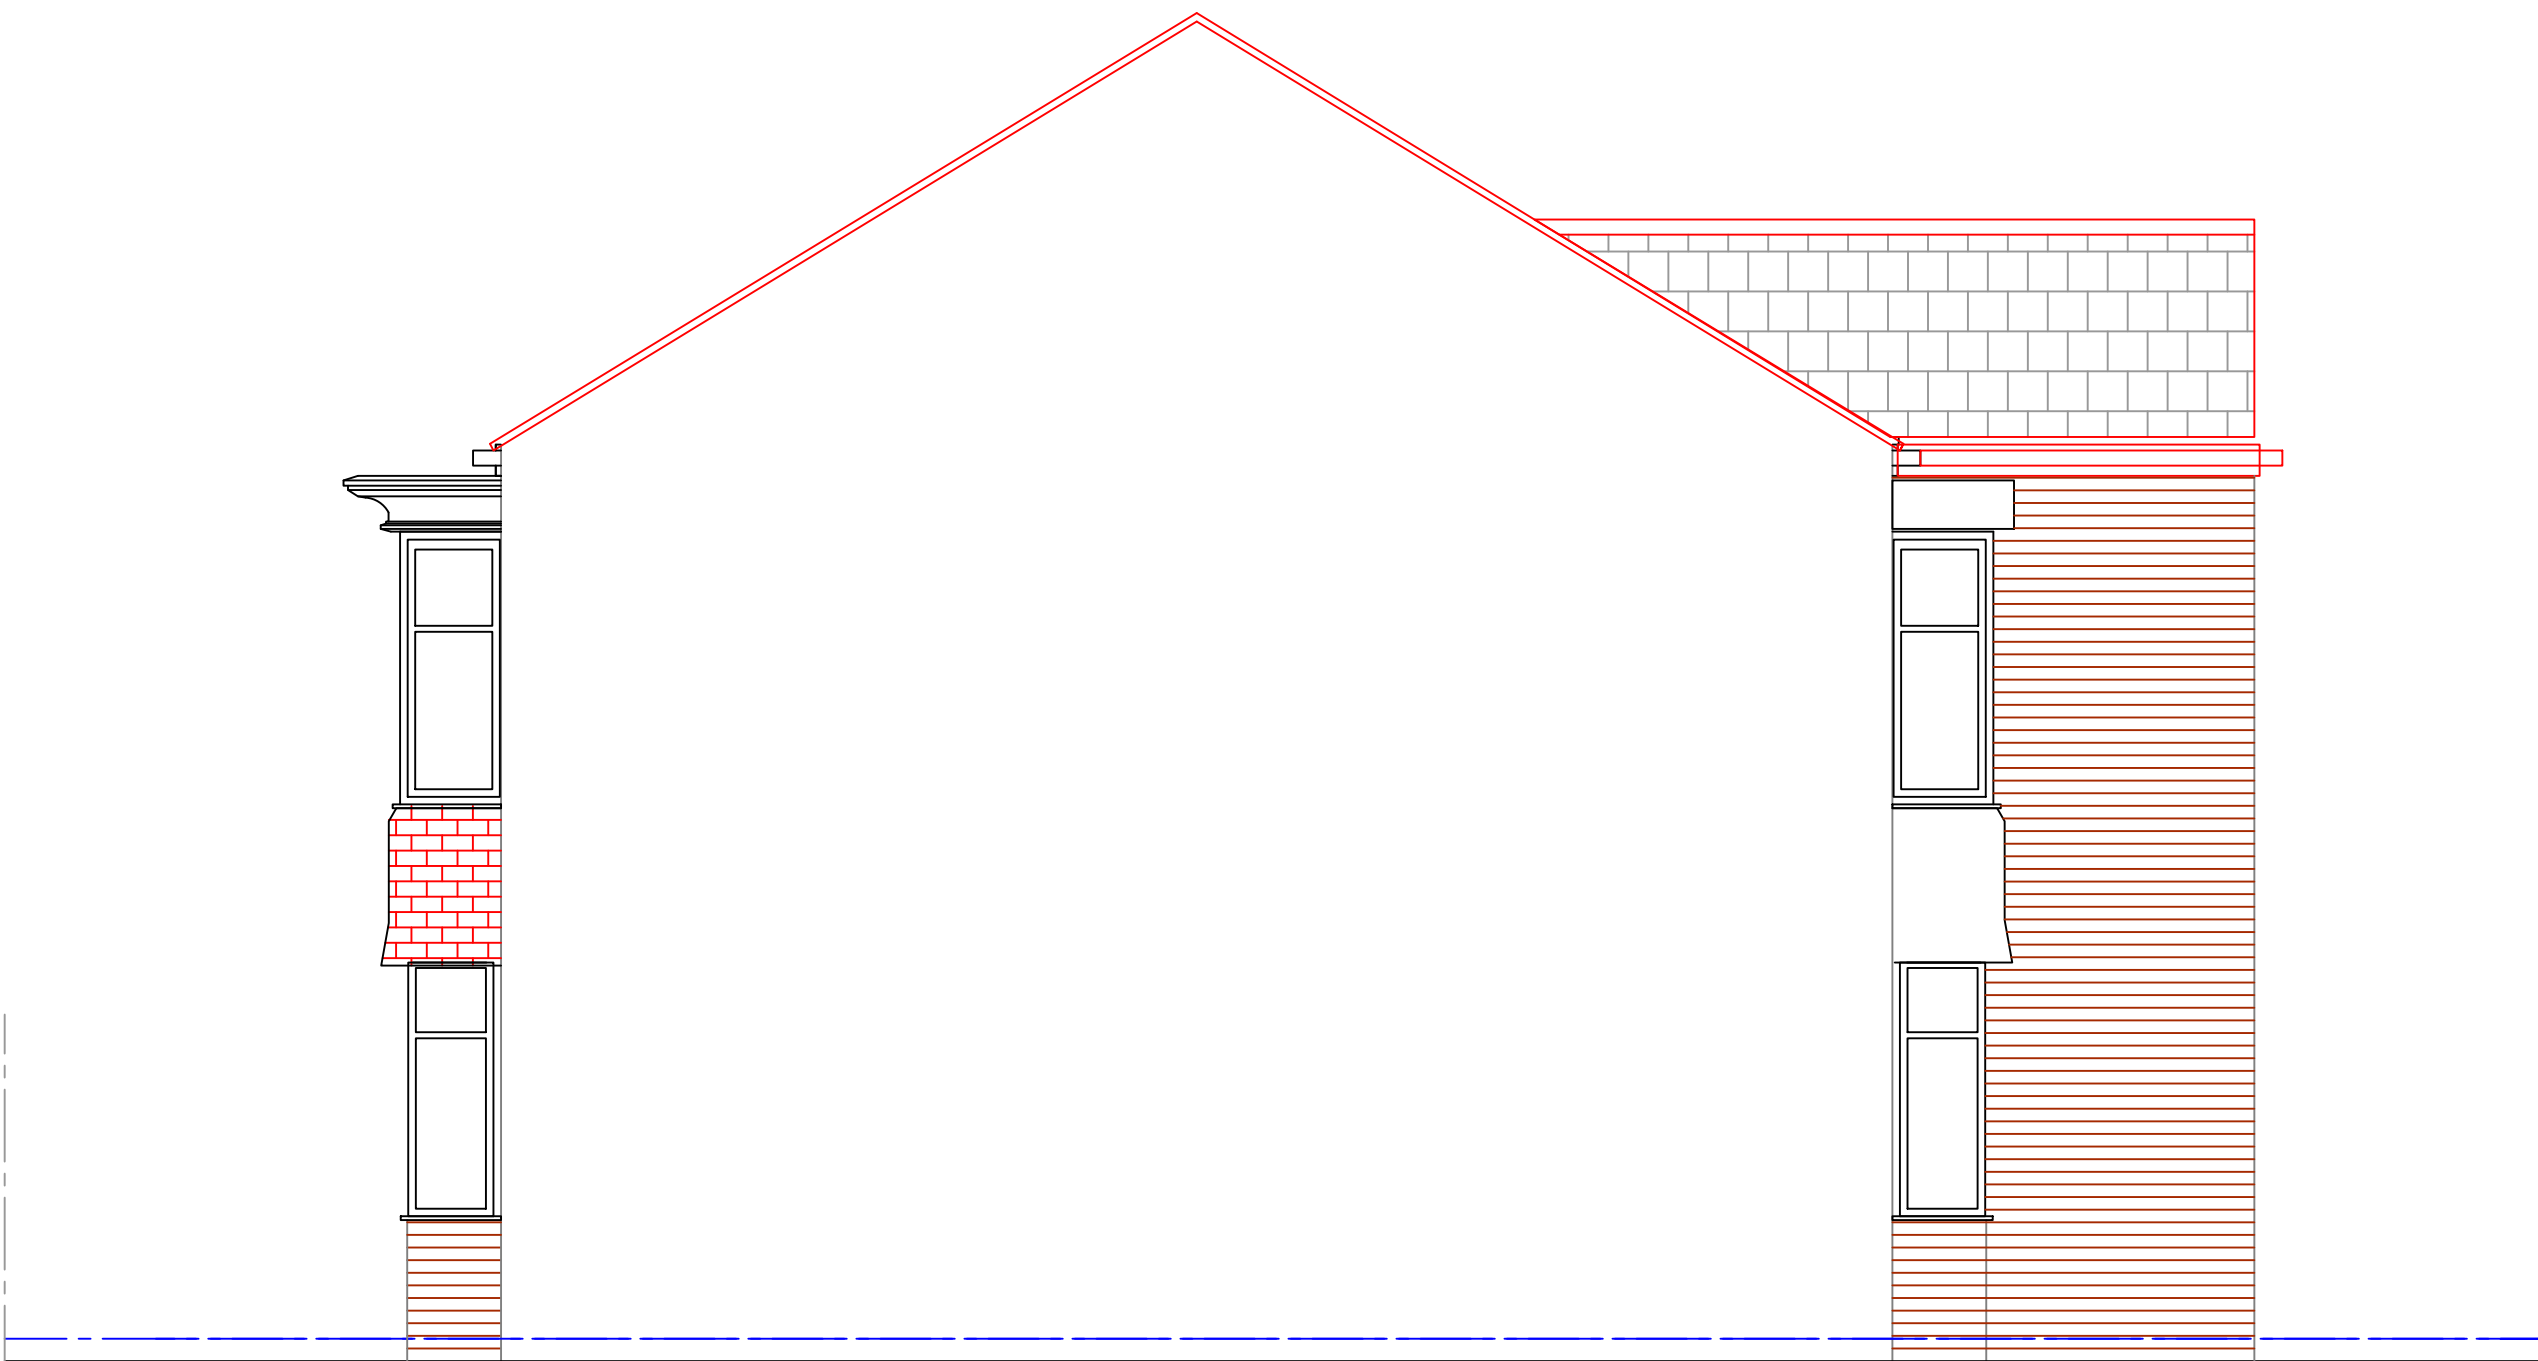

EXISTING SIDE ELEVATION

REV.	DESCRIPTION	BY	DATE



Arch Designs
*Don't just dream it,
let us design it!*
ARCH DESIGNS www.archdesigns.co.uk

CLIENT:

MR RAFAQUAT
30 KINGSWAY
MANCHESTER
M19 2DD

ARCHITECT:

MR REUBEN RAMELIZE
ARCH DESIGNS, WILSONS PARK C/O MAS
MONSALL ROAD
MANCHESTER M40 8WN

DRAWN:

REUBEN

CHECKED:

checked

DATE:

FEB 2022

REVISION:

.

PROJECT NAME:

ONE STOREY REAR EXTENSION.

DRAWING TITLE:

EXISTING PLANS AND ELEVATIONS

SCALE:

1:50

SHEET SIZE:

A1

SHEET NO.:

01

PROJECT NO.:

2022/00

STATUS:

FOR PLANNING

DRAWING NO.:

A1/01