




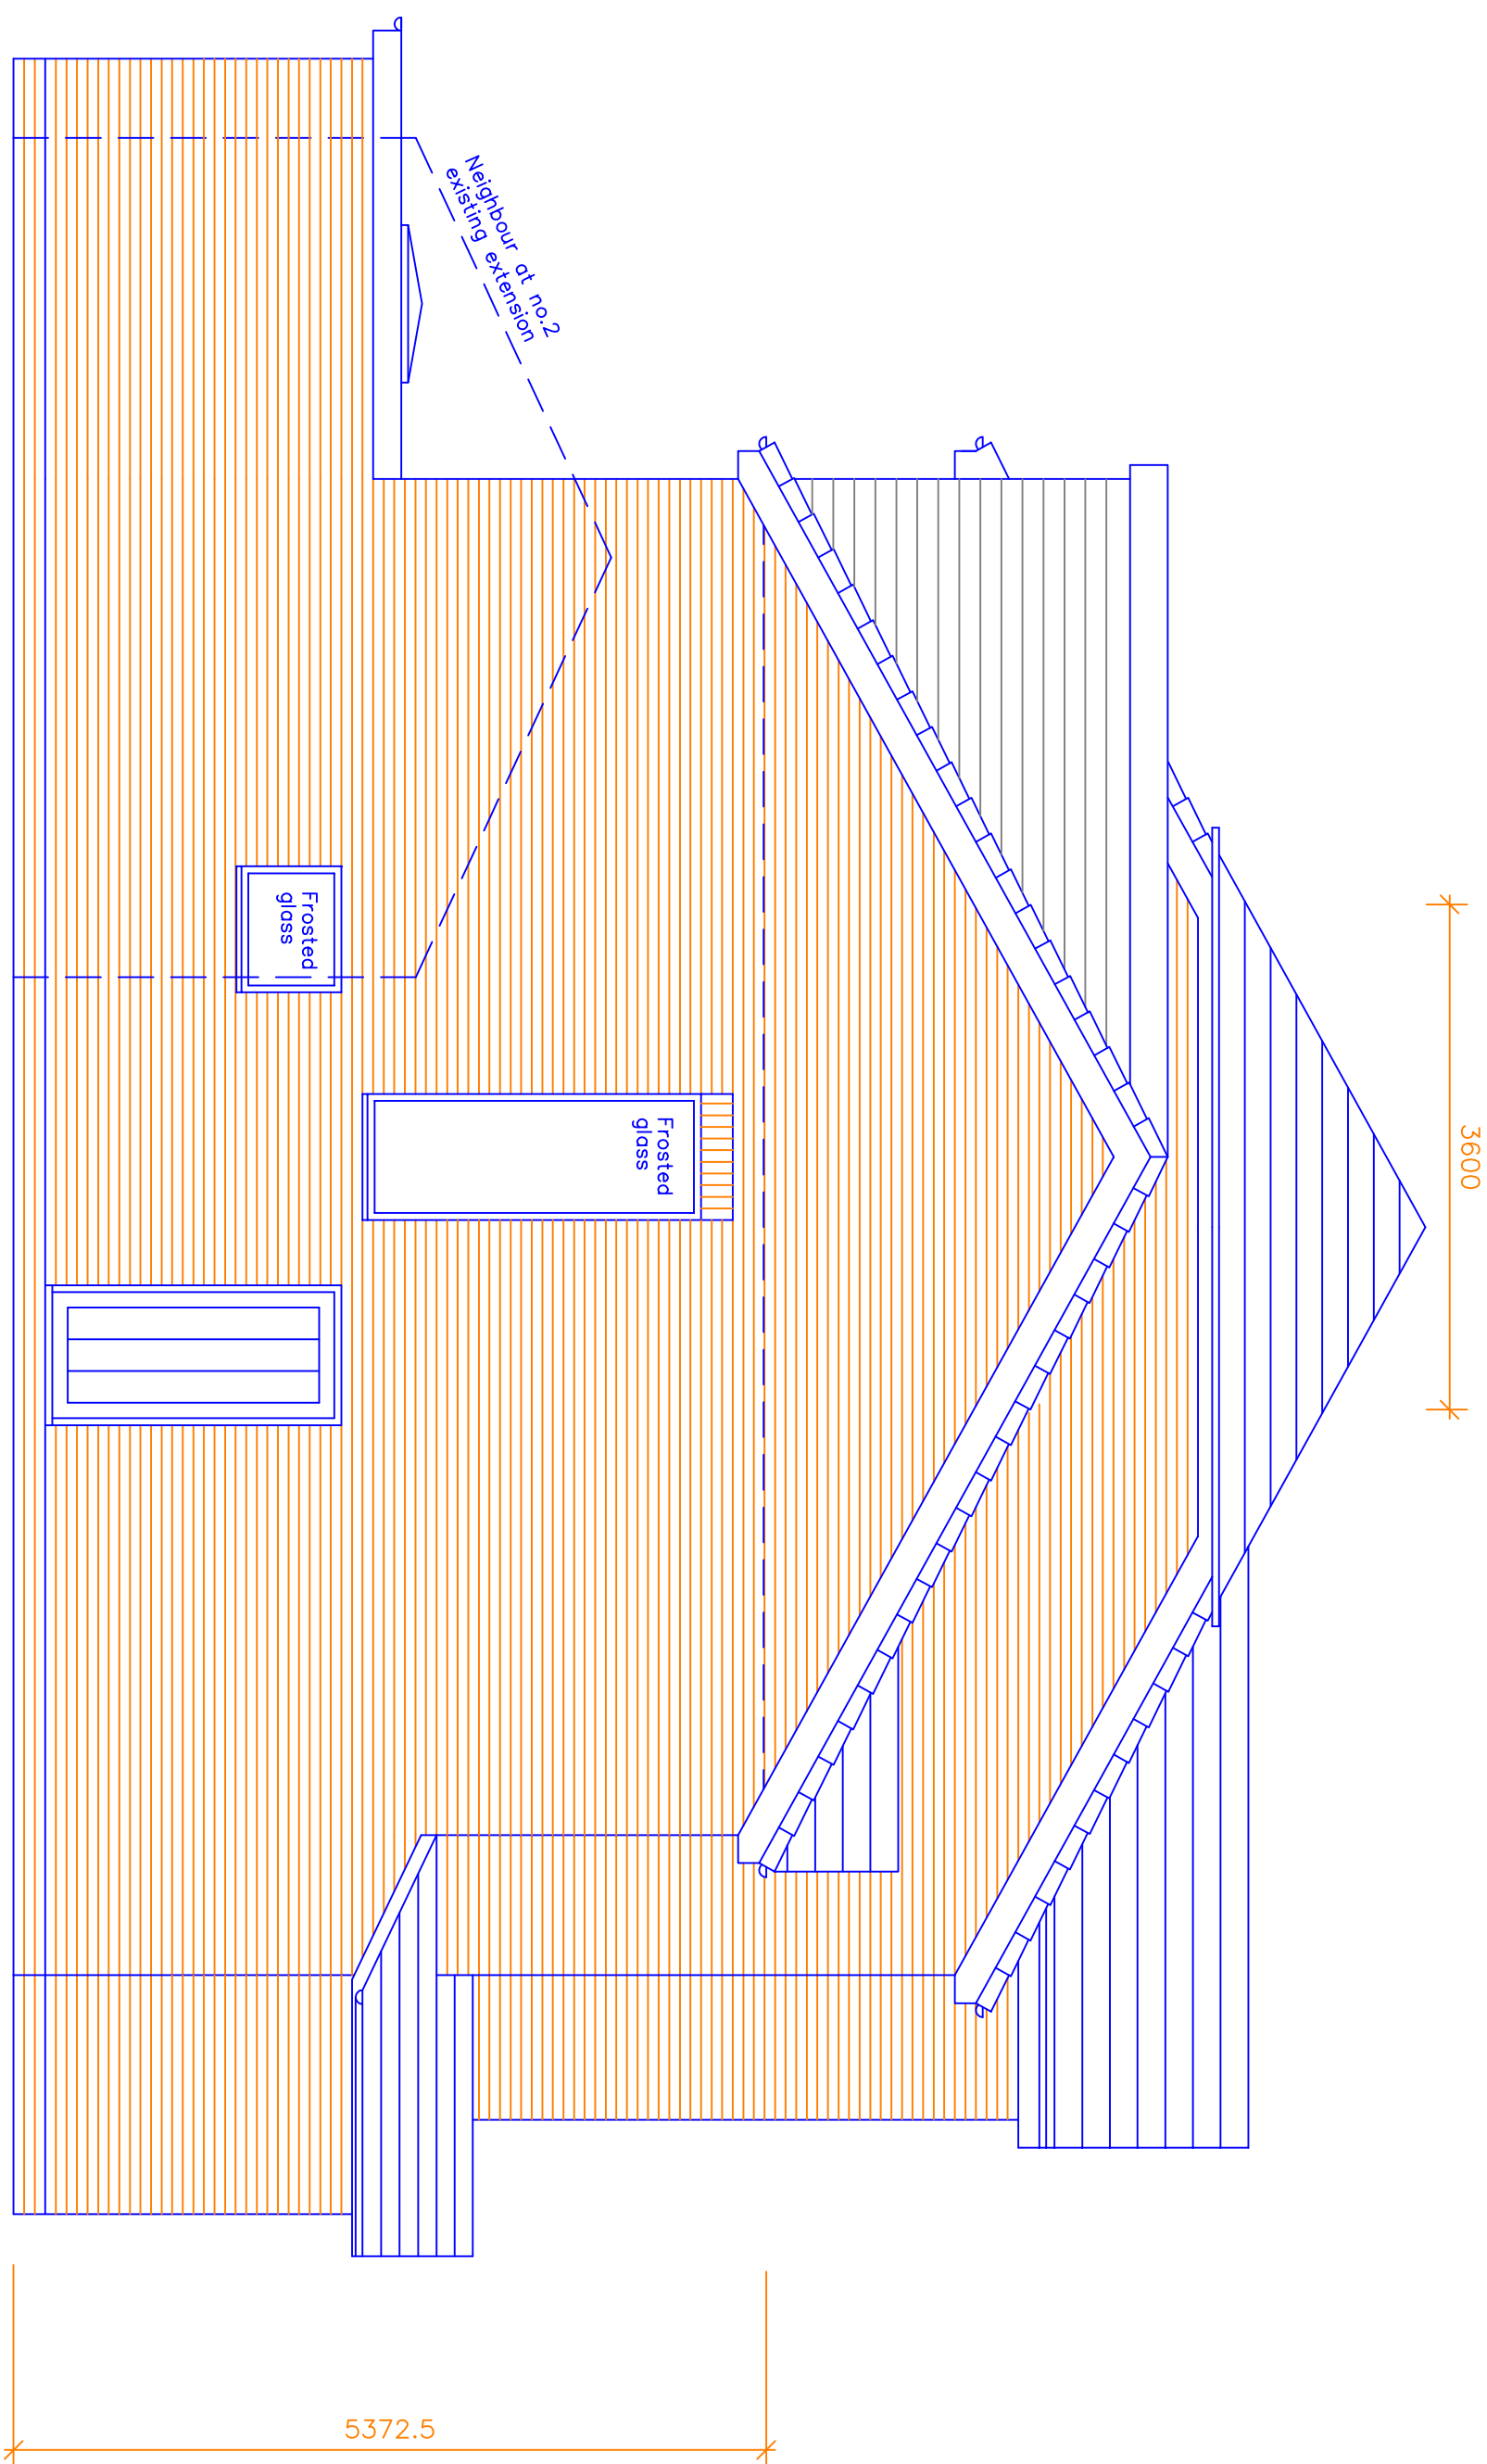


Proposed Side Elevation

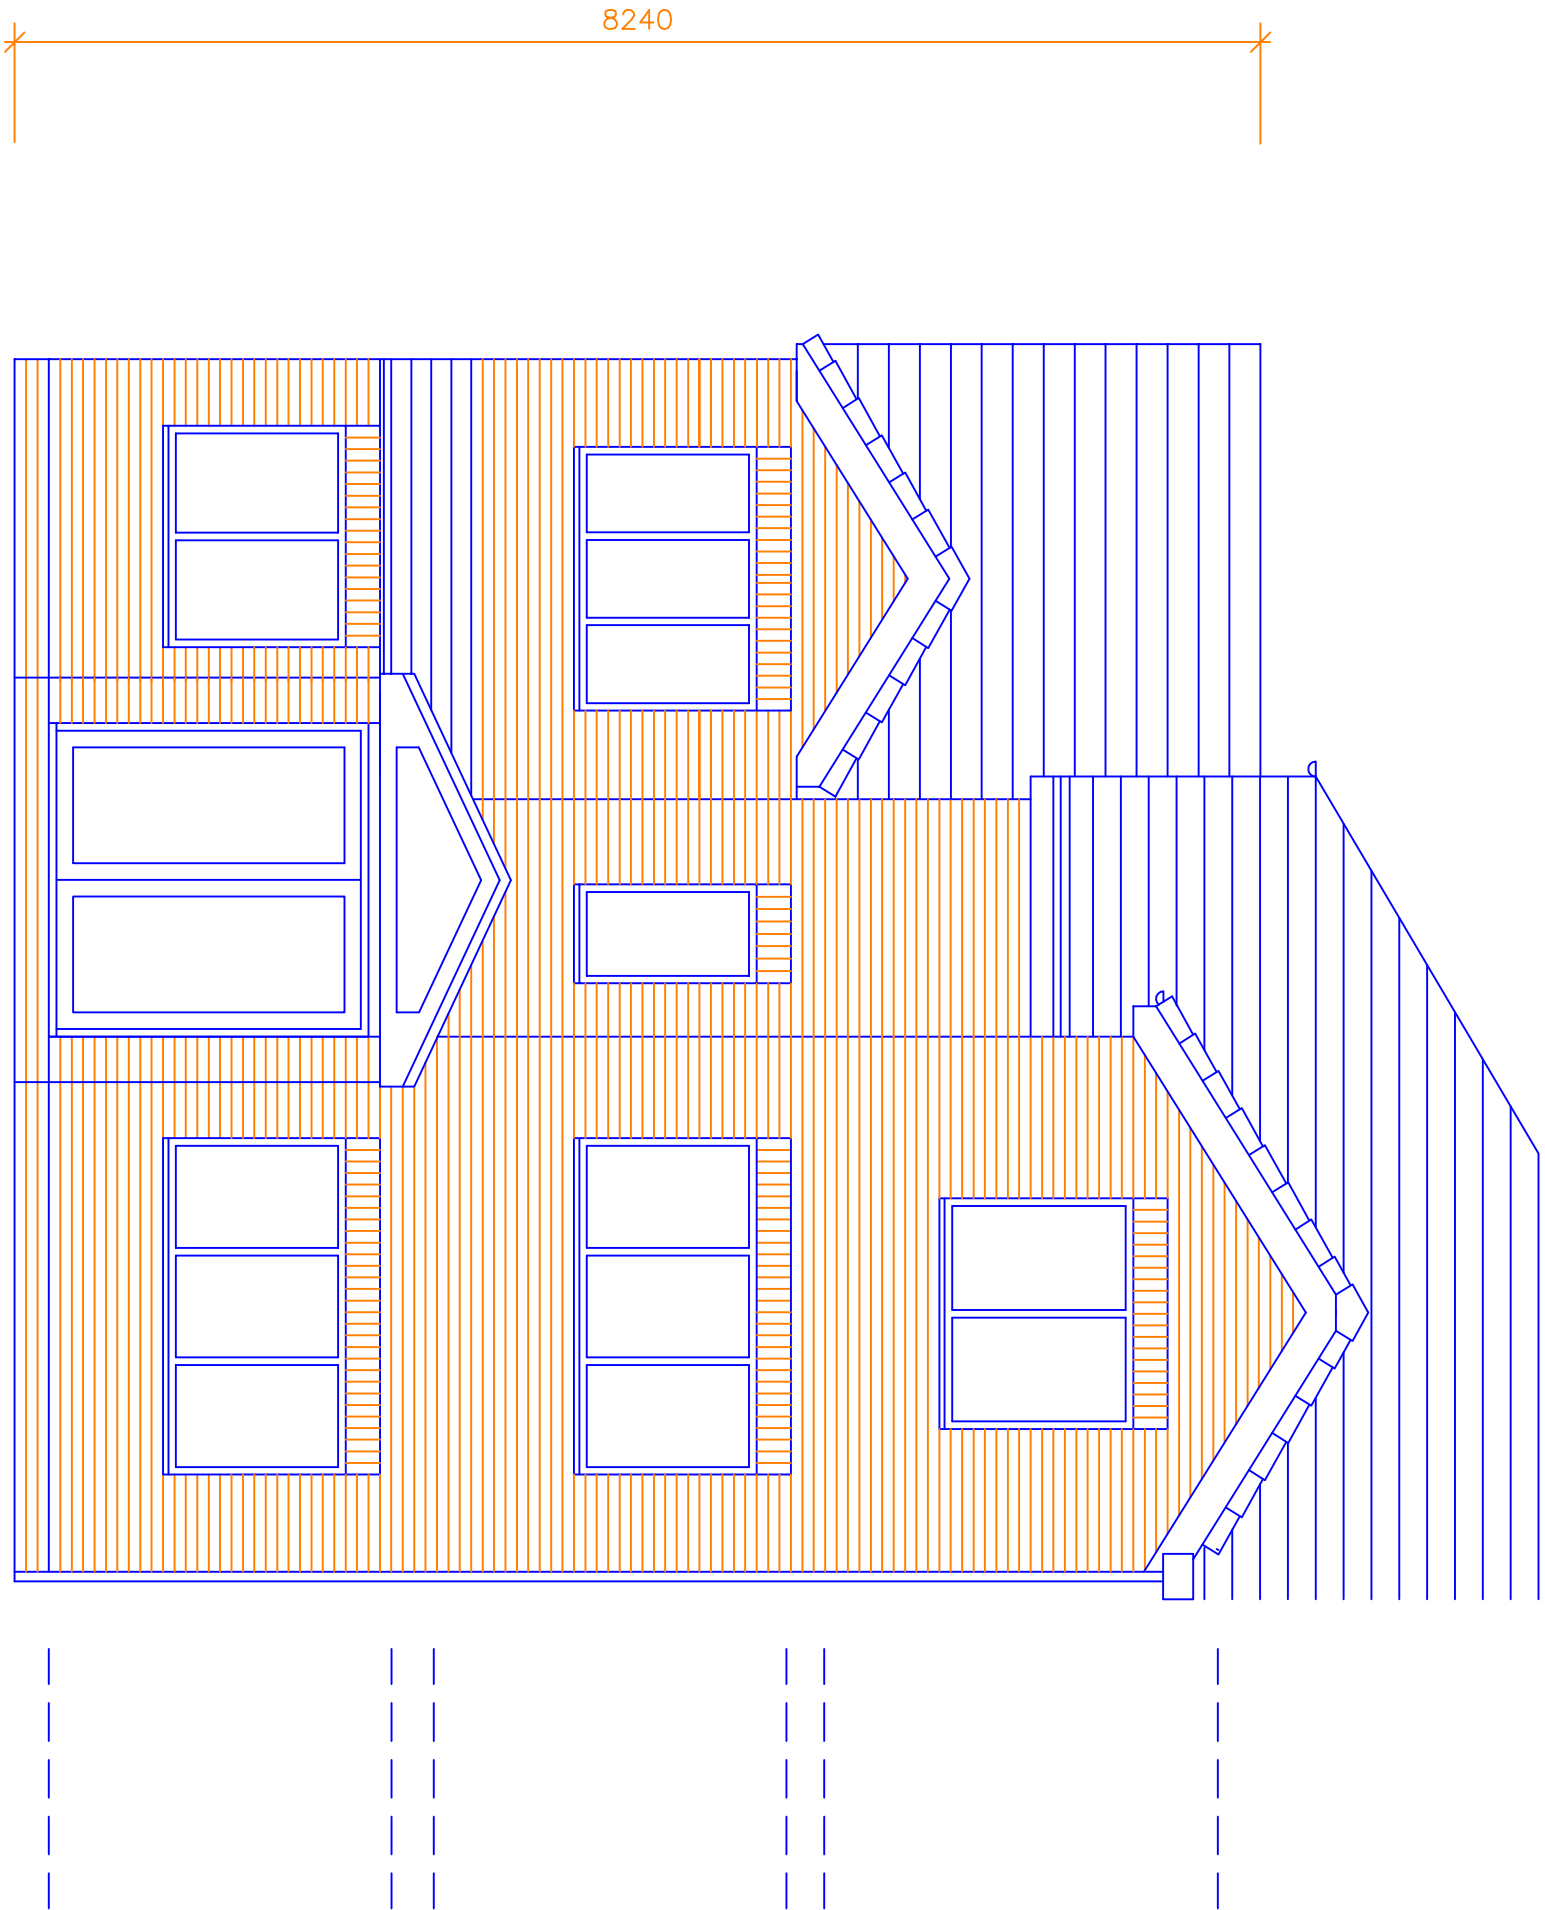

Proposed Front Elevation

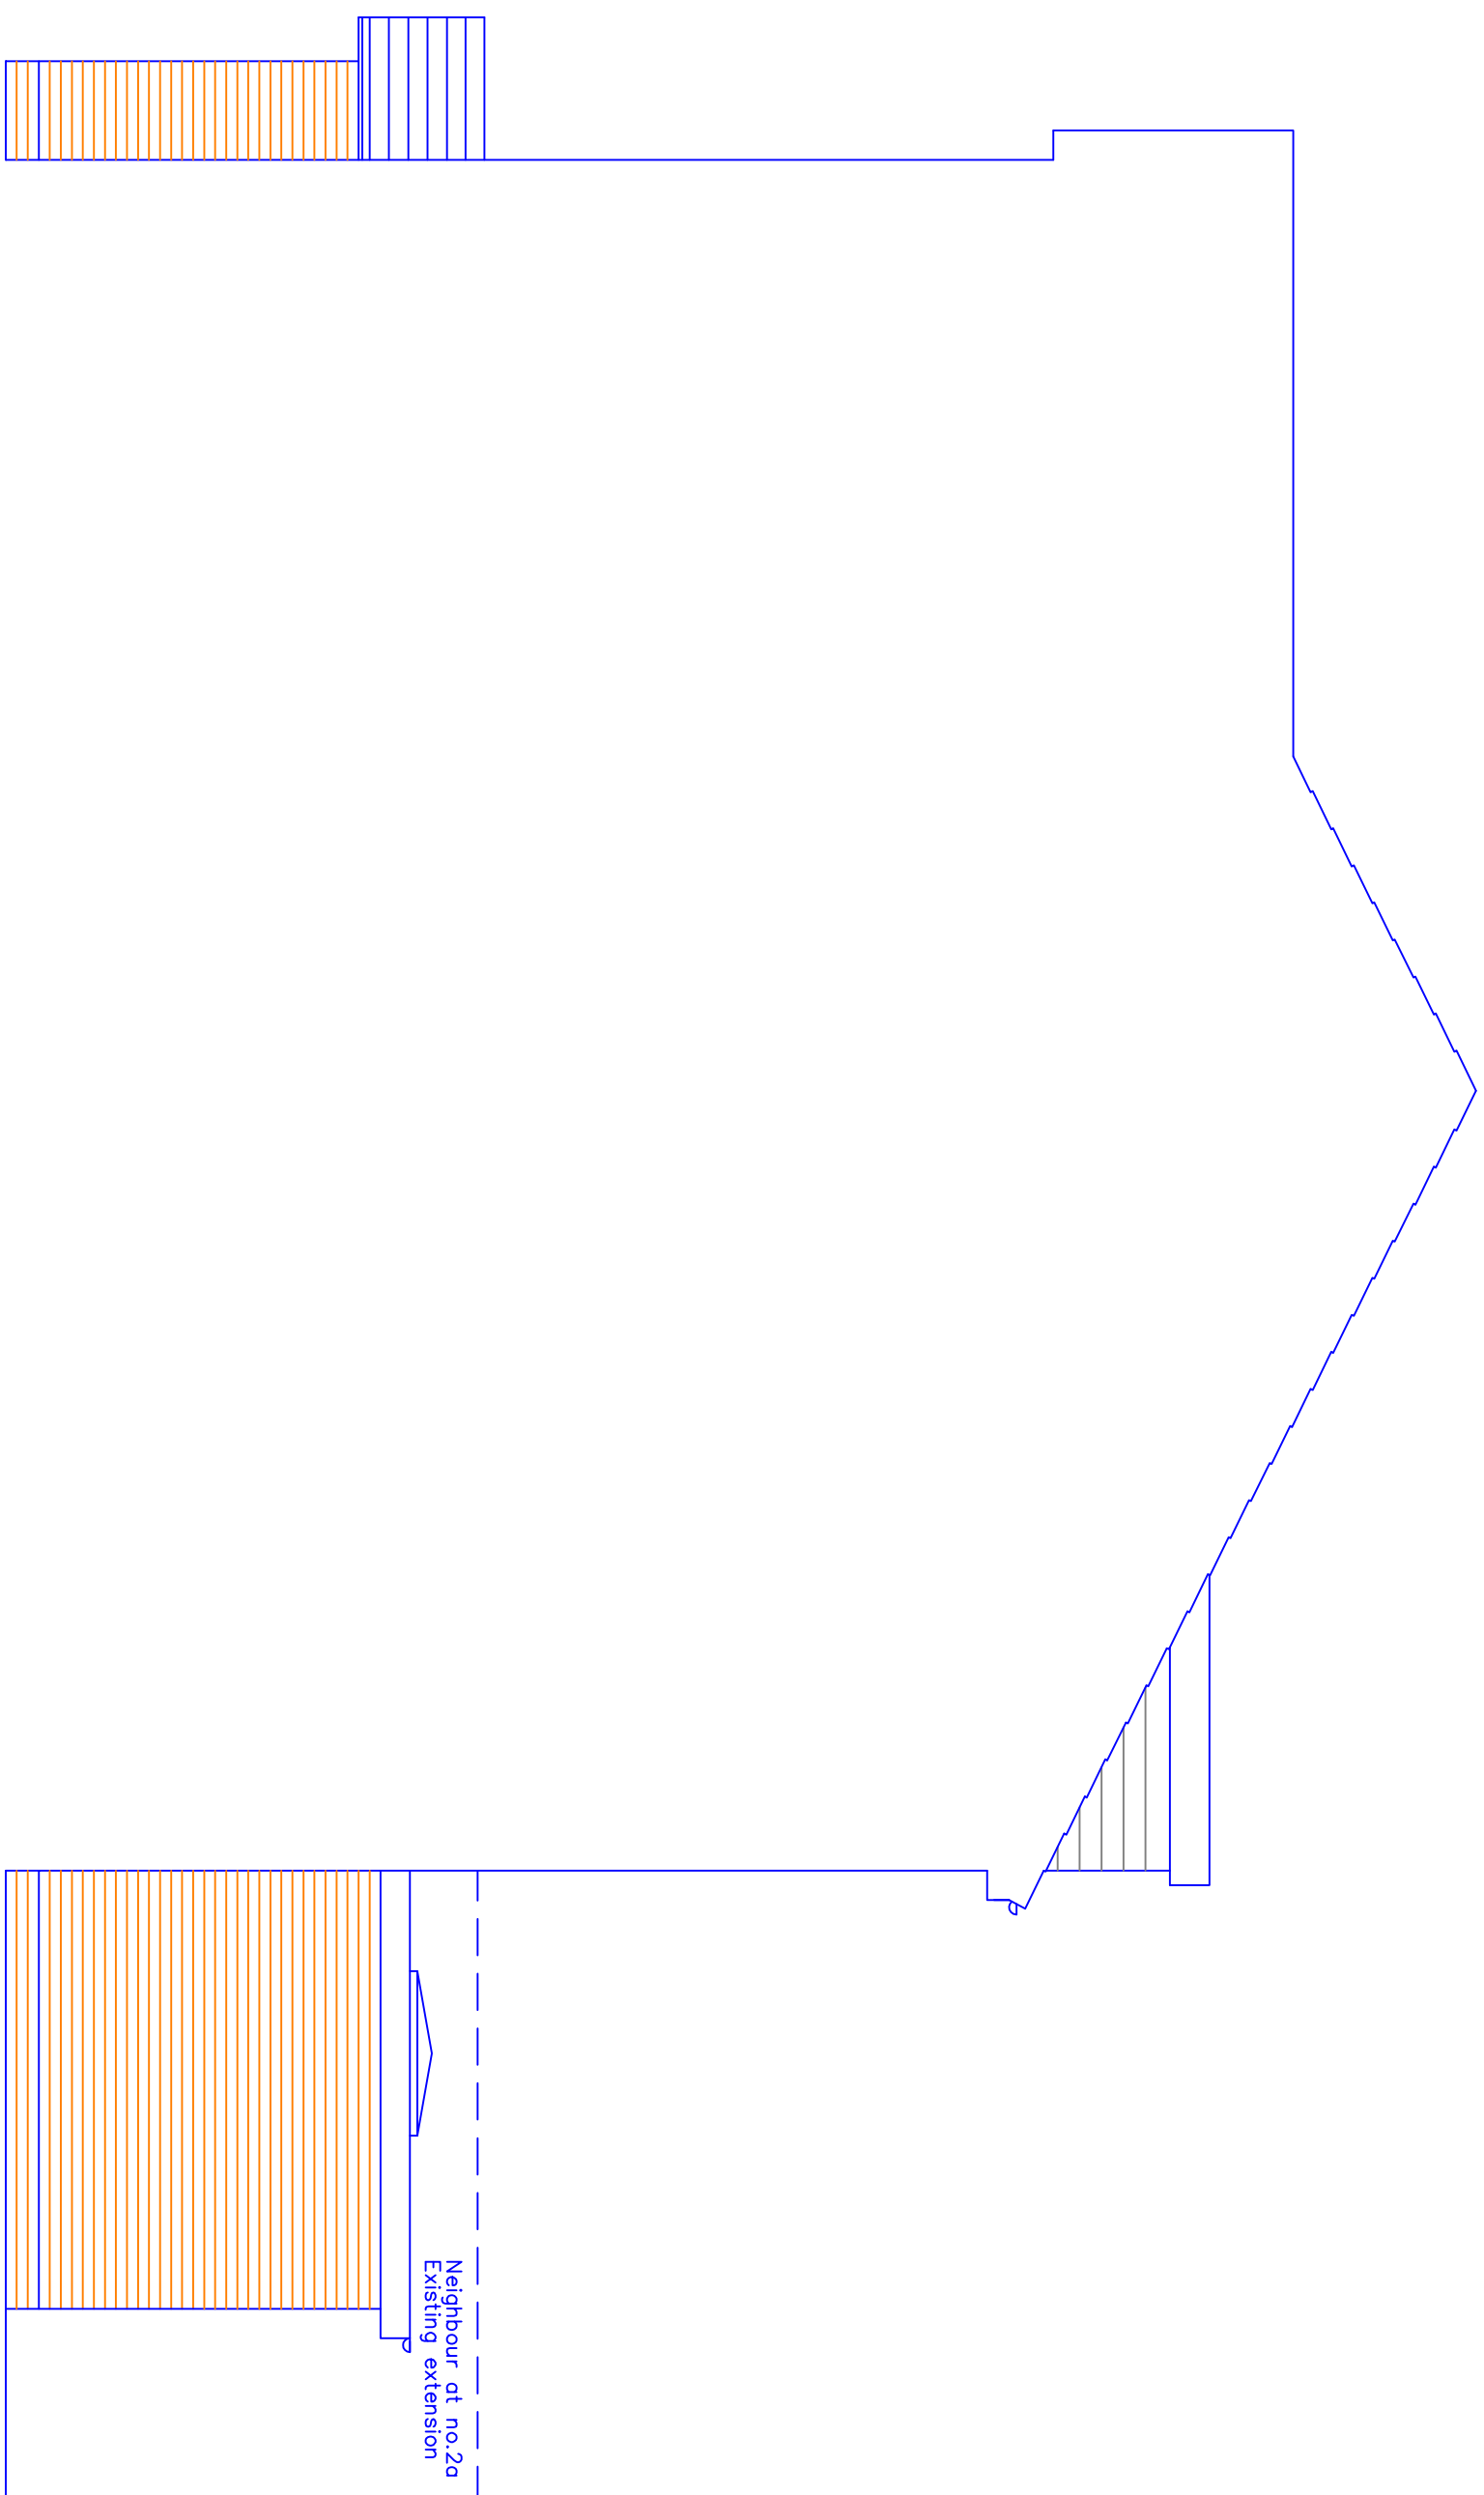

Proposed Sectional Elevation

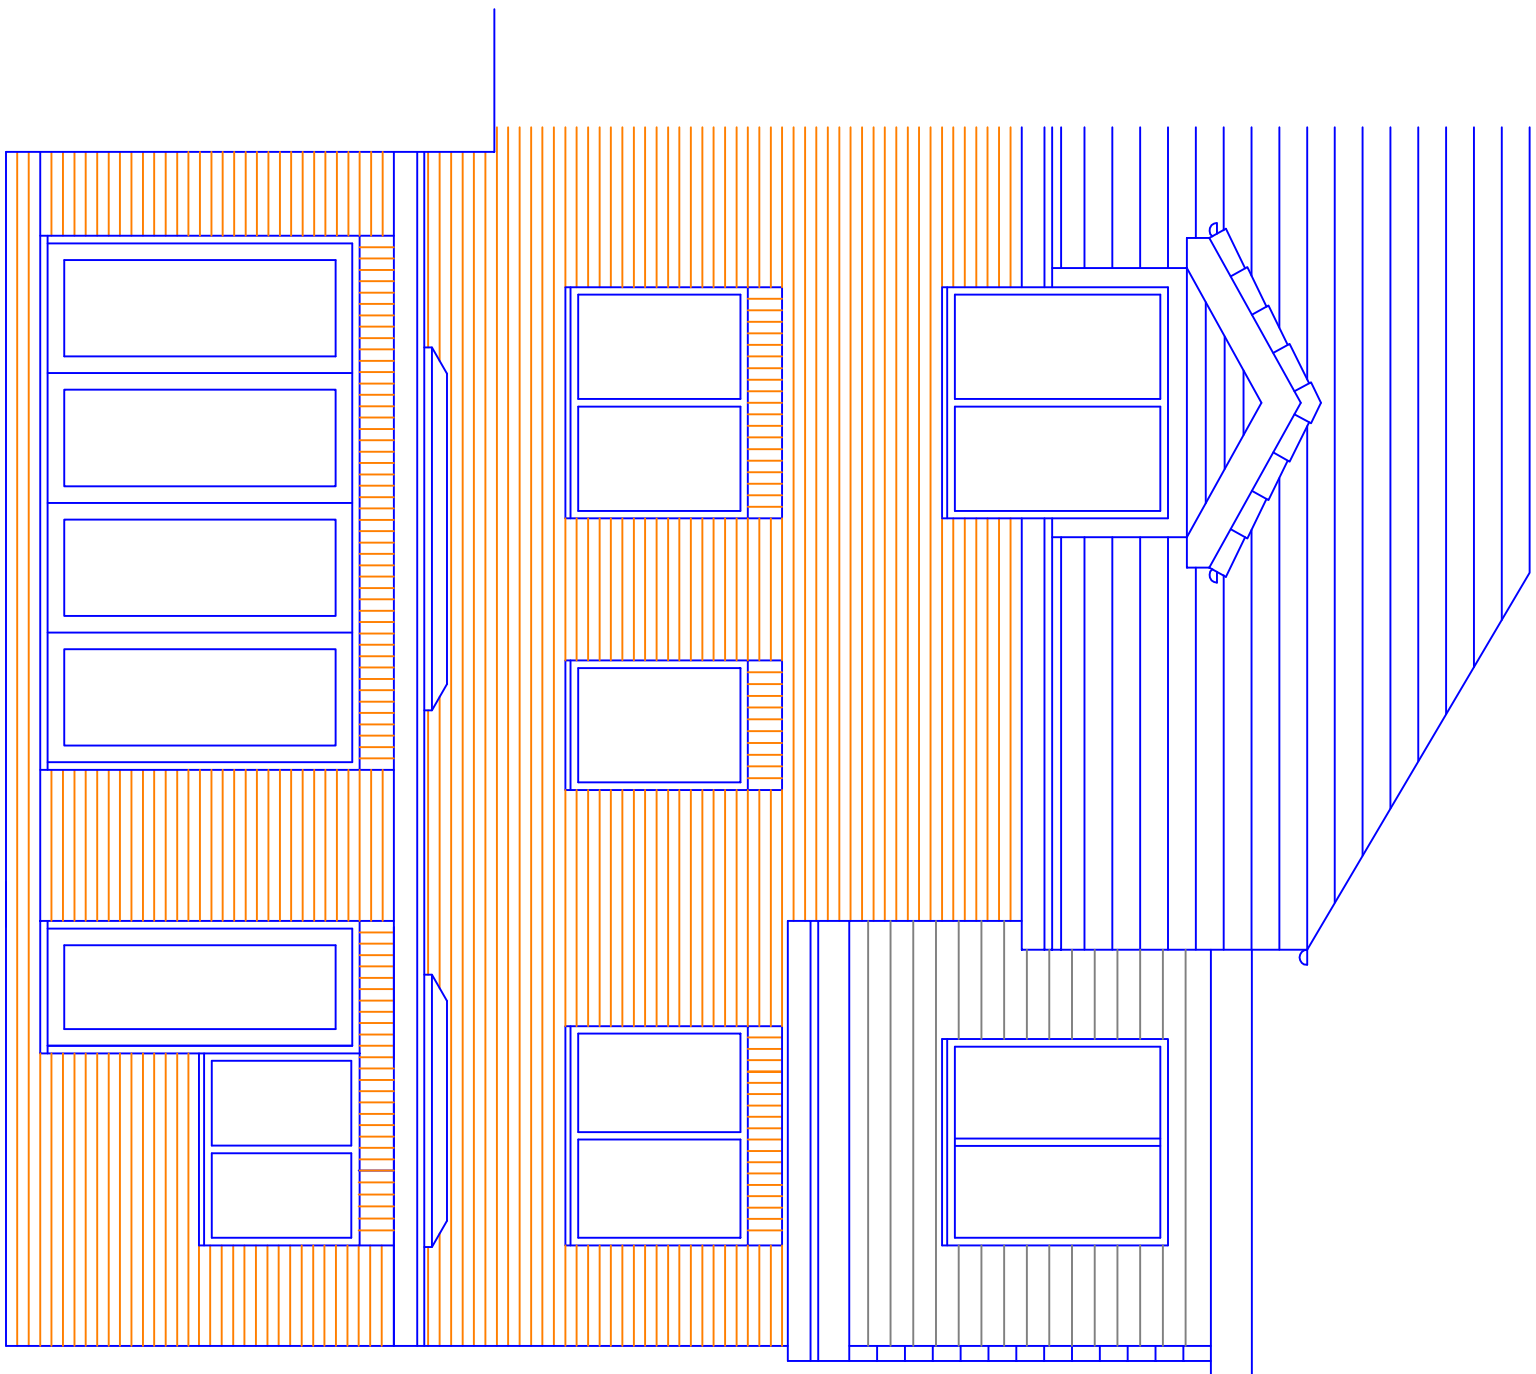

Proposed Rear Elevation

Materials :

Walls : Red brick  
Roof : Clay tiled  
Windows : White uPVC frames  
Doors : White uPVC

All materials to proposed extensions to match the existing

- |   |                             |            |
|---|-----------------------------|------------|
| E | Reduced at planners request | 13.12.2021 |
| D | Sectional elevation added   | 03.10.2021 |
| C | Further amendments          | 06.09.2021 |

B Approved as NMA

Windows moved to suit internal layout

Additional side door added

- |   |                                 |            |
|---|---------------------------------|------------|
| A | Extension reduced in width 90mm | 04.06.2020 |
| A | Approved drawing                | 19.05.2020 |

This drawing and design concept is the property of PPV design. It should not be reproduced without written permission

0 1 2 3 m

28 St Austell Road  
Manchester  
M15 8WQ

scale 1:50 A1  
February 2020

QC1-04E

Proposed Elevations

PPV design Ltd

2 Helmsford Road, Holcombe Village  
Ramsbottom, Lancashire BL8 4PA  
Gary Dearden B&K (ons) DipArch RIBA  
gary@ppv-design.co.uk www.ppv-design.co.uk  
T: 0706 822751 M: 0712 669462