



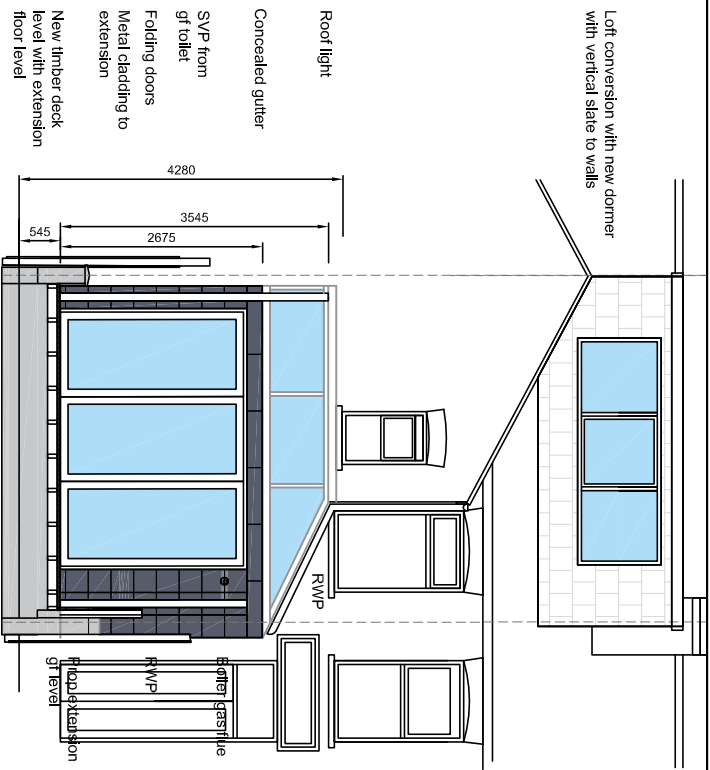

PROPOSED REAR ELEVATION

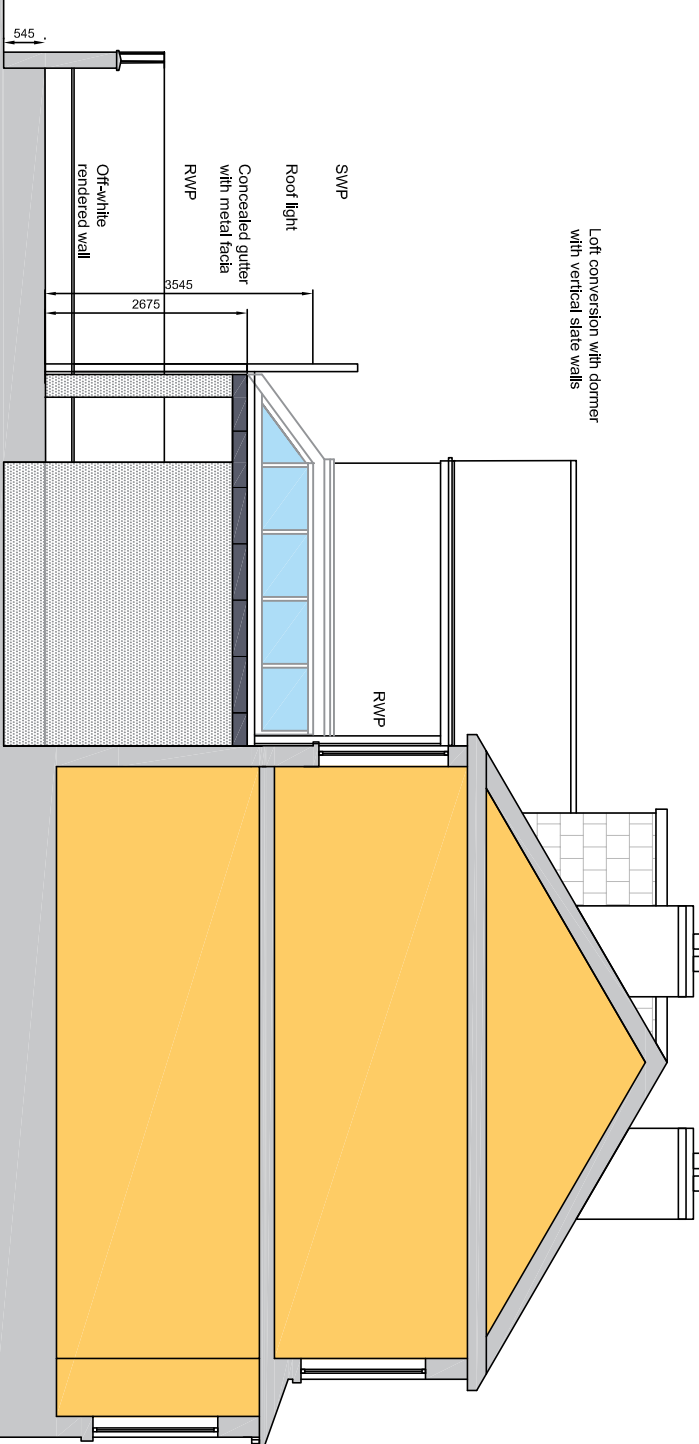

PROPOSED LONG SECTIONAL ELEVATION

GENERAL NOTES

© THIS DRAWING IS COPYRIGHT OF BHATT ARCHITECTS LTD AND MAY NOT BE REPRODUCED, COPIED OR ALTERED WITHOUT PRIOR PERMISSION.
NO WORKS ARE TO BE SET OUT FROM THESE DRAWINGS. DO NOT SCALE. USE FIGURED DIMENSIONS.
ERRORS OR OMISSIONS ARE TO BE REPORTED TO BHATT ARCHITECTS LTD BEFORE WORK COMMENCES. SUBJECT TO SITE SURVEY AND ALL NECESSARY CONSENTS, THIS DRAWING IS TO BE READ WITH ALL OTHER RELEVANT DRAWINGS AND SPECIFICATIONS.

Revision/Description	Drawn	Checked	Date
FIRST ISSUE: Issued for discussions	JB	JB	28/05/21
REV A: Issued for Planning approval	JB	JB	16/06/21
REV B: external wall details added and Issued for planning approval	JB	JB	20/09/21

Project	Proposed Extension 24 Brookfield Ave Chorlton Manchester M21 8TX
Client	Stephen & Mary Morgan-Hyland
Architect	Bhatt Architects Ltd Manchester
Drawing Title	Proposed Elevations
Scale	1:100 @ A4
Date	27/02/20
Job Reference/Drawing No.	P109/PA/06
Revision	B