




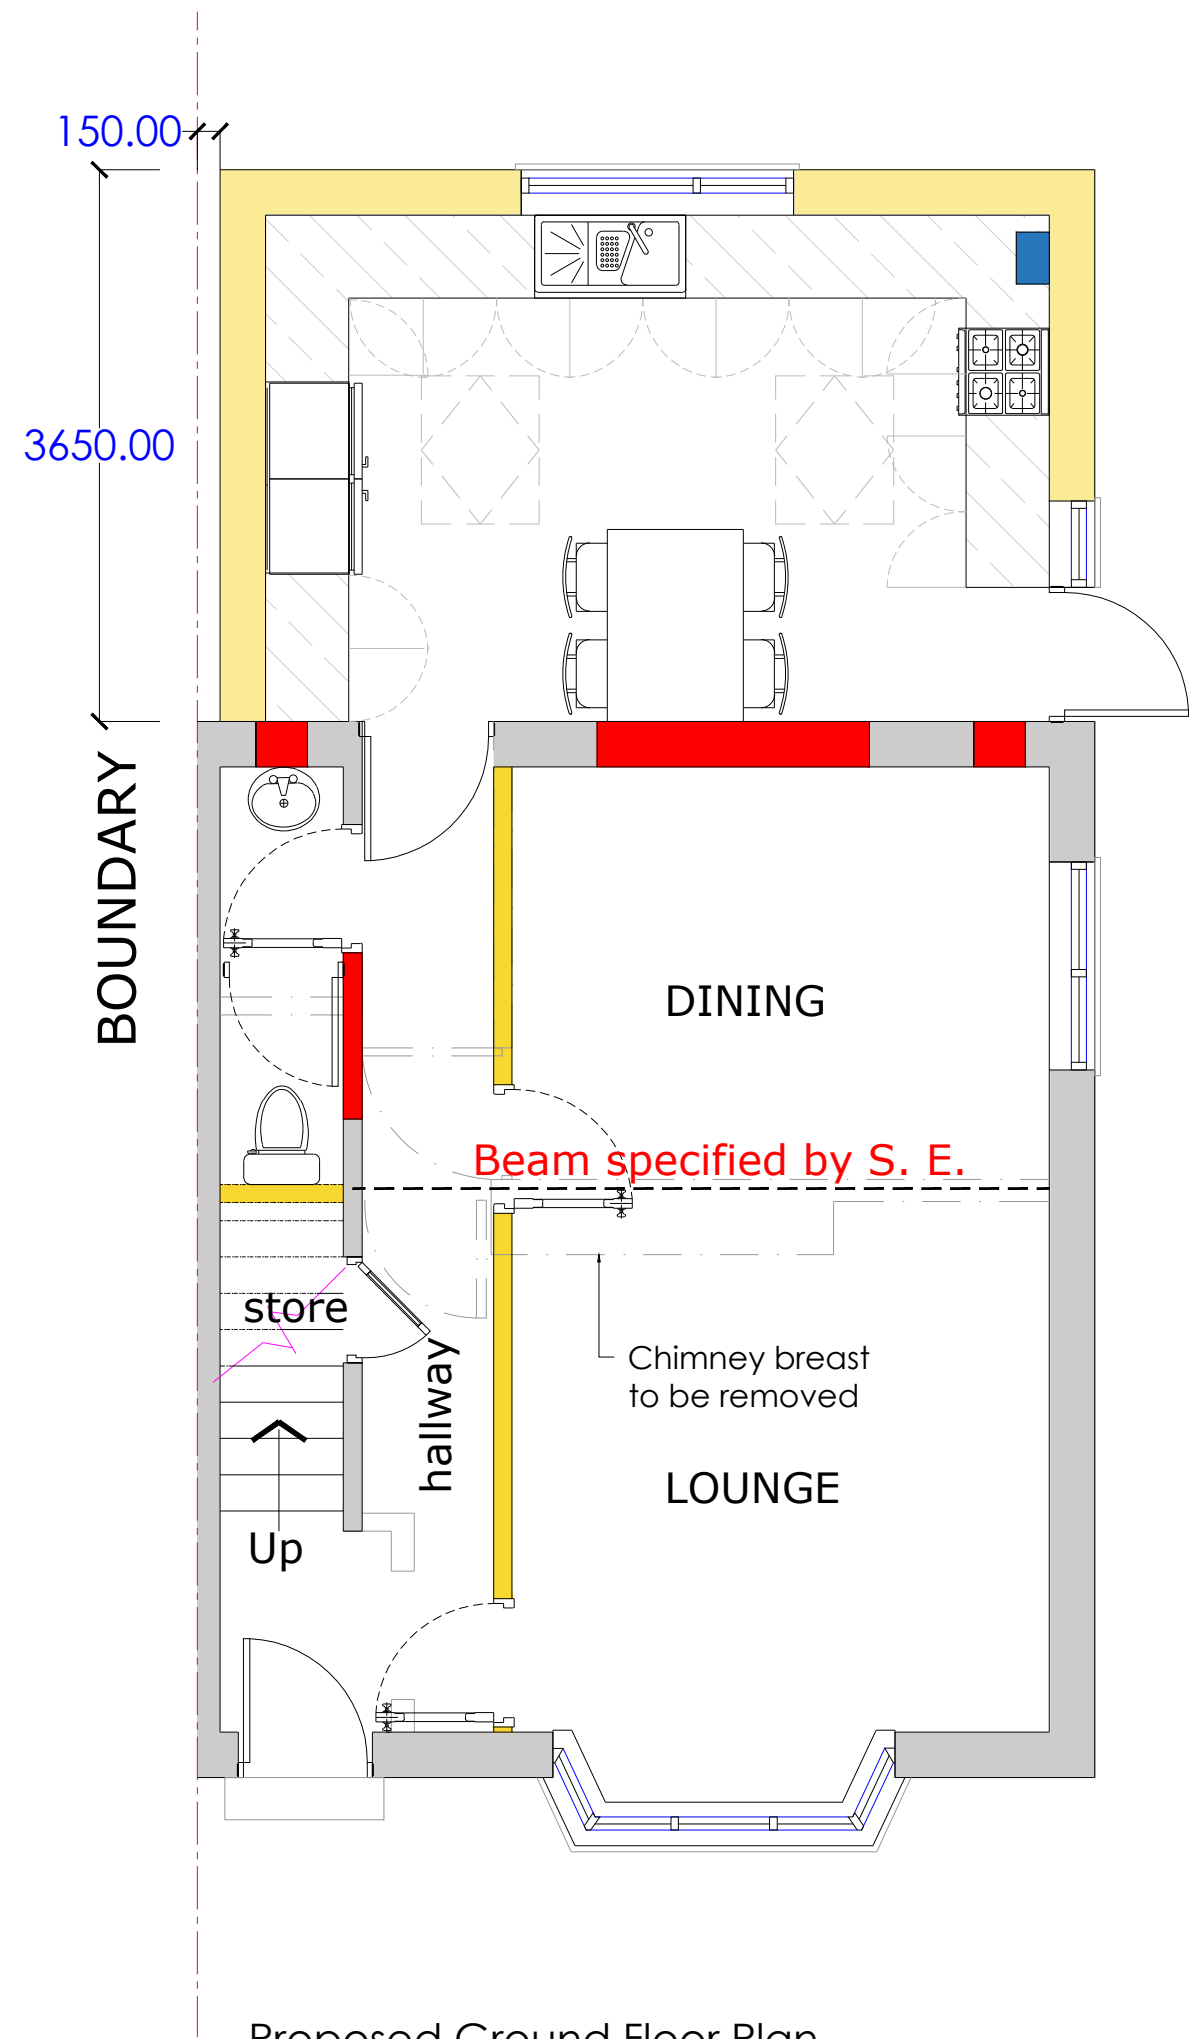


Proposed Ground Floor Plan
Scale 1:50

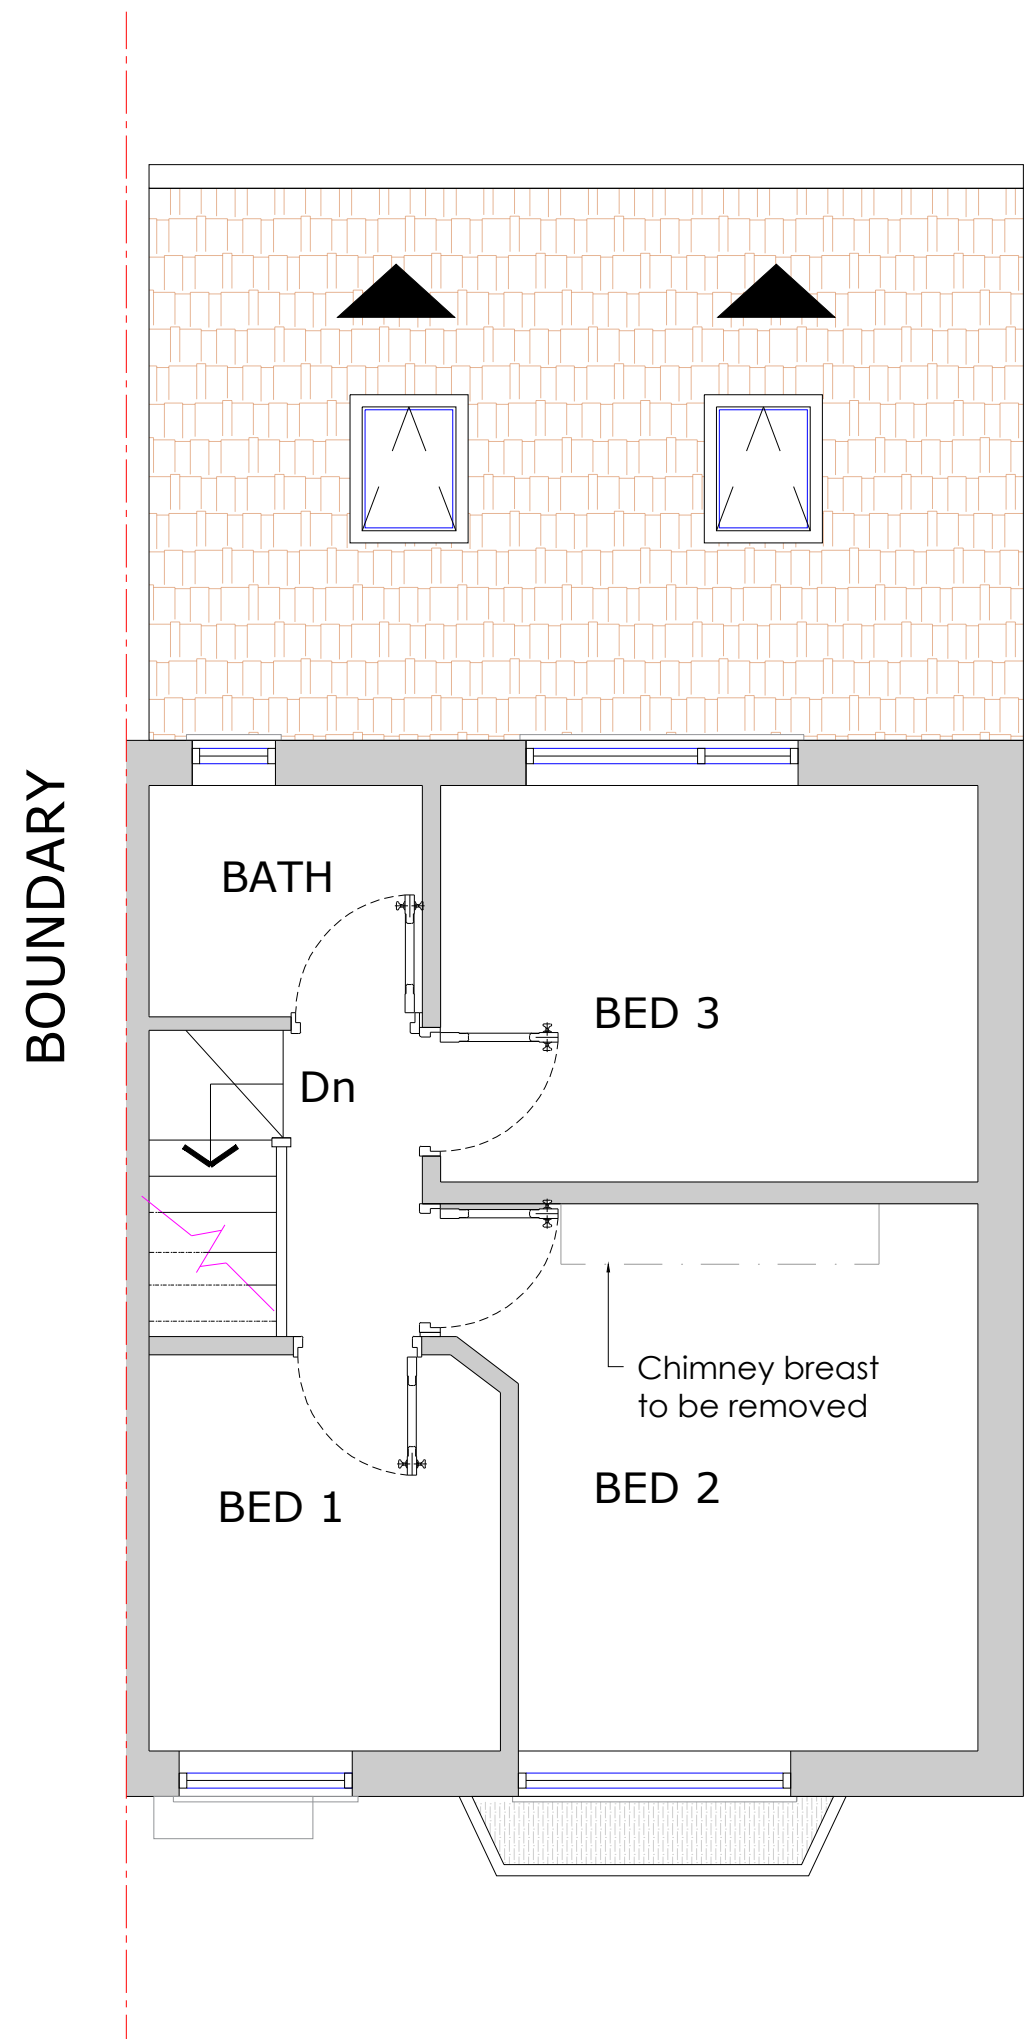


Proposed First Floor Plan
Scale 1:50

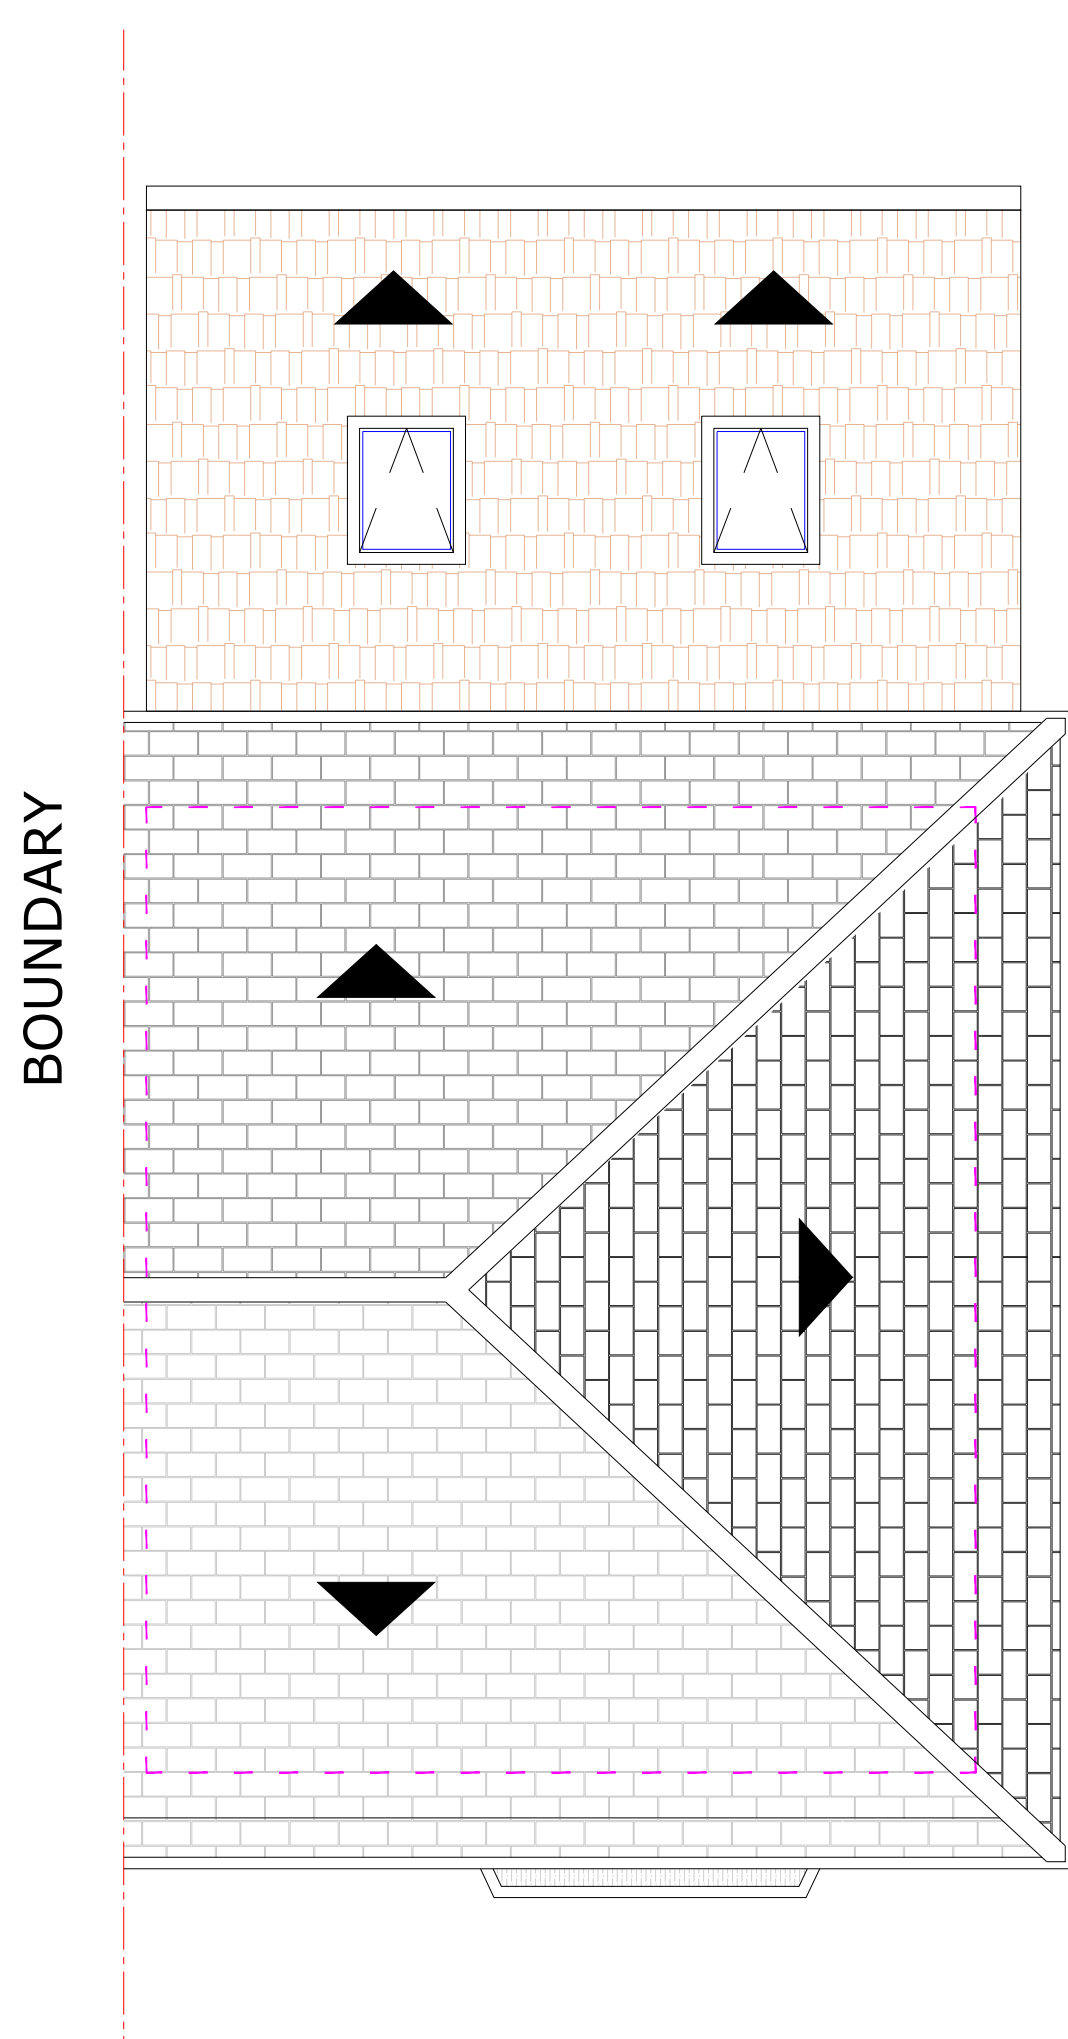


Proposed Roof Plan
Scale 1:50

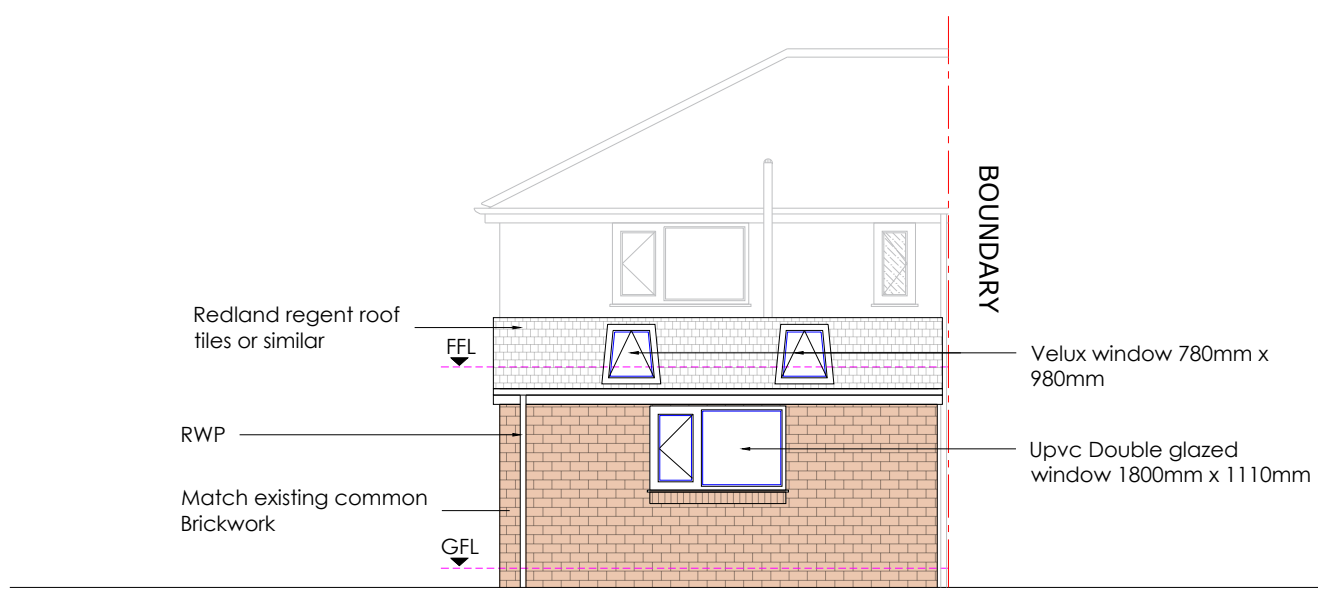

Proposed Rear Elevation
Scale 1:50

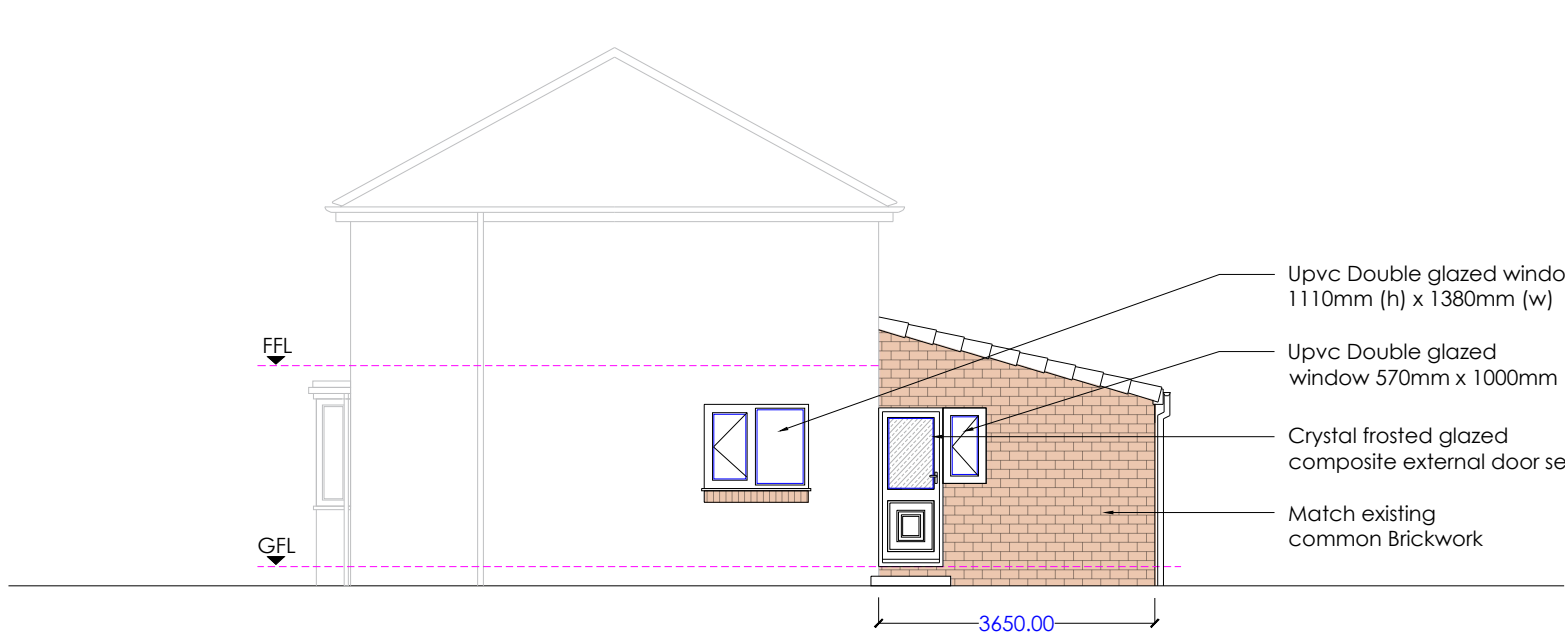

Proposed Side Elevation
Scale 1:50

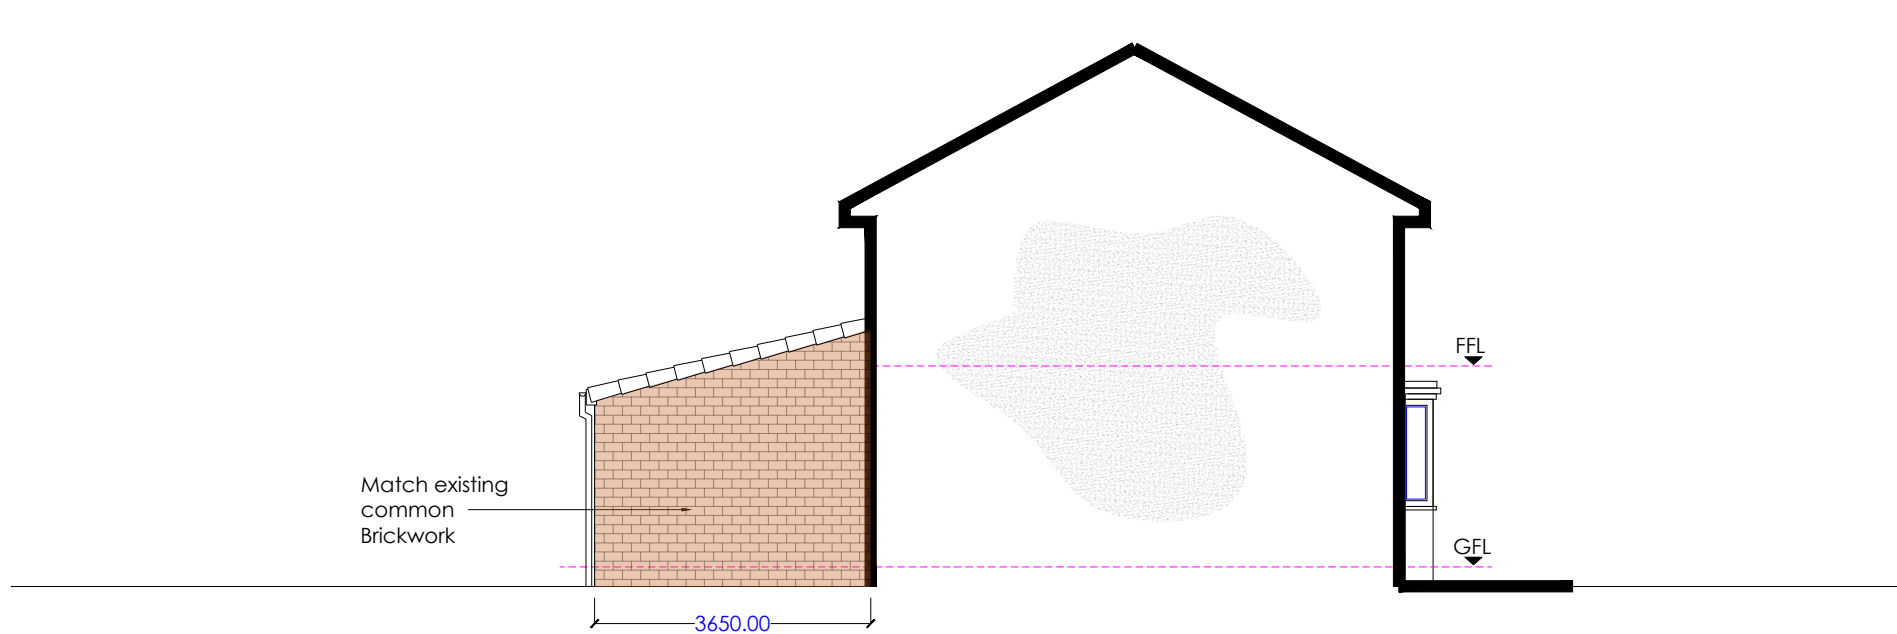

Proposed Party Wall
Scale 1:50

GENERAL NOTES

1. The contractor must check the site and the approved drawings before commencing the works and must take any working measurements as necessary and any discrepancy must be reported to the client.
2. Work shall comply with any current relevant BS/codes of practices and confirm to the Building Regulations including the latest amendment. The contractor is responsible for setting out the works.

PROJECT ADDRESS

54 Carrick Gardens
Wythenshawe
Manchester
M22 9XF

PROJECT

Single Storey Rear Extension

REVISION

Reduction in projection
to 3.65m.

DATE

21/02/2022

KEY

RWP	Rain water pipe
SVP	Soil Vent Pipe
I.C	Inspection Chamber
BIG	back inlet gully
---	Boundary
■	Boiler
■	Proposed Extension
■	Internal Partition
□	Velux Window
■	Block opening

Drawing No
PP126(3)22

Scale
1:100 @A1
1:50 @ A1

Date
03.01.22

Drawn by
at

AT A. Design

Address:
12 Hastings Gardens
Stockport
SK5 8BF

T. 07830039347
E. ata_design@hotmail.com