
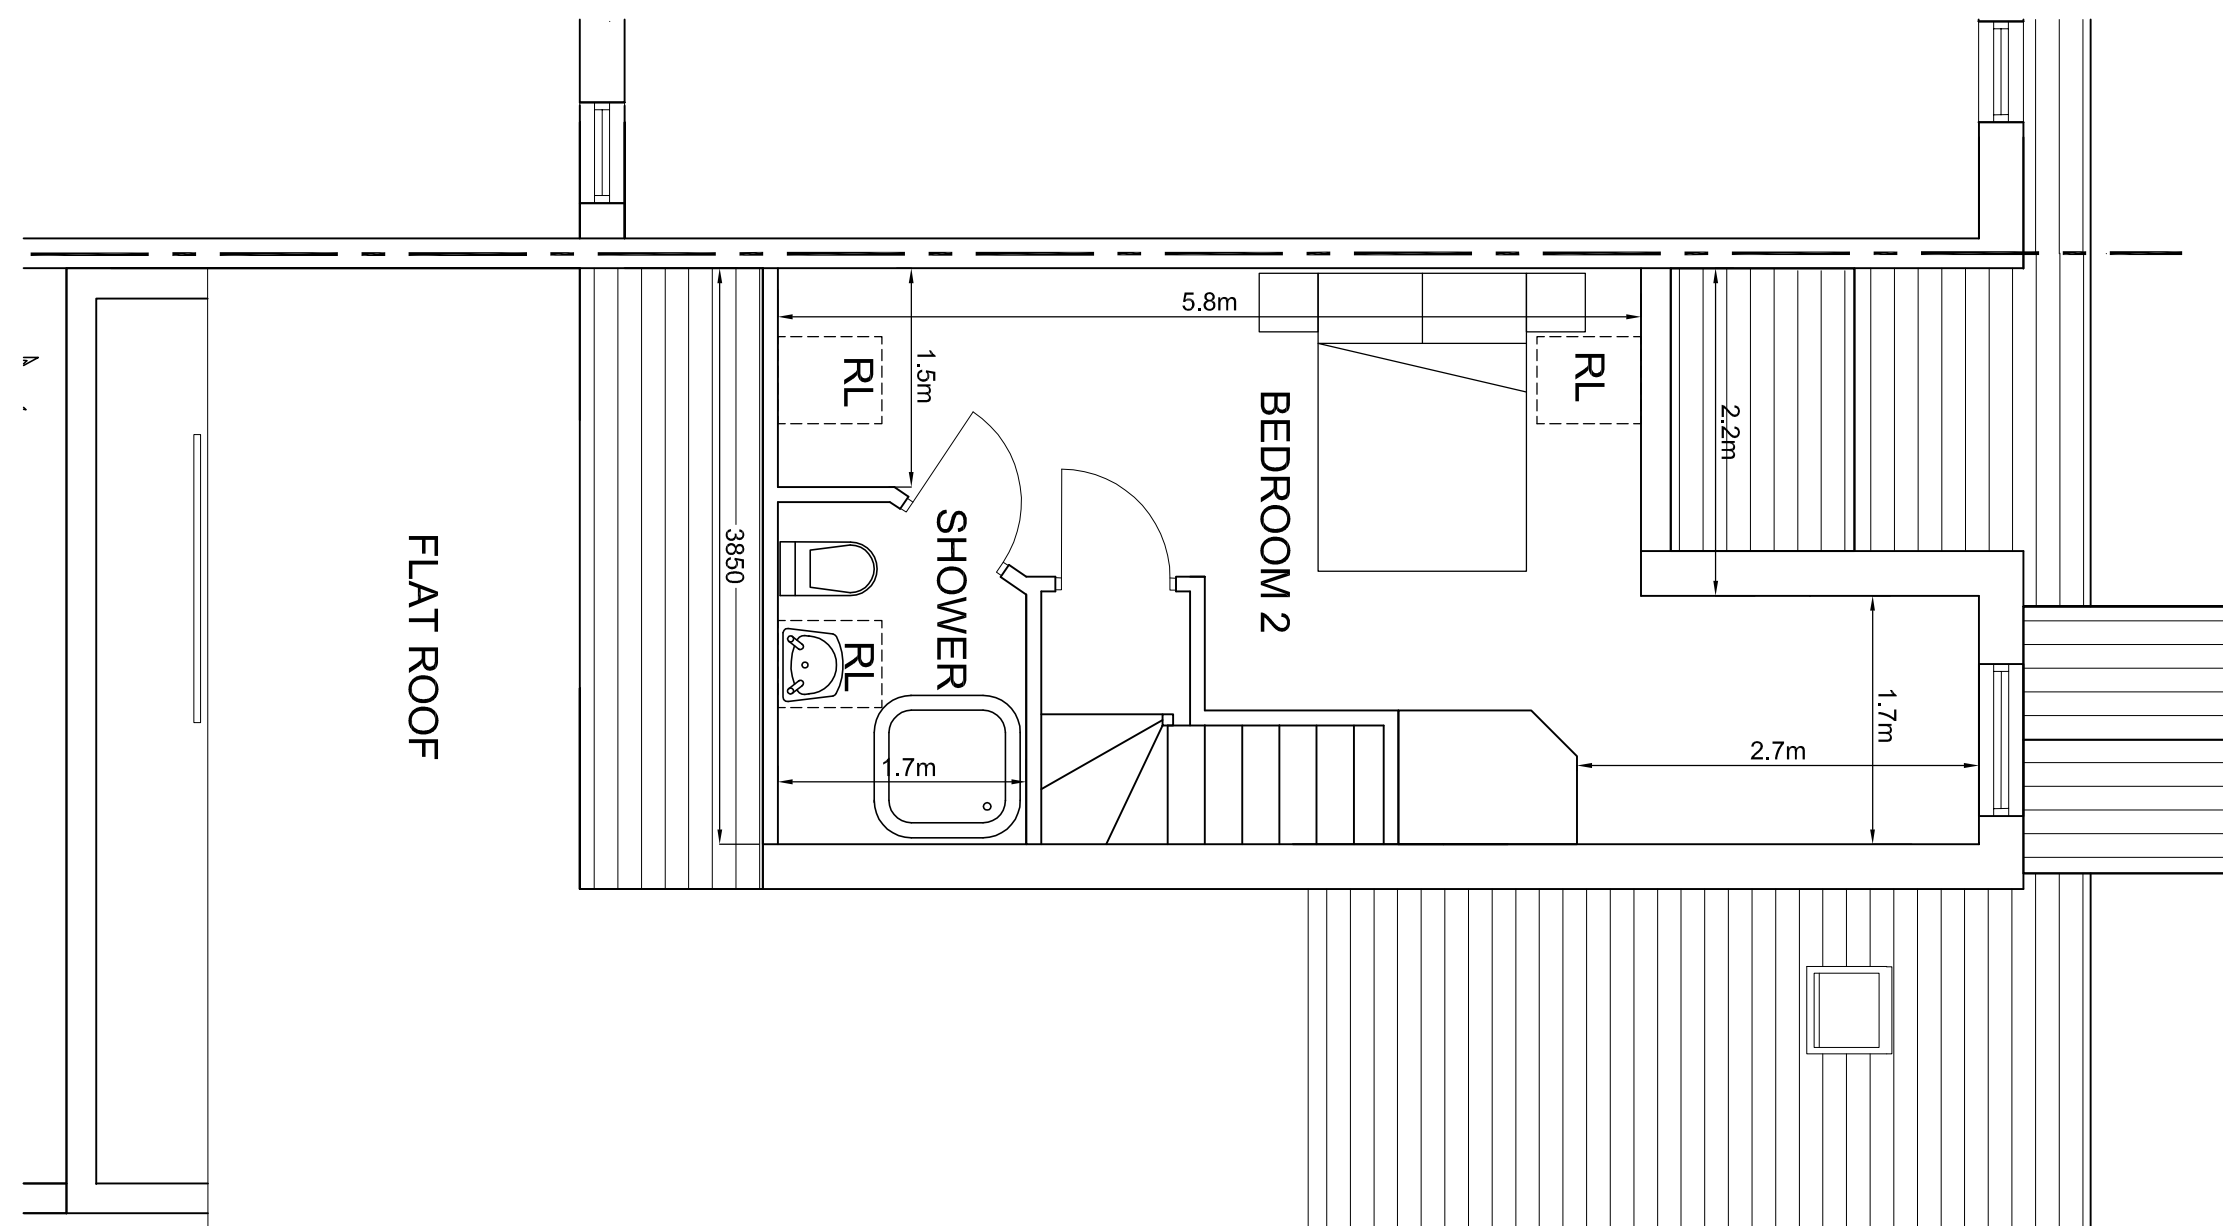
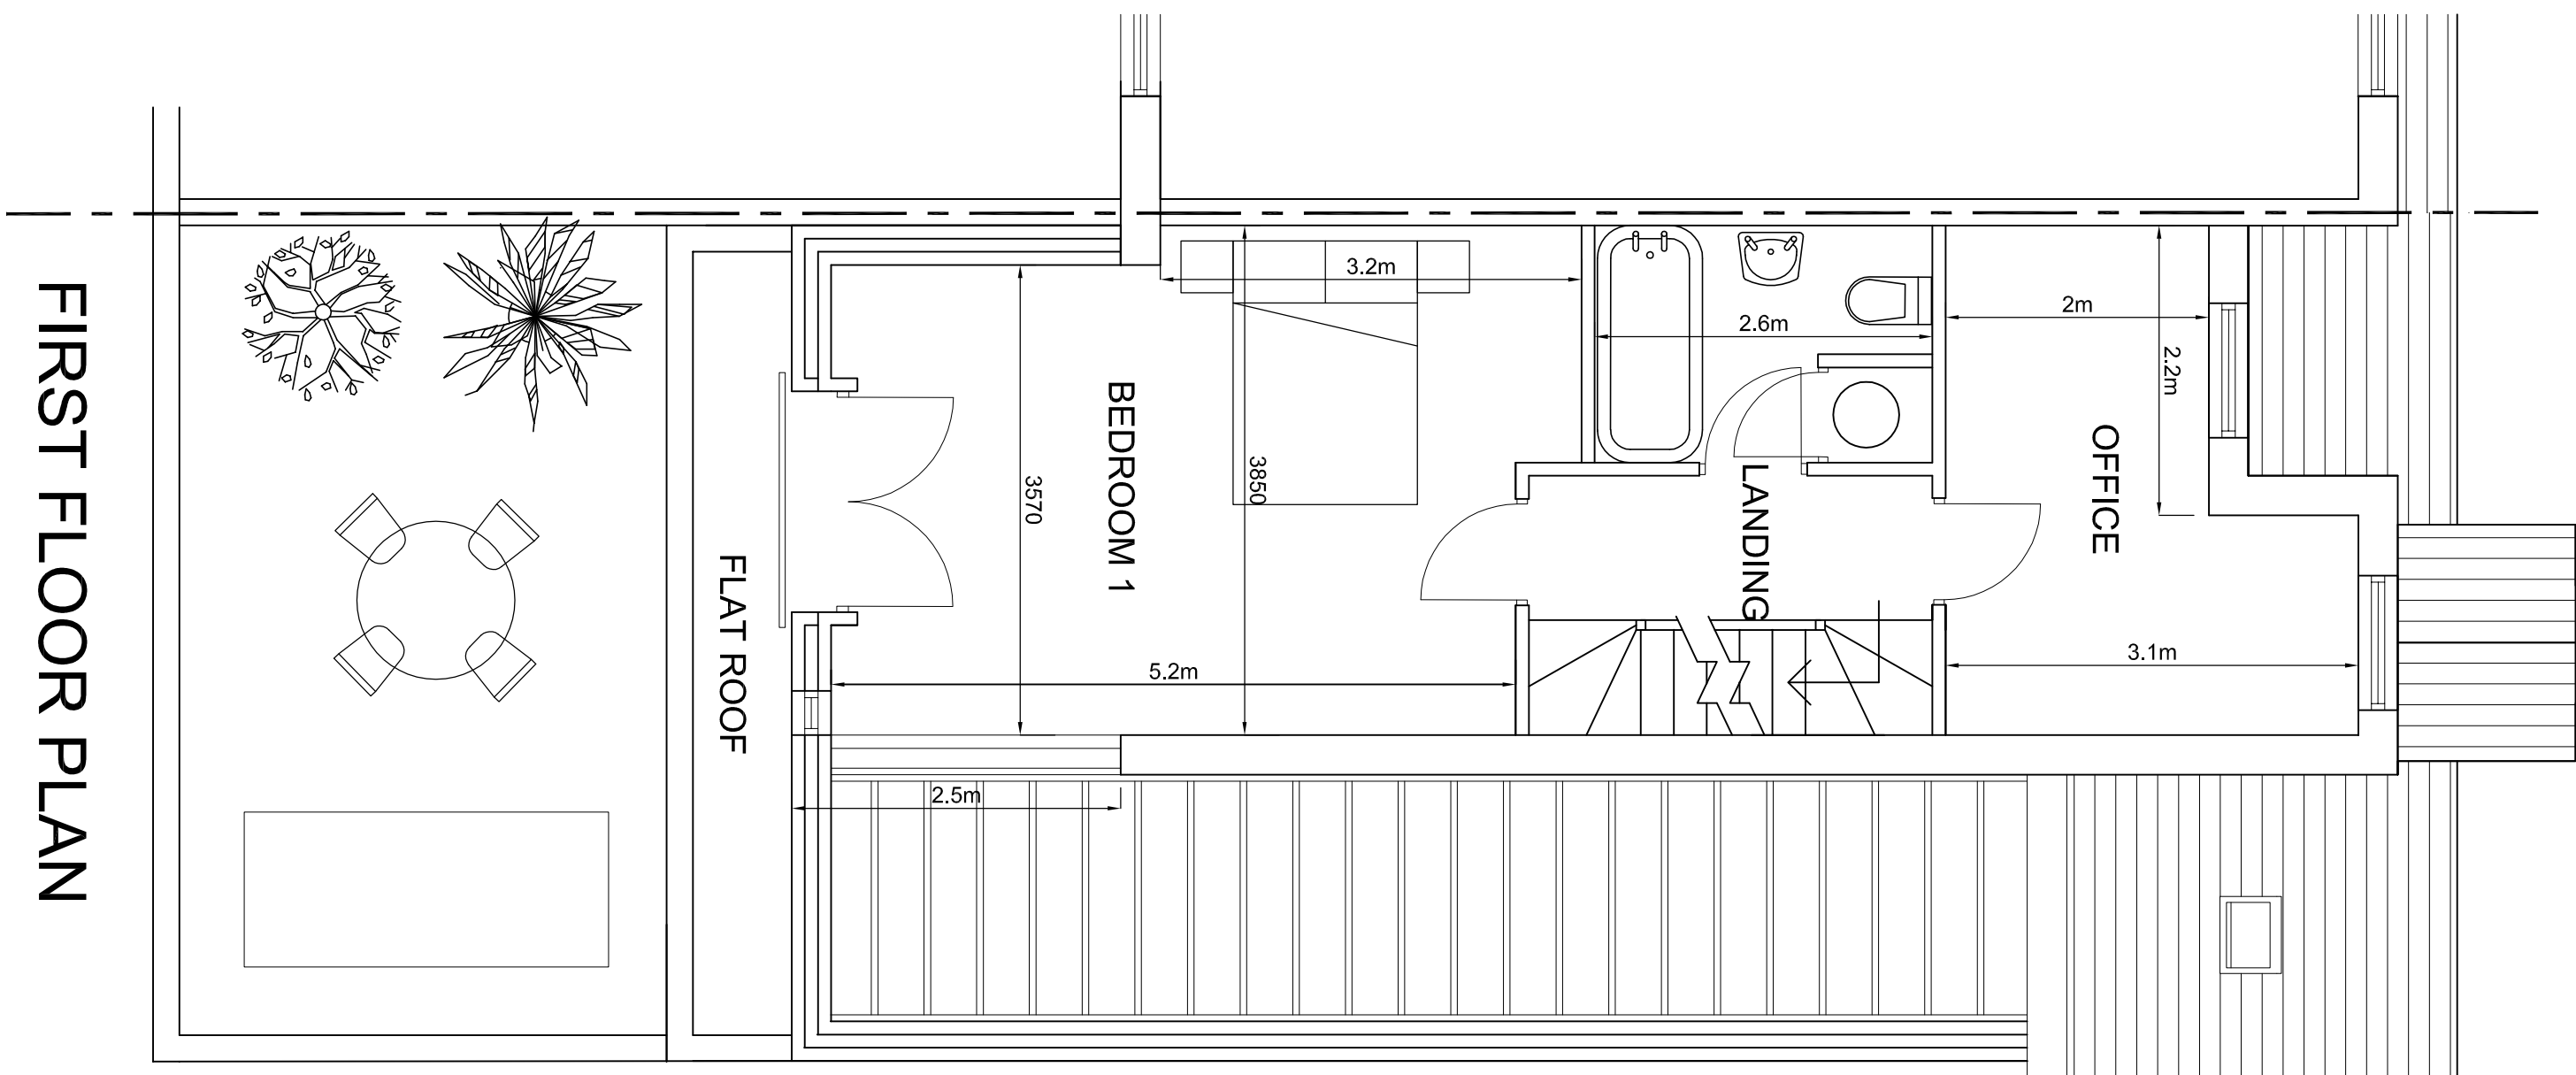
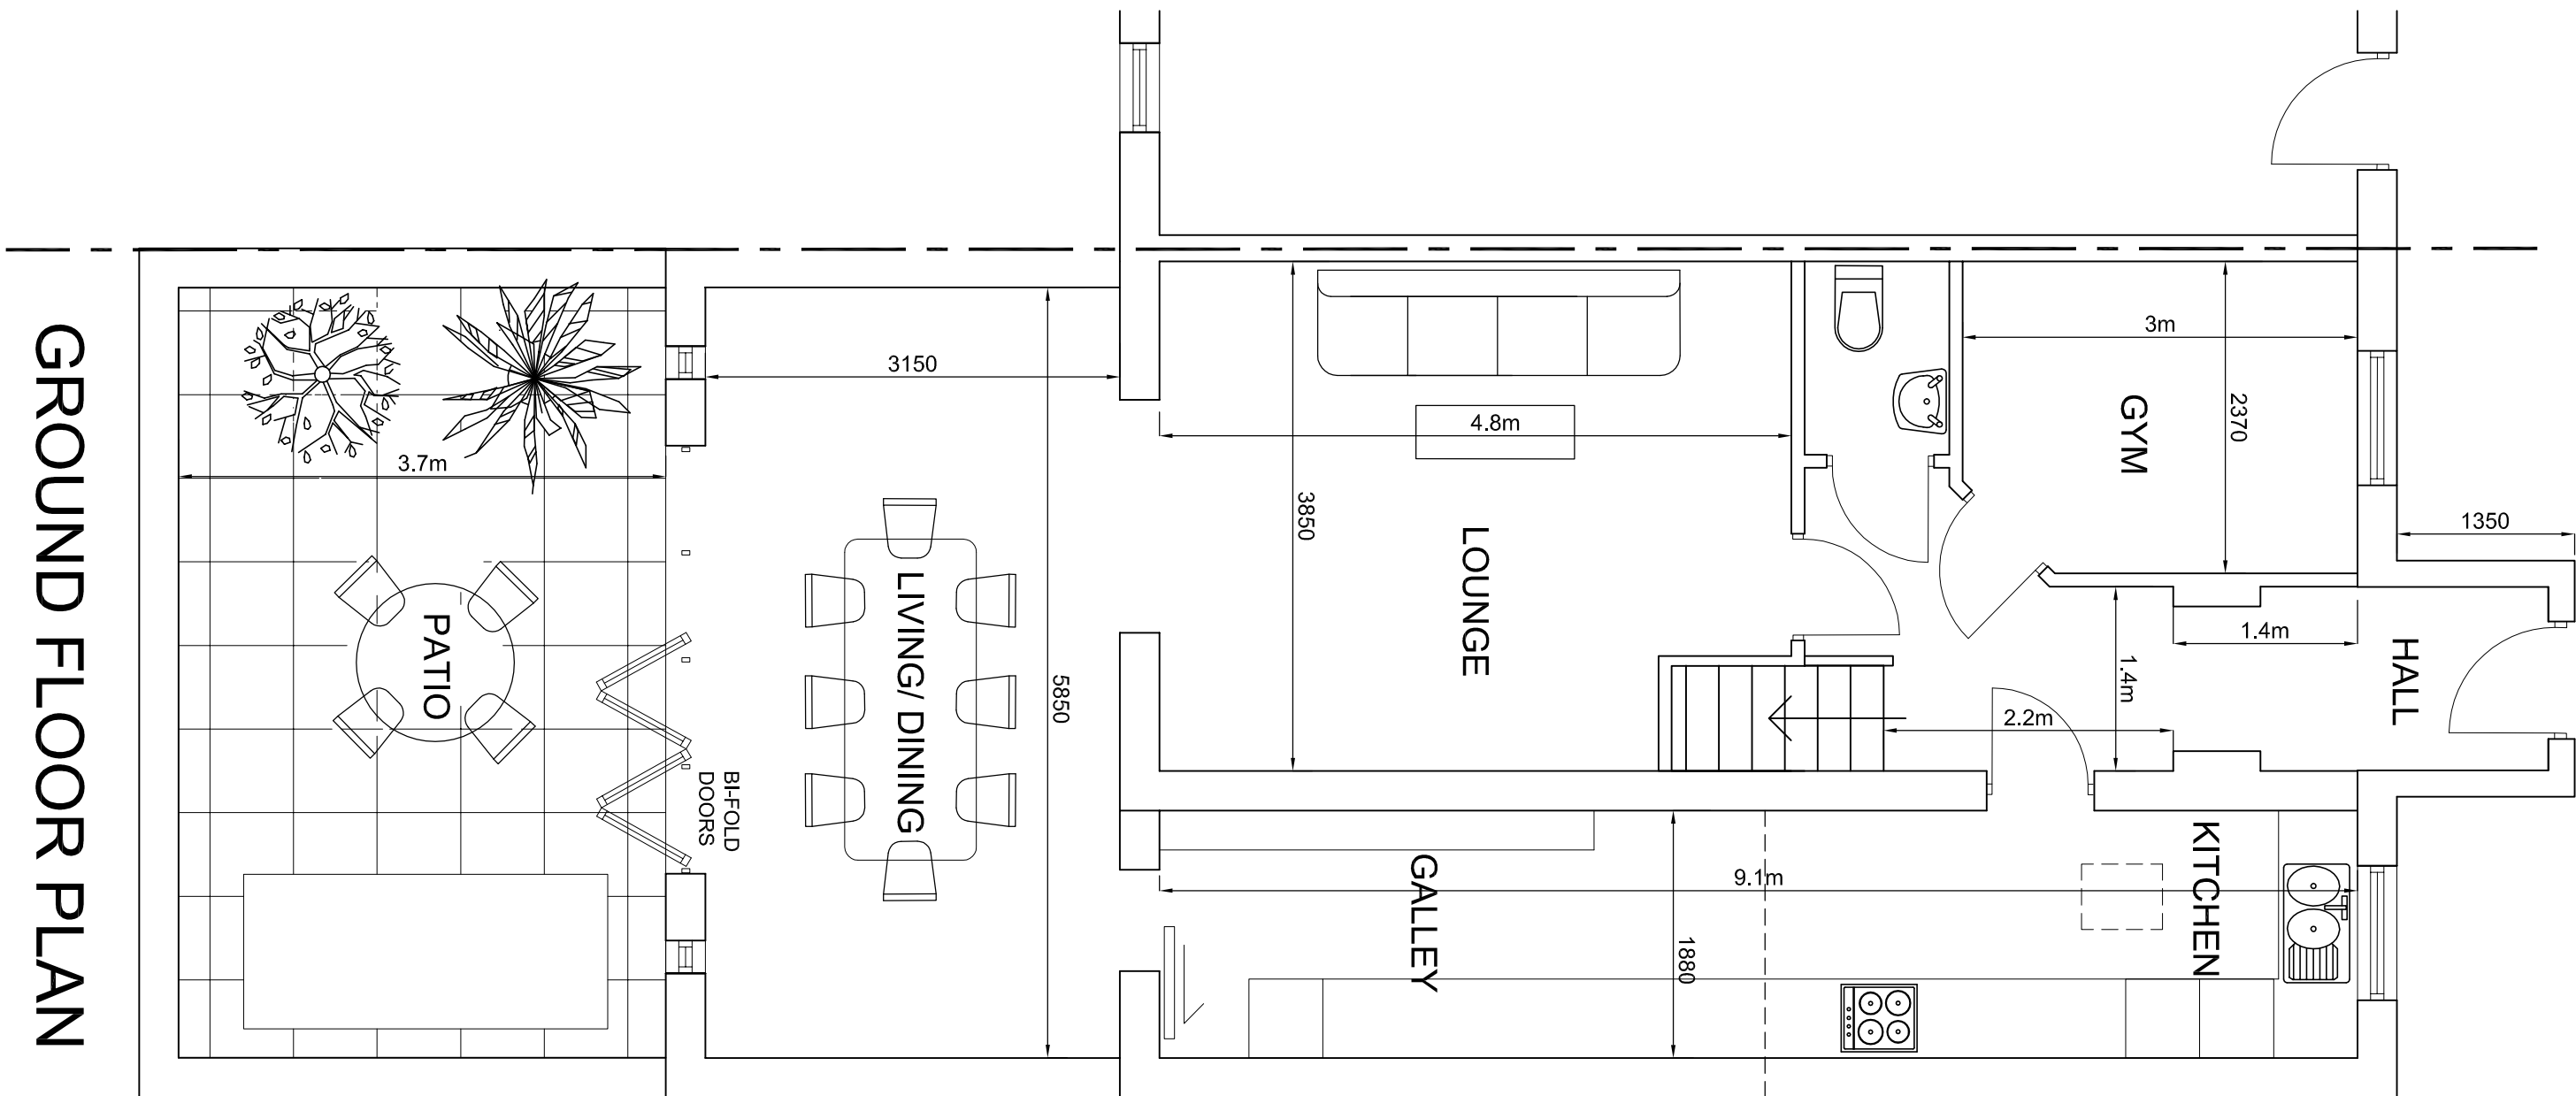


NORTHUMBERLAND WAY

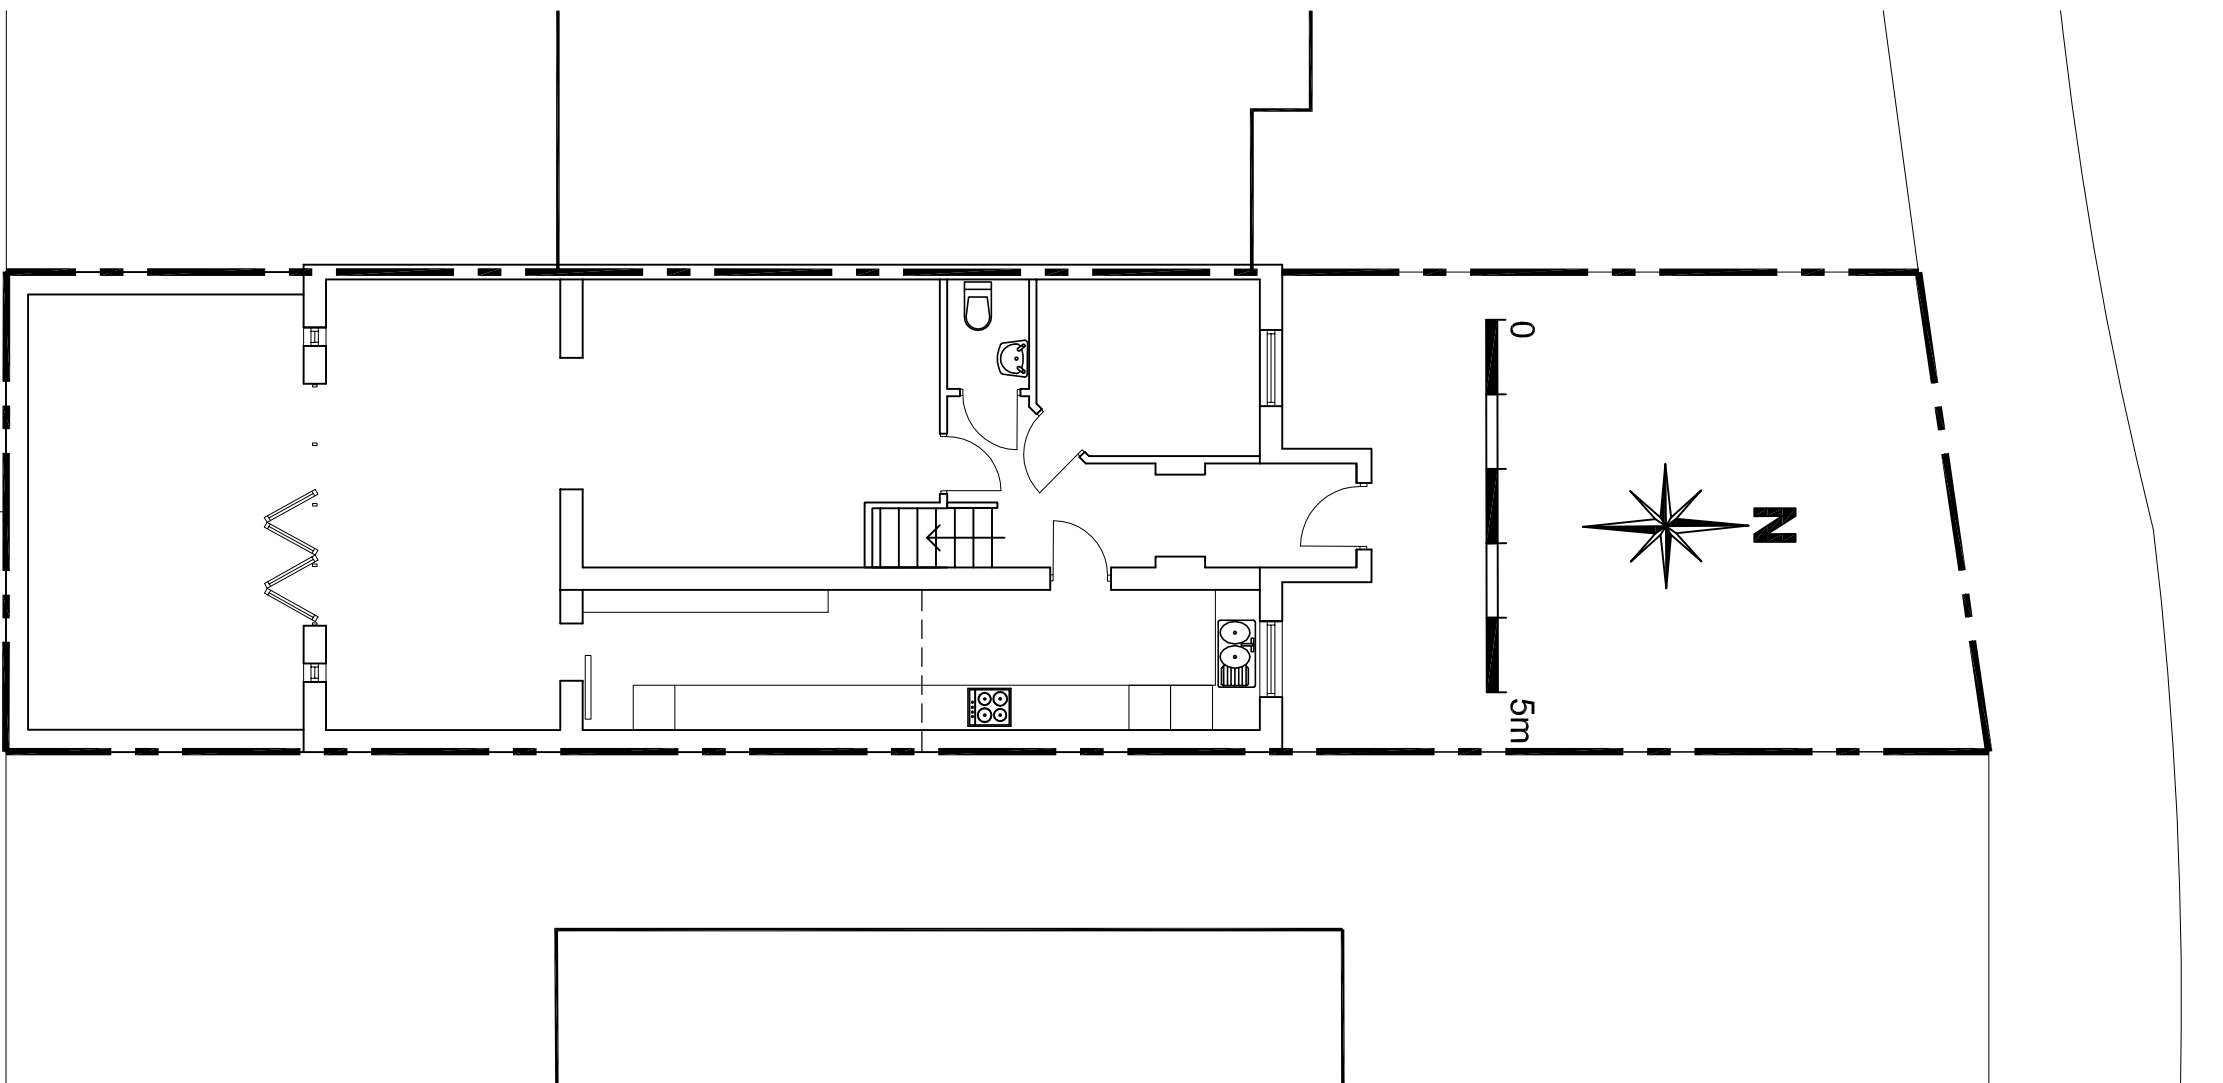

GROUND FLOOR PLAN

FIRST FLOOR PLAN

SECOND FLOOR PLAN

SITE PLAN
SCALE 1:100 @A1